



North

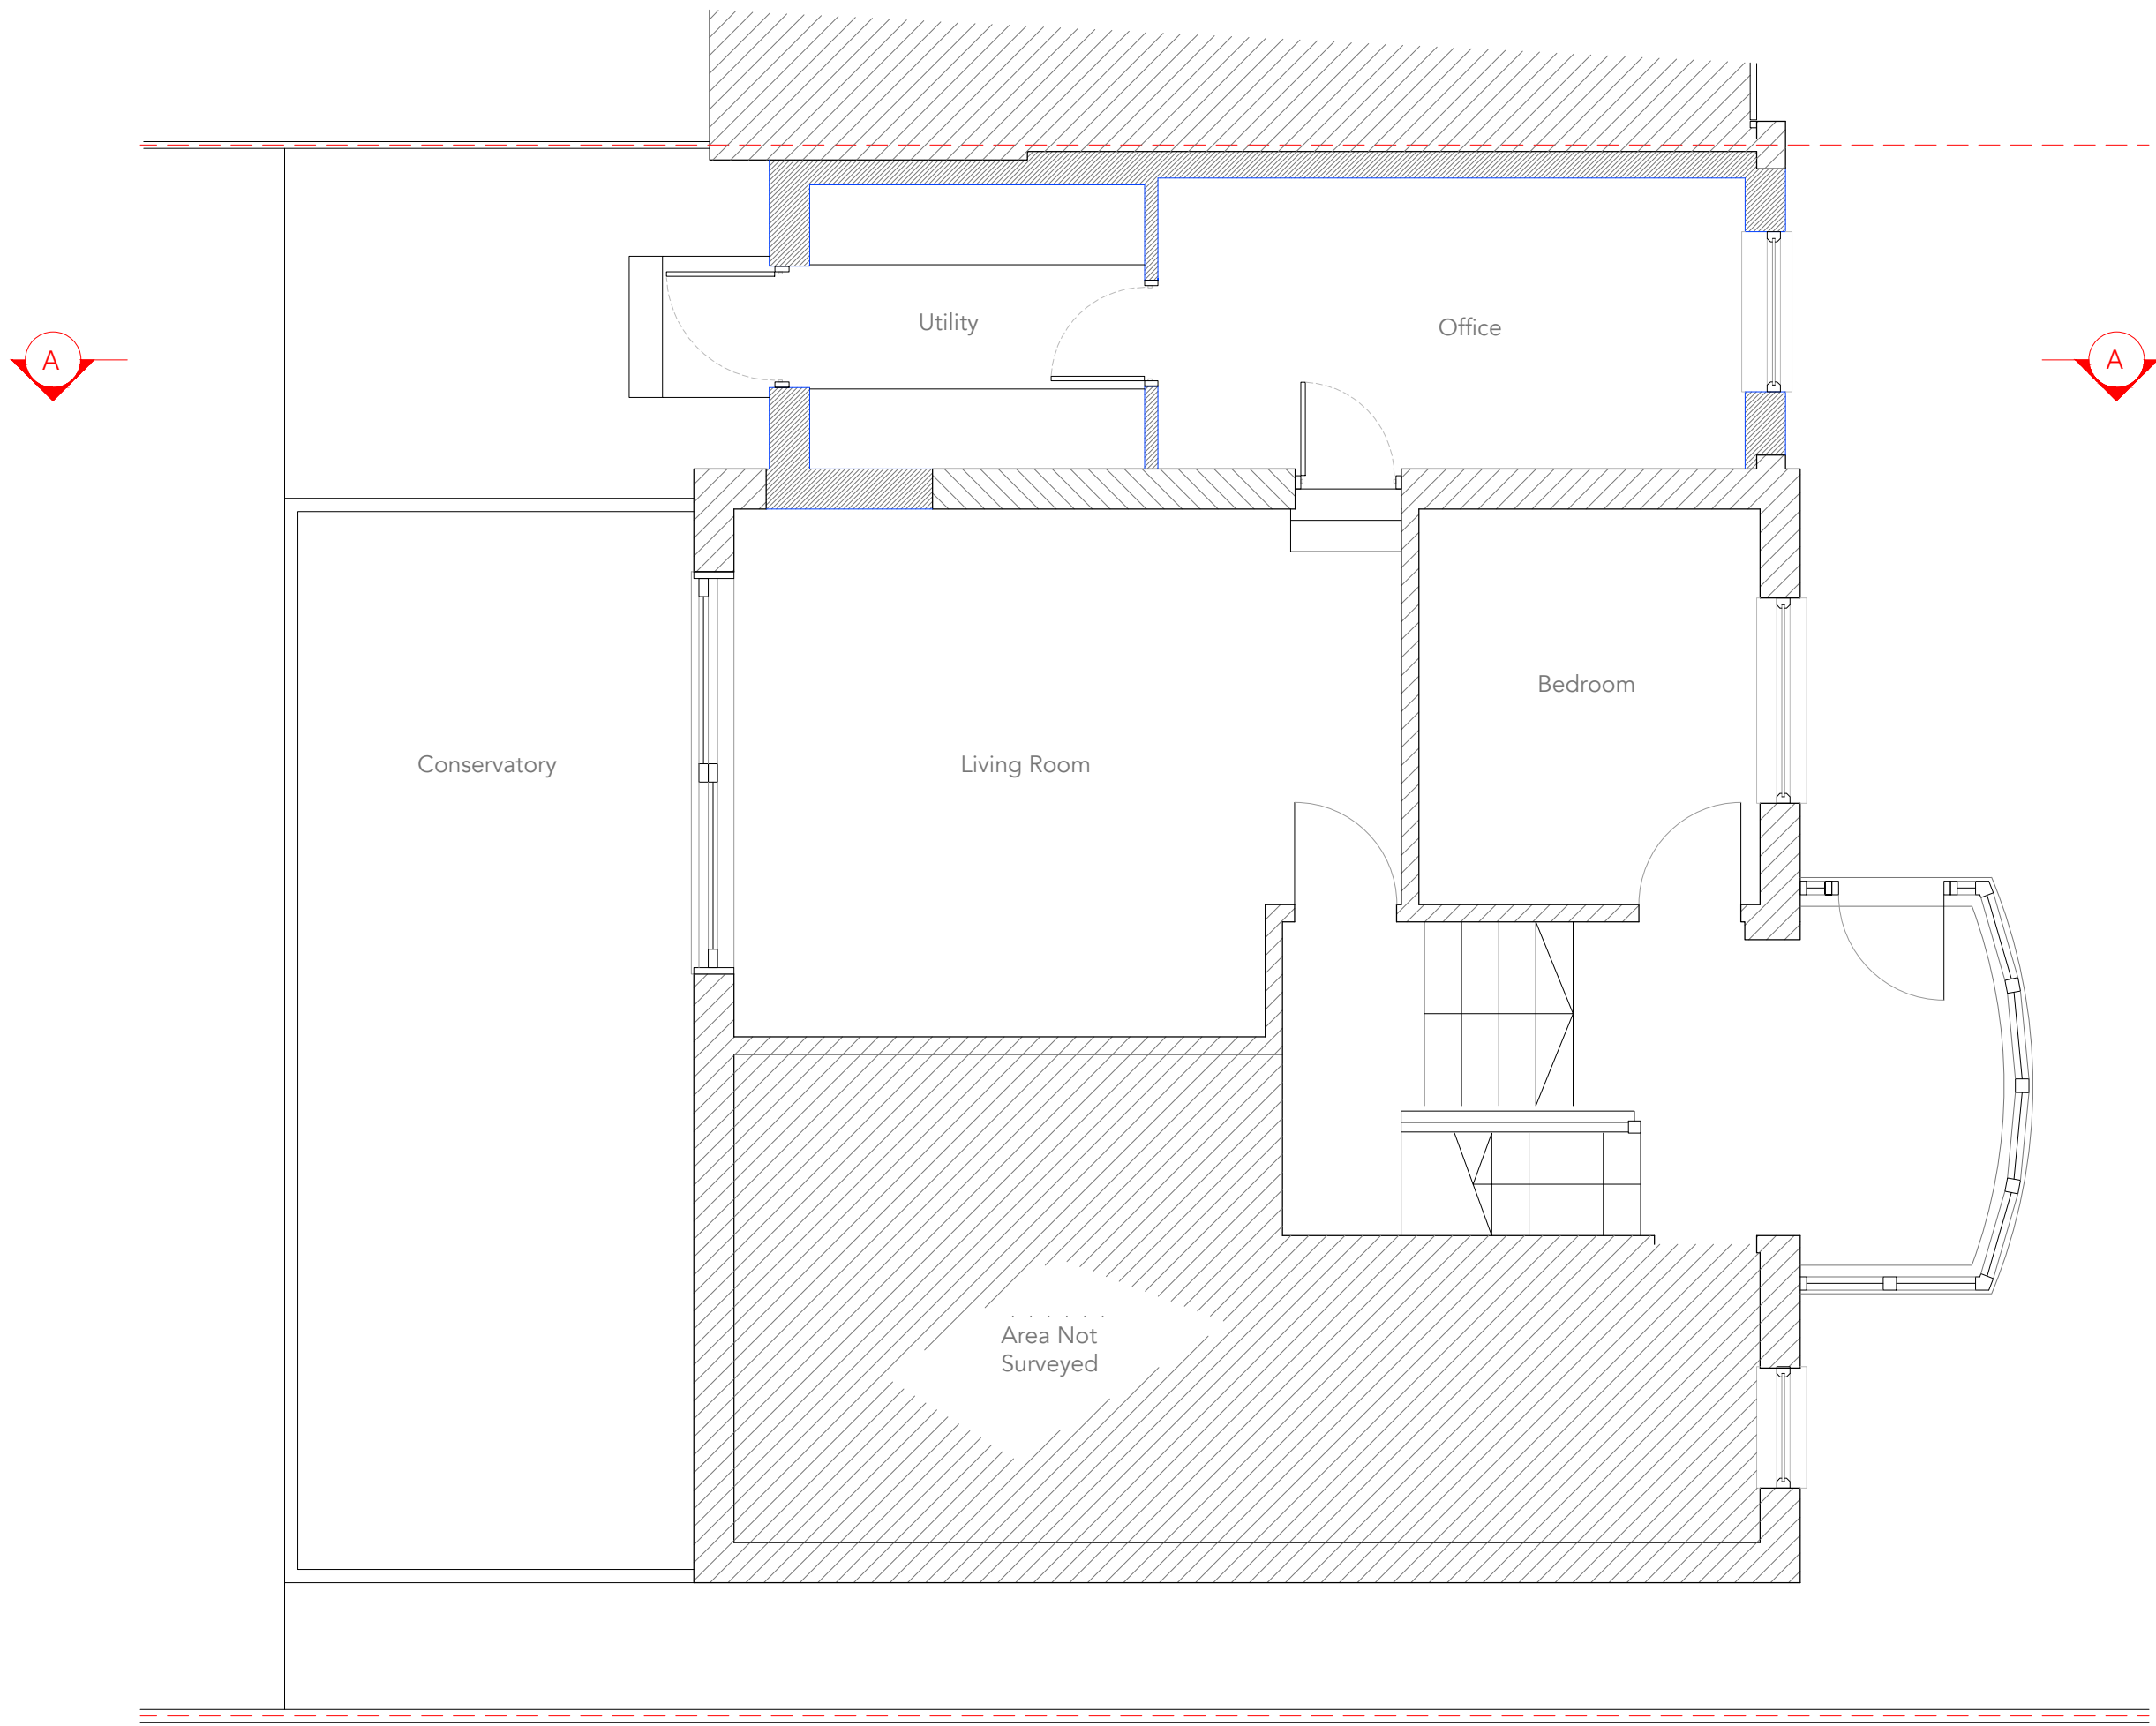

Proposed Ground Floor Plan

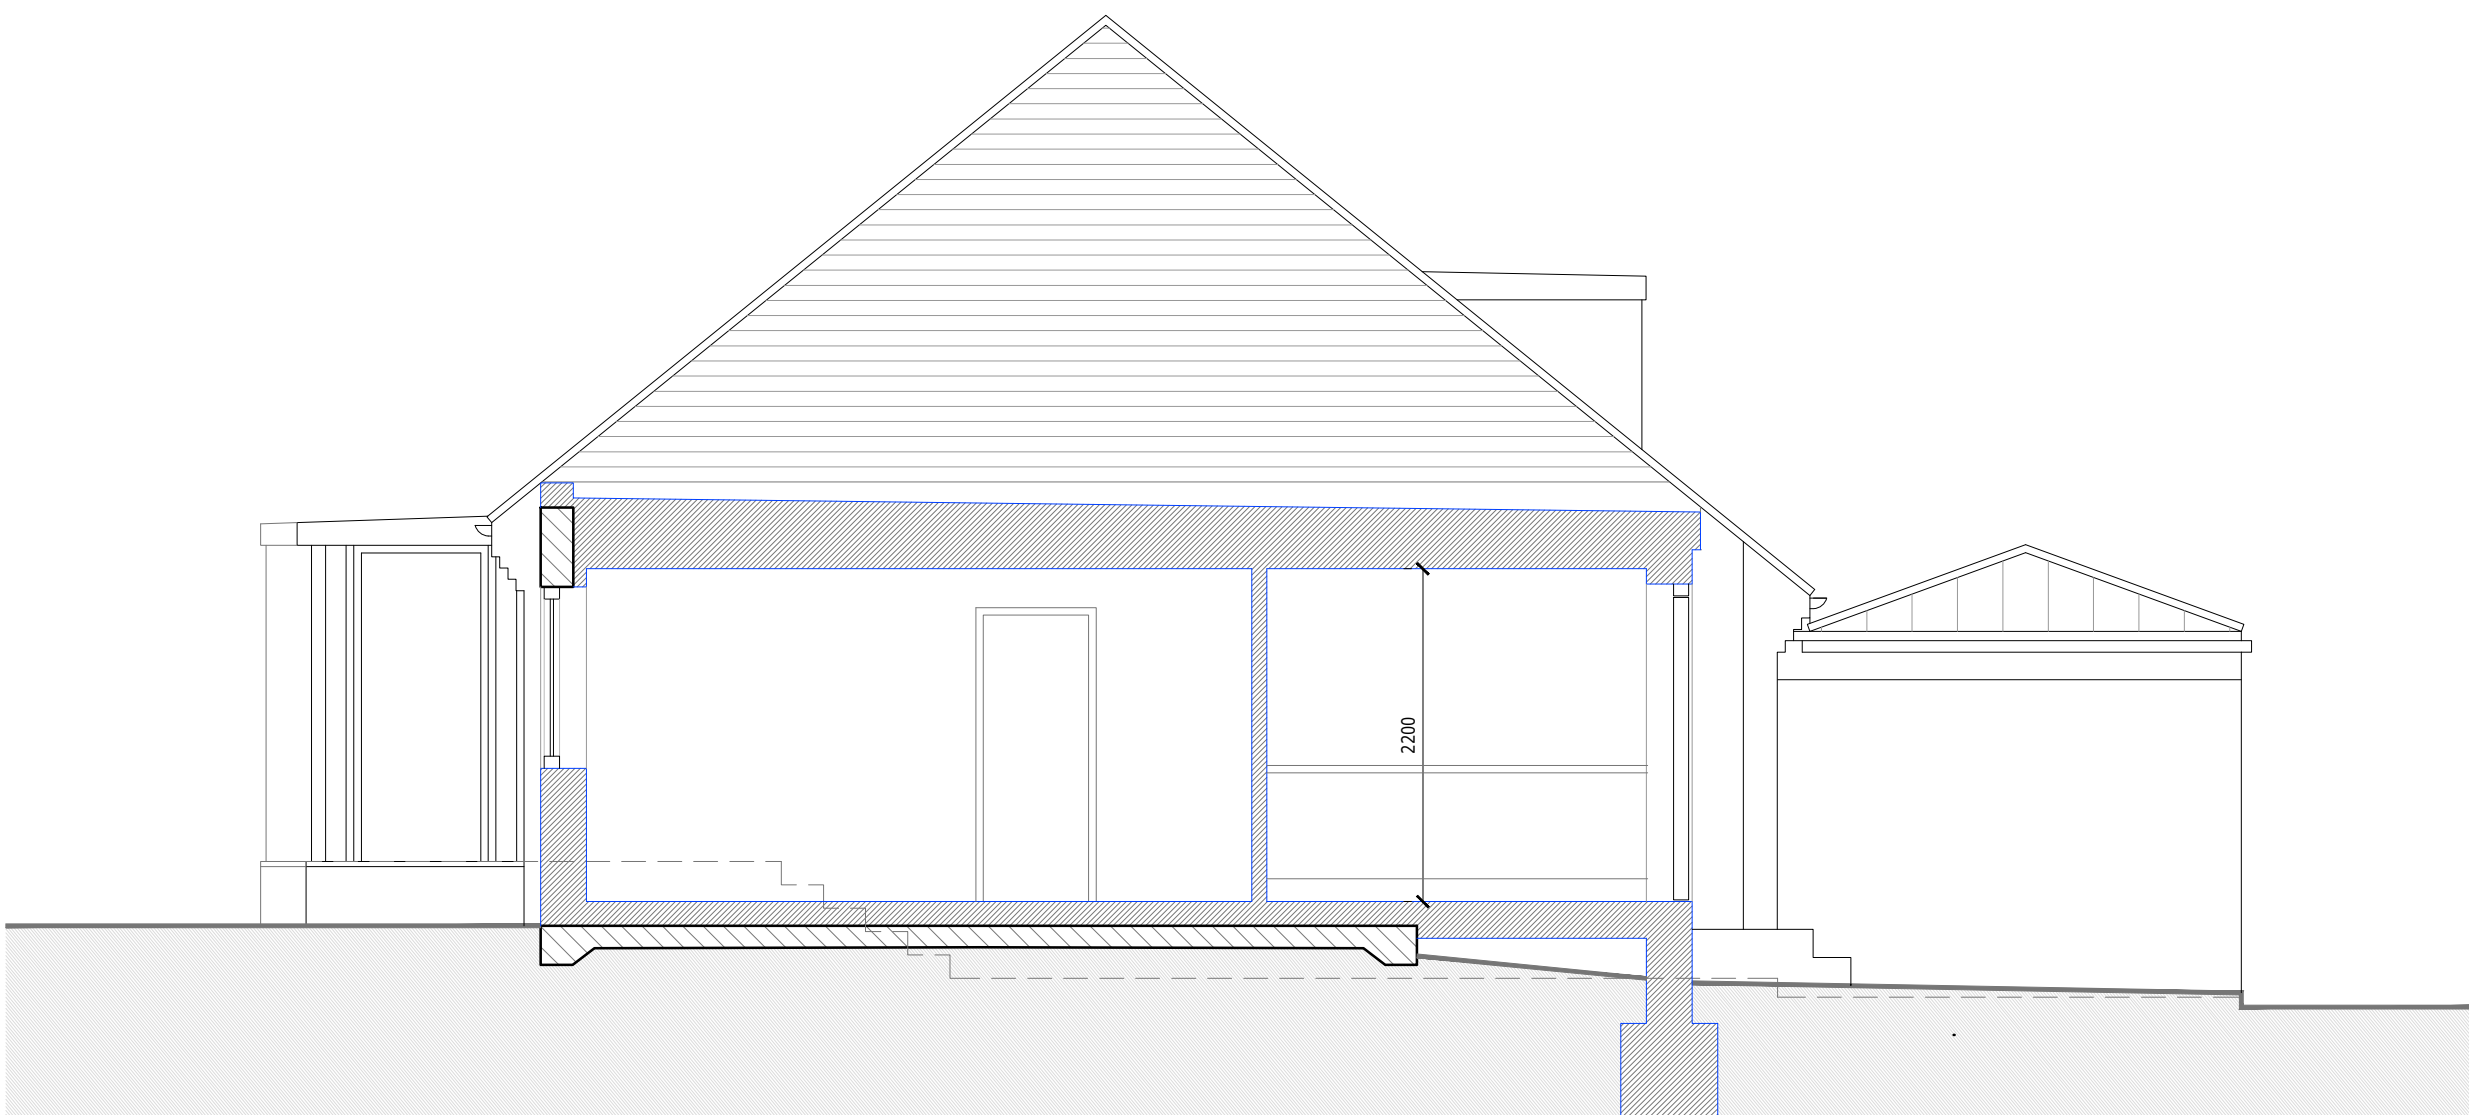

Proposed Section AA



Proposed South Elevation



Proposed North Elevation

notes

Permission is granted to scale from this drawing for the purpose of Local Authority Planning Approval only. In all other circumstances DO NOT scale from this drawing, please contact this office for any additional information required. Contractors, Sub Contractors and Suppliers are to check all relevant dimensions and levels of site and building before commencing any shop drawings or building work.

Ordnance Survey information is reproduced under Crown Copyright 2016 ©. All rights reserved. Licence number 1000047474

This drawing is the copyright of D84 architects Ltd ©

RIBA 
Chartered Practice

- Walls
-  Existing structure (retained)
 -  Existing structure (demolished)
 -  New Construction

- ① Parapet raised in brick to match existing
- ② White UPVC windows and doors to match existing
- ③ Rendered elevation to match existing

P1	Preliminary Issue	11.06.26
revisions		date

Project

8 Crestland Close,
Waterlooville

Title

Proposed Floor Plan, Section
and Elevations

Status

PRELIMINARY

Drawn	Checked	Date
KR		Jun '26

Project No.	Scale
D8426_22	1:50@A1

Drawing No.	Rev
D8426_22/10	P1

D84

CHARTERED ARCHITECTS

Scale: 1:50@A1



1m 5m

Telephone	Email
+44 (0)2392 177850	mail@D84architects.co.uk
+44 (0)7790 322989	Web
	www.D84architects.co.uk