




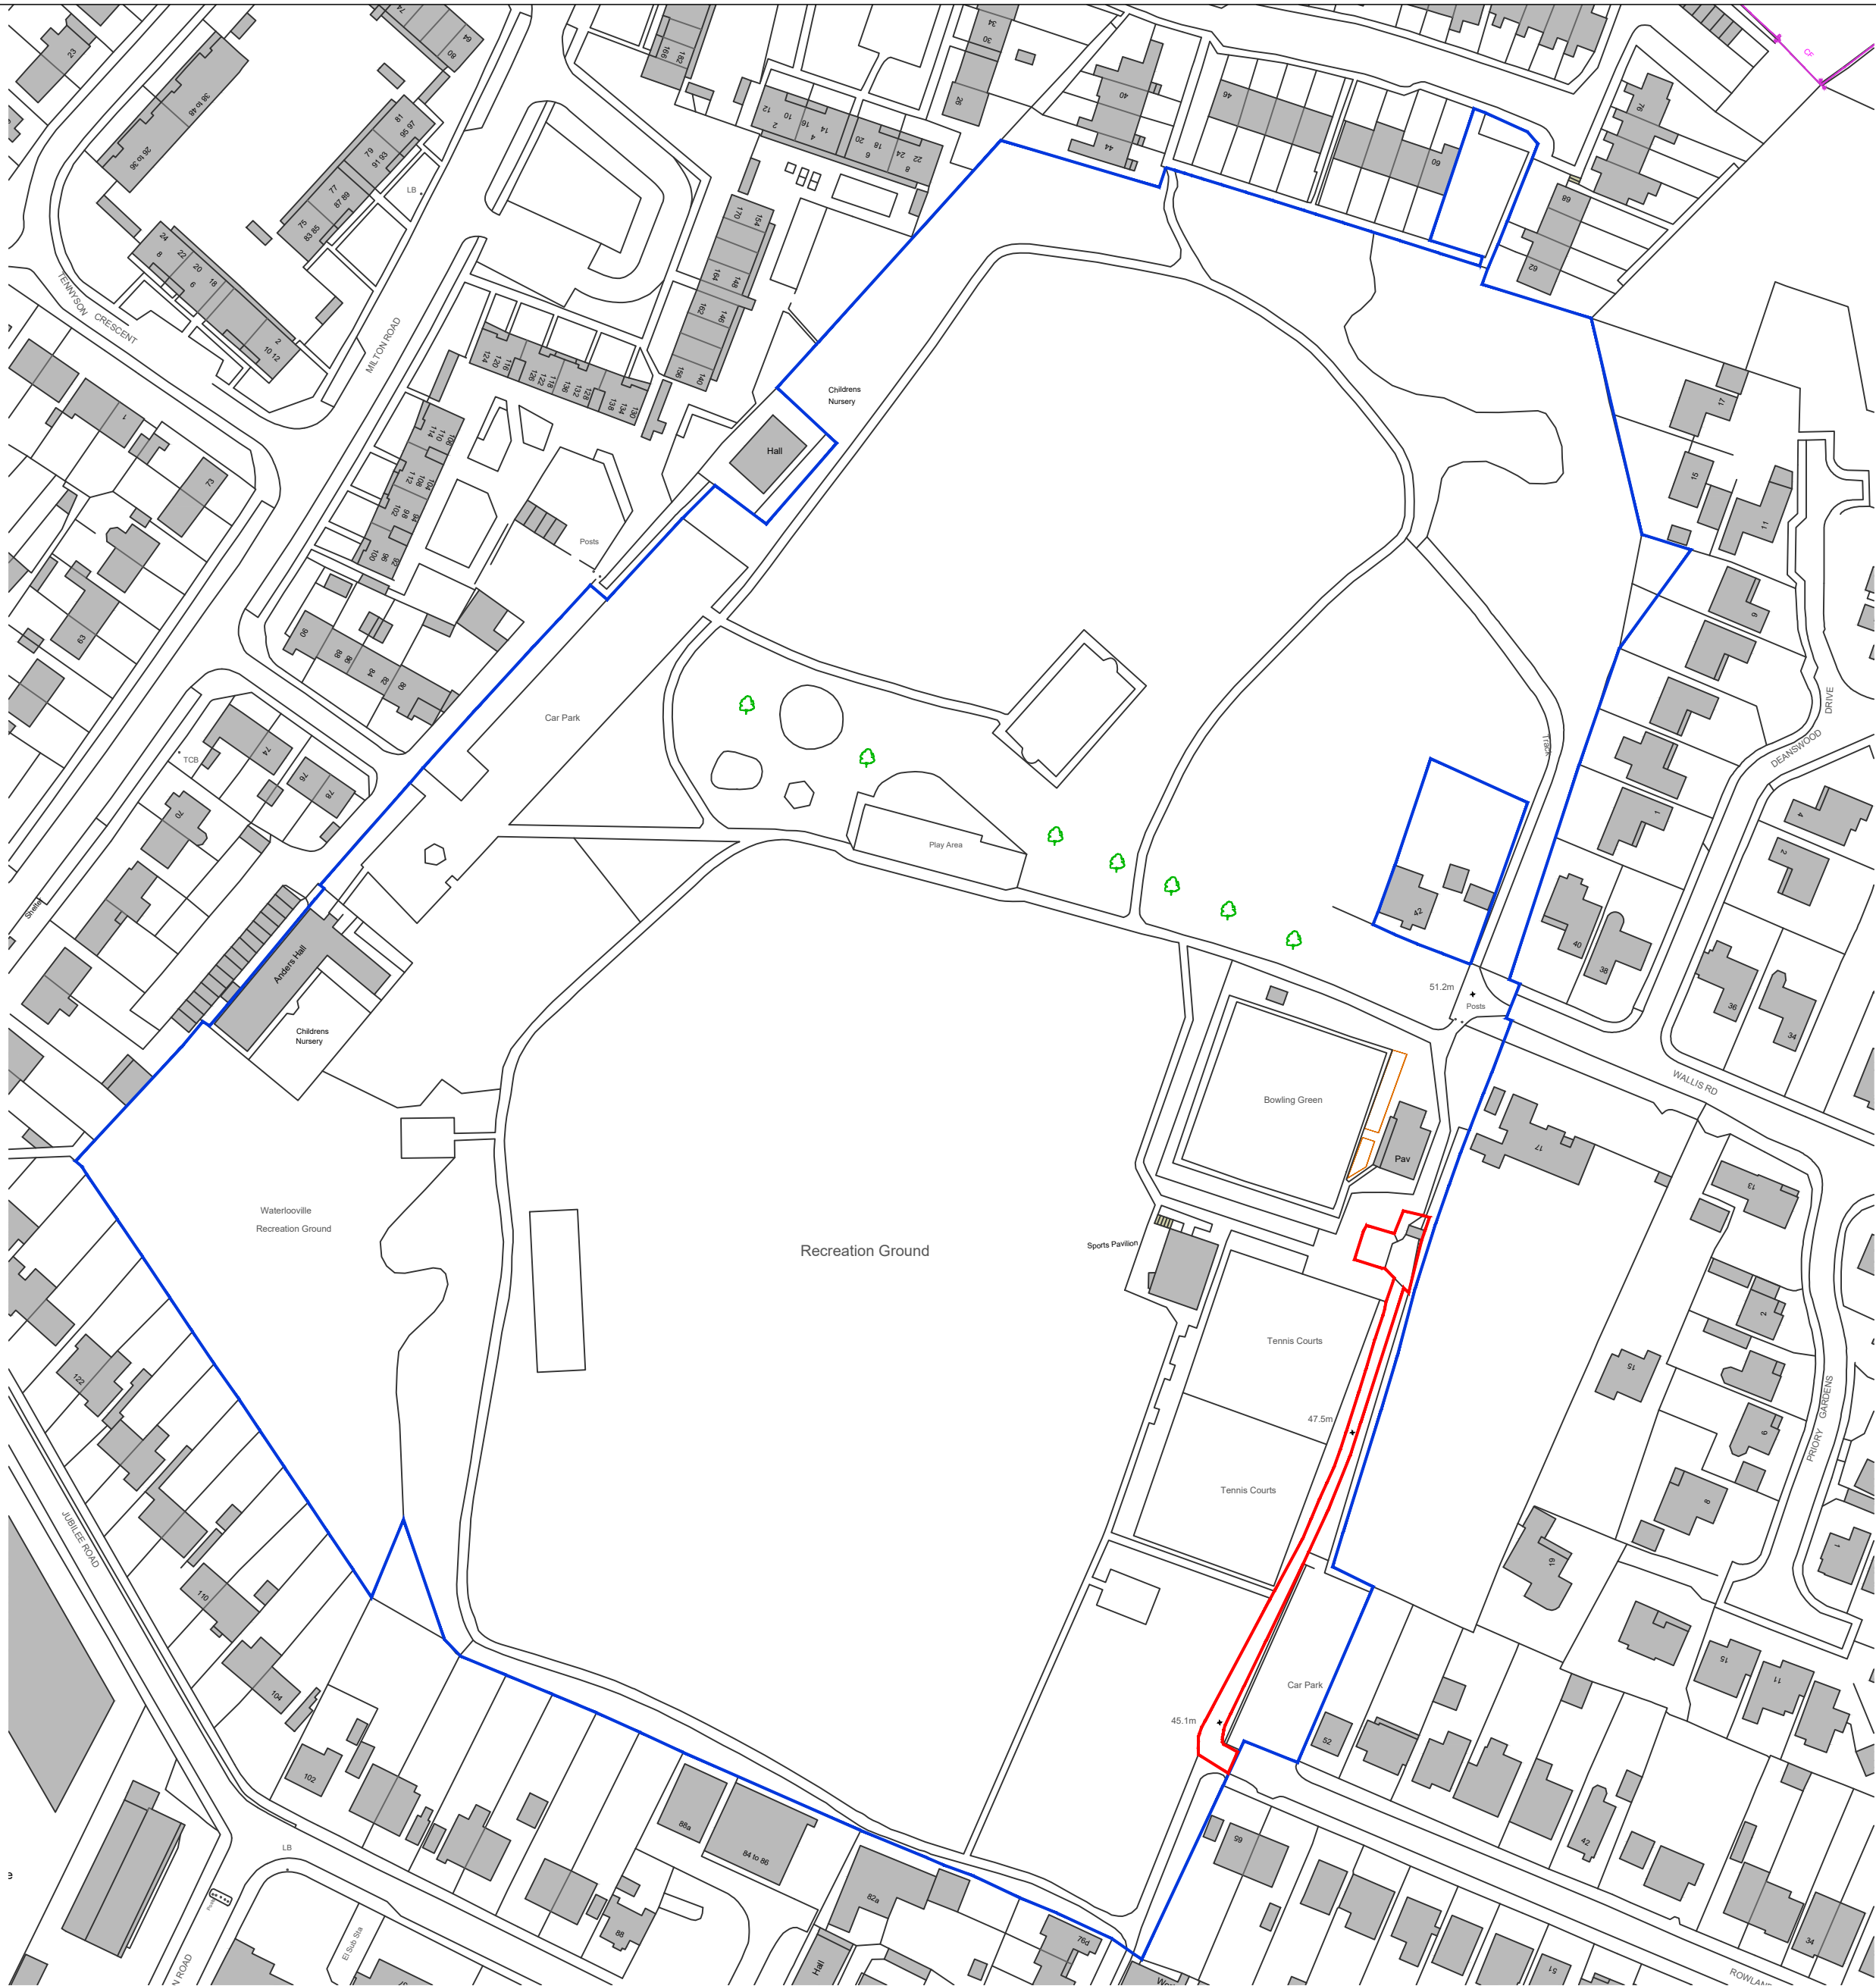


Location Plan 1:1250 @A1

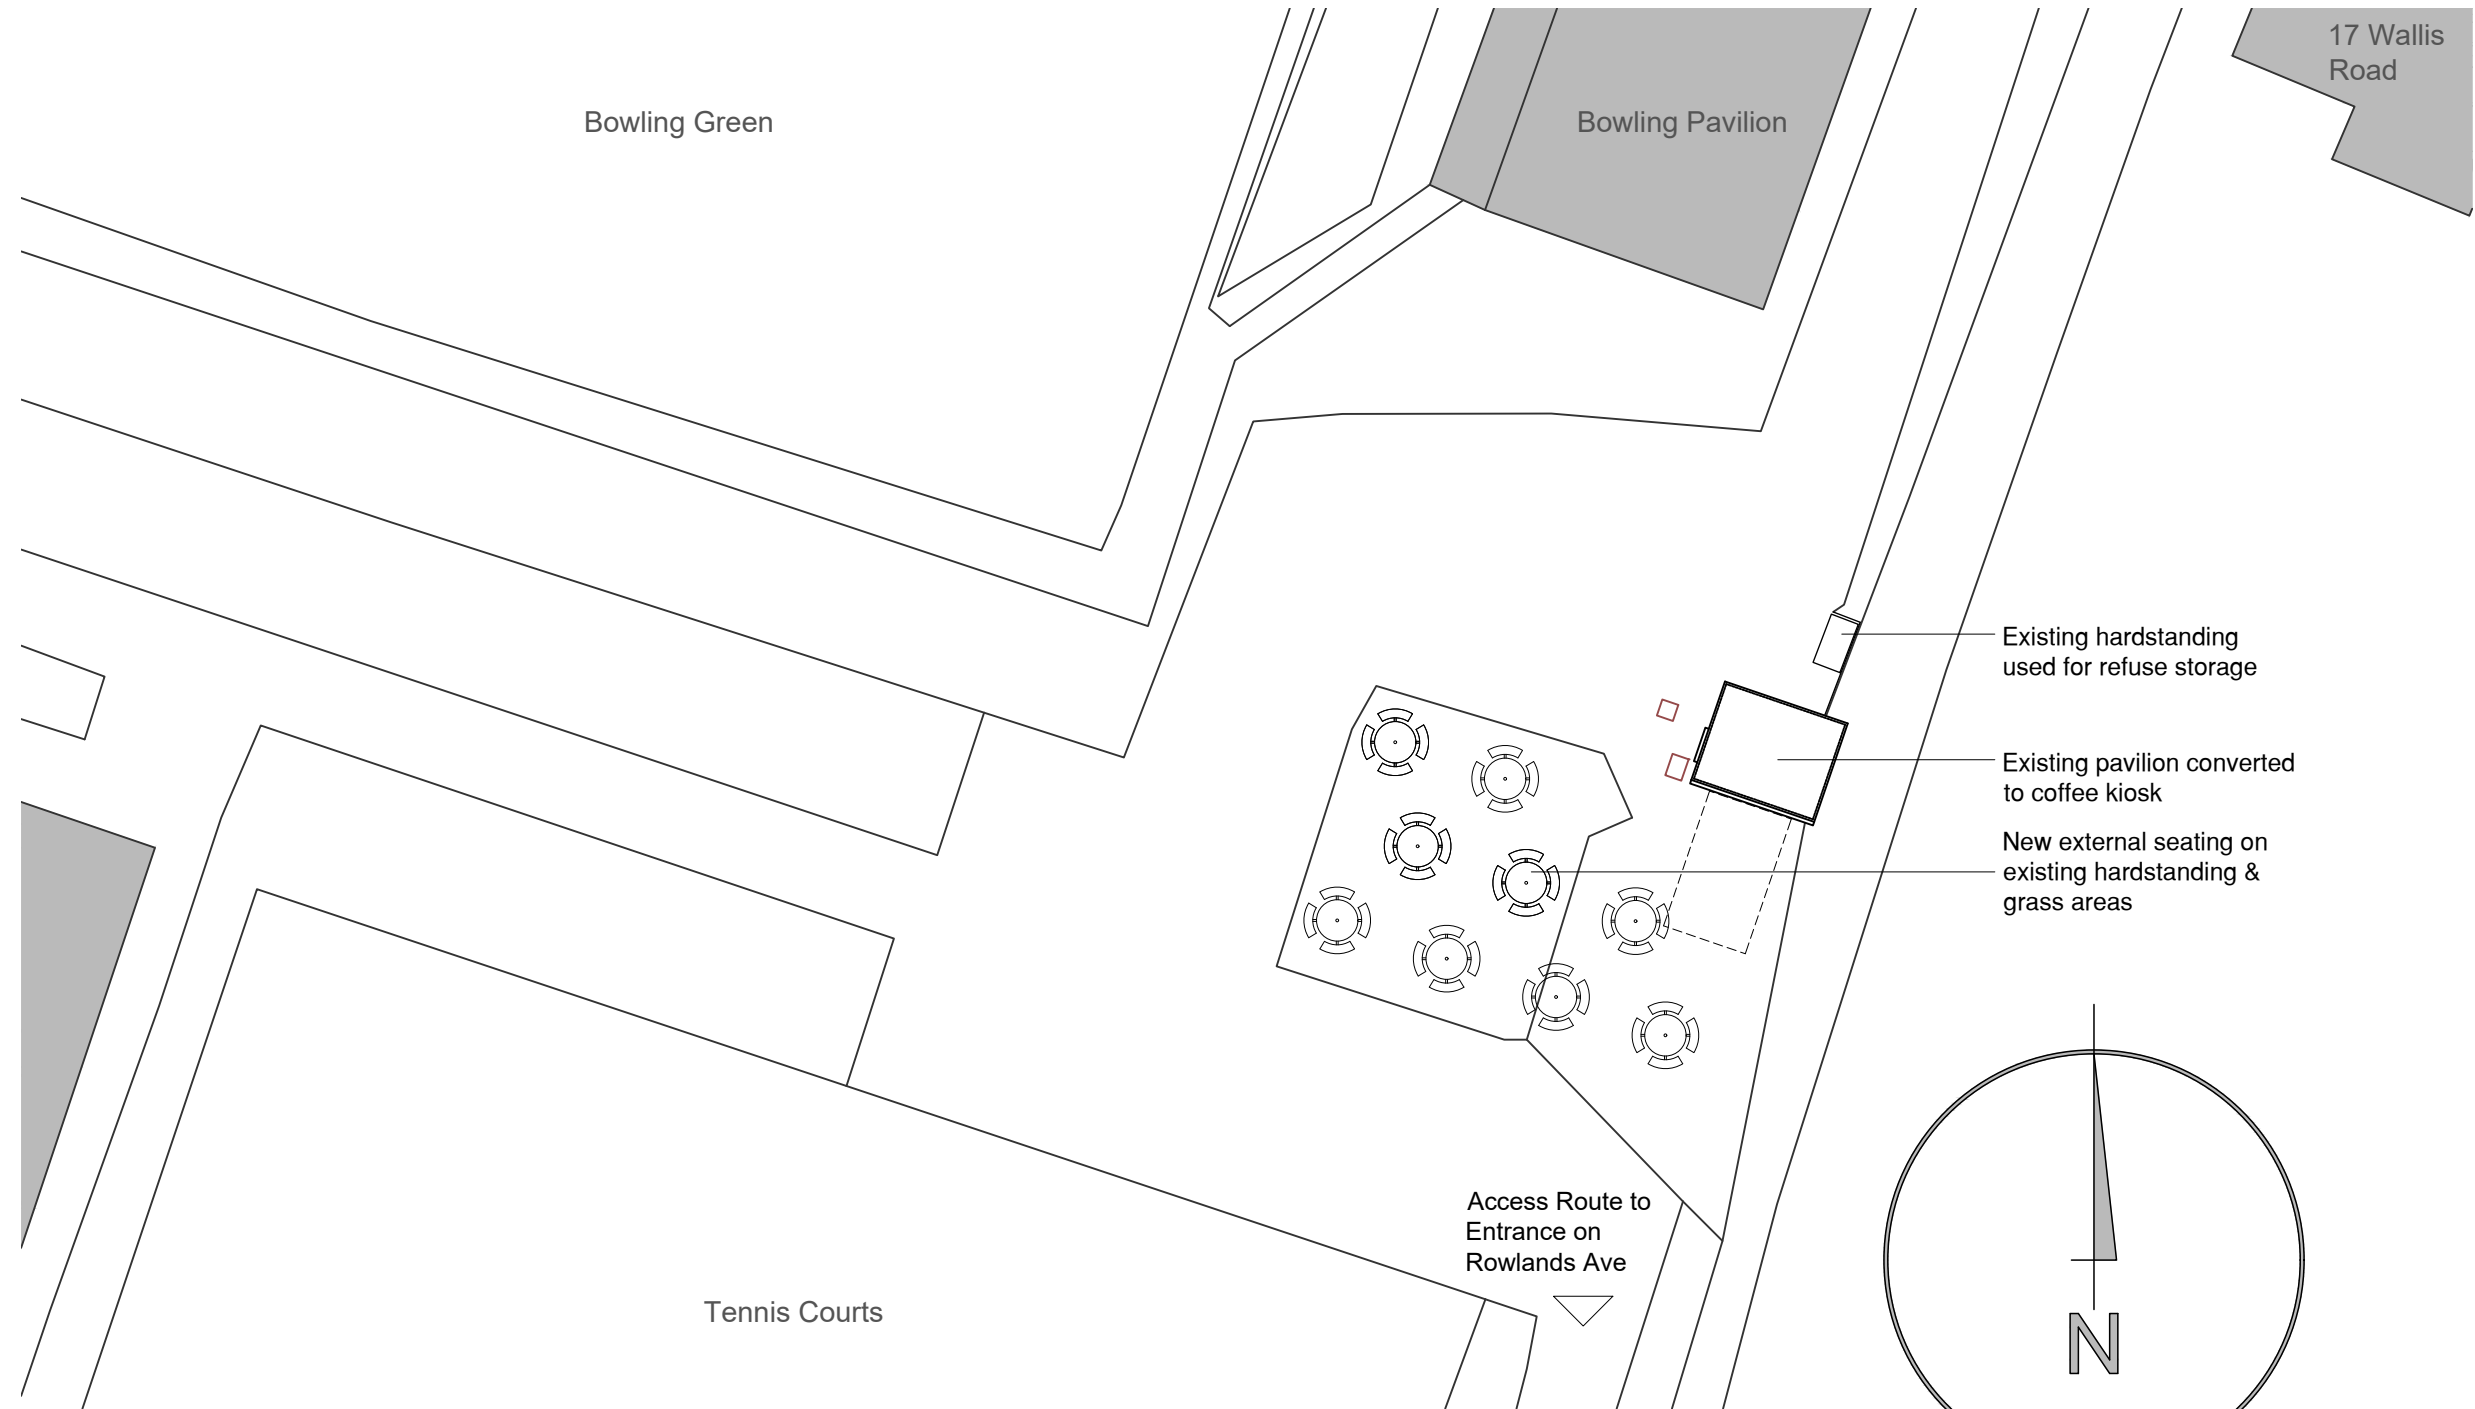

Proposed Site Plan 1:200 @A1

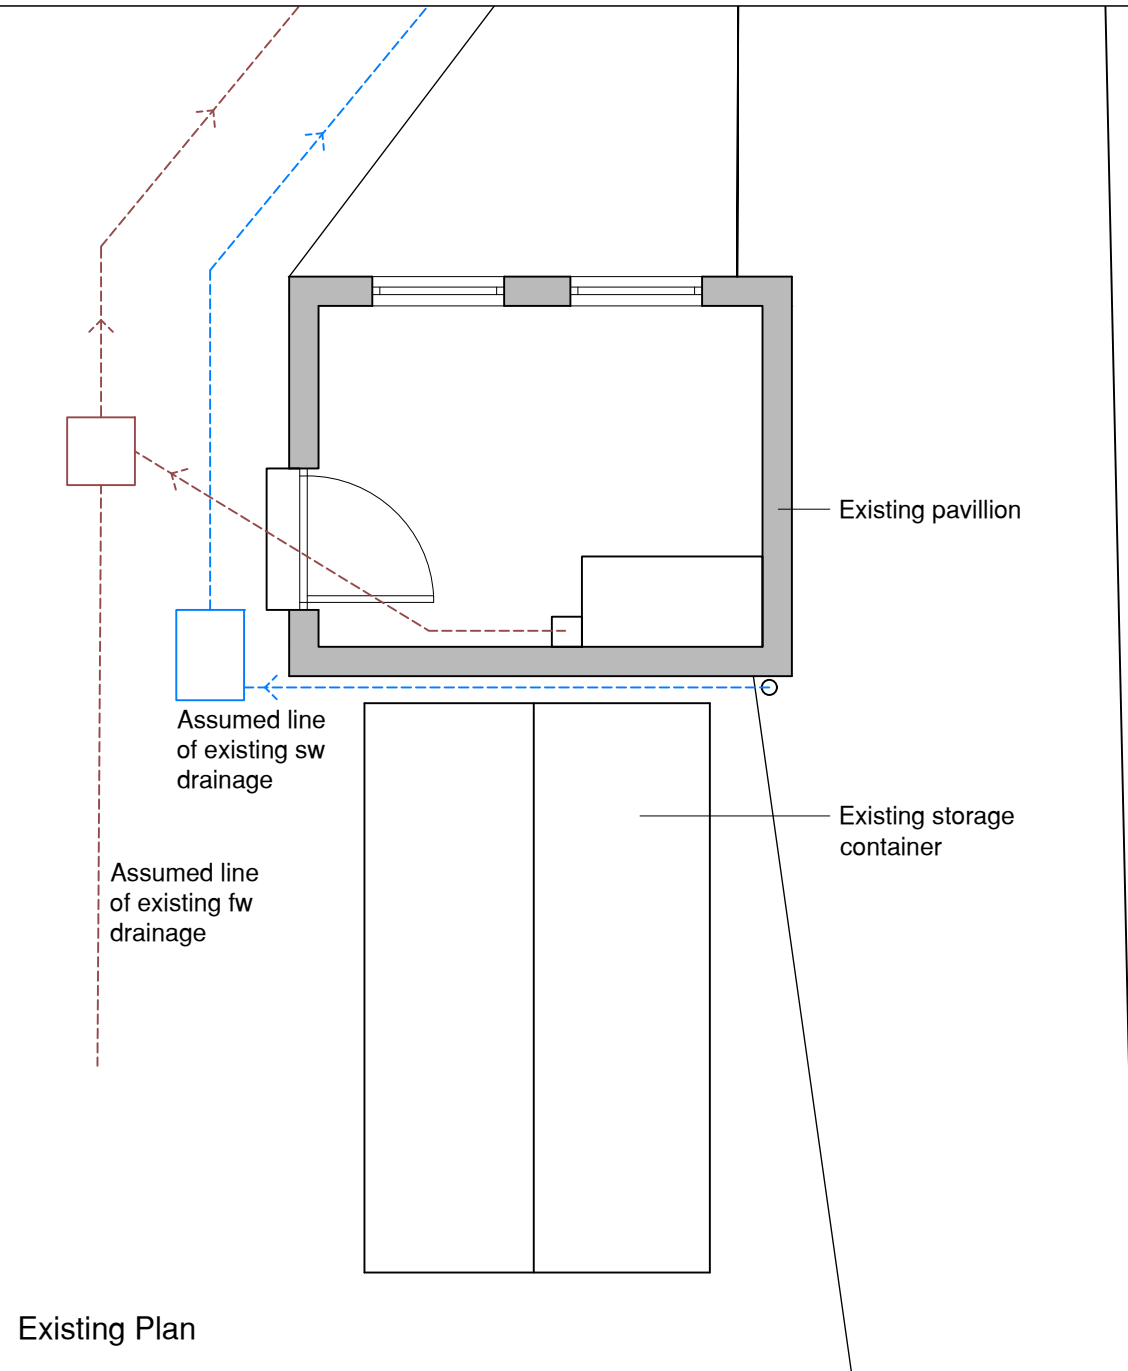


Existing Plan

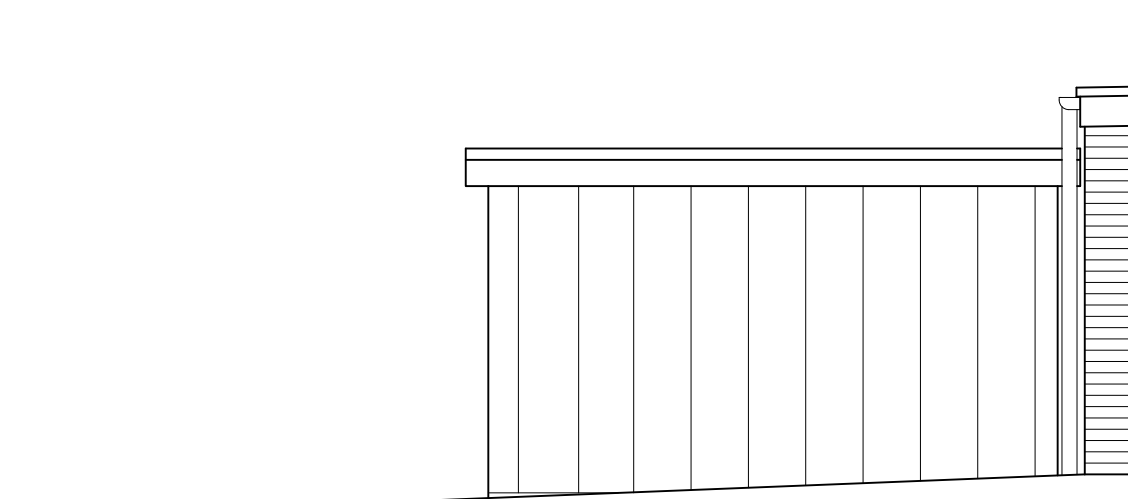


Existing East Elevation

Existing Plan & Elevations 1:50 @A1

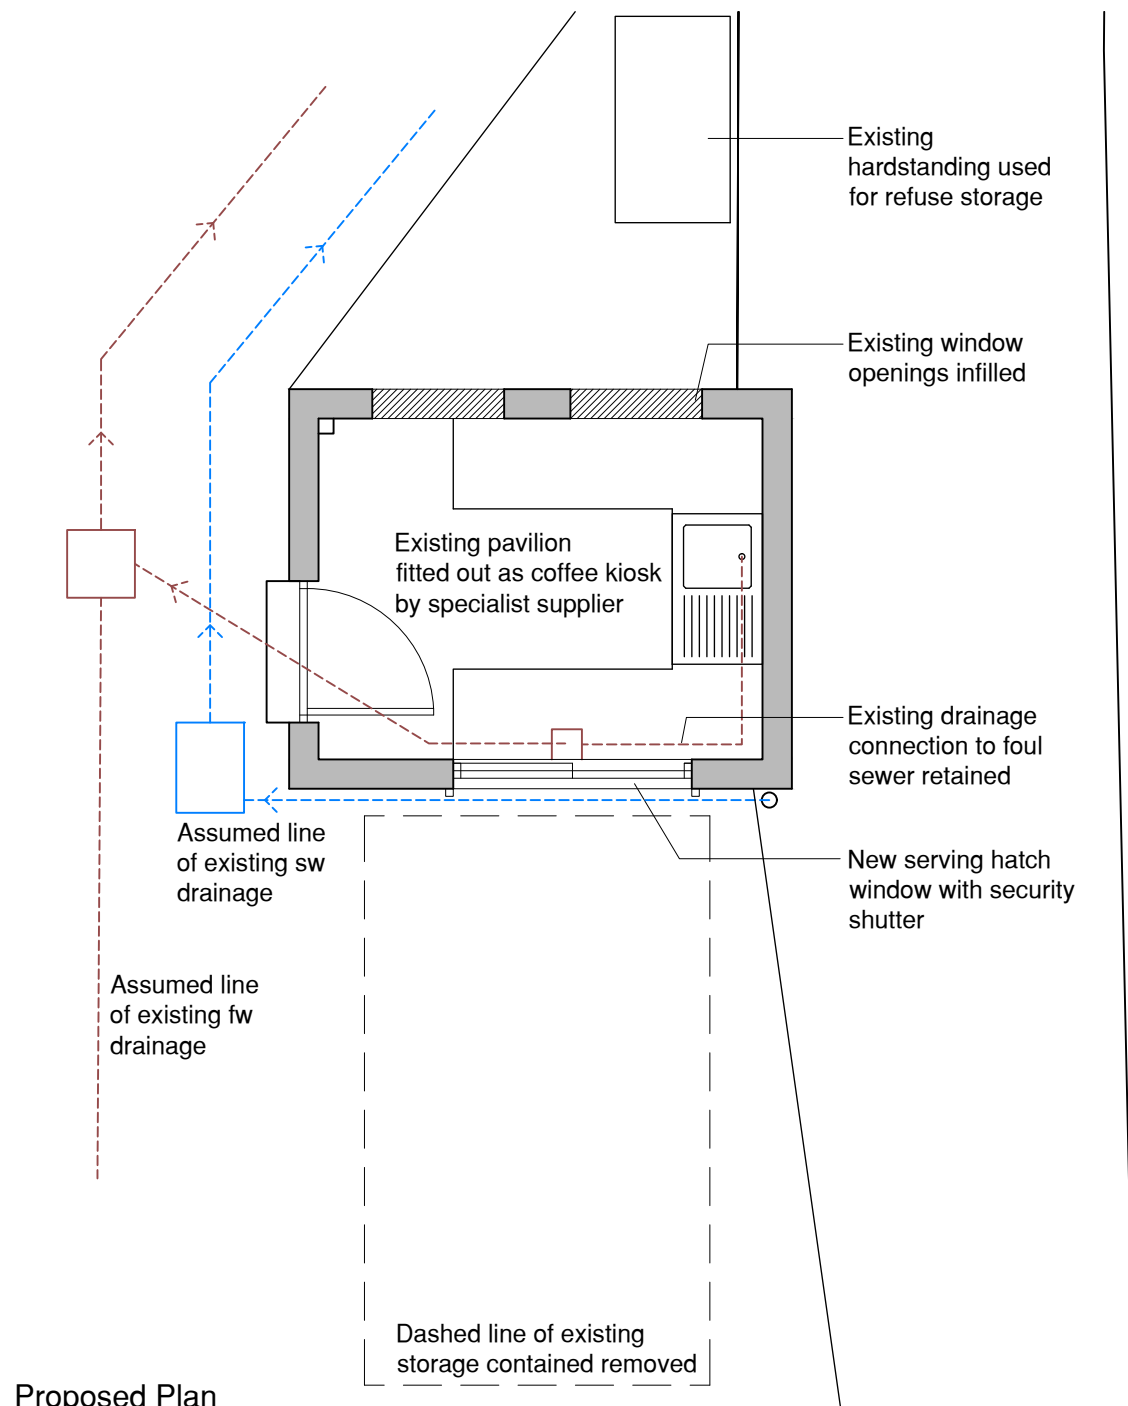


Proposed Plan

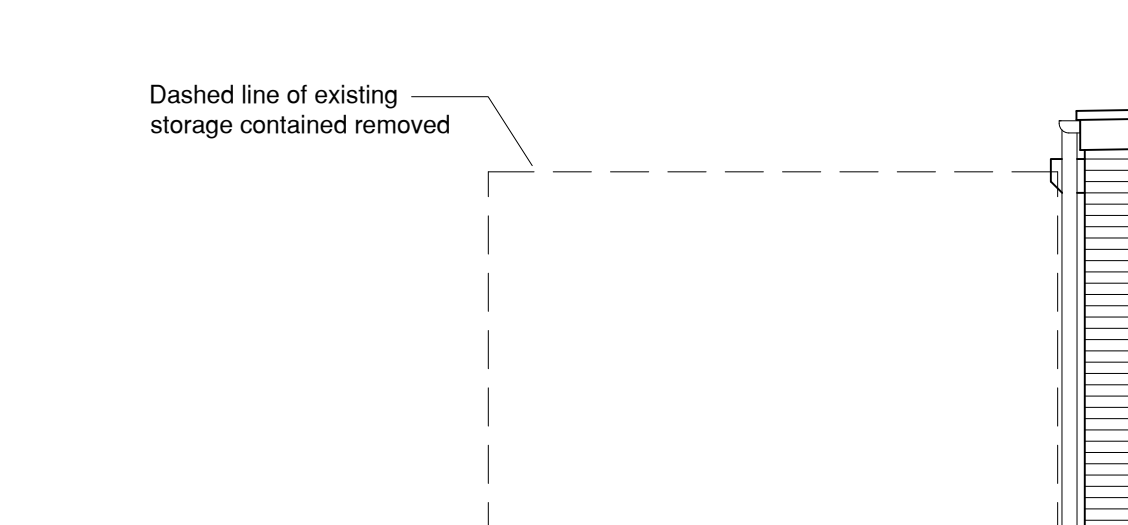

Proposed East Elevation


Proposed Plan & Elevations 1:50 @A1

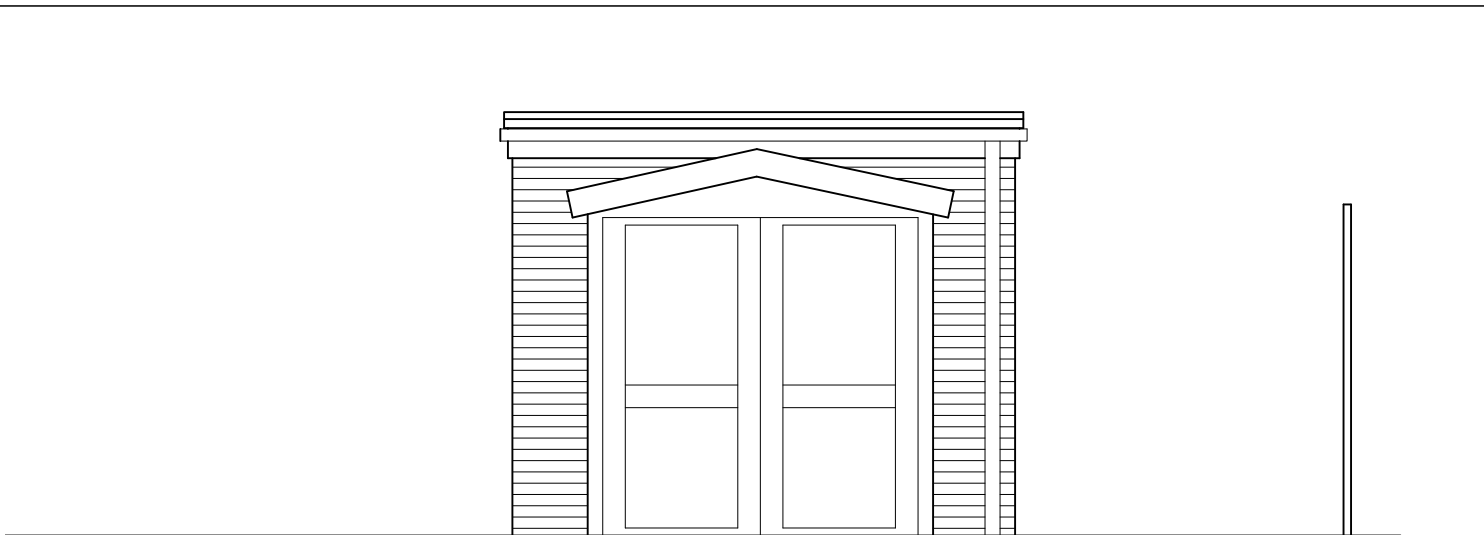


Existing South Elevation




Existing West Elevation

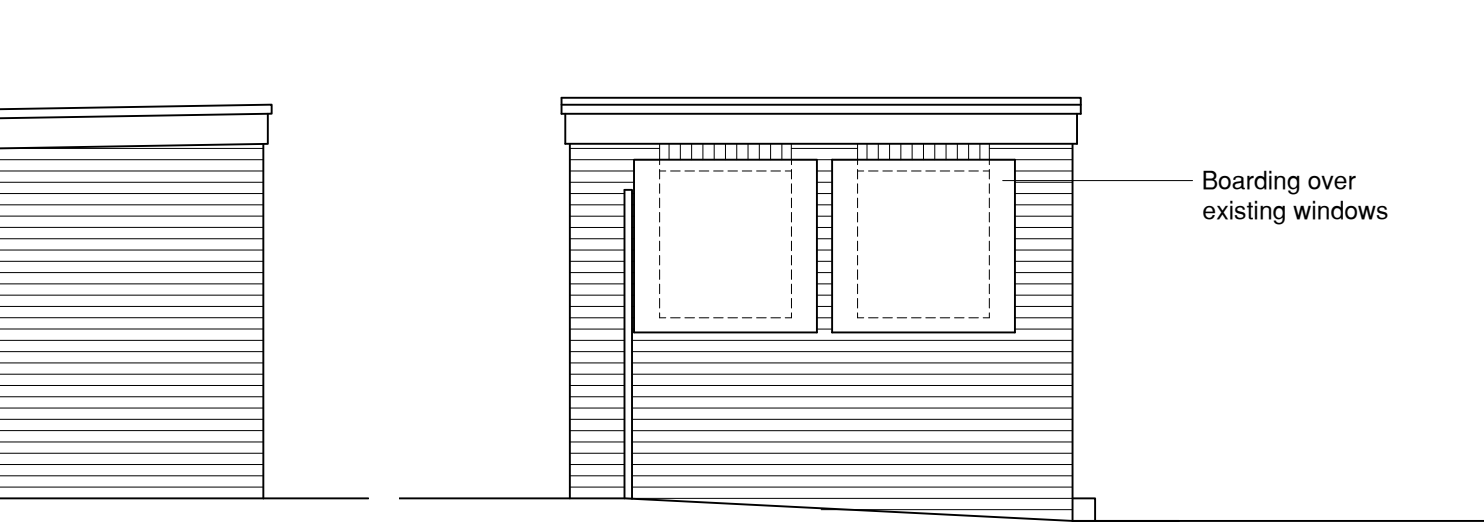


Existing North Elevation

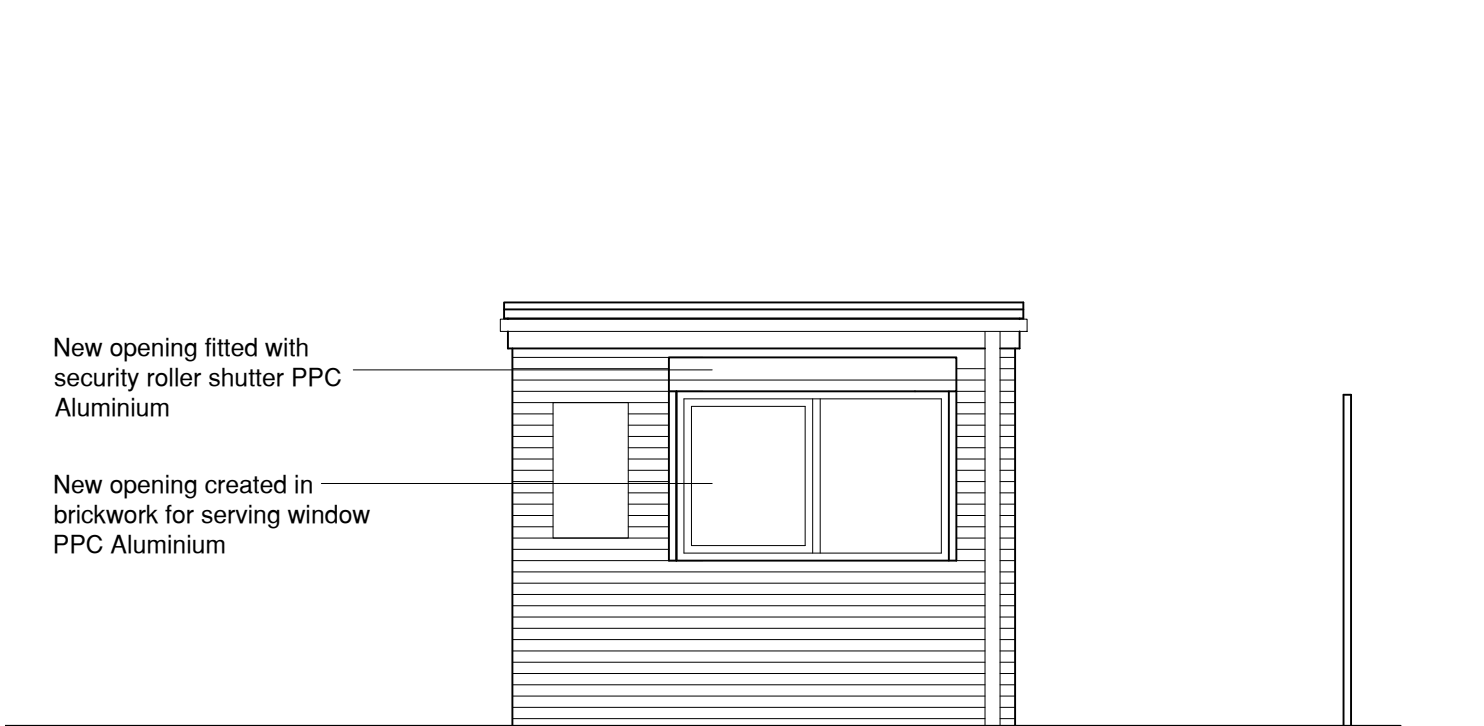

Proposed South Elevation

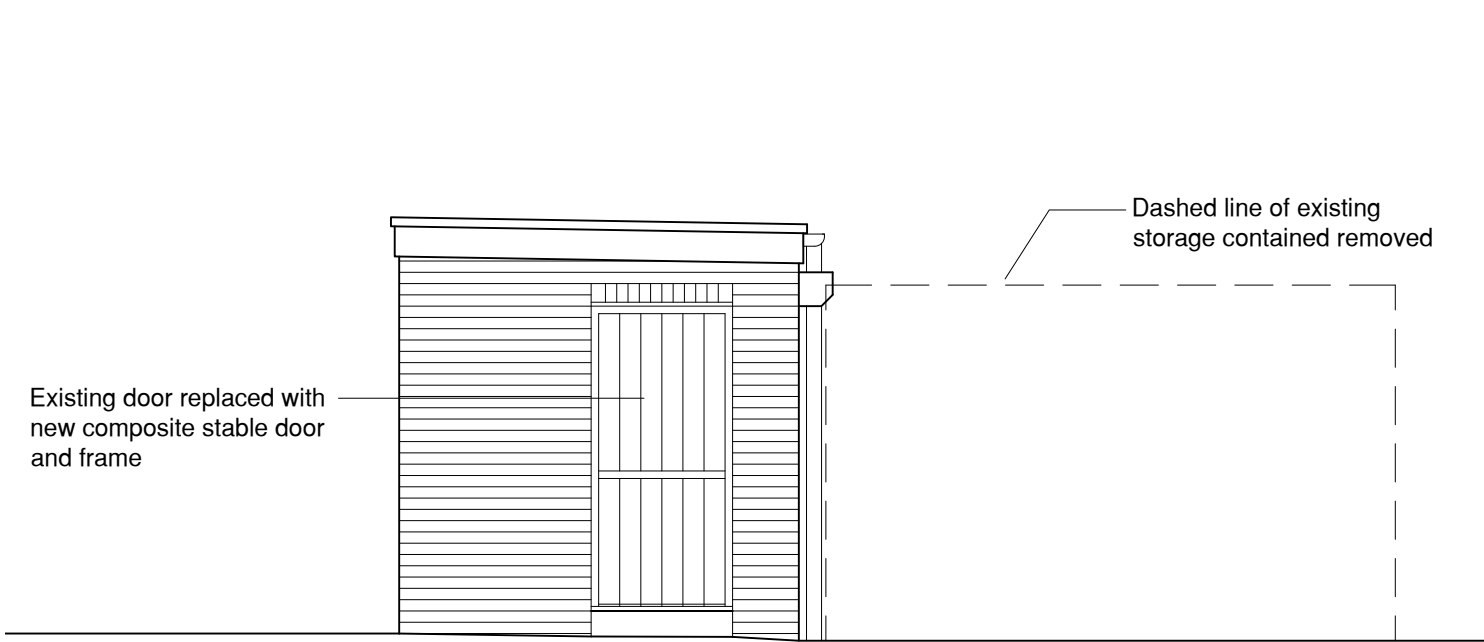

Proposed West Elevation

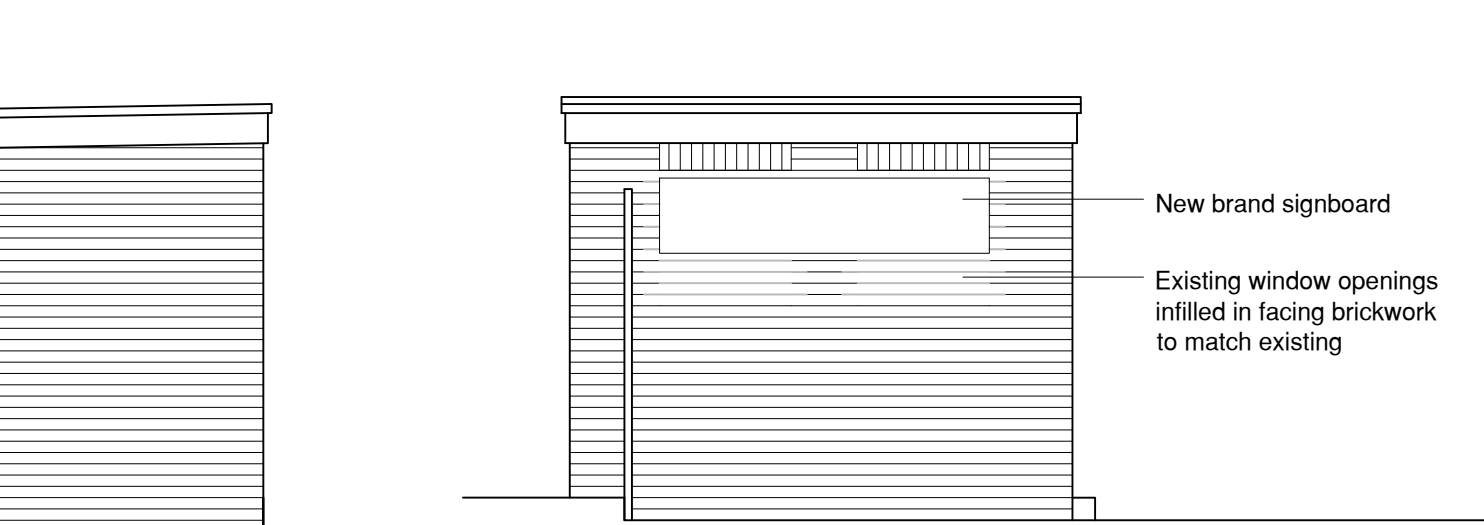

Proposed North Elevation

notes

this drawing is the copyright of the **pdp architecture llp** and must not be reproduced in whole or part or used for the execution of works without their permission.

all dimensions to be checked on site prior to commencement of construction works and the architect notified of any discrepancy.

figured dimensions are to be used in preference to scaled dimensions.

no deviation from this drawing will be permitted without prior consent of the architect.

all drawings are prepared subject to a full measured and structural survey of the buildings and site.

all structural work is subject to the appointment of a structural engineer to confirm and agree the structural proposals.

os promap licence no. 100020449.

health & safety:
exceptional risks involving specific methods of construction or exceptional maintenance issues can be found within the designers risk assessment.


scale width 50 mm @ a1 - 25 mm @ a3

revision	notes	date	drawn	checked
A	Client comments	12.02.26	SR	HM
B	Red line boundary adjusted	10.06.26	SR	HM

client

ASSETS TEAM
HAVANT BOROUGH
COUNCIL

PRELIMINARY

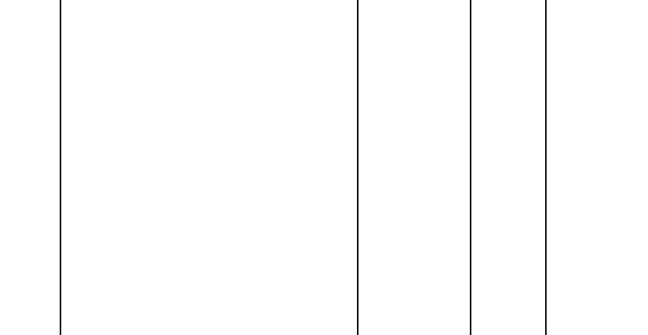

pdp architecture llp

chartered architects town planning
interior design consultants

2 beechworth road havant
hampshire po9 1ax
tel 023 9248 1100
fax 023 9247 5050
email pdp@pdp-architects.co.uk

www.pdp-architects.co.uk

project

KIOSK CONVERSION
JUBILEE PARK
WATERLOOVILLE

detail

PLANS & ELEVATIONS
EXISTING & PROPOSED

drawn

checked

SR

HM

date

10.02.26

status

PRELIM

a1 scale

a3 scale

18230-PD-100

rev

B