





Designer Jo Head
 Tel 07706981694
 planaheadgardens@gmail.com
 www.planaheadgardens.co.uk

Customer name & address
 Mr & Mrs White
 4 Silvertrees
 Emsworth

Scale 1:50 (when printed on A3)
 Date 12th june 2026
 Drawing No. JH/01
 Elevation drawings

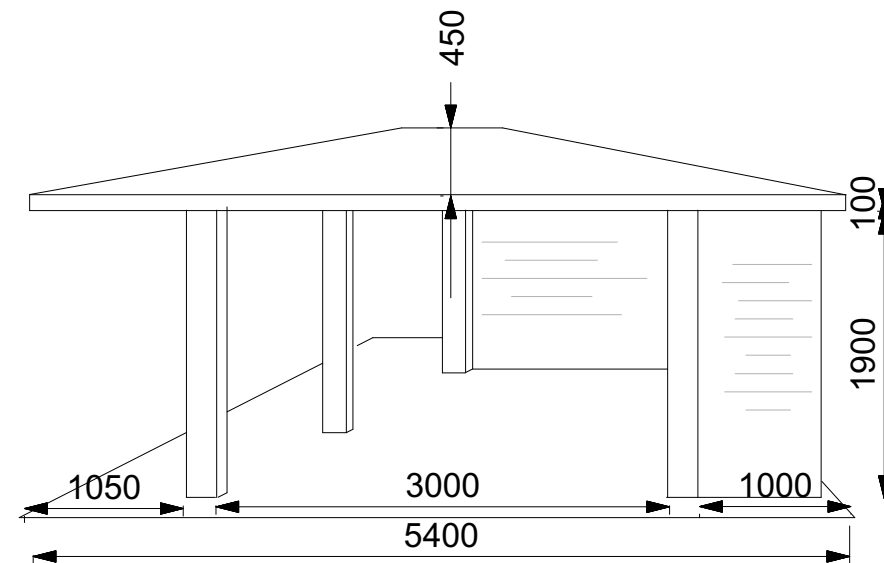

Side Elevation

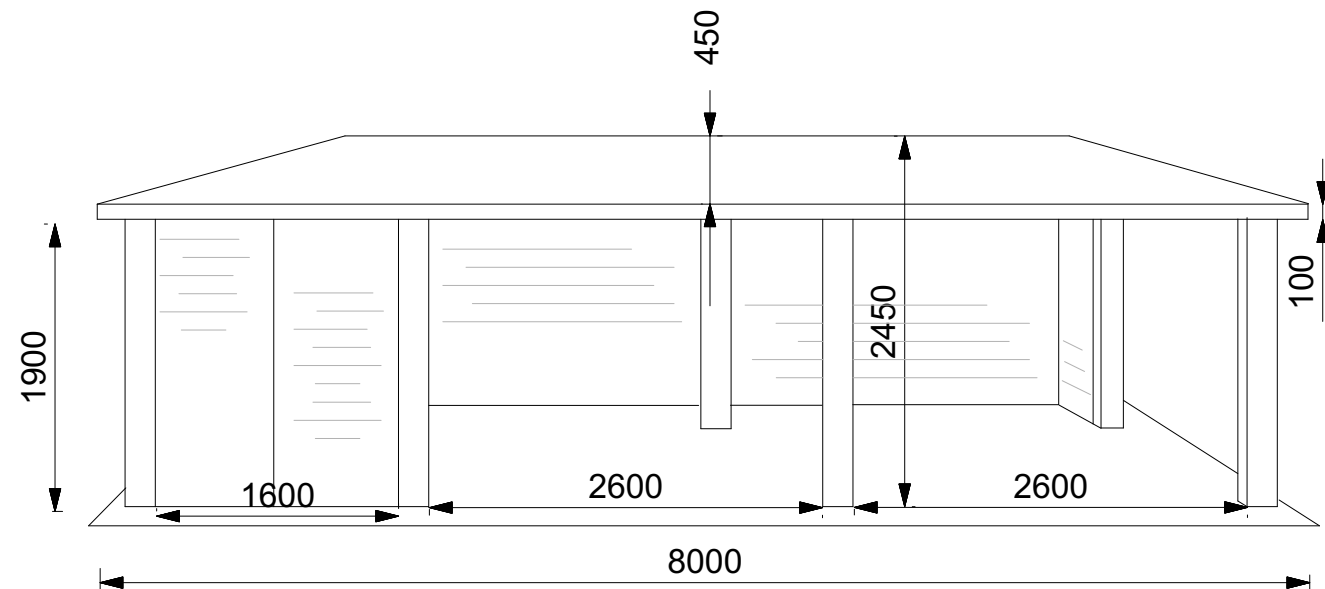

Front Elevation