




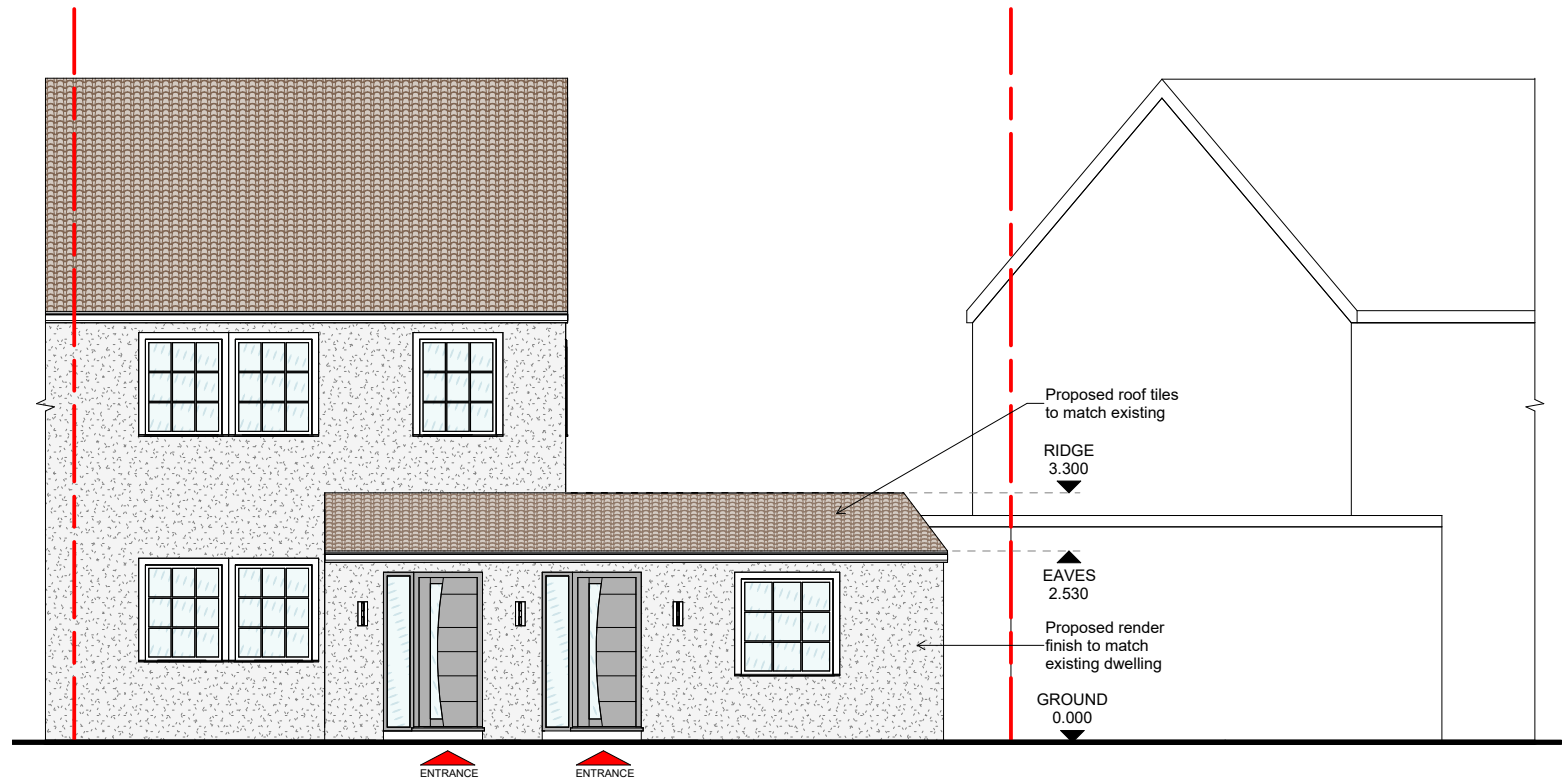


1 Front Elevation (north-west)
1 : 100

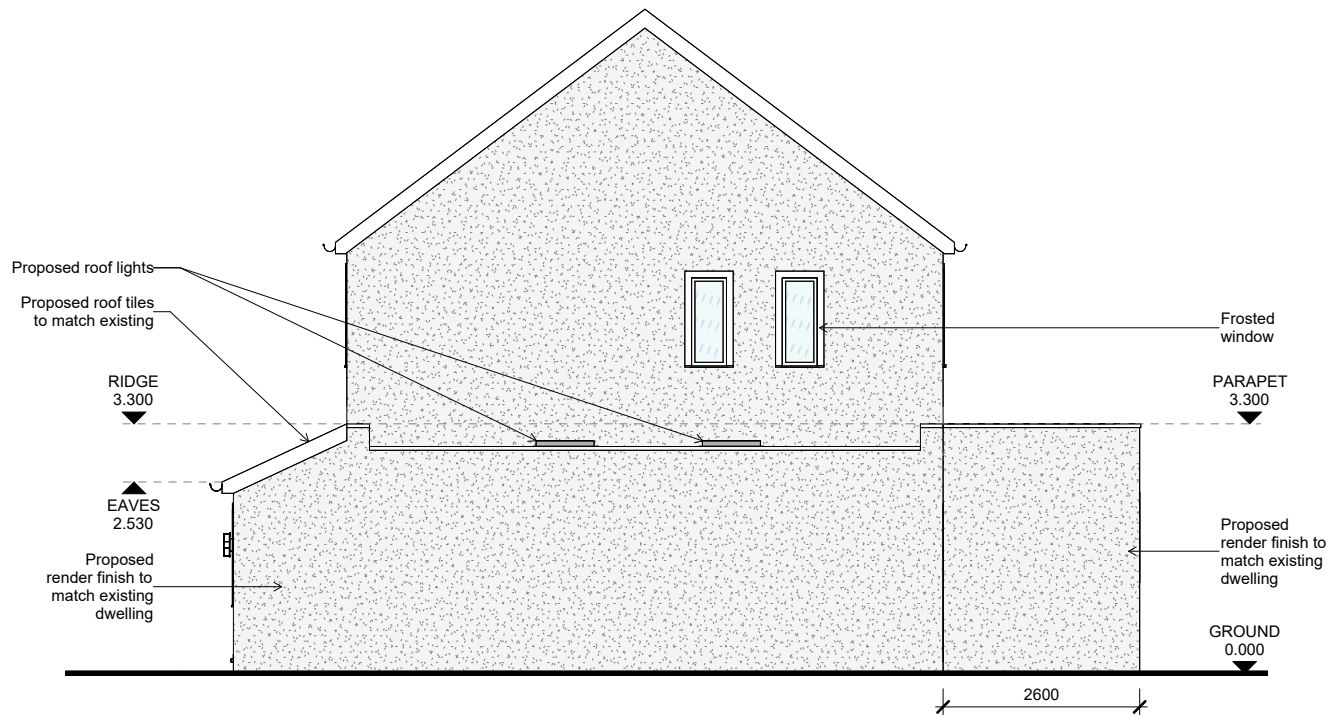

2 Side Elevation (south-west)
1 : 100

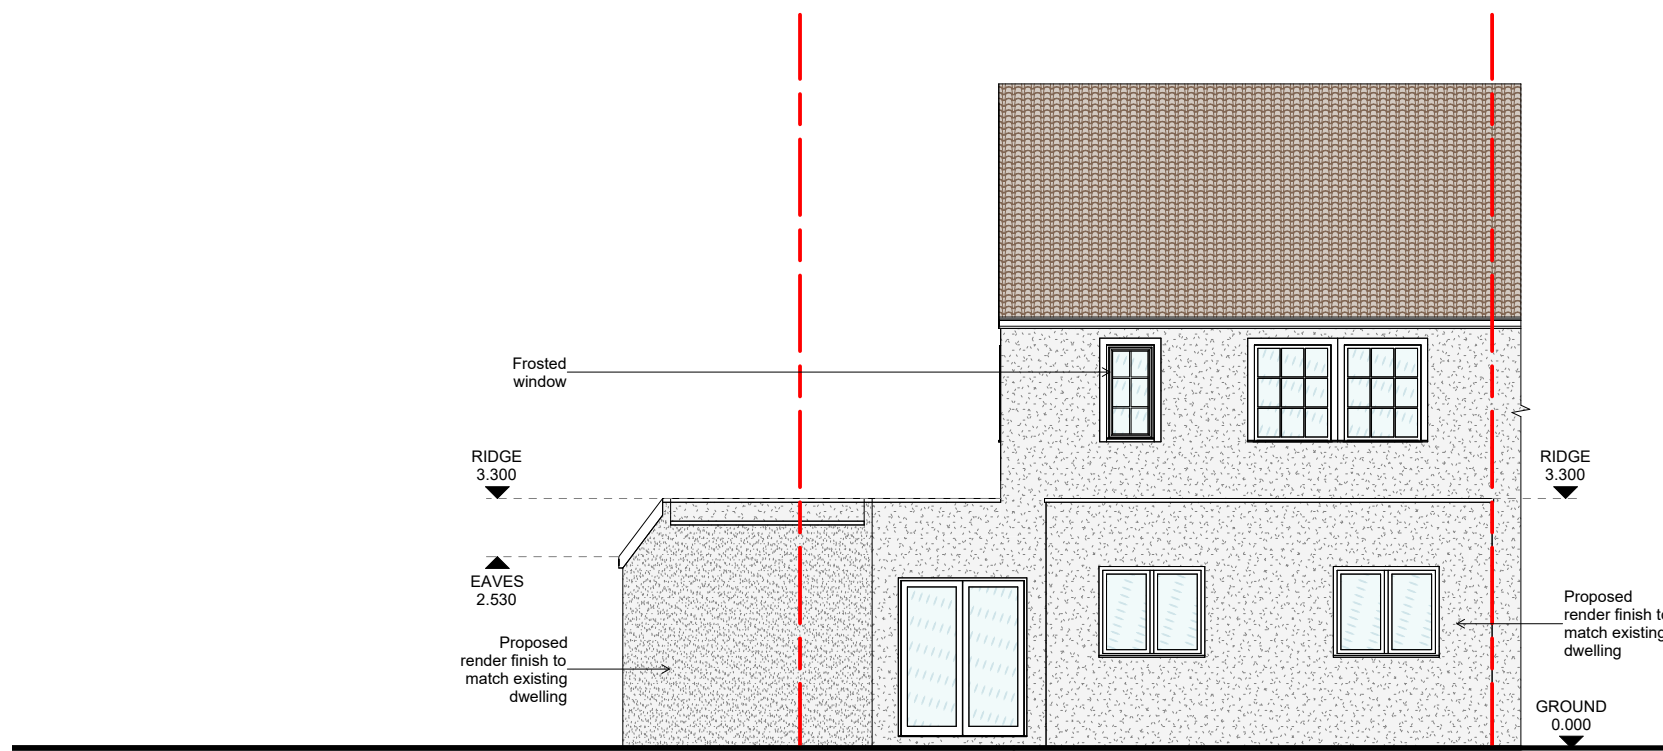

3 Rear Elevation (south-east)
1 : 100

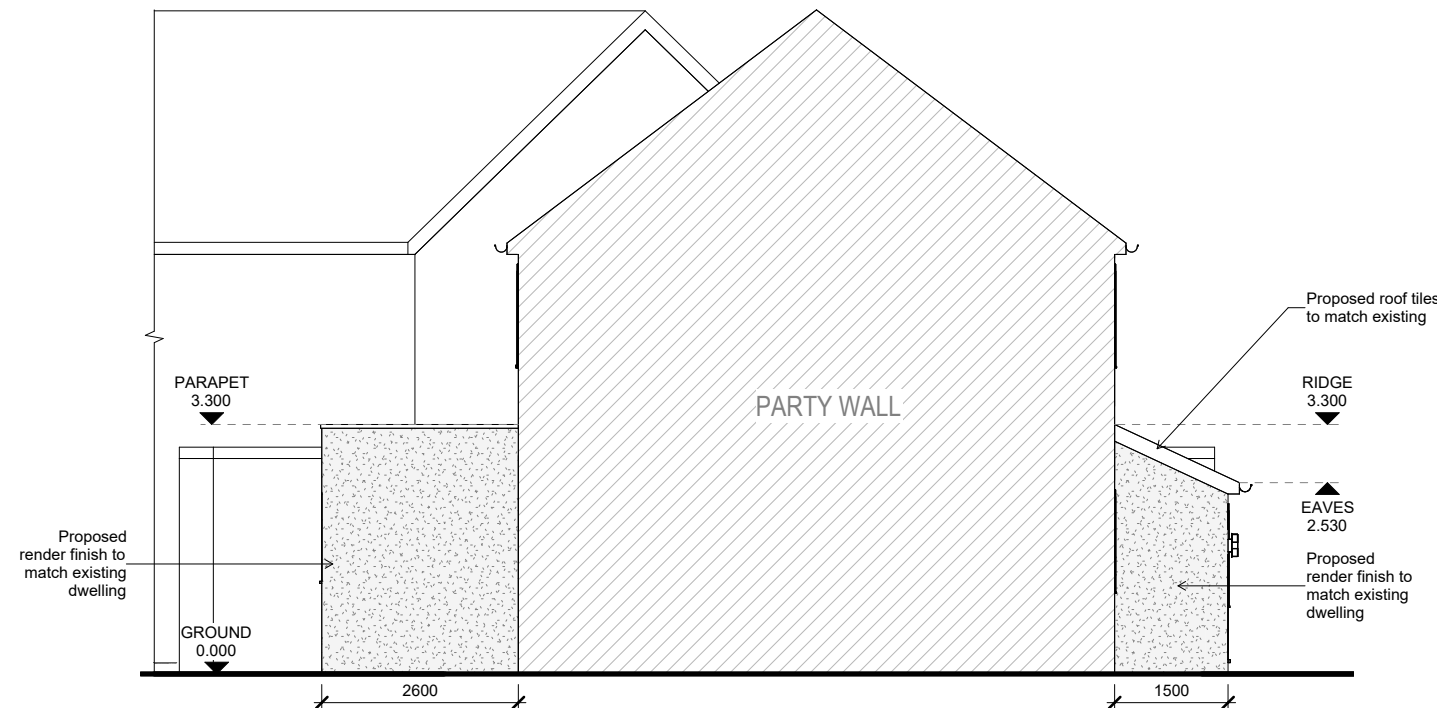

4 Side Elevation (north-east)
1 : 100

NOTES

- THE CONTRACTOR IS TO CHECK AND VERIFY ALL DIMENSIONS AND LEVELS PRIOR WORK COMMENCING
- THE CONTRACTOR IS TO COMPLY WITH ALL CURRENT BUILDING LEGISLATION WHETHER OR NOT SPECIFICALLY STATED ON THIS DRAWING.
- PLANNING PROPOSALS ARE FOR ILLUSTRATIVE PURPOSES ONLY AND AS SUCH ARE SUBJECT TO DETAILED SITE INVESTIGATION.

This drawing is not for CONSTRUCTION purposes. If no dimension is given, we take no responsibility for any dimension obtained by measuring or scaling from this drawing. This drawing is the property of Maplin Studio Limited. It is copyright protected and is not to be reproduced, disclosed or copied without written permission.

Reference drawings						
Drawing No.	Rev	Drawing title.				
D	PROPOSED ELEVATIONS		AG	OM	OM	01/06/2026
Rev	Description		Drawn by	Checked by	Appd by	Date
Please check scale bar before scaling this drawing				A2		Scale (at full size)
0	1	2	3			
						
Project: HOUSE EXTENSION						
Location: 19 Corhampton Crescent, Havant PO9 3BX						
Title: PROPOSED ELEVATIONS						
						
Dwg No.	Phase:		Sheet		Rev.	
MS24504	PLANNING		1 of 1		D	