



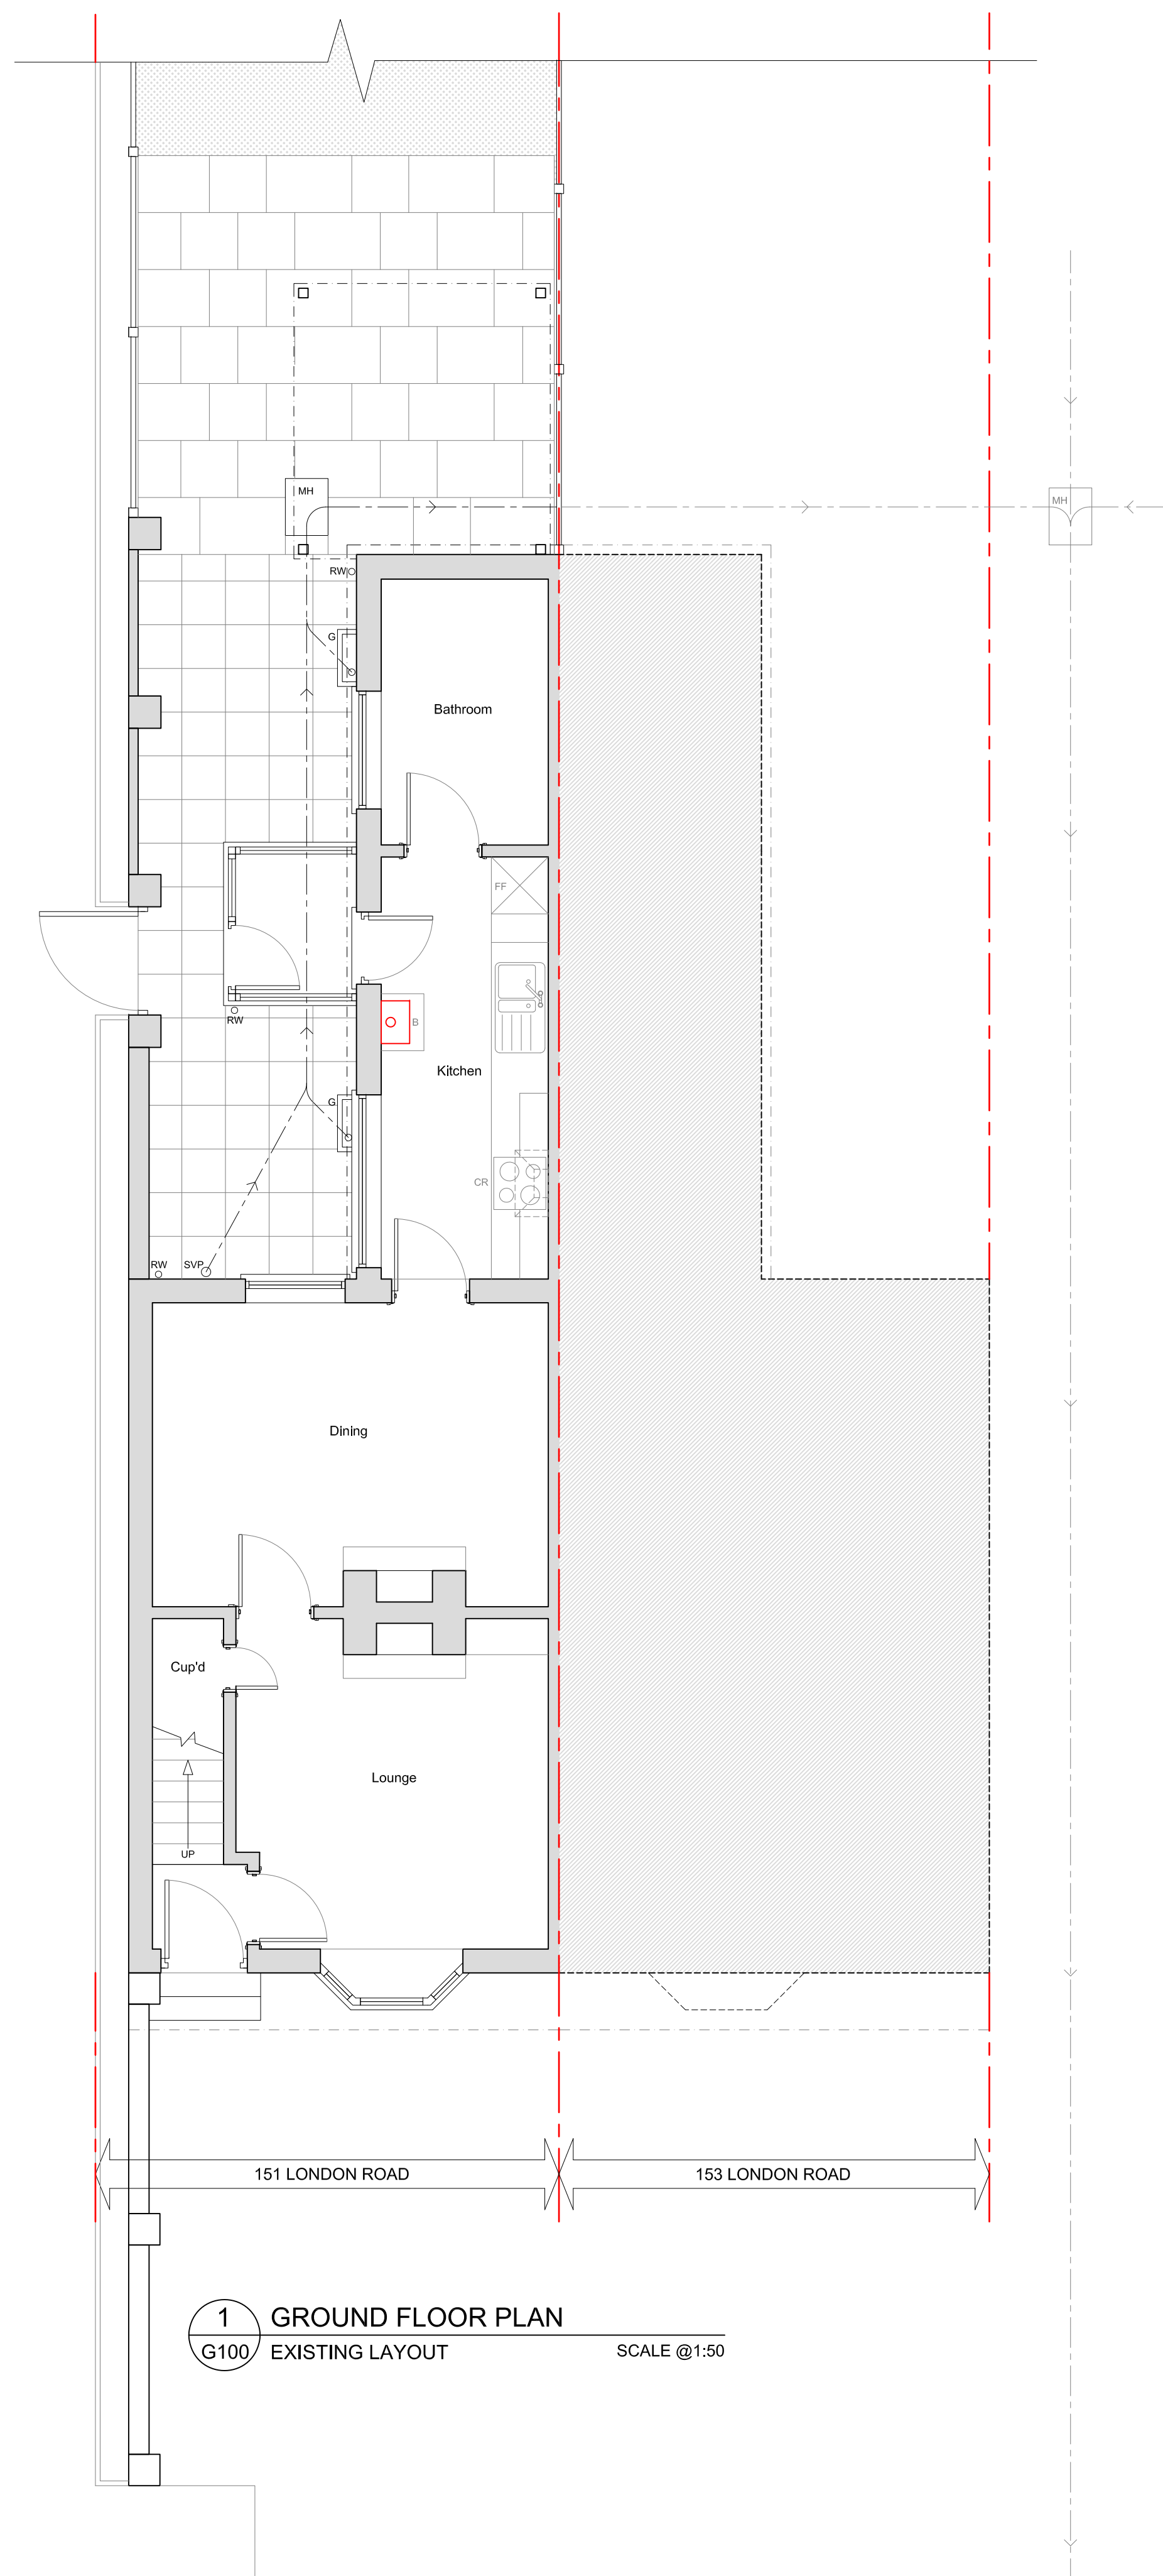

1 GROUND FLOOR PLAN
G100 EXISTING LAYOUT SCALE @1:50

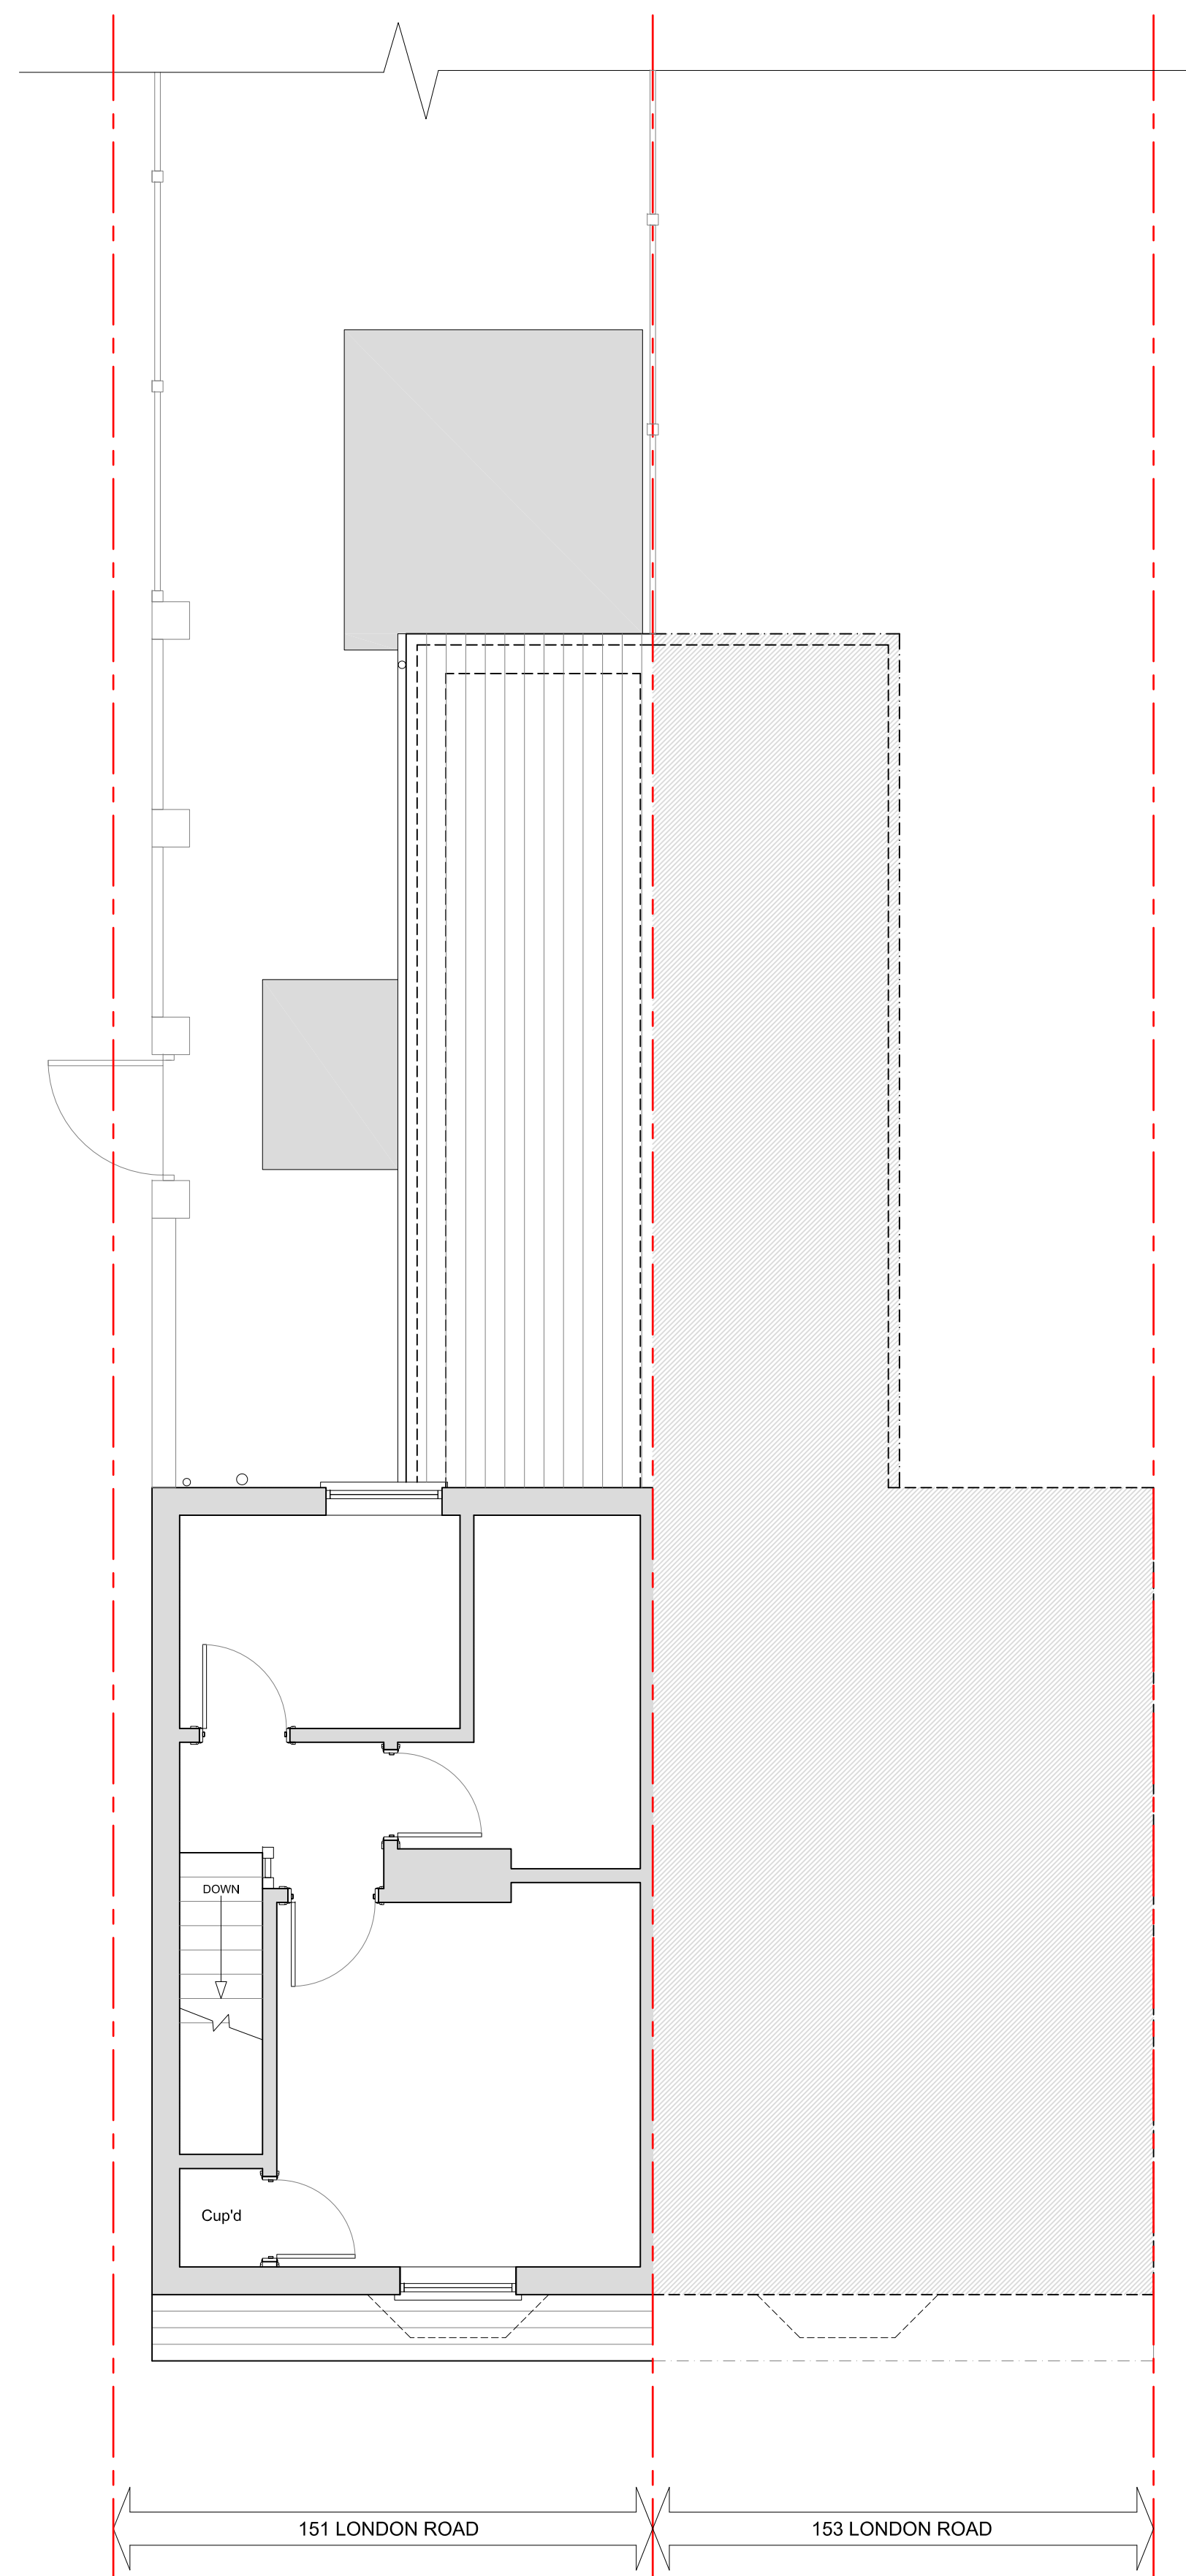

2 ROOF PLAN
G100 EXISTING LAYOUT SCALE @1:50

NOTE: DO NOT SCALE FROM THIS DRAWING, (EXCEPT FOR PLANNING PURPOSES). THIS DRAWING IS FOR IDENTIFICATION PURPOSES ONLY, IT IS INDICATIVE AND SOLELY INTENDED TO ILLUSTRATE THE GENERAL TYPE AND APPROXIMATE LOCATIONS OF THE VARIOUS BUILDING ELEMENTS.

[illegible]

NOTE: DO NOT SCALE FROM THIS DRAWING. (EXCEPT FOR PLANNING PURPOSES). THIS DRAWING IS FOR IDENTIFICATION PURPOSES ONLY, IT IS INDICATIVE AND SOLELY INTENDED TO ILLUSTRATE THE GENERAL TYPE AND APPROXIMATE LOCATIONS OF THE VARIOUS BUILDING ELEMENTS.

Client:

Contract Title:
151 LONDON ROAD
WATERLOOVILLE

Clients Approval: _____ Date:.....

Signed:..... Name:.....

Status: **PLANNING PROPOSAL**

Drawing Title:

EXISTING GROUND AND ROOF PLAN

Scale: 1:50@A1	Drawn:	Approved:
	Date:	Date:
Contract No. 1450/	Dwg No. G100	Rev. /