




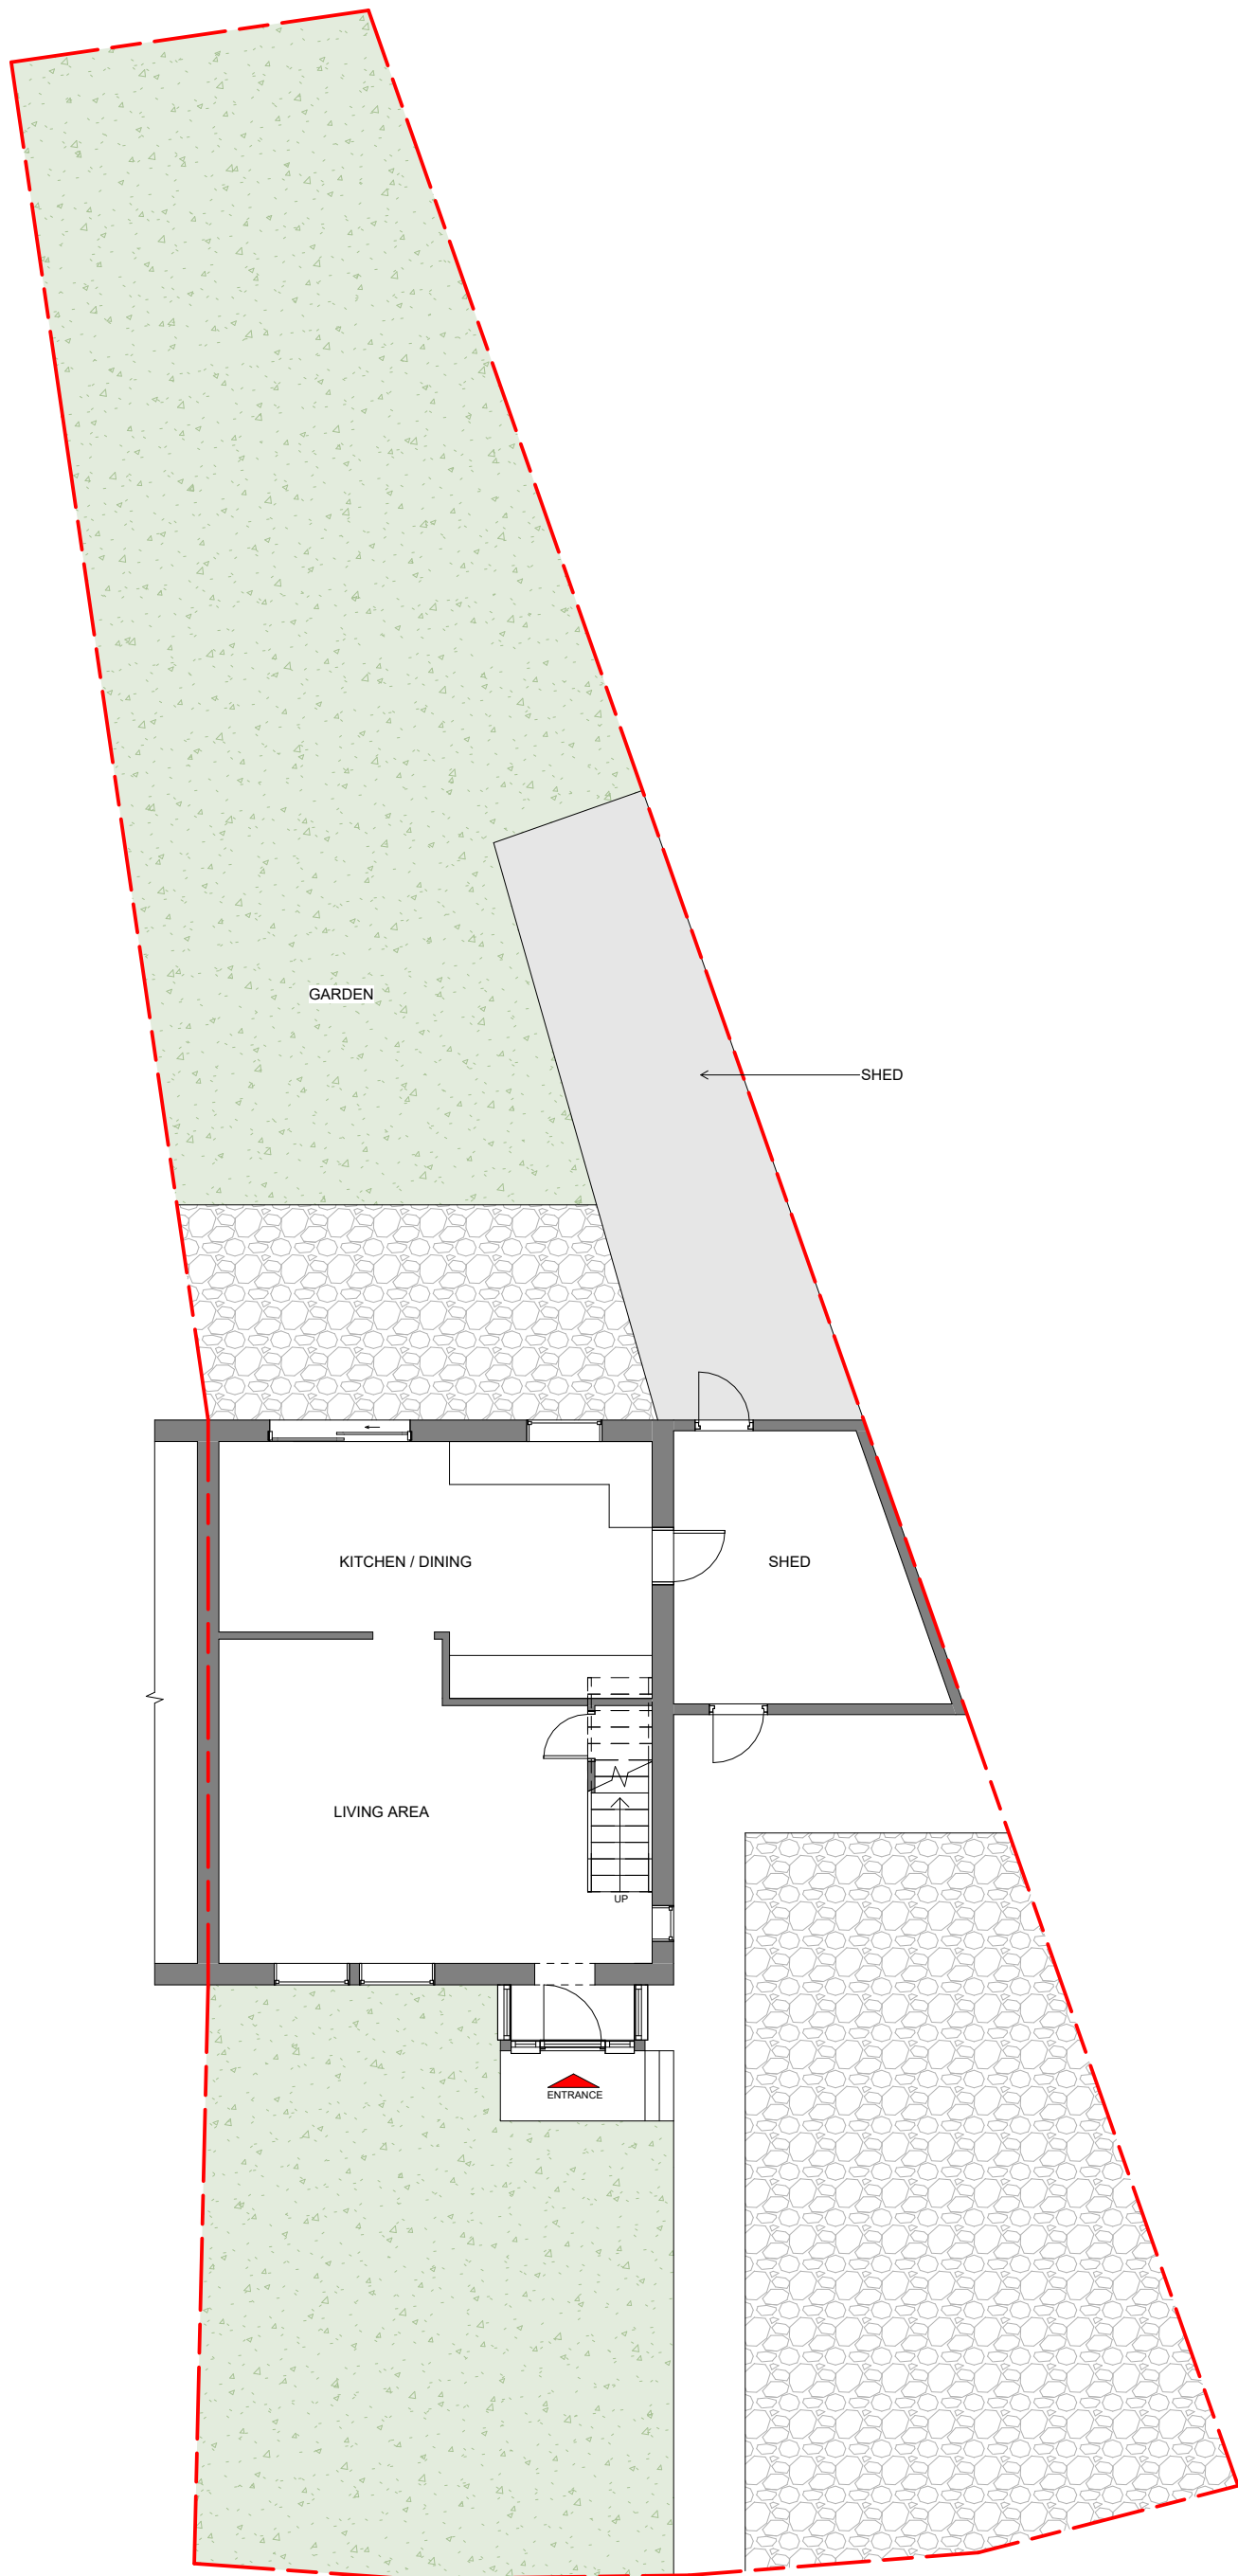



1 Ground Floor Plan
1 : 100

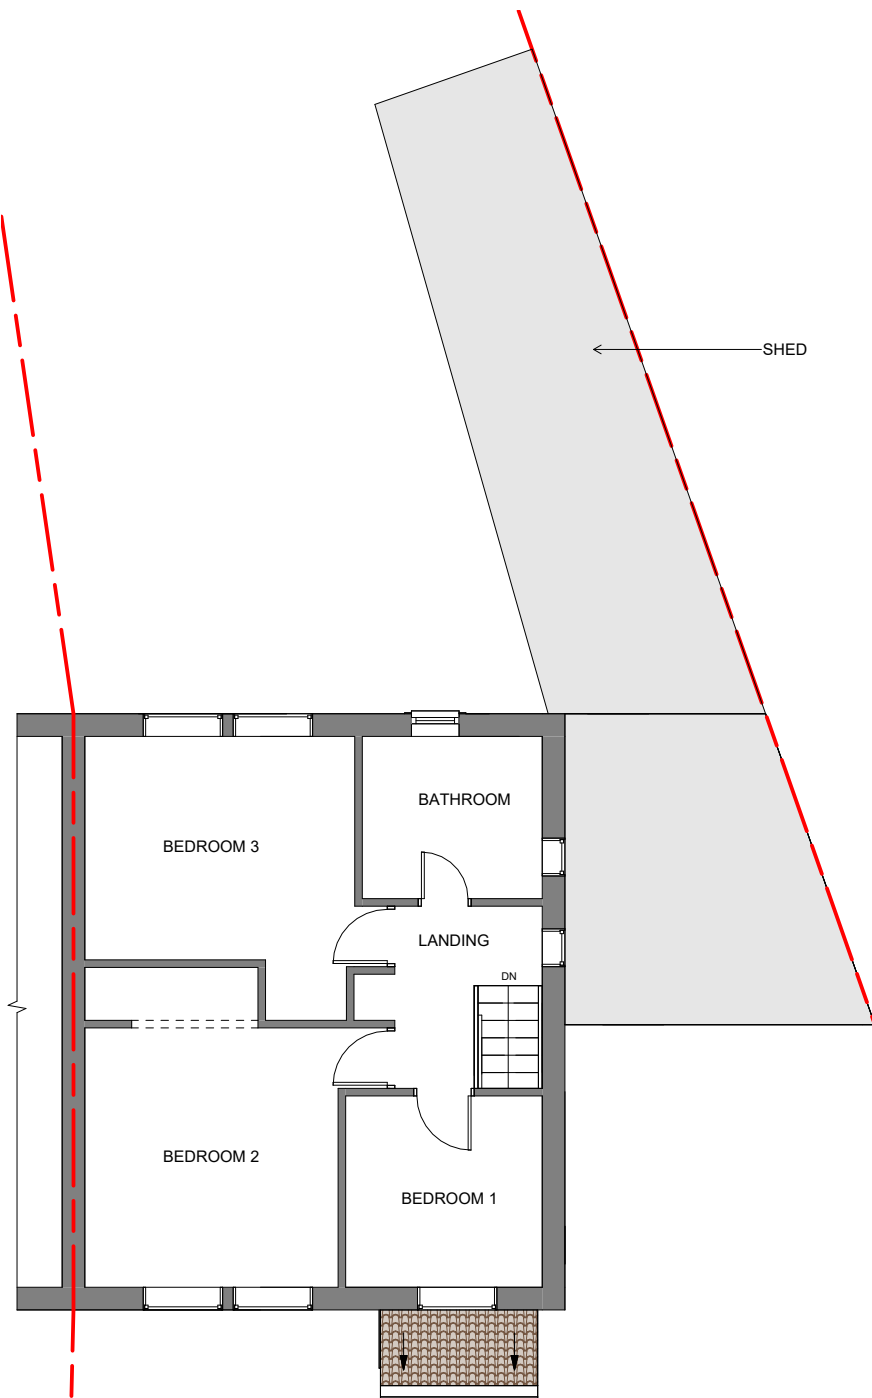

2 First Floor Plan
1 : 100

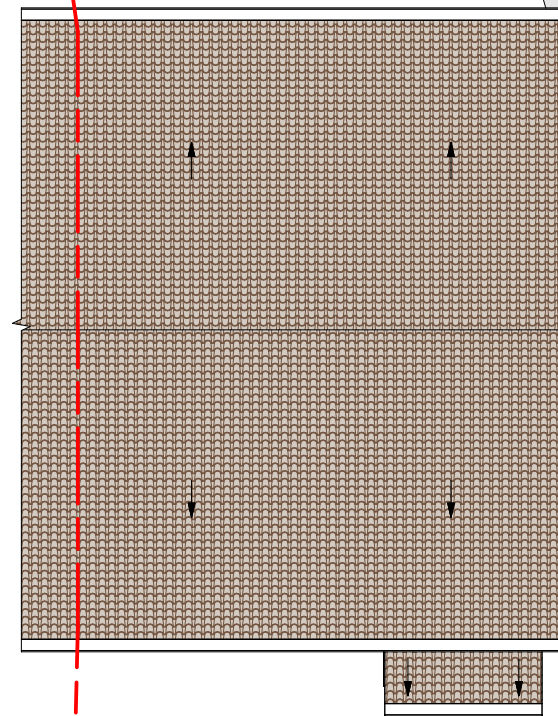


3 Roof Plan
1 : 100

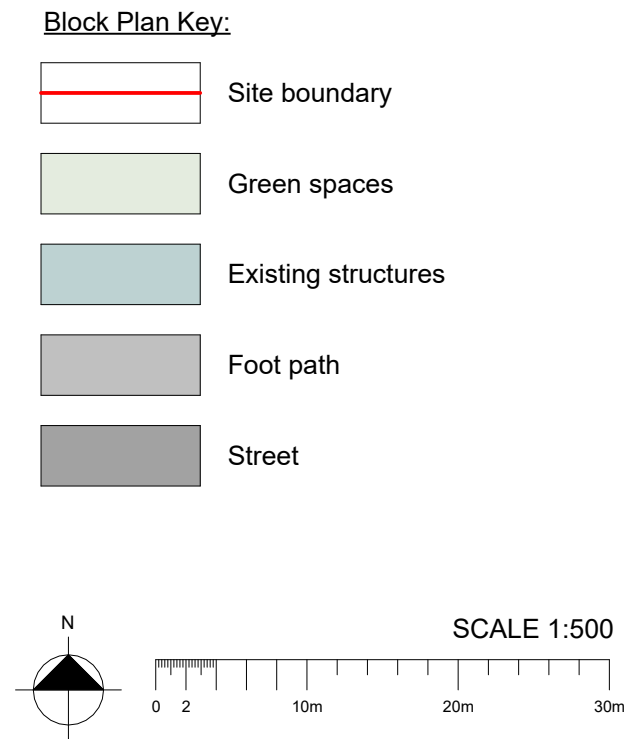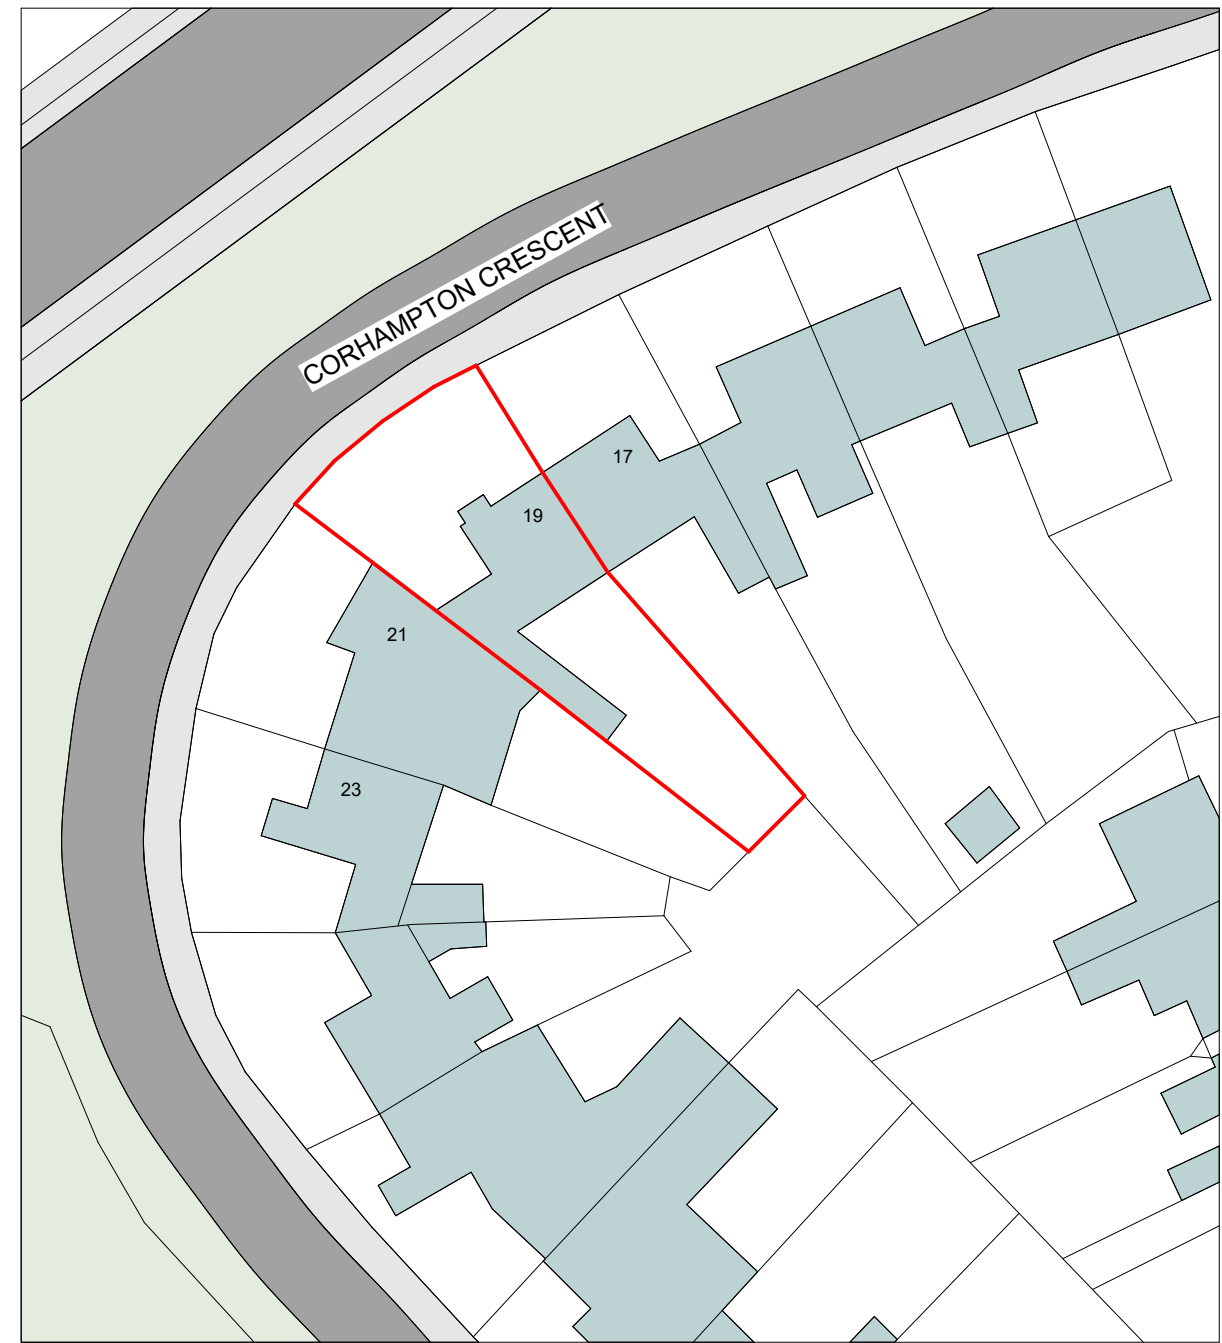

4 Block Plan
1 : 500

This drawing is not for CONSTRUCTION purposes. If no dimension is given, we take no responsibility for any dimension obtained by measuring or scaling from this drawing. This drawing is the property of Maplin Studio Limited. It is copyright protected and is not to be reproduced, disclosed or copied without written permission.


Reference drawings						
Drawing No.		Rev	Drawing title.			
0	EXISTING PLANS AND BLOCK PLAN		AG	OM	OM	01/06/2026
Rev	Description		Drawn by	Checked by	Appd by	Date
Please check scale bar before scaling this drawing				A2		Scale (at full size)
0	1	2	3			
Project: HOUSE EXTENSION						
Location: 19 Corhampton Crescent, Havant PO9 3BX						
Title: EXISTING PLANS AND BLOCK PLAN						
Dwg No.		Phase:		Sheet	Rev.	
MS24501		PLANNING		1 of 1	D	

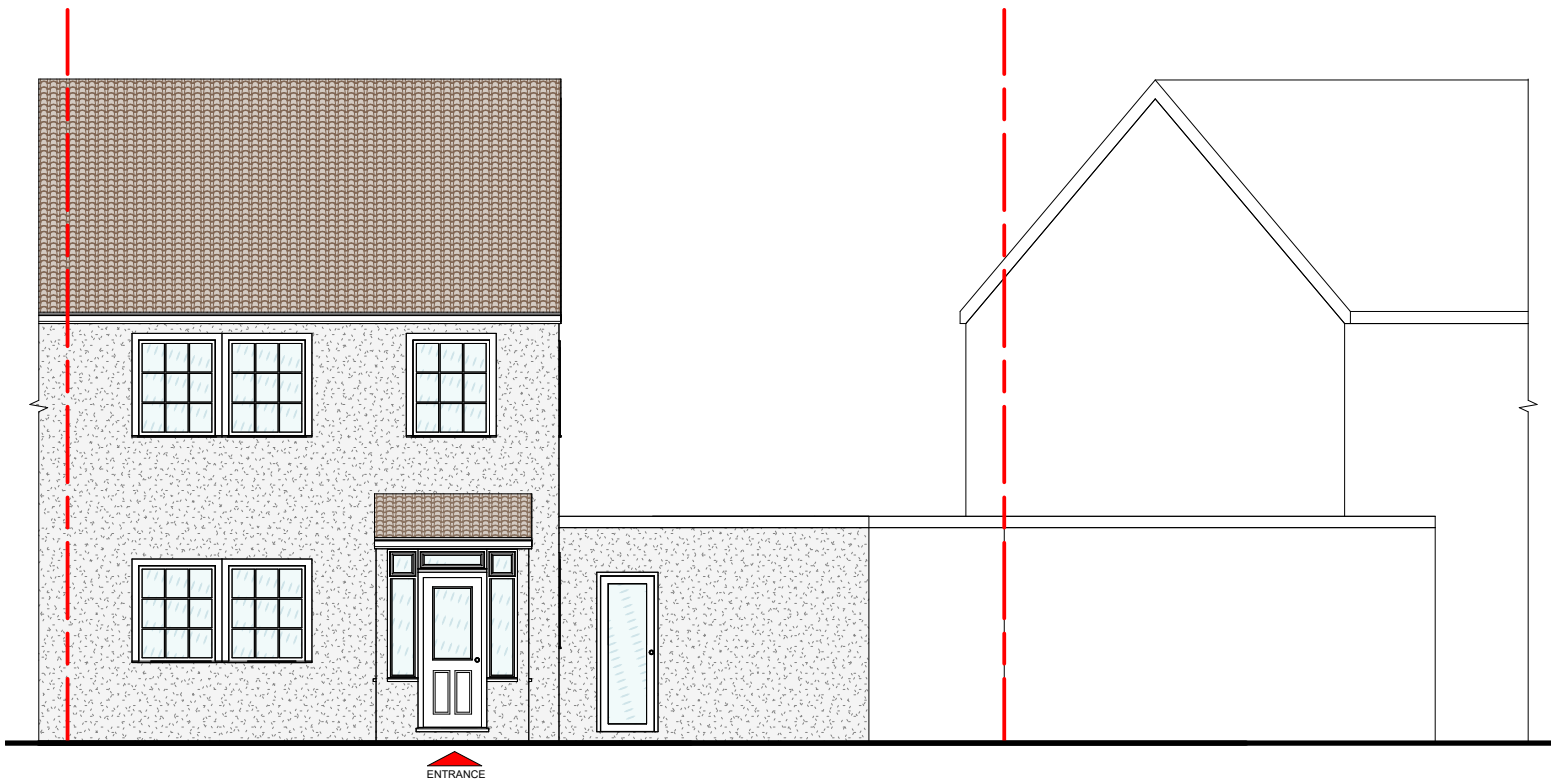


1 Front Elevation (north-west)
1 : 100



2 Side Elevation (south-west)
1 : 100

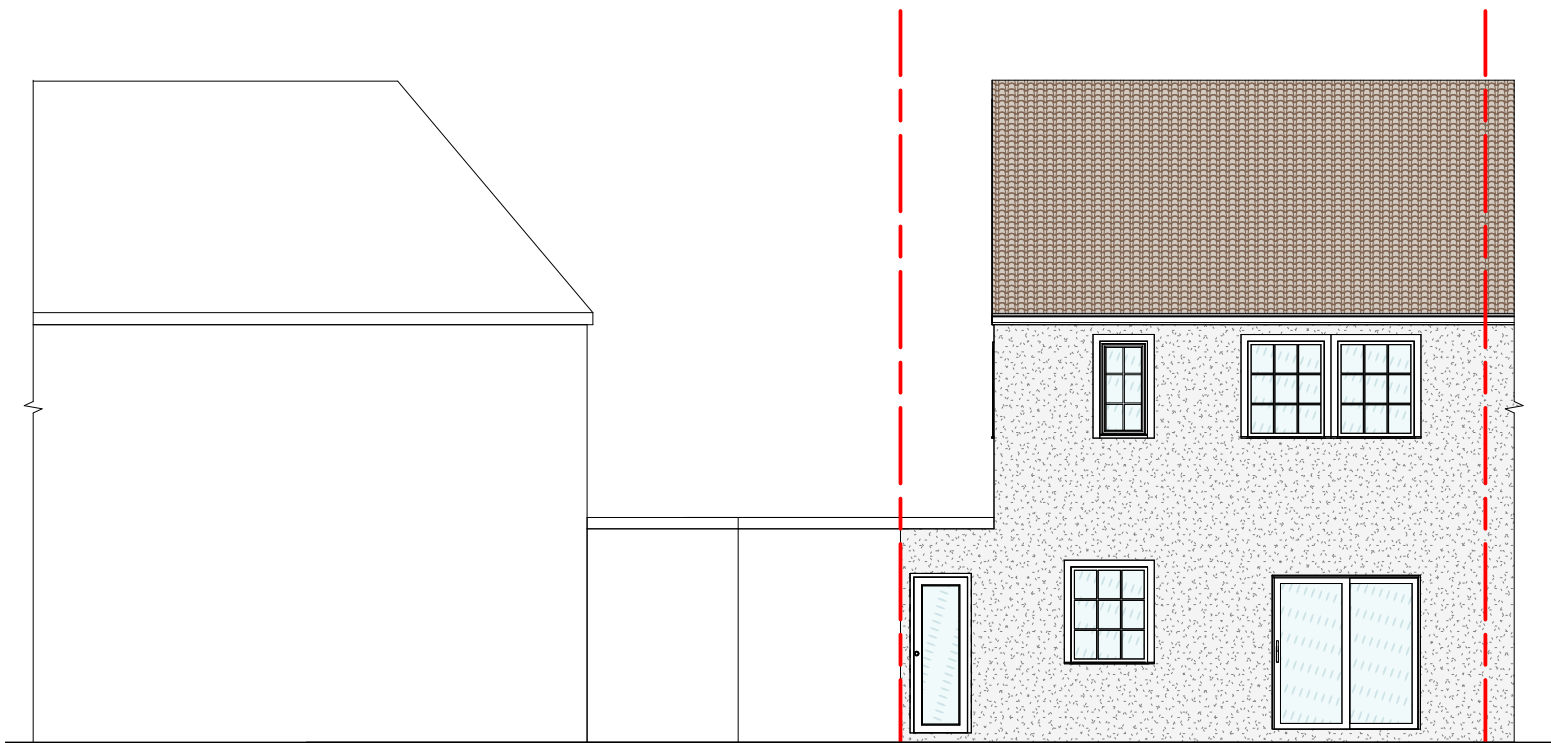

3 Rear Elevation (south-east)
1 : 100

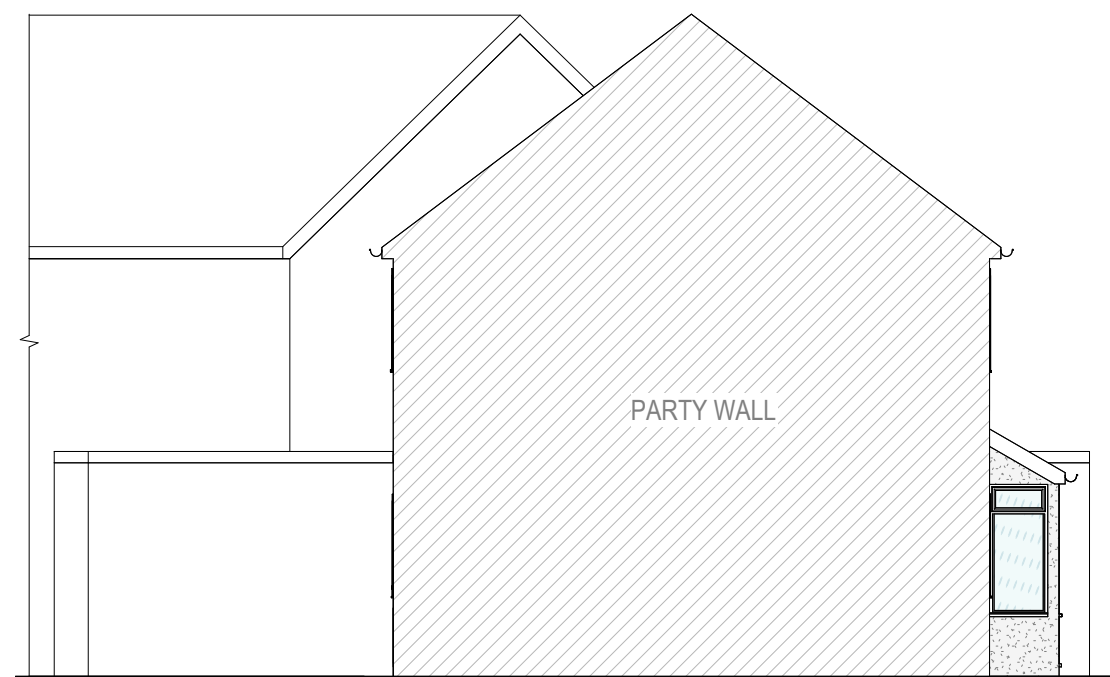

4 Side Elevation (north-east)
1 : 100

This drawing is not for CONSTRUCTION purposes. If no dimension is given, we take no responsibility for any dimension obtained by measuring or scaling from this drawing. This drawing is the property of Maplin Studio Limited. It is copyright protected and is not to be reproduced, disclosed or copied without written permission.

Reference drawings						
Drawing No.		Rev	Drawing title.			
D	EXISTING ELEVATIONS		AG	OM	OM	01/06/2026
Rev	Description		Drawn by	Checked by	Appd by	Date
Please check scale bar before scaling this drawing				A2		Scale (at full size)
0 1 2 3 4 5						
Project: HOUSE EXTENSION						
Location: 19 Corhampton Crescent, Havant PO9 3BX						
Title: EXISTING ELEVATIONS						
maplinstudio						
Dwg No.		Phase:		Sheet	Rev.	
MS24502		PLANNING		1 of 1	D	