




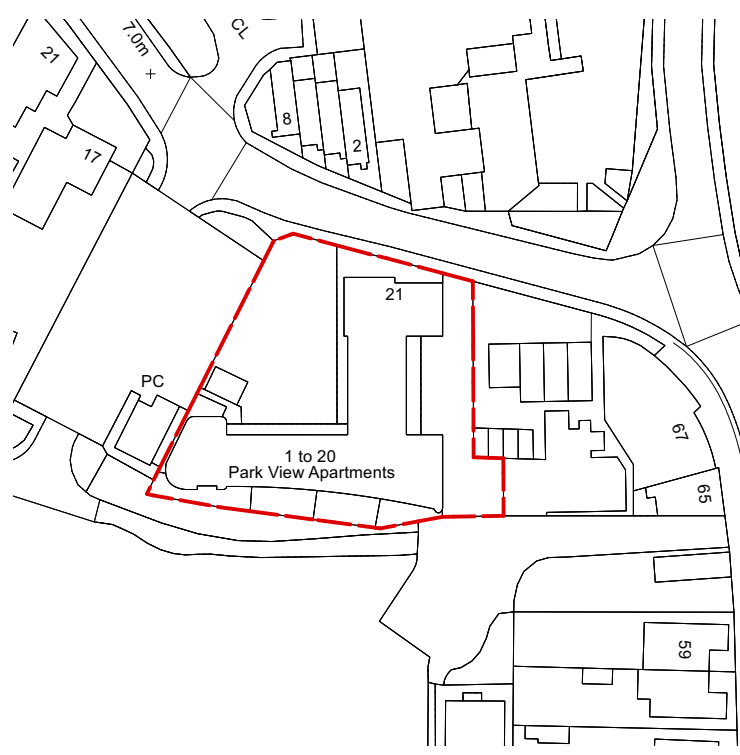


Location Plan 1:1250
Licence Number: 100047474
Scale 1:1250
0 50000 100000

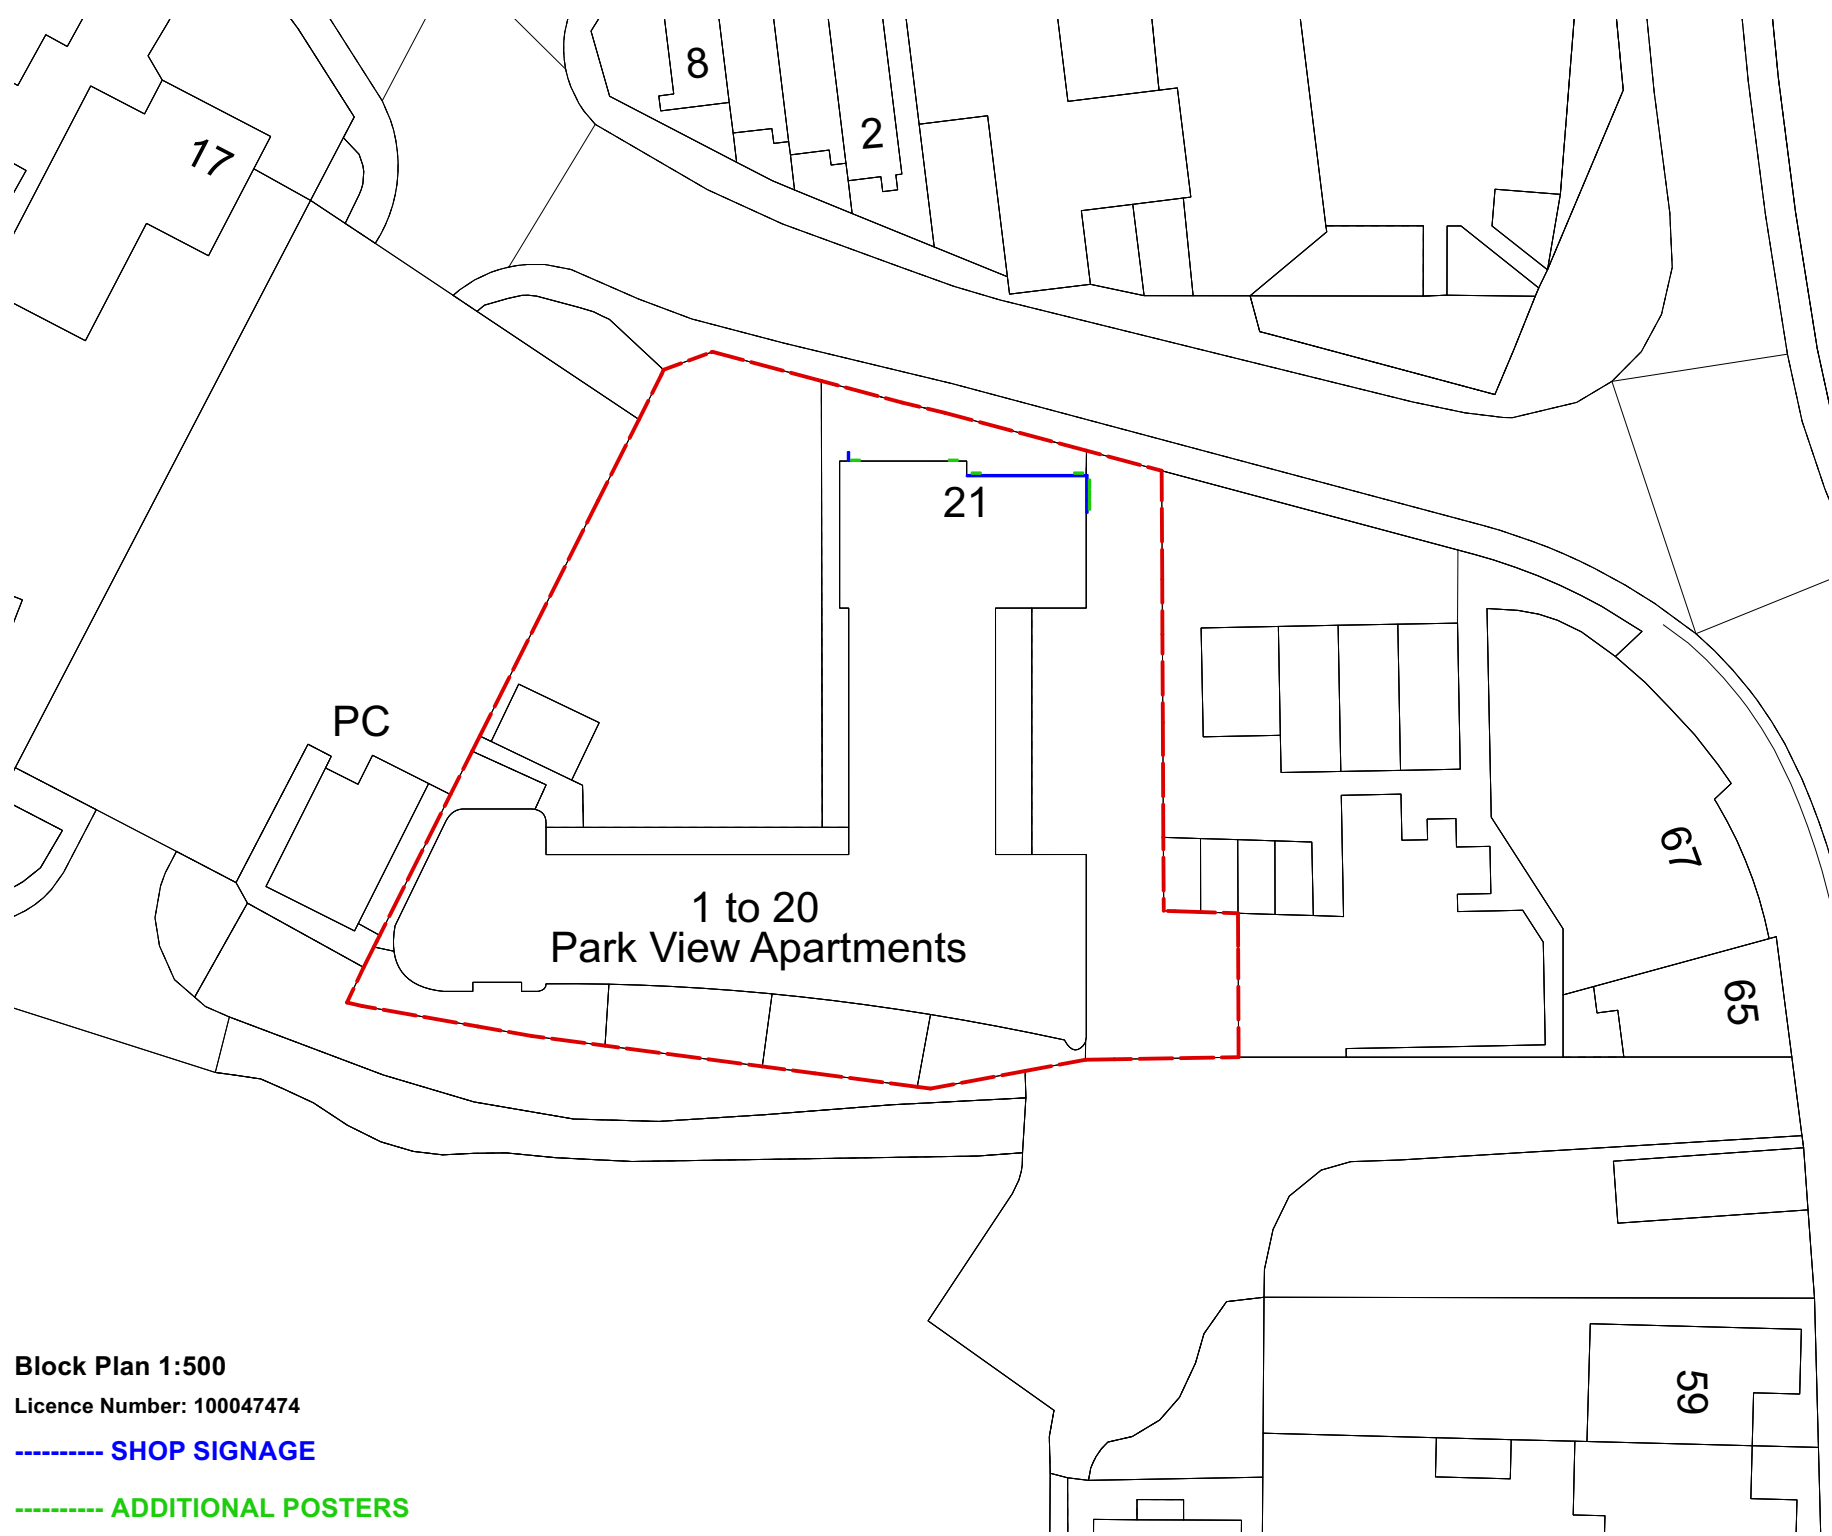

Block Plan 1:500
Licence Number: 100047474
SHOP SIGNAGE
ADDITIONAL POSTERS
Scale 1:500
0 10000 20000 30000 40000 50000

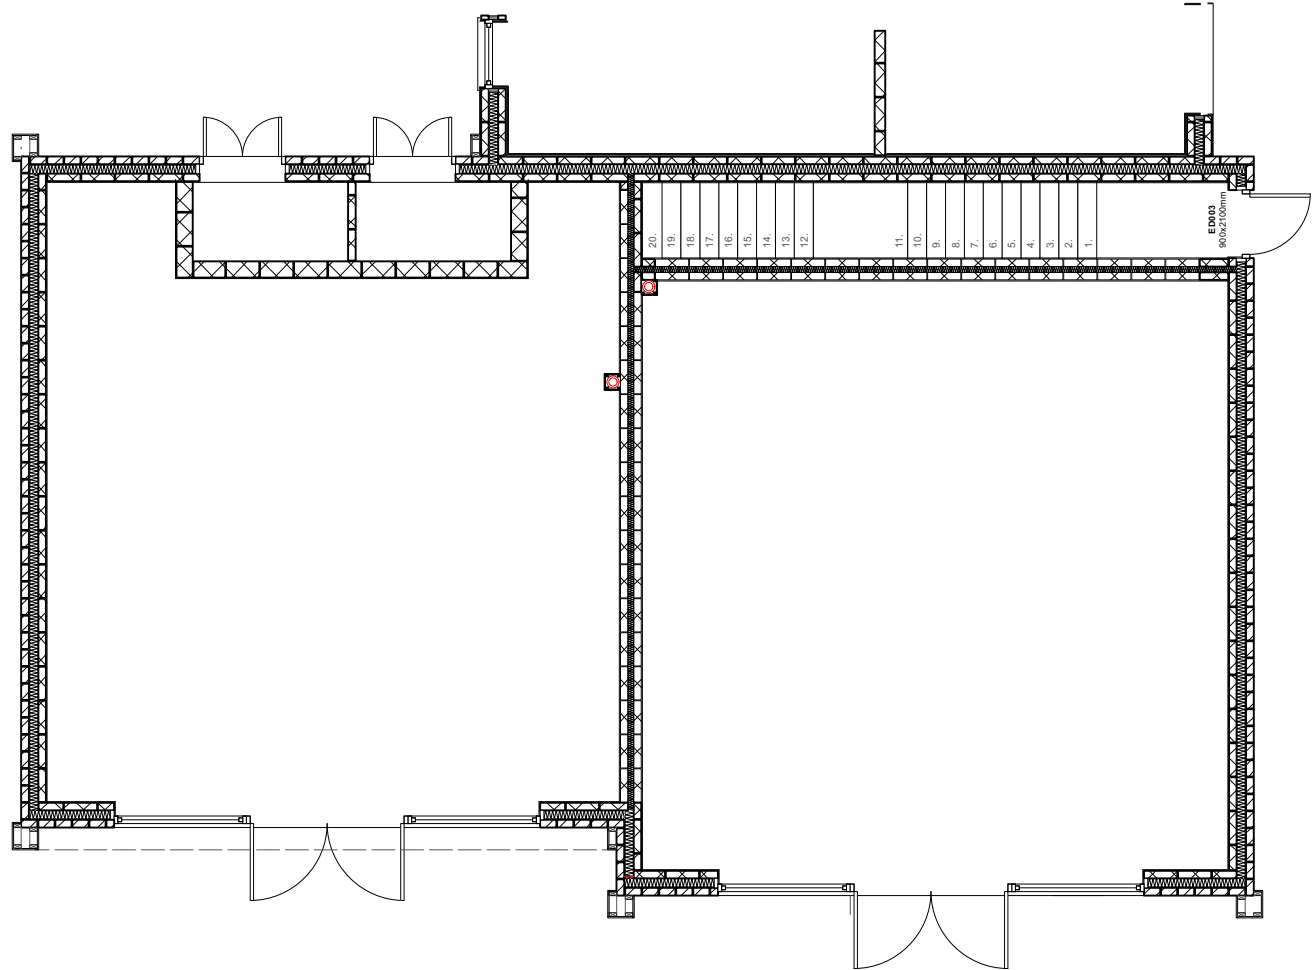

Existing Floor Plan 1:100
Scale 100
0 2m 4m 6m 8m 10m

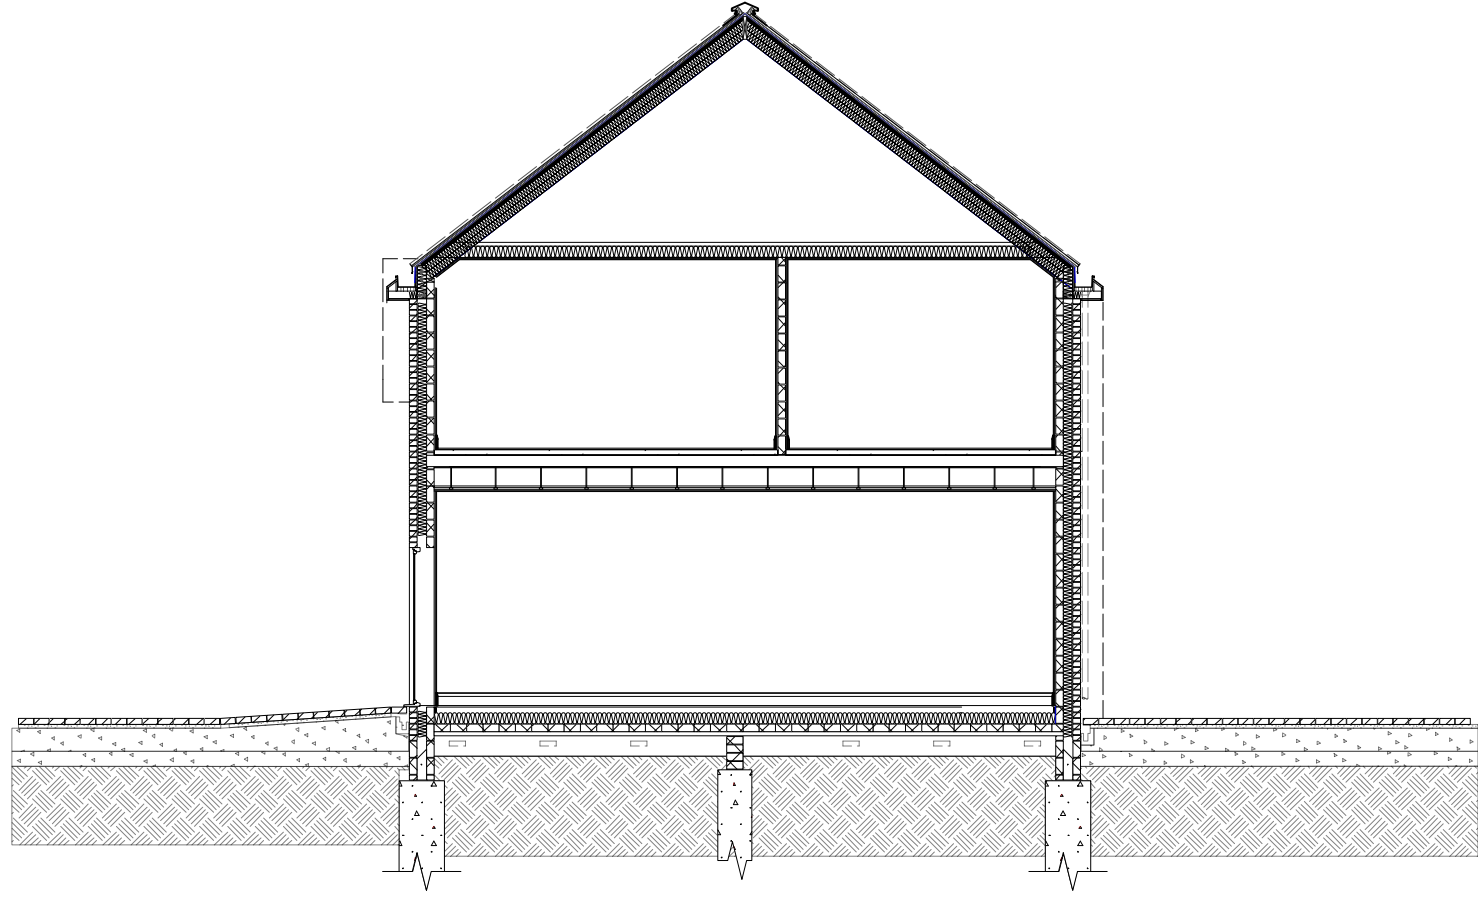

Existing Section 1:100




Existing Elevation 1:100




Existing Side Elevation 1:100



Existing Side Elevation 1:100

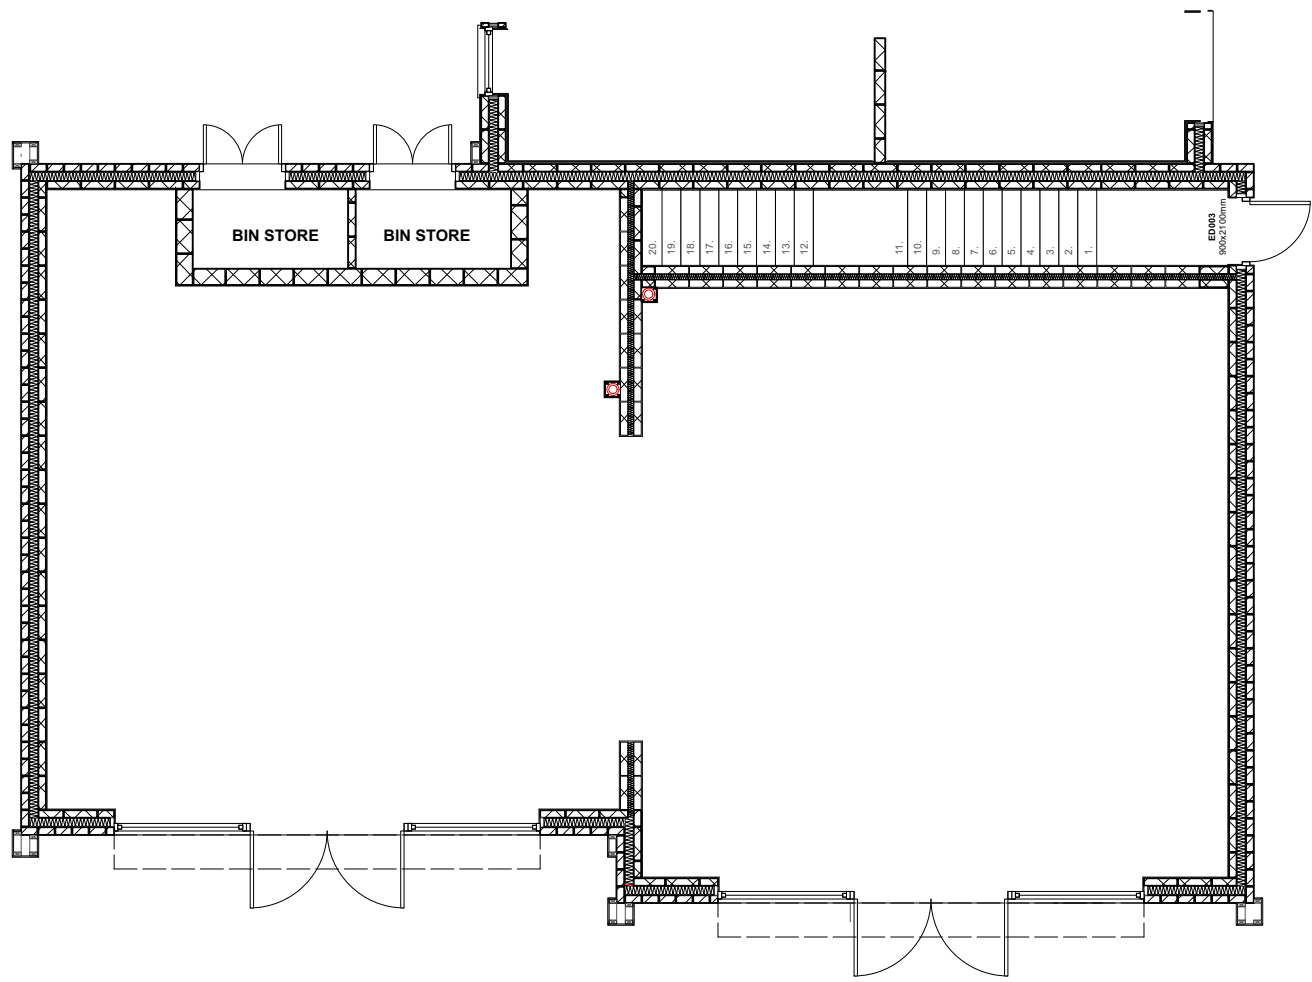

Proposed Floor Plan 1:100
Scale 100
0 2m 4m 6m 8m 10m

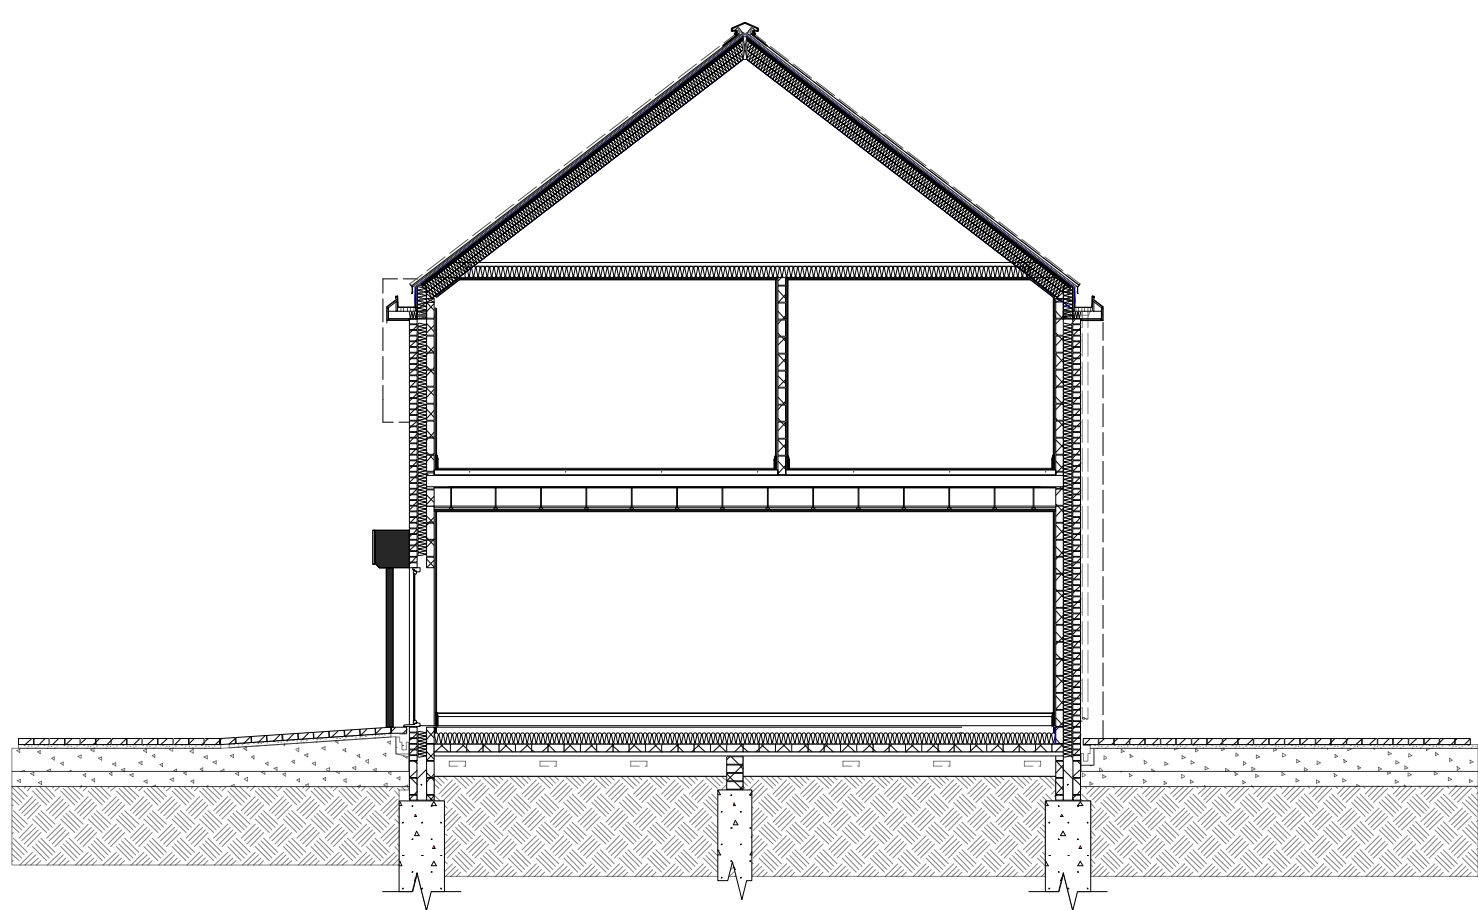

Proposed Section 1:100



Proposed Elevation 1:100



Proposed Side Elevation 1:100



Proposed Side Elevation 1:100