


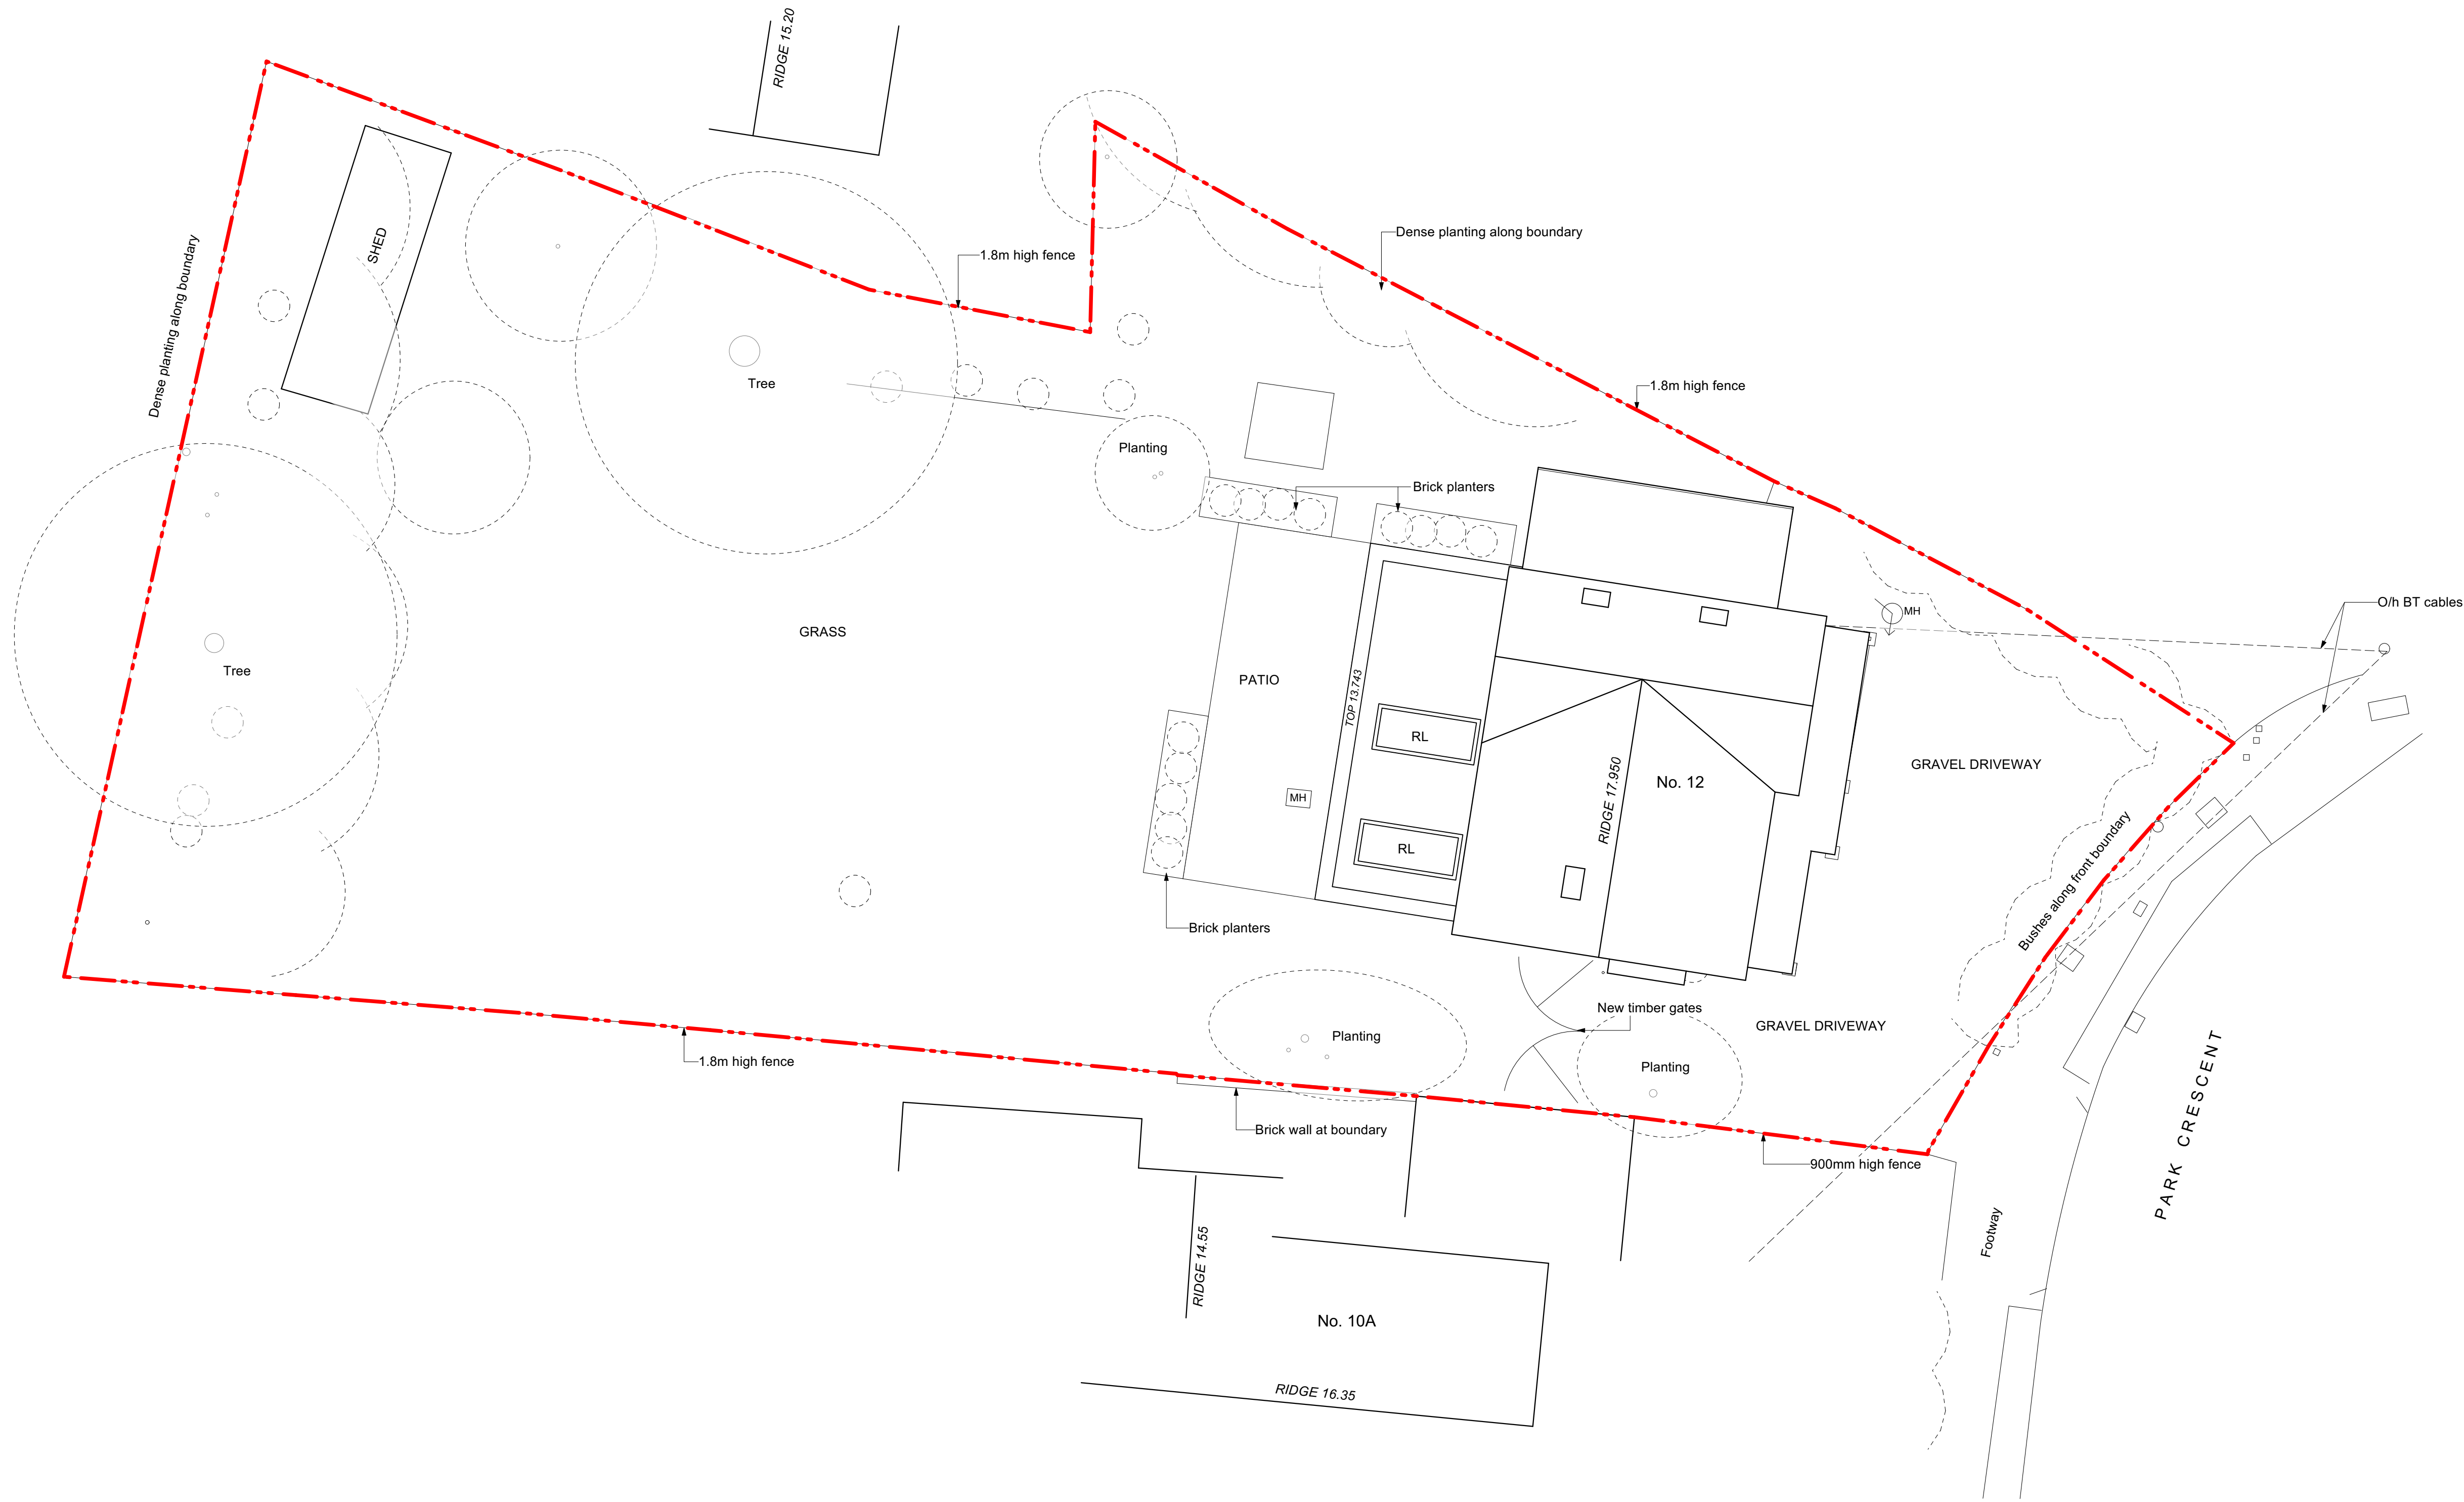

1 PROPOSED BLOCK SITE PLAN
Scale: 1:100

0 4 5 M

N

REV	DATE	NOTES	DRN	CHKD

GENERAL NOTES

THE CONTRACTOR IS RESPONSIBLE FOR THE CHECKING OF ALL SITE DIMENSIONS AND LEVELS.
DISCREPANCIES TO BE REPORTED IMMEDIATELY TO THE CONTRACT ADMINISTRATOR / ARCHITECT.
TO BE READ IN CONJUNCTION WITH ALL RELEVANT CONSULTANTS DRAWINGS AND INFORMATION.
ALL EXISTING SITE, TREE AND BUILDING INFORMATION HAS BEEN COMPILED FROM DIFFERENT SOURCES.

DRAWING TITLE Proposed Block Site Plan

DRAWING REF 110

STATUS Information

SCALE 1:100

PROJECT TITLE 12 Park Crescent

CLIENT Alexia & Nick Dowdeswell

ORIGIN Jan 2026

PROJECT NO. 2601