





1 PROPOSED GROUND FLOOR PLAN
Scale: 1:50

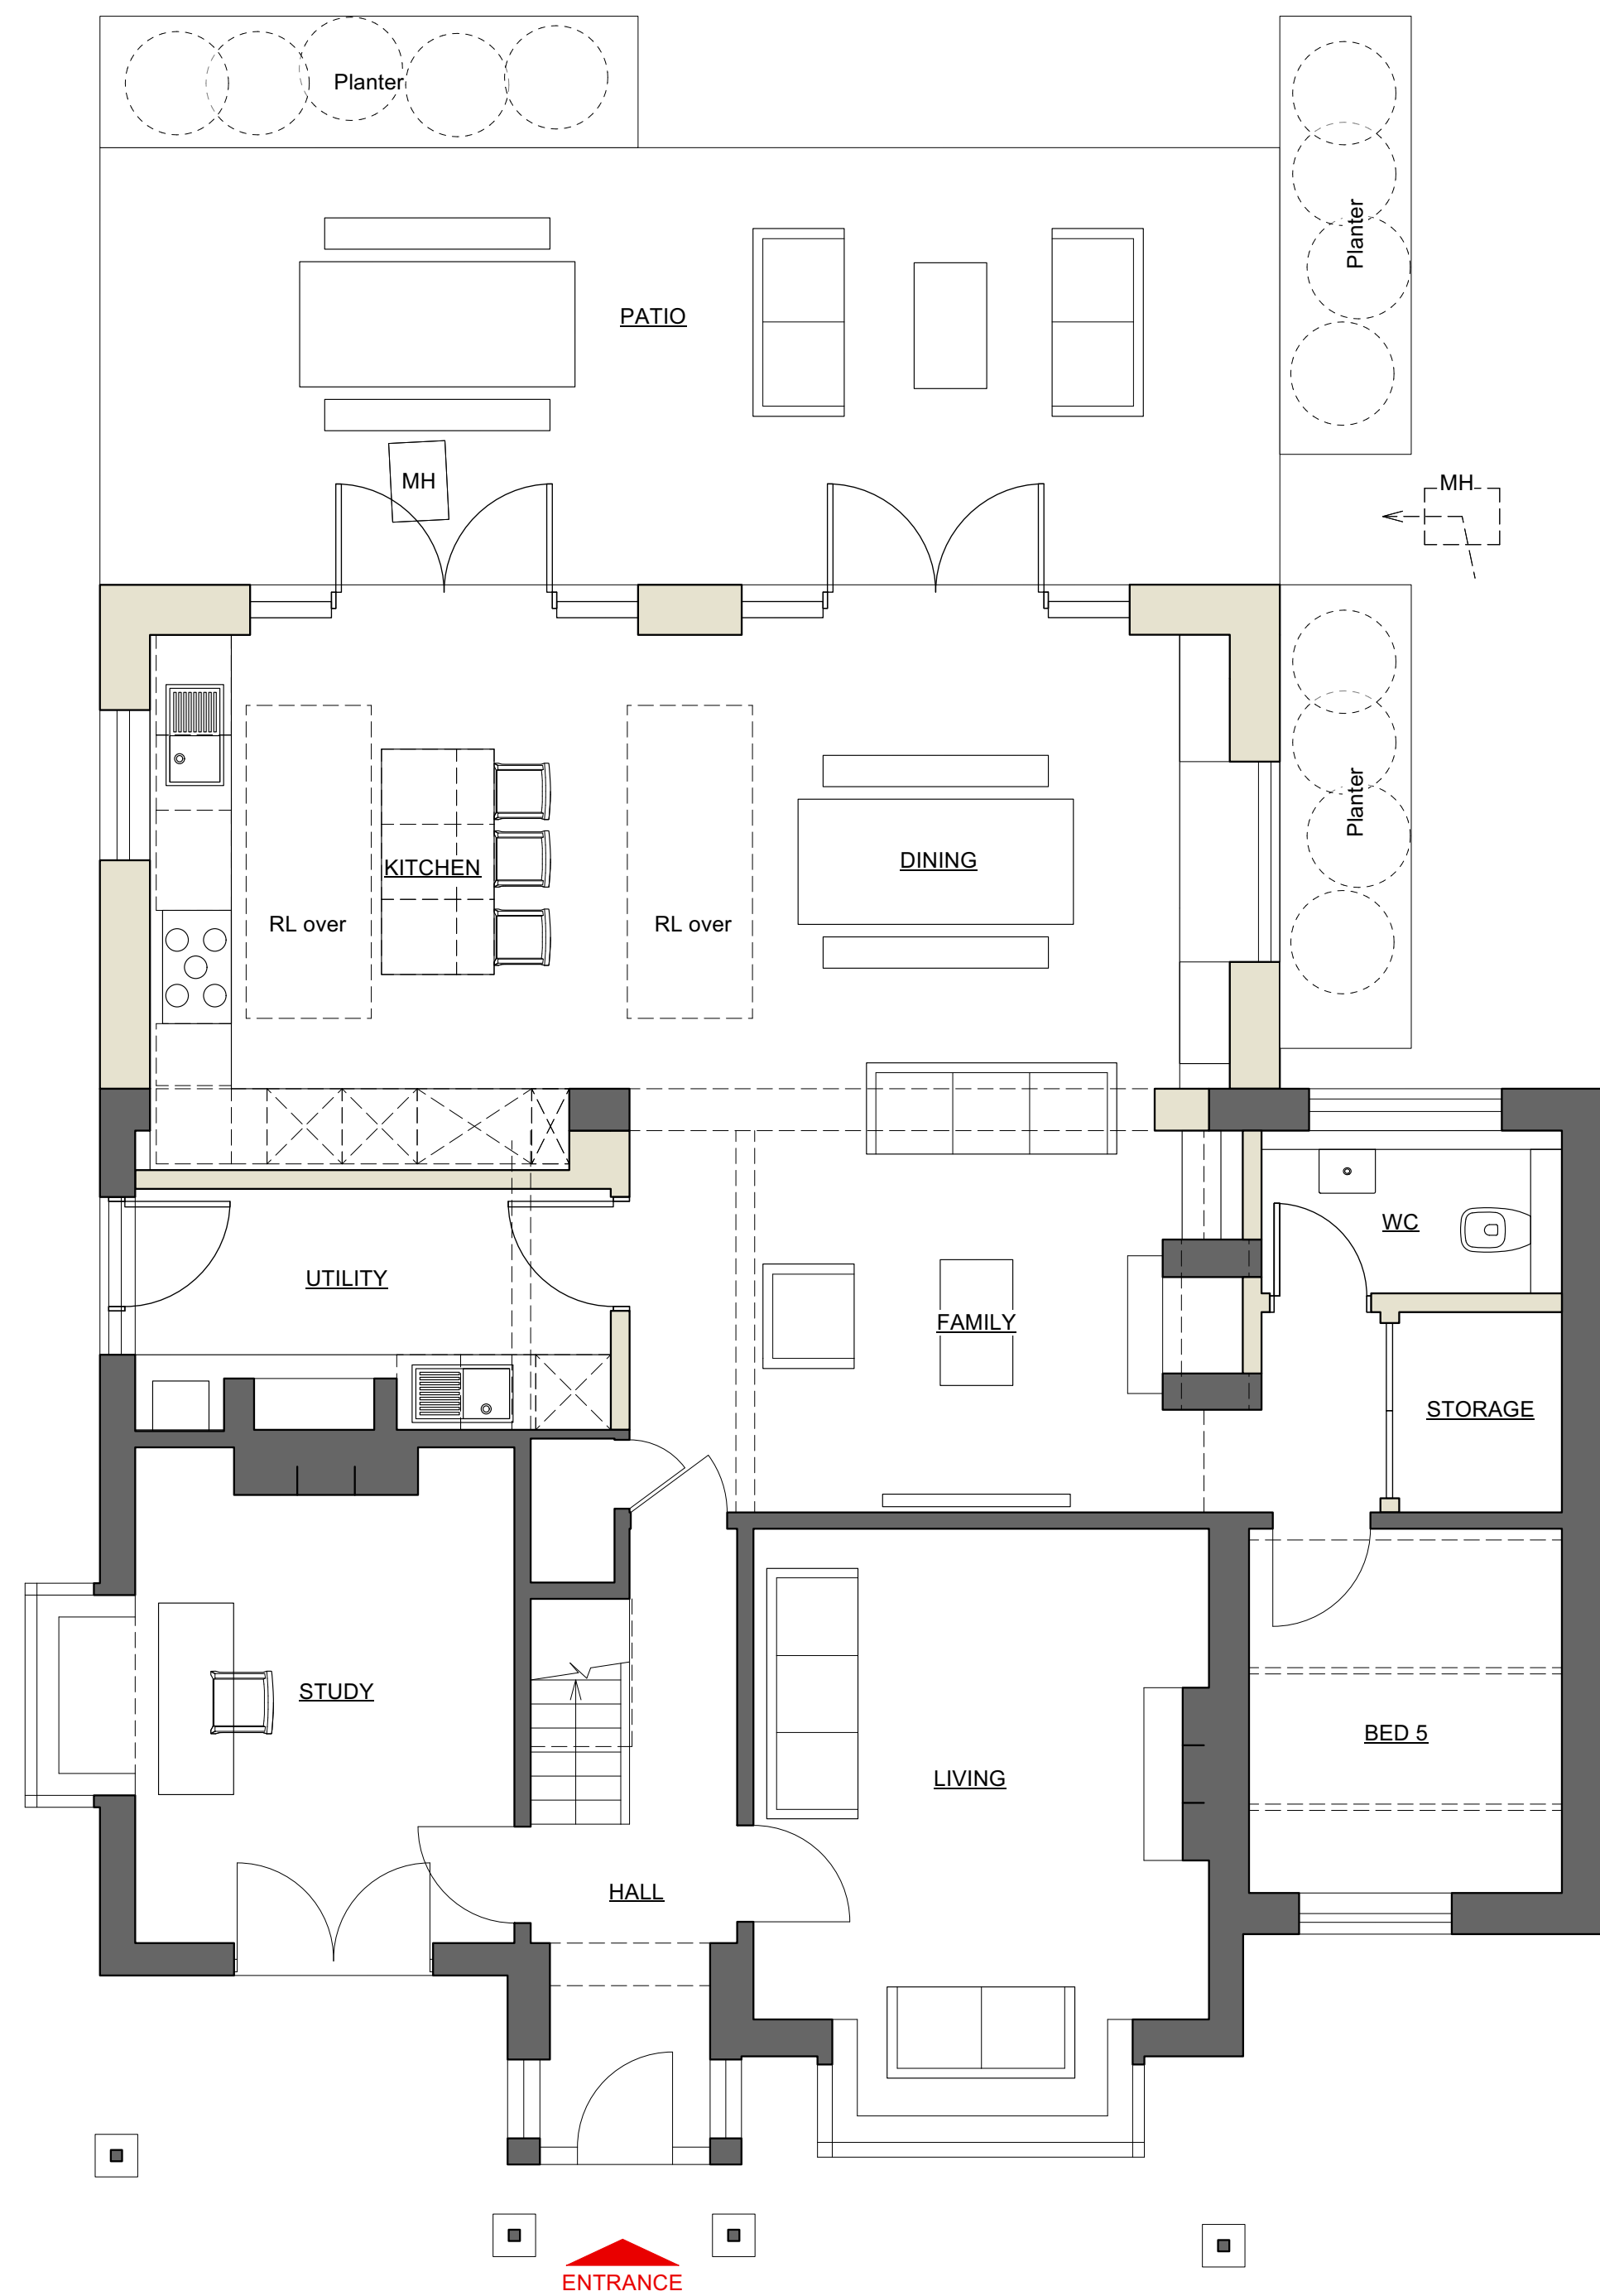

2 PROPOSED FIRST FLOOR PLAN
Scale: 1:50

 

REV		DATE	NOTES	DRN	CHKD					GENERAL NOTES				KEY		DRAWING TITLE		PROJECT TITLE	