



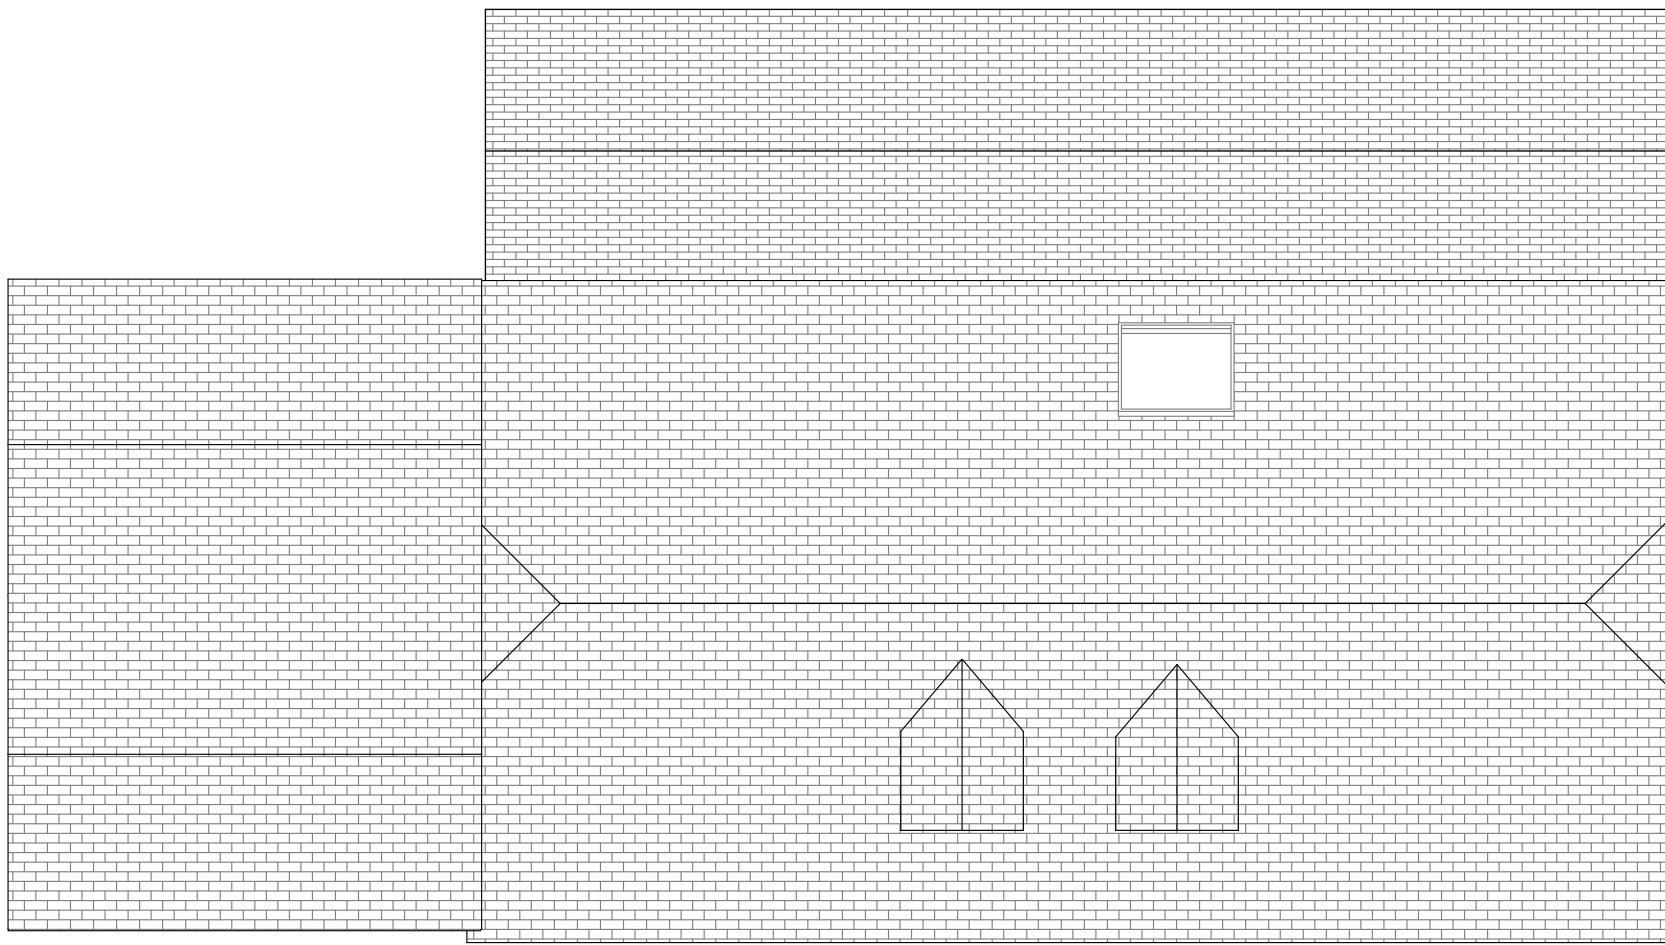

1:100

02-Roof

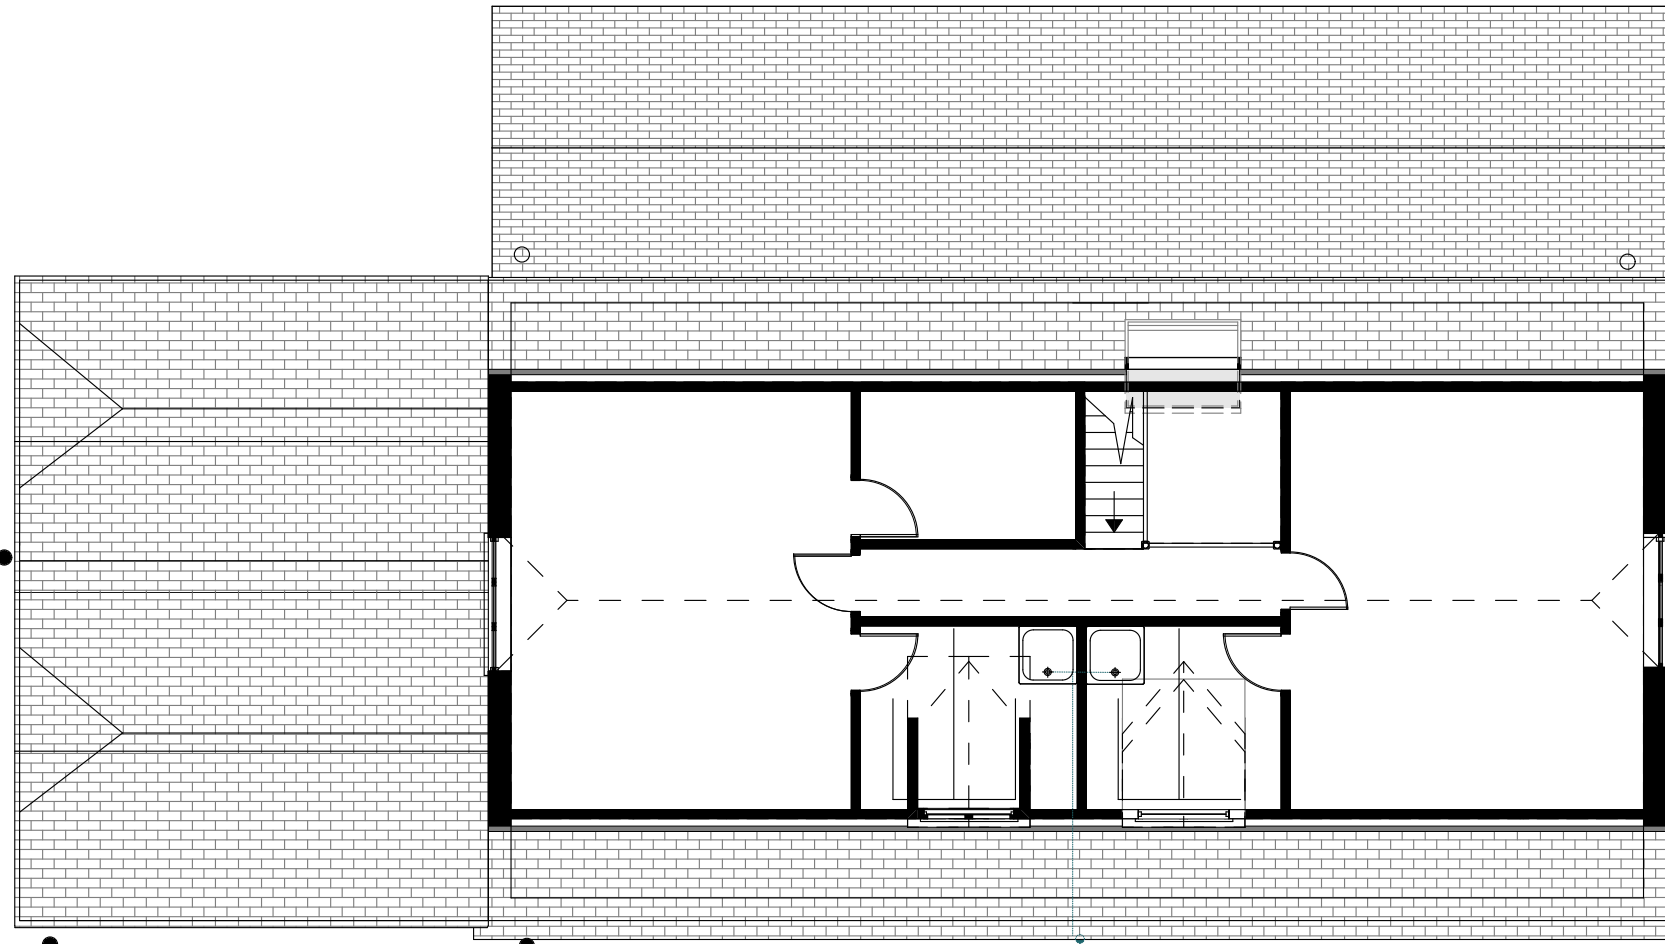

1:100


01-First Floor



1:100

GF-Ground Floor

E-02 ▼

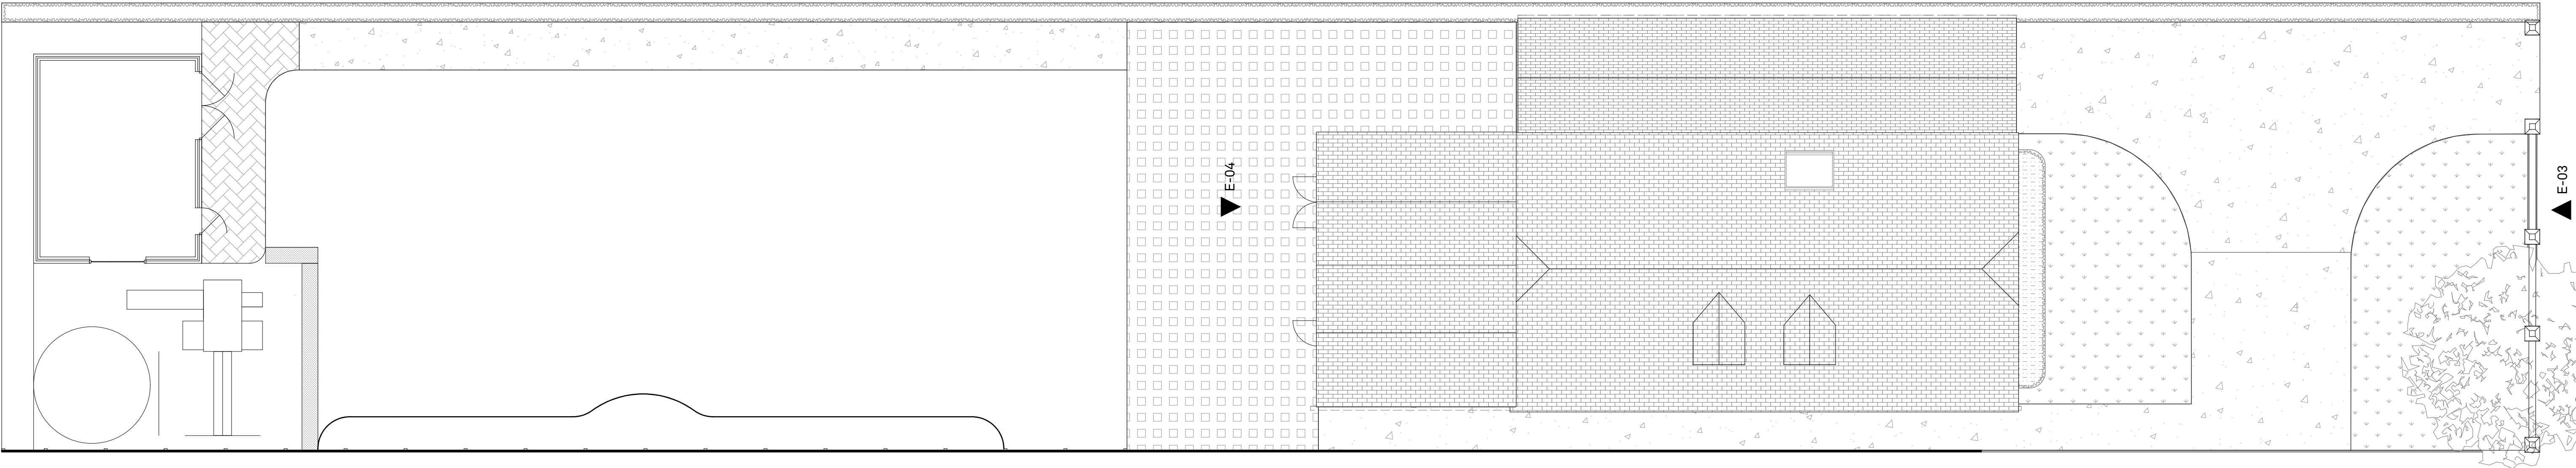


E-01 ▲

1:100

Site Plan

rev.	date	changes description
P03	23/04/2026	Ridge height amended
P02	06/10/2025	Site Plan updated
P01	15/09/2025	Initial issue

status	issued by
S2	AD
S2	AD
S2	AD

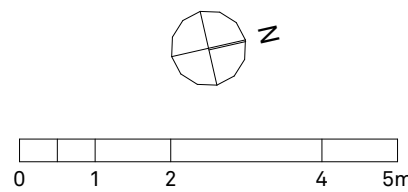

RE-FORMAT

this drawing is the copyright of Re-Format LLP and may not be copied, altered or reproduced in any way or passed to a third party without written authority. All dimensions subject to site survey and site verification. Do not scale for construction @

www.re-format.co.uk
mail@re-format.co.uk
+44 (0)1730 778778

drawn by
IE
checked by

date created
Sep 2025
scale at A1
1:100

project title
5A Fifth Ave, Havant
document title
Proposed Plans

project	originator	volume	level	type	role	number
P12345	RFT	-	ZZ	-	DR	- A - 0201
status	suitability description					revision
S2						P03