




1:100

E-03 Elevation Proposed




1:100

E-04 Elevation Proposed

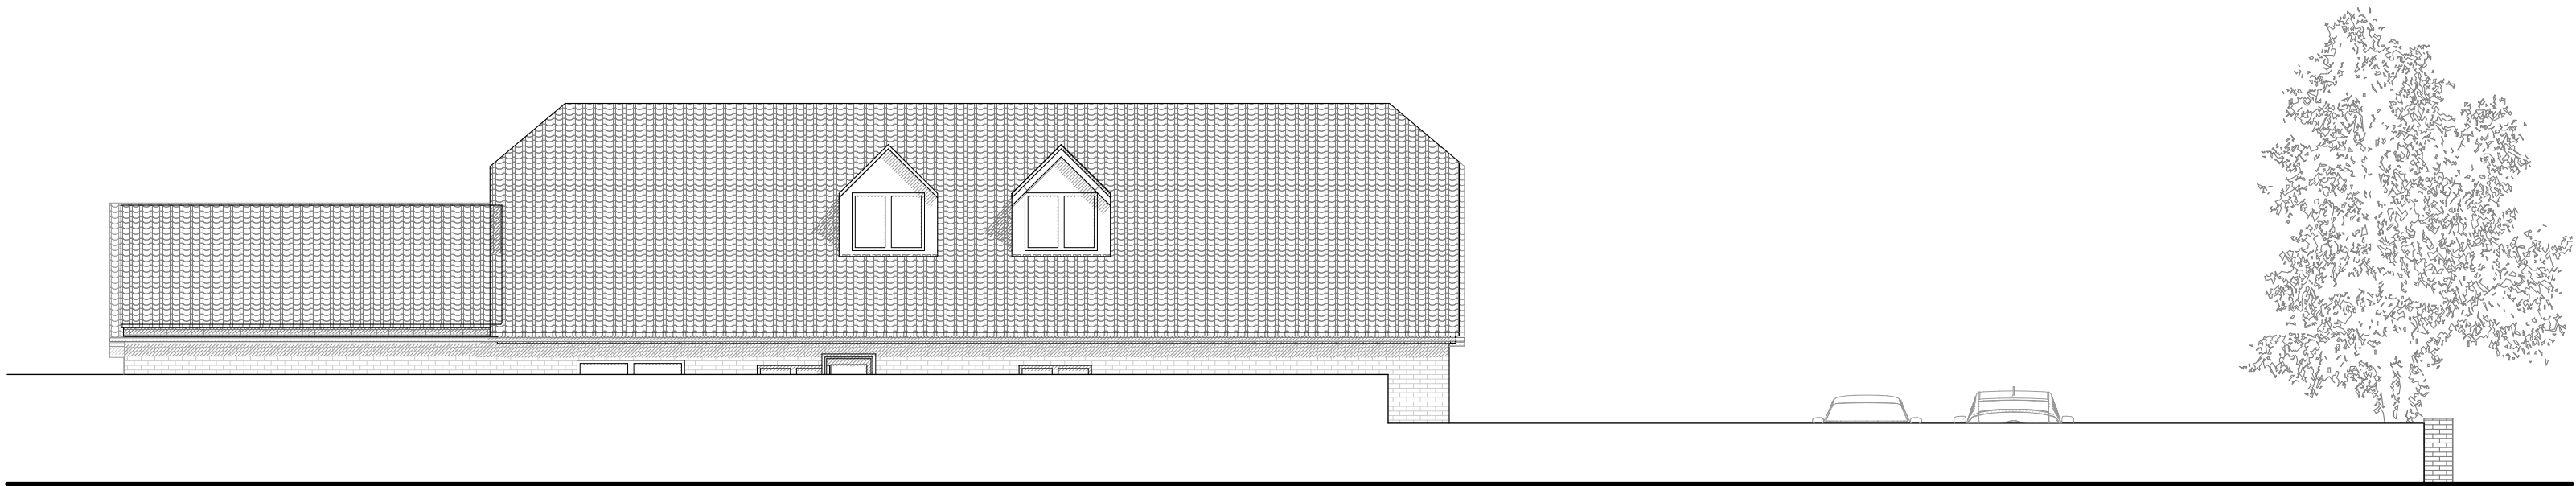

1:100

E-01 Elevation Proposed

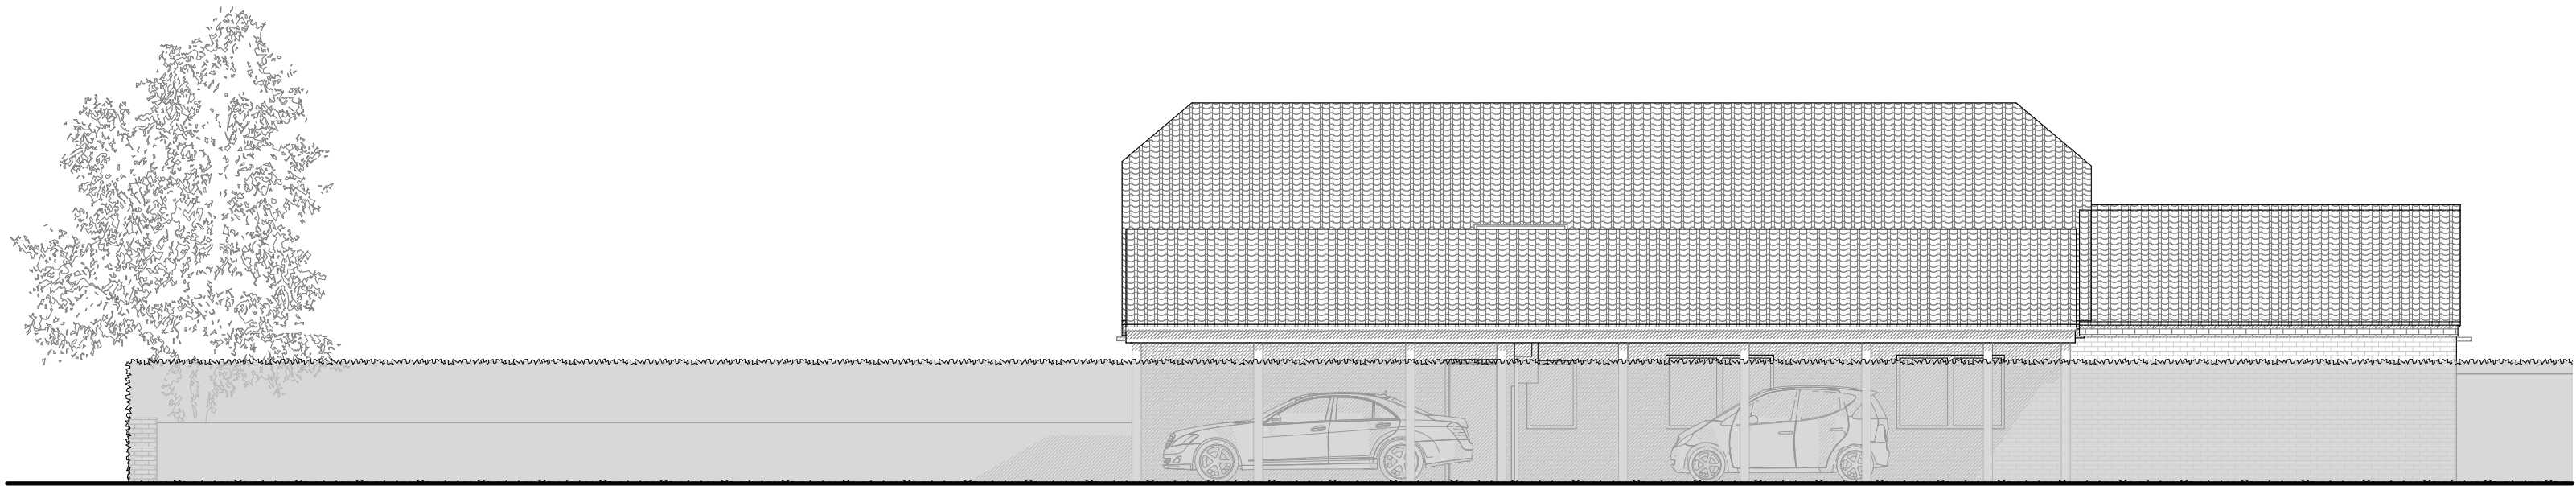


1:100

E-02 Elevation Proposed

rev.	date	changes description
P04	23/04/2026	Ridge height amended
P03	12/10/2025	Elevations updated
P02	06/10/2025	Site Plan updated

status	issued by
S2	AD
S2	AD
S2	AD

 

RE-
FOR
MAT

this drawing is the copyright of
Re-Format LLP and may not be copied,
altered or reproduced in any way or
passed to a third party without written
authority. All dimensions subject to site
survey and site verification. Do not
scale for construction ©

www.re-format.co.uk
mail@re-format.co.uk
+44 (0)1730 778778

drawn by
IE

date created
Sep 2025

project title
5A Fifth Ave, Havant
document title
Proposed Elevations

project	originator	volume	level	type	role	number
P12345	RFT	ZZ	ZZ	DR	A	0301
status	suitability description					revision
S2						P04