




1 EXISTING GROUND FLOOR PLAN
Scale: 1:50

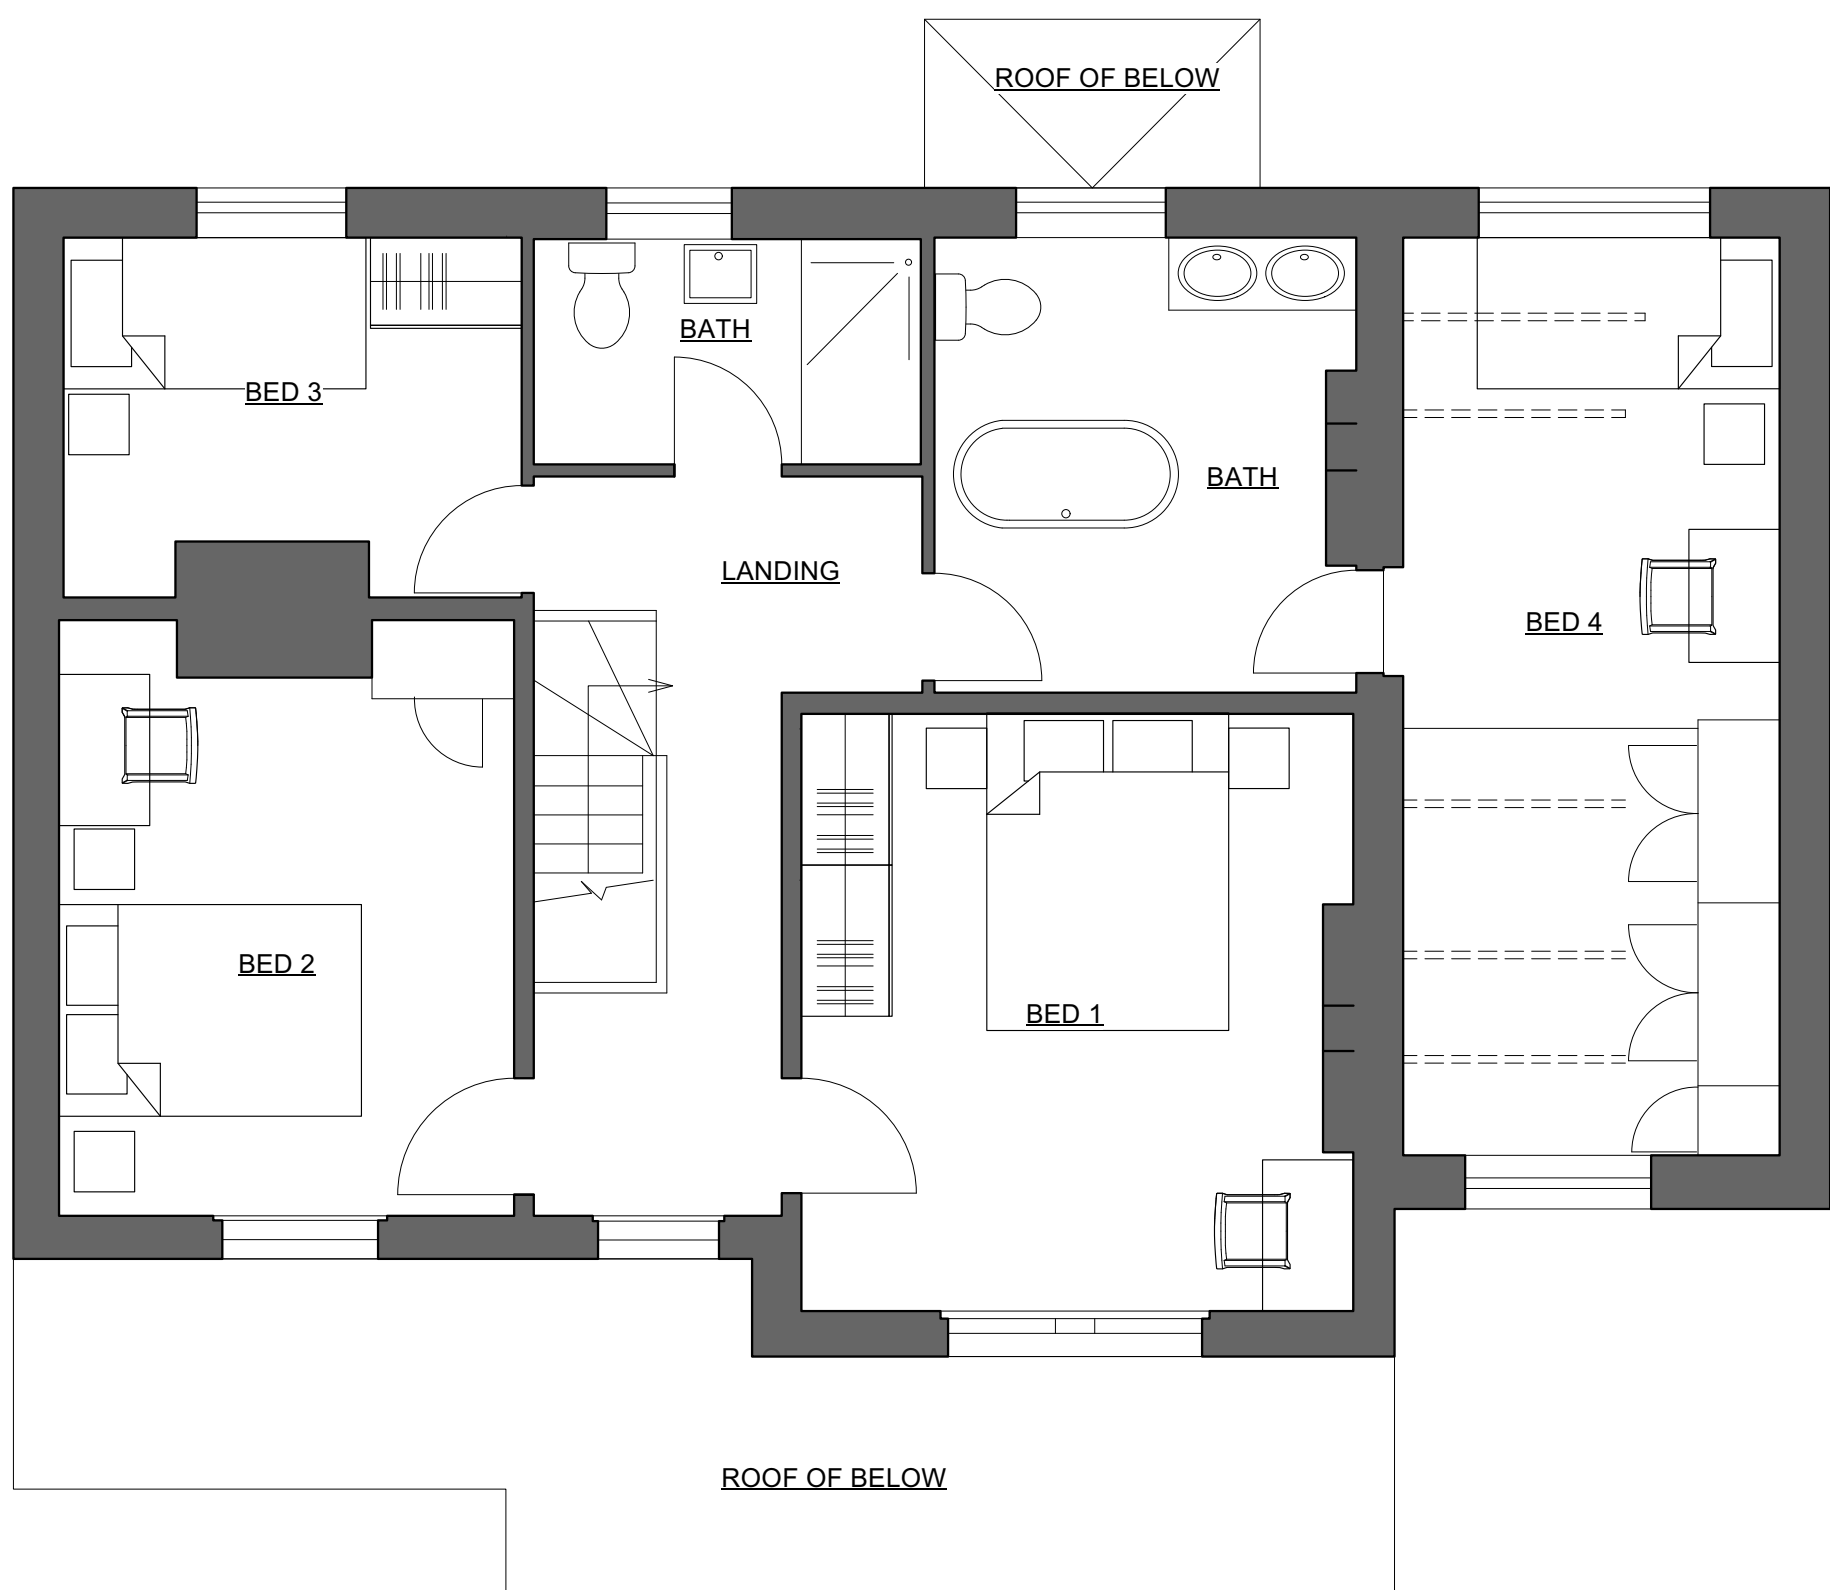

2 EXISTING FIRST FLOOR PLAN
Scale: 1:50



REV DATE		NOTES	DRN	CHKD	GENERAL NOTES				DRAWING TITLE	Existing Floor Plans	PROJECT TITLE	12 Park Crescent
					THE CONTRACTOR IS RESPONSIBLE FOR THE CHECKING OF ALL SITE DIMENSIONS AND LEVELS.				DRAWING REF	102	CLIENT	Alexia & Nick Dowdeswell
					DISCREPANCIES TO BE REPORTED IMMEDIATELY TO THE CONTRACT ADMINISTRATOR / ARCHITECT.				STATUS	Information	ORIGIN	Jan 2026
					TO BE READ IN CONJUNCTION WITH ALL RELEVANT CONSULTANTS DRAWINGS AND INFORMATION.				SCALE	1:50	PROJECT NO.	2601
					ALL EXISTING SITE, TREE AND BUILDING INFORMATION HAS BEEN COMPILED FROM DIFFERENT SOURCES.							