



External Finishes

- 1

Griffon roof formed of built up trapezoidal roof panel system
Finish: Tata Colorcoat HPS200 Ultra
Colour: White (RAL 9003) (Signature Colours)
- 2

Microrib Built-Up metal wall cladding system
Finish: Tata Colorcoat HPS200 Ultra (1000/900/600 Module)
Colour: White (RAL 9003) (Signature Colours)
- 3

Built up horizontally laid trapezoidal profile metal wall cladding system
Finish: Tata Colorcoat Prisma
Colour: Slate Grey (RAL 7012) (Solid Colours)
- 4

Built up horizontally laid trapezoidal profile metal wall cladding system
Finish: Tata Colorcoat Prisma
Colour: White (RAL 9003)
- 5

Built up horizontally laid trapezoidal profile metal wall cladding system
Finish: Tata Colorcoat HPS200 Ultra
Colour: Goosewing Grey (RAL 080 70 05)
- 6

Thermally broken polyester powder coated aluminium curtain wall and doors
Finish: Polyester powder coated
Glazing: Grey tinted
Frame Colour: Anthracite (RAL 7016)
- 7

Thermally broken polyester powder coated aluminium windows,
Finish: Polyester powder coated
Glazing: Grey tinted
Frame Colour: Anthracite (RAL 7016)
- 8

Two Part Eaves Flashing.
Finish: Tata Colorcoat HPS200 Ultra
Colour: Upper - Goosewing Grey (RAL 080 70 05)
Lower - Slate grey (RAL 7012)
- 9


Level Access Doors to be overhead sectional doors with level access to be electronically operated with manual override.
- 3 N° 4000mm wide x 4800mm high level access doors
Finish: Polyester powder coated
Colour: Goosewing Grey (RAL 080 70 05)
- 10

Steel insulated security door & frame
Finish: Polyester powder coated
Colour: As indicated.
- 11


Brise Soleil system projecting 1.2m from main building facade with metallic fins (as shown on elevations)
Finish: Polyester powder coated
Colour: Anthracite (RAL 7016)
- 12

Feature Flashing
Finish: Polyester powder coated
Colour: Oyster Grey (RAL 7035)
- 13


Glazed Entrance Canopy
Canopy to project 1.2m from curtain structure on support rods with gravity fed gutter
Finish: Polyester powder coated
Glazing: Grey tinted
Frame Colour: Anthracite (RAL 7016)

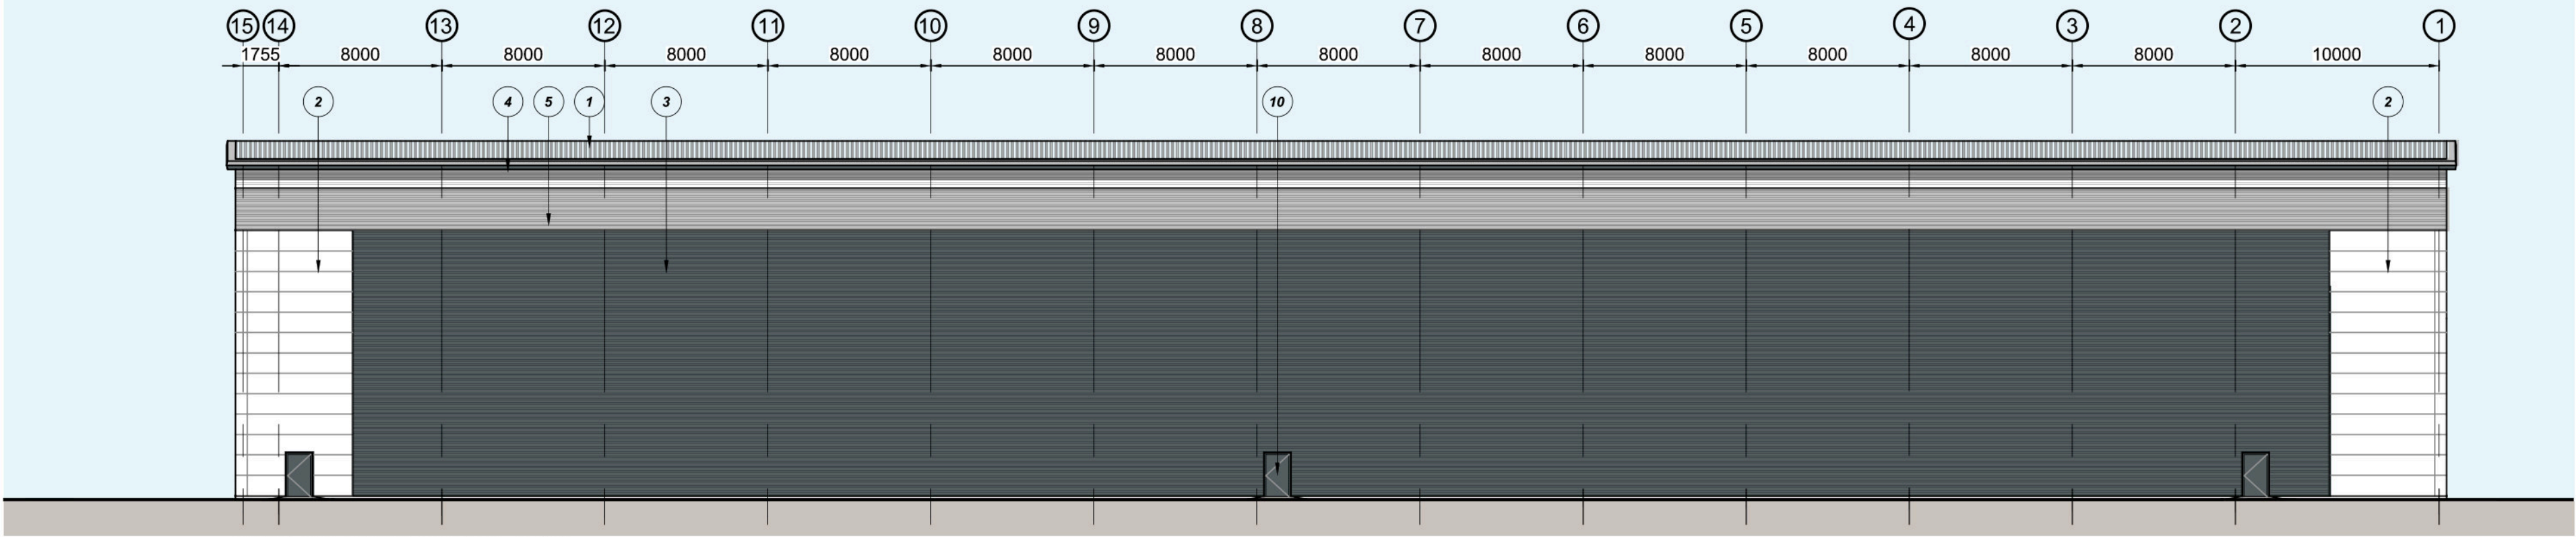


Illustrative West Elevation _SCALE 1:250

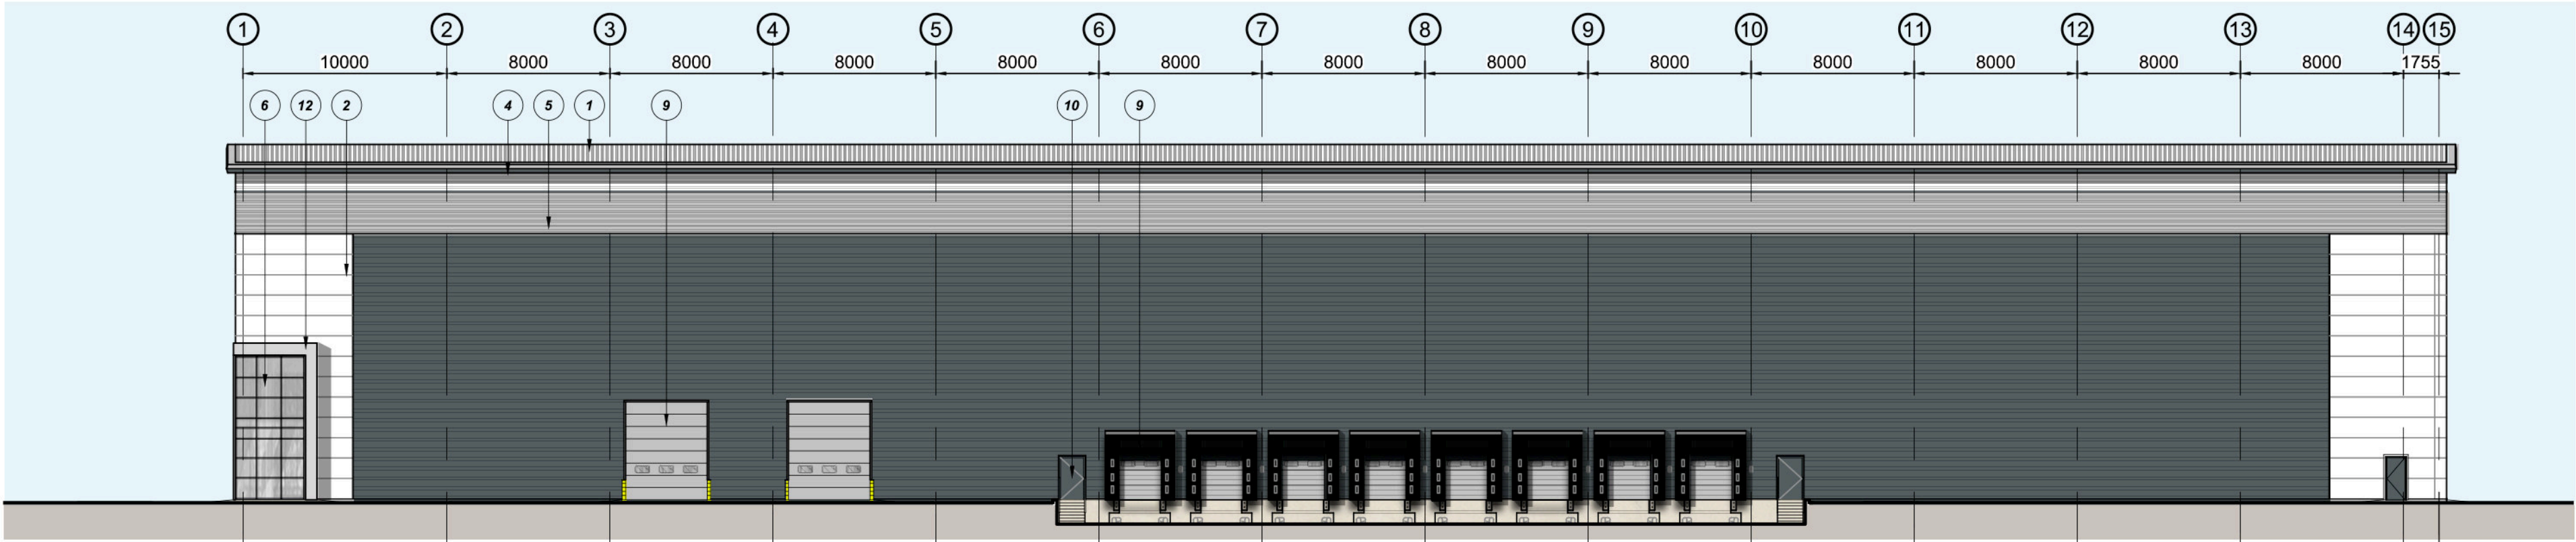


Illustrative East Elevation _SCALE 1:250

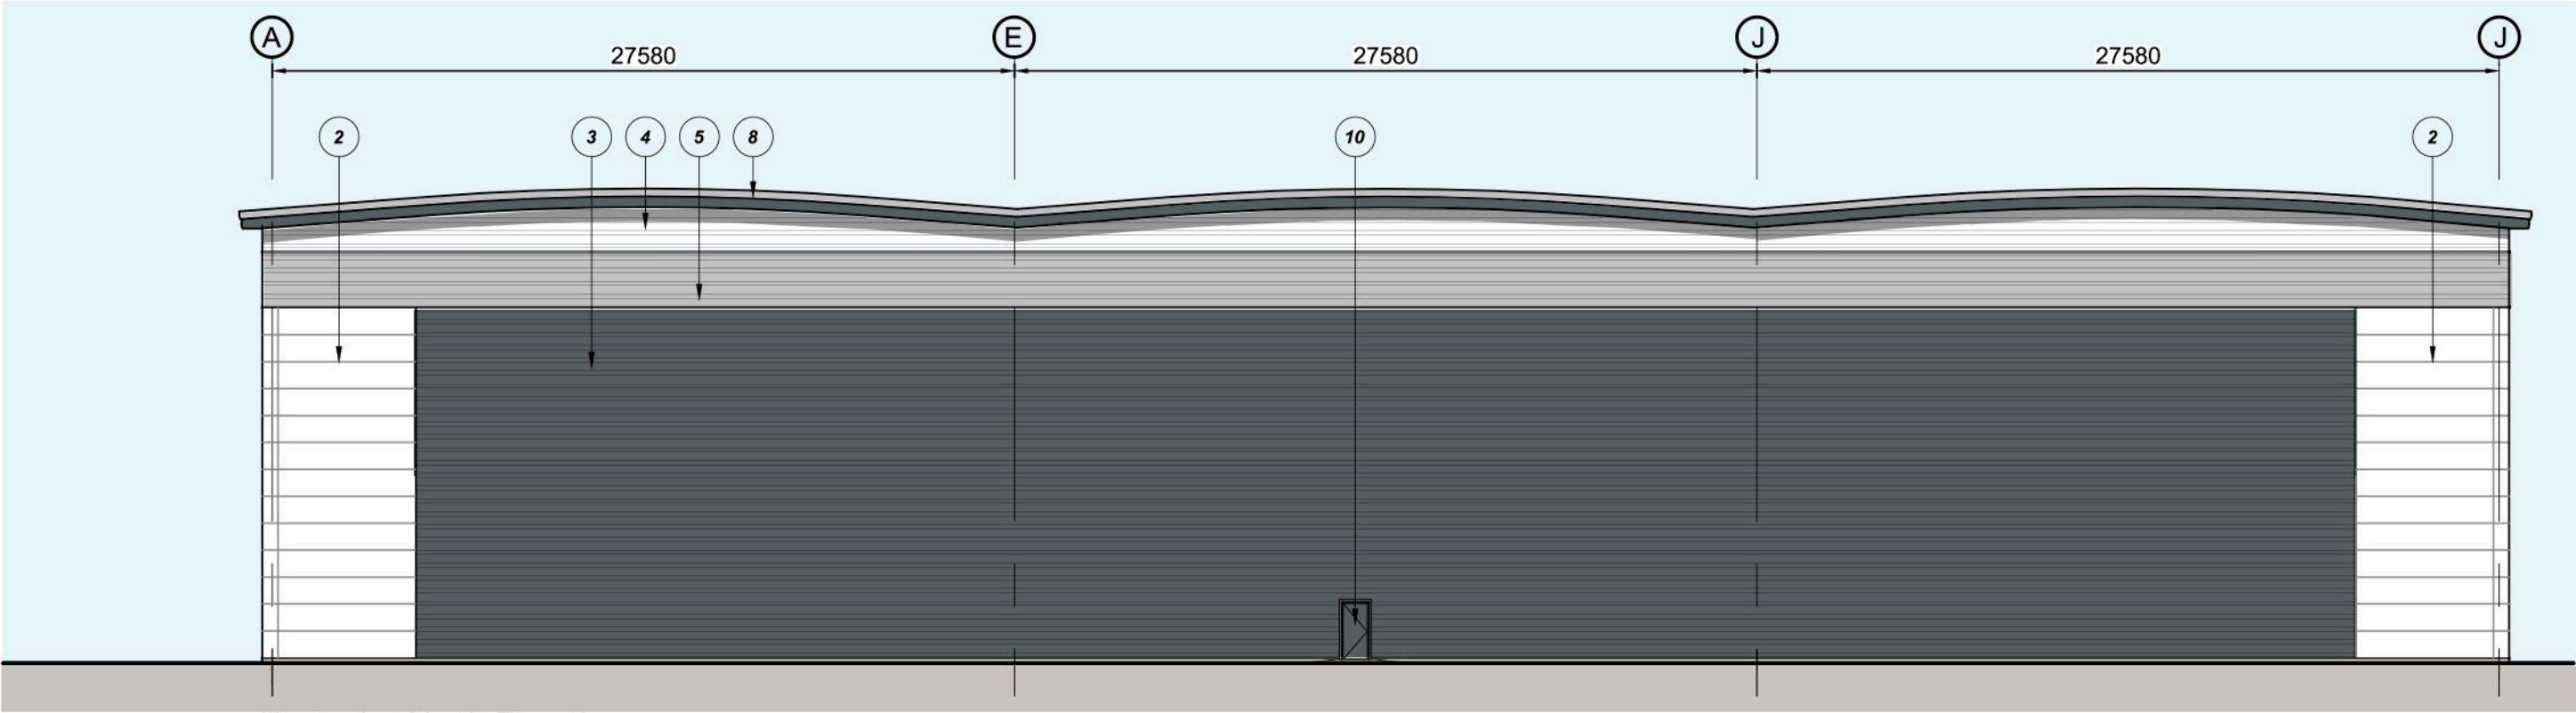

Illustrative North Elevation _SCALE 1:250

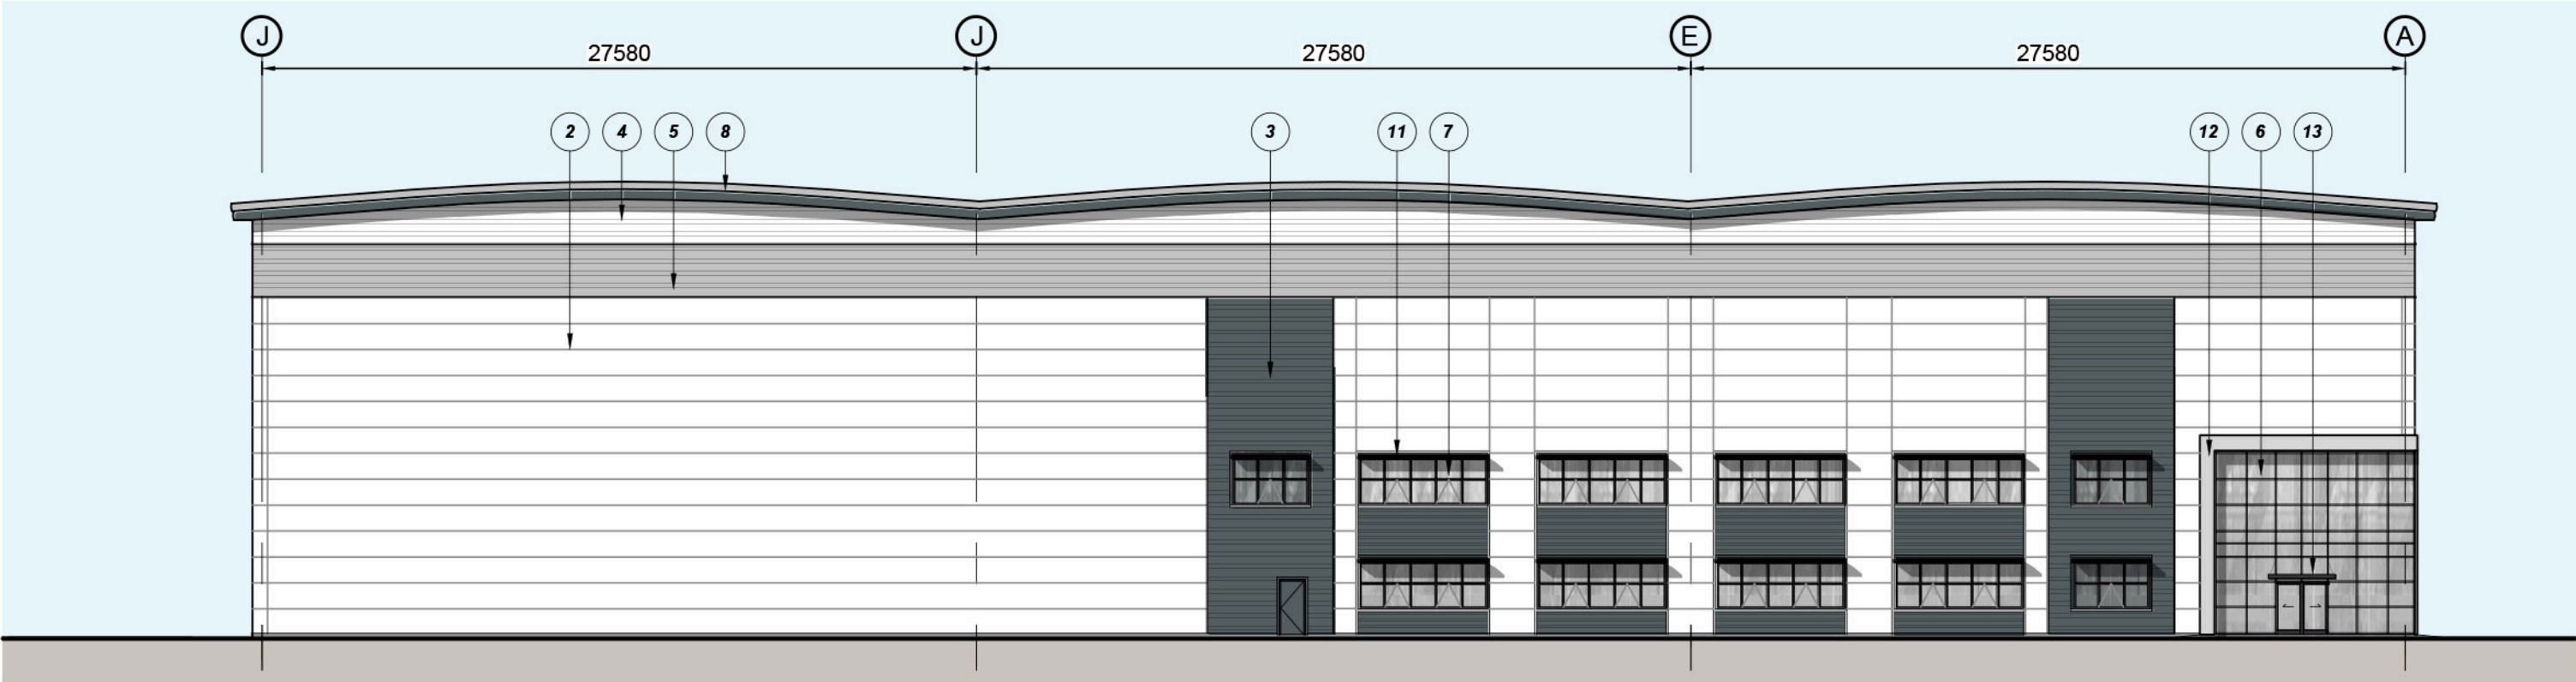

Illustrative South Elevation _SCALE 1:250

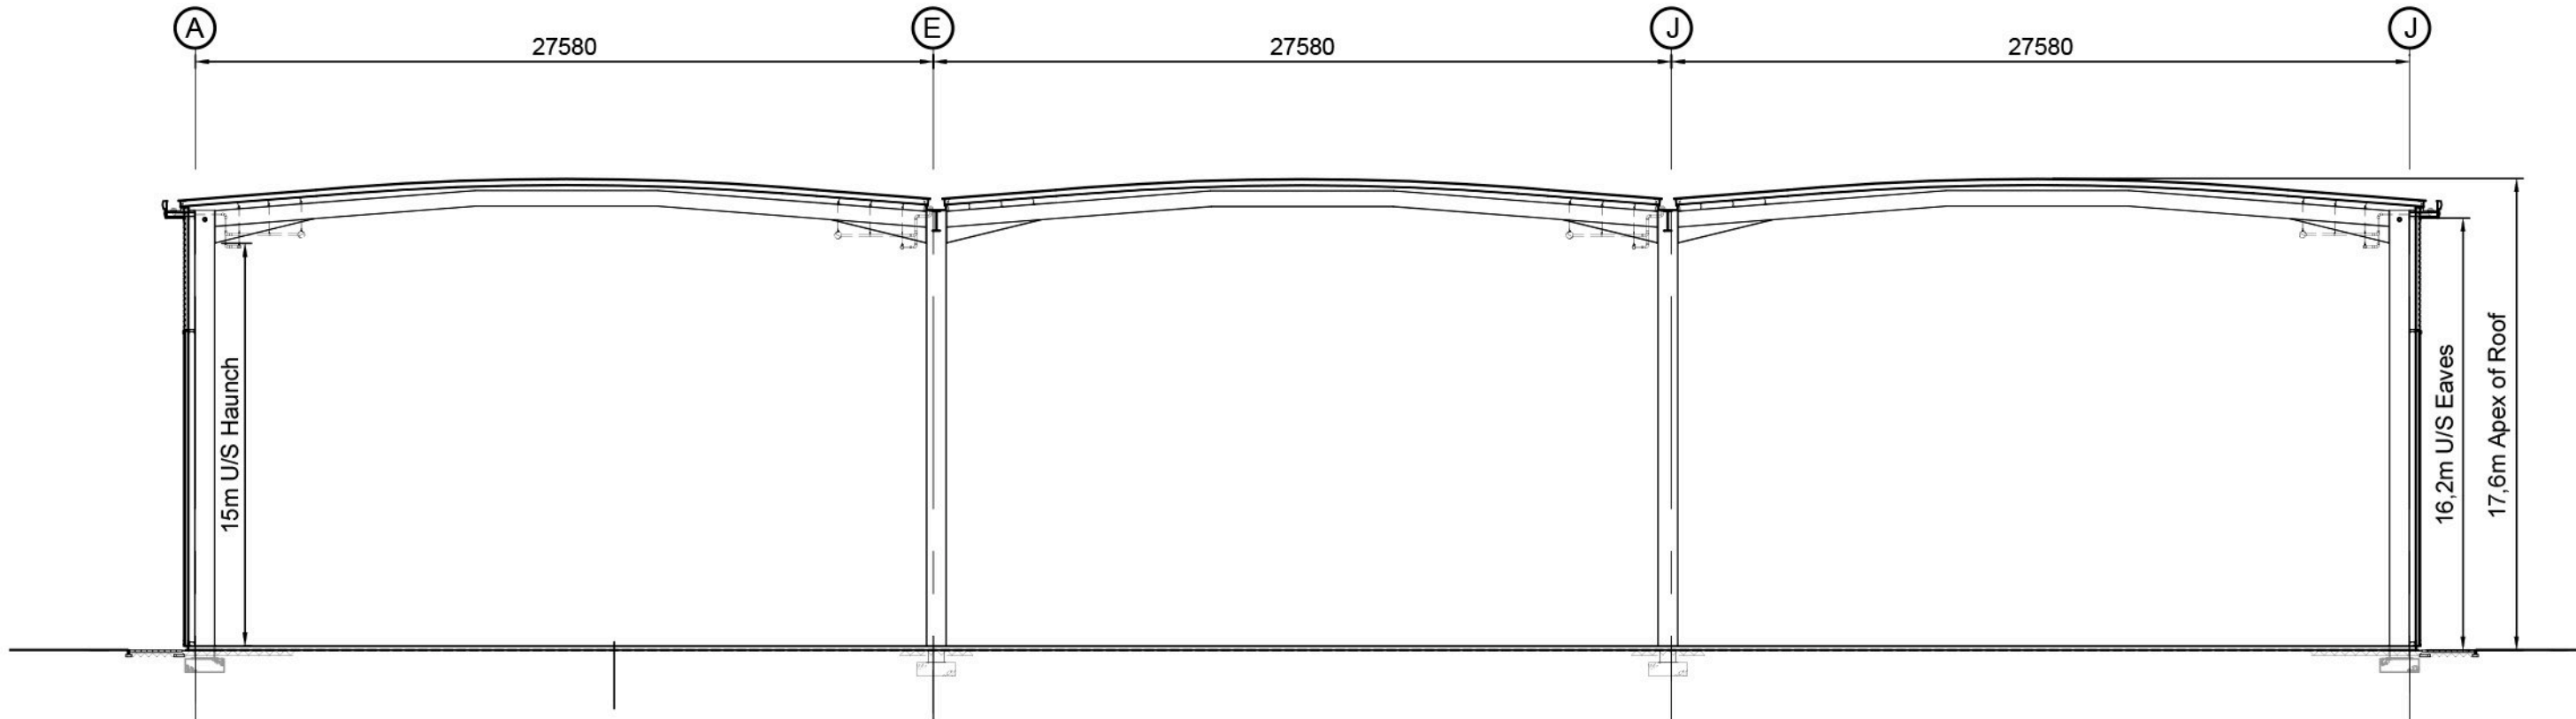

Illustrative Section _SCALE 1:250

General Notes

- This document is to be used for the stated purpose only and should not be used for any other.
- Dimensions are all in millimetres, unless stated otherwise.
- It is the recipient's responsibility to print the document to the correct size & scale.
- All relevant drawings and specifications should be read in conjunction with this document.
- Scaling is for planning purposes.

Document Scale(s)



Project Name

Dunsbury Park, Havant, Portsmouth

Employer		Project Address		
Portsmouth City Council		Dunsbury Park, Havant, Portsmouth, PO9 4EE		
RIBA Workstage		Suitability		
2 - Concept Design		S3 - Review & Comment		
Drawn	Checked	Created	Size	
DS	MDS	13.05.2026		
UMC Project Reference		Scale	LOD	LOI
25102		As Indicated	1	

Document Title

Unit 601 - Illustrative Elevation

Document Reference

DP - UMC - 0601 - ZZ - DR - A - 1301

Revision Note

Drawing updated in accordance with the requirements of the client, project manager, and planning consultant.

Issue Date	Status	Current Revision
------------	--------	------------------

13.05.2026 PLANNING