


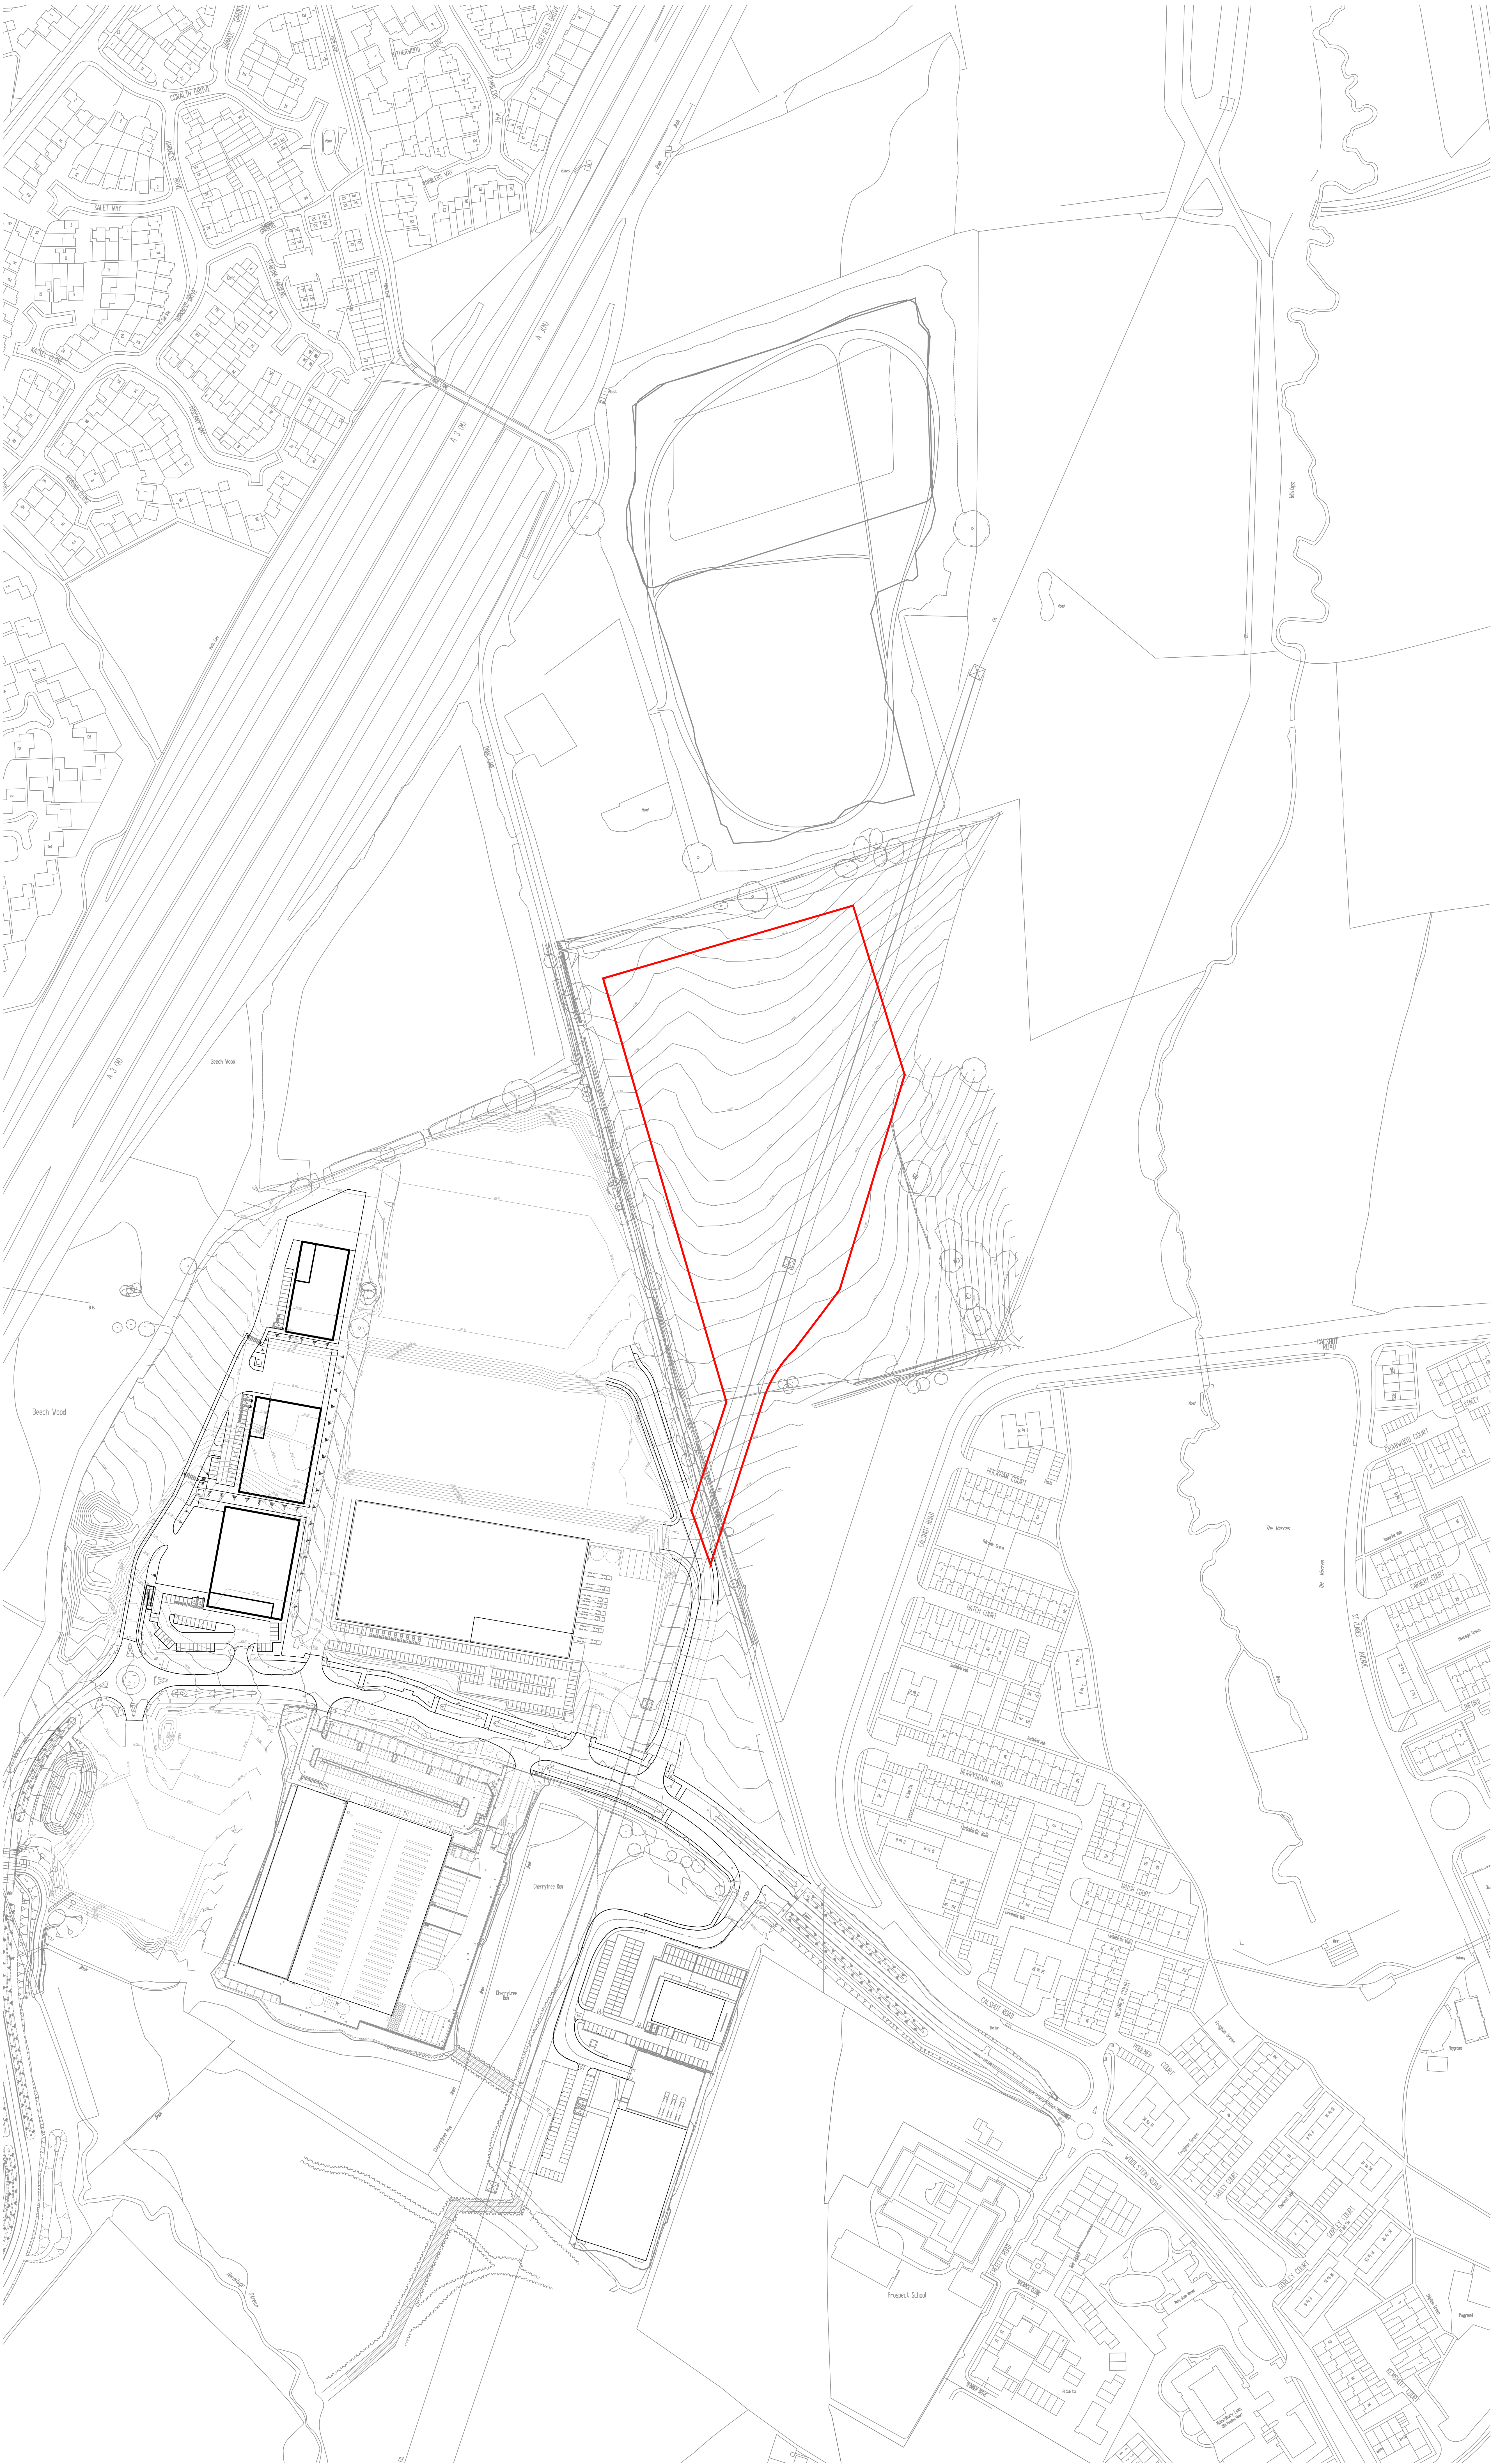


- General Notes
- This document is to be used for the stated purpose only and should not be used for any other.
 - Dimensions are as indicated, unless stated otherwise.
 - It is the responsibility of the client to ensure the document is the correct date & scale.
 - All relevant drawings and specifications should be read in conjunction with the document.
 - Scaling of the document is not recommended.

North

Document Scale(s)

25m SCALE 1:2500

100m SCALE 1:10000

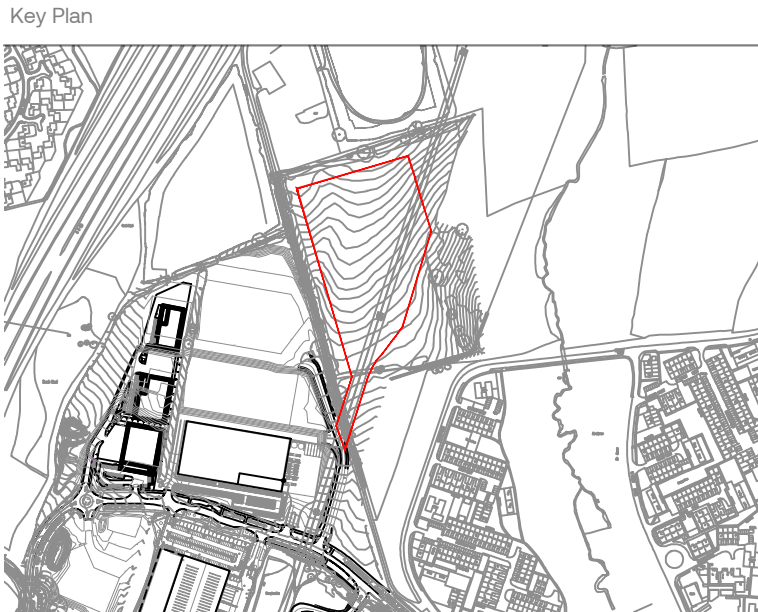

Project Name

Dunsbury Park, Havant, Portsmouth

Employer

Portsmouth City Council

Project Address

**Dunsbury Park,
Havant,
Portsmouth, PO9 4EE**

RIBA Workstage		Status
2 - Concept Design		S3 - Review & Comment
Drawn	Checked	Created
KS	DS	13.05.2026
UMC Project Reference		Scale LOD LOI
25002		As Indicated 1 1

Document Title

Plot 600 - Site Plan Existing

Document Reference

DP - UMC - 0600 - SI - DR - A - 0502

Revision Note

Drawing updated in accordance with the requirements of the client, project manager, and planning consultant.

Issue Date Status Current Revision

13.05.2026 PLANNING