





scale 1:500

 

Do not scale this drawing except for planning application purposes
All dimensions must be verified on site prior to construction
This drawing is copyright of Cover Storey Architects LLP

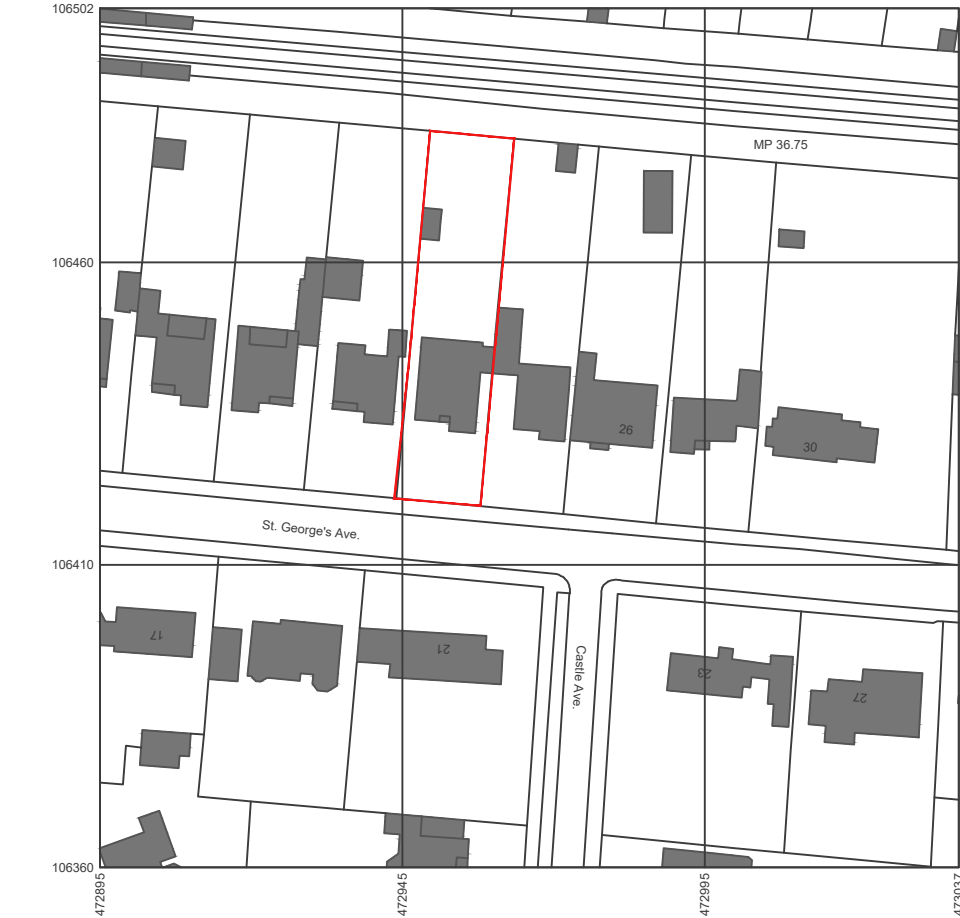

Produced on 04 October 2024 from the Ordnance Survey National Geographic Database and incorporating surveyed revision available at this date.
This map shows the area bounded by 472895 106360,473037 106360,473037 106502,472895 106502,472895 106360
Crown copyright and database rights 2024 OS 100054135. Supplied by copla ltd trading as UKPlanningMaps.com a licensed Ordnance Survey partner (OS 100054135).
Data licence expires 04 October 2025. Unique plan reference: v2f/1157985/1556853

scale 1:1250



P1	PLANNING ISSUE	RPN	DS	31.03.26
REV	DESCRIPTION	BY	CHK	DATE
<div>Cover Storey Architects</div> <div>Cover Storey Architects LLP The Studio, 18 St Georges Avenue, Havant PO9 2RX Tel. 02392 006266 info@coverstorey.co.uk www.coverstorey.co.uk</div>				
Project no: 26004		Drawing no: V01-100		Revision: P1

Project name: 22 St. George's Avenue	Drawing name: Existing Site Plan	Scale @ A3 1:500 / 1250	Drawn / Checked: RPN / DS	Date: March 2026	Status: PLANNING	Project no: 26004	Drawing no: V01-100	Revision: P1
---	-------------------------------------	----------------------------	------------------------------	---------------------	---------------------	----------------------	------------------------	-----------------