



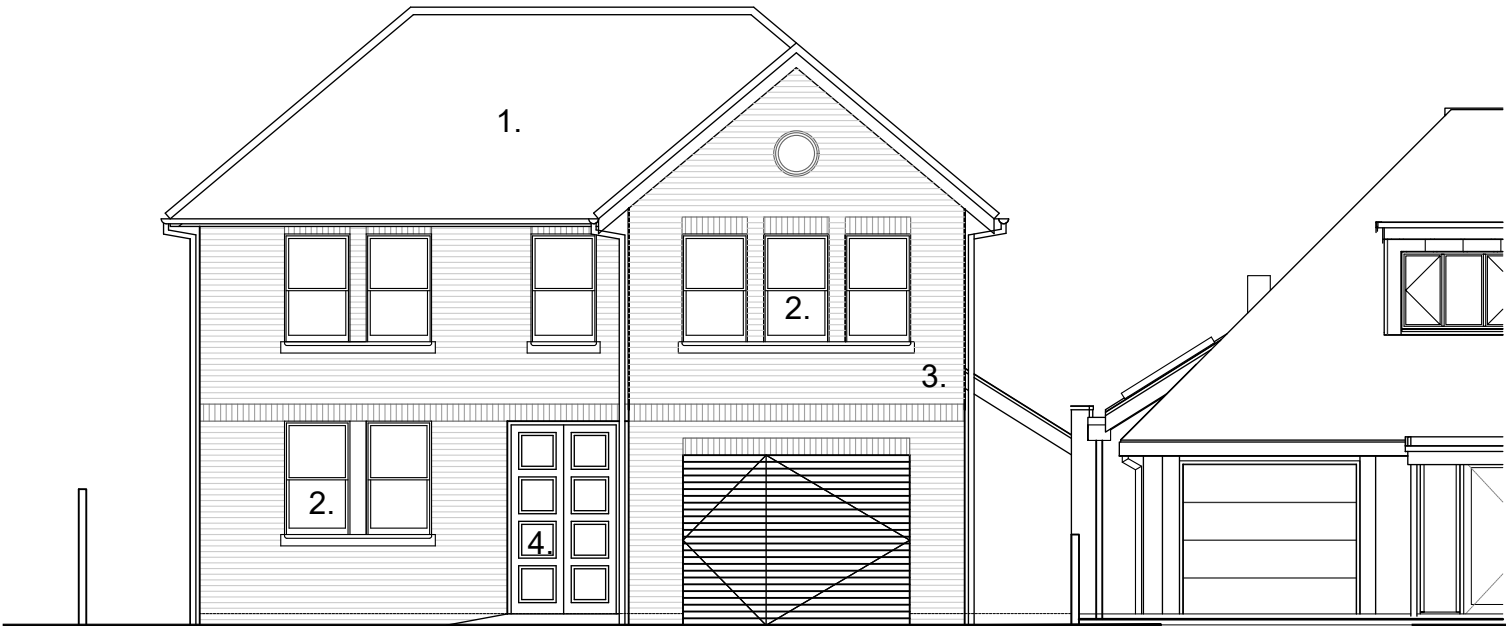


South Elevation

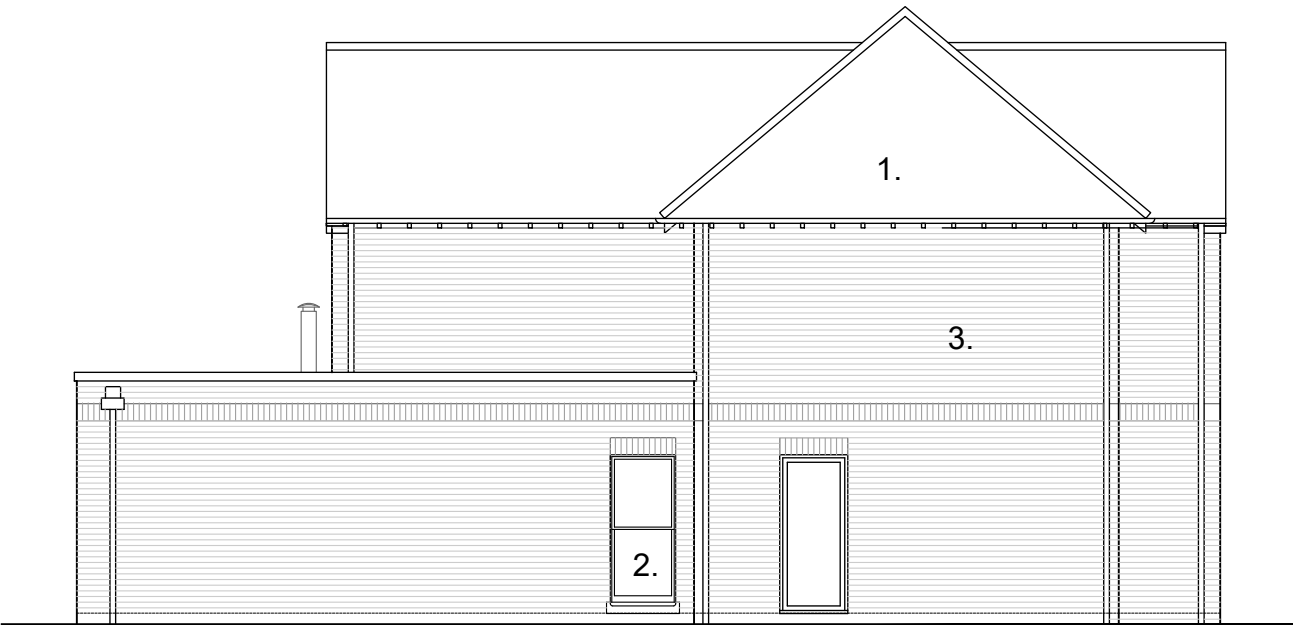

North Elevation



West Elevation

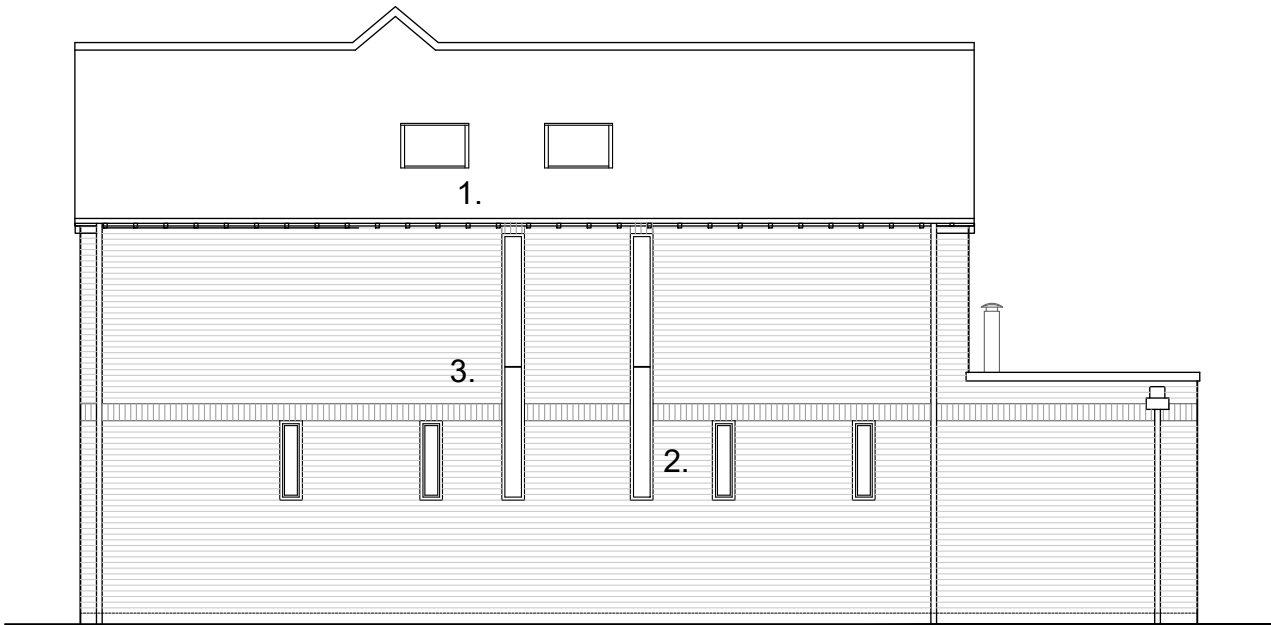

East Elevation

Materials

- 1. Red Clay Tiles
- 2. Light Grey UPVC Windows and doors
- 3. Red / Multi Facing Brick with Soldier course feature
- 4. Timber Front Door

P1	PLANNING ISSUE	RPN	DS	31.03.26
REV	DESCRIPTION	BY	CHK	DATE
<div>Cover Storey Architects</div> <div><div>Cover Storey Architects LLP Tel. 02392 006266</div><div>The Studio, 18 St Georges Avenue, Havant info@coverstorey.co.uk</div><div>PO9 2RX www.coverstorey.co.uk</div></div>				
Project no: 26004		Drawing no: V05-100		Revision: P1

Project name: 22 St. George's Avenue	Drawing name: Existing Elevations	Scale @ A3 1:100	Drawn / Checked: RPN / DS	Date: March 2025	Status: PLANNING	Project no: 26004	Drawing no: V05-100	Revision: P1
---	--------------------------------------	---------------------	------------------------------	---------------------	---------------------	----------------------	------------------------	-----------------