

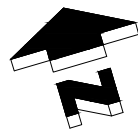


- Existing walls
- Proposed walls
- Proposed structure

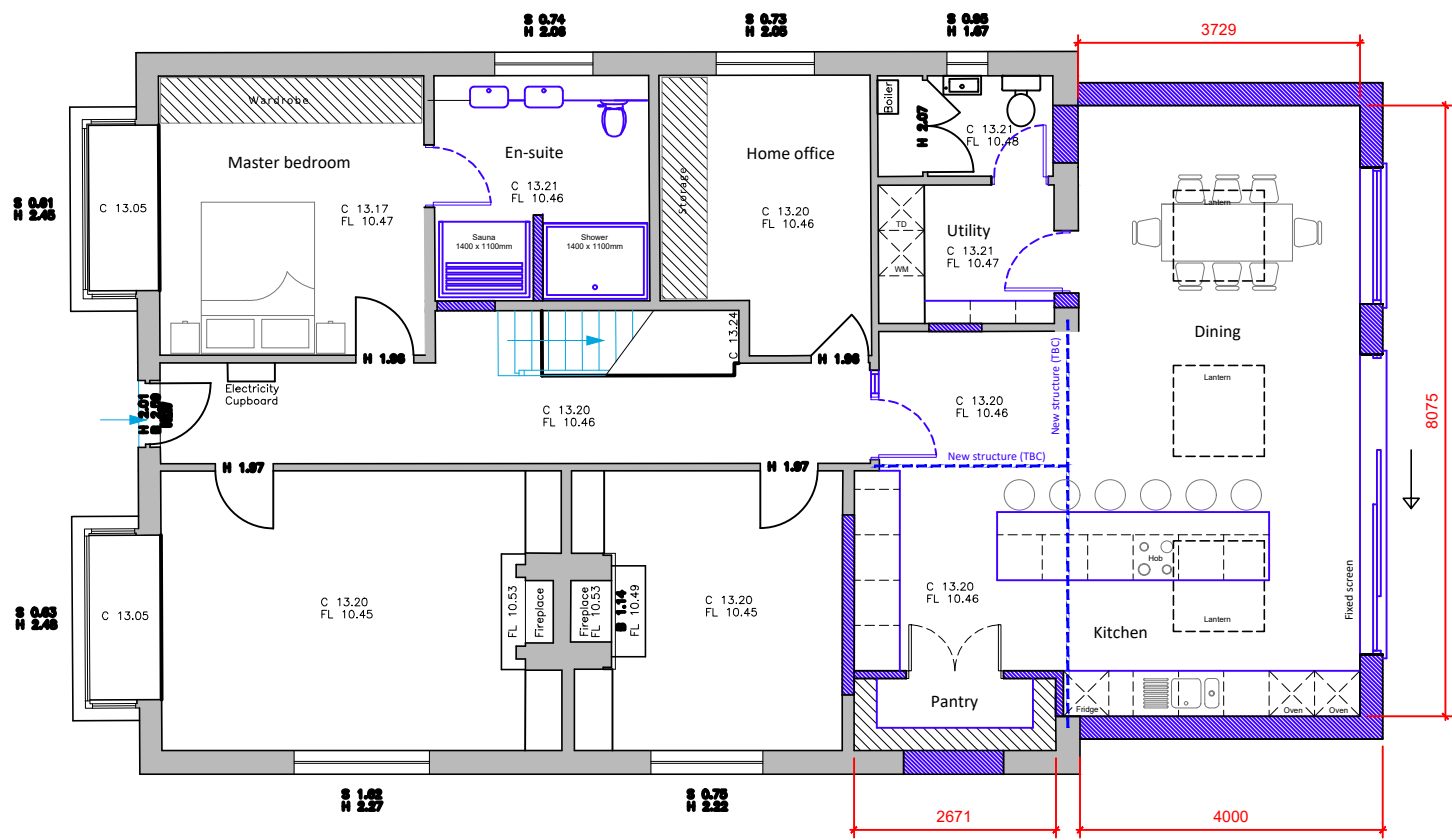

Ground floor plan

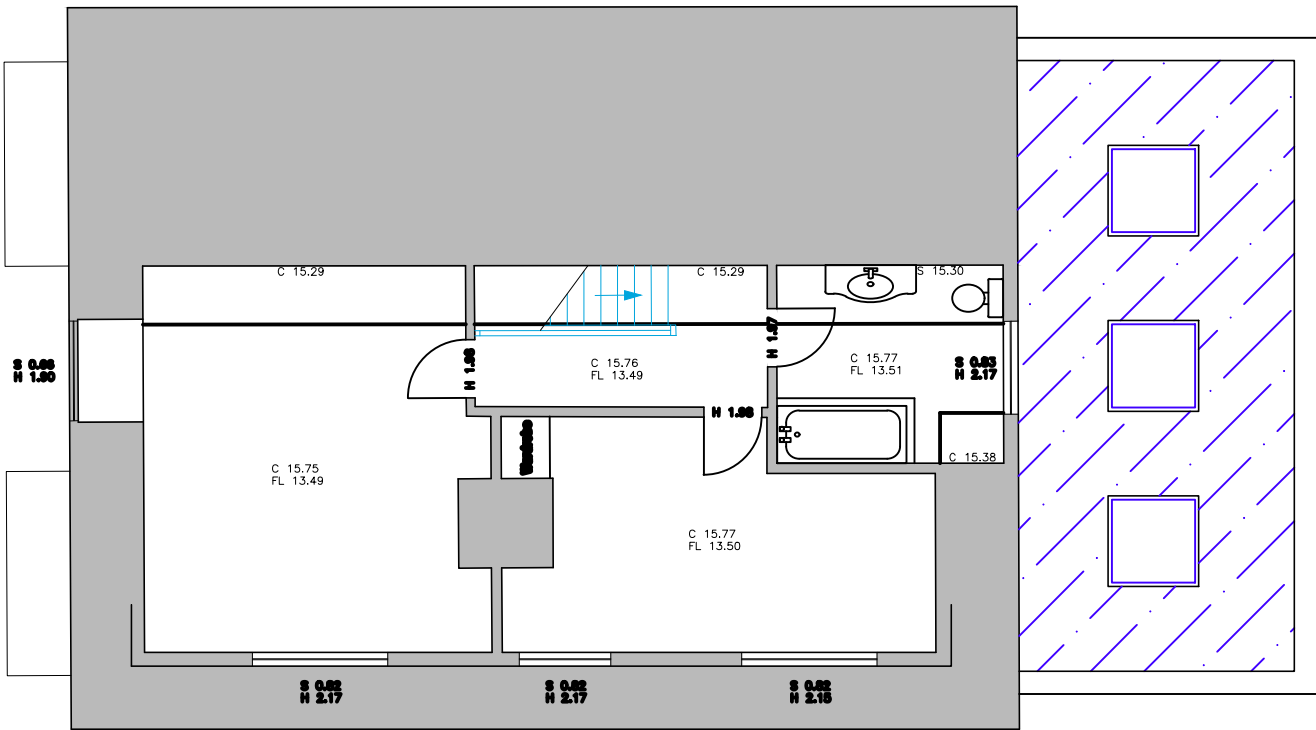

First floor plan

Proposed floor plans scale 1:100

