



**Proposed single
storey rear
extension**

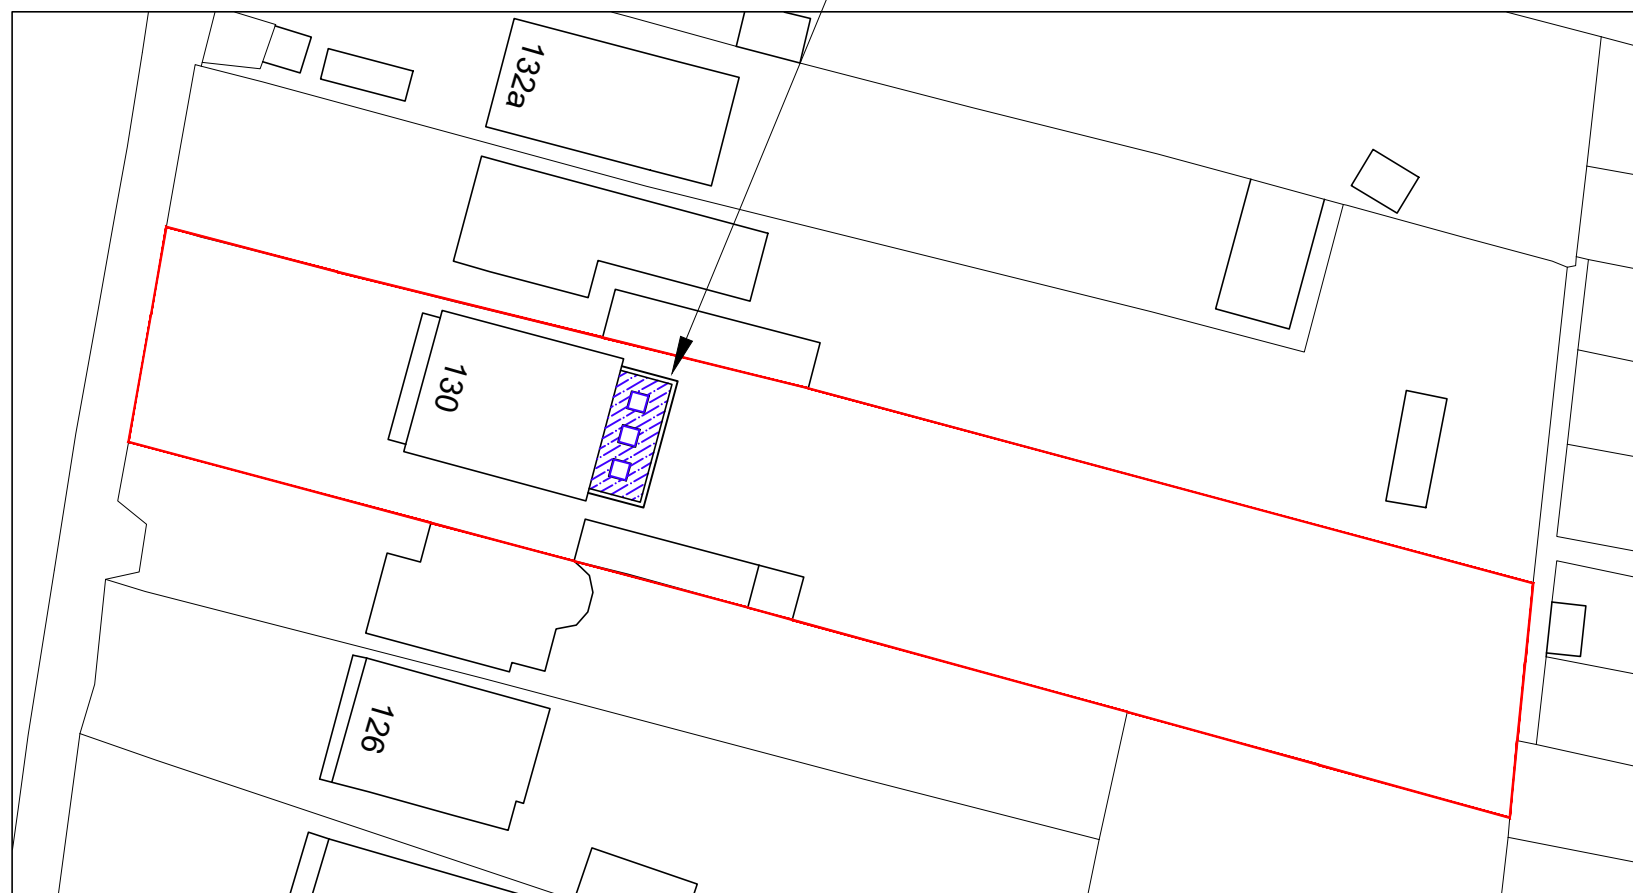


Site plan
scale 1:500

 

Ordnance Survey, (c) Crown Copyright 2026. All rights reserved. Licence number 100022432



Location plan
scale 1:1250

 

For MR & MRS FARR	Title SITE & LOCATION PLANS	jb architects E: admin@jb-architecturedesign.com W: www.jb-architecturedesign.com T: 01243 933732	
Project PROPOSED EXTENSION AT 130 LONDON ROAD, WIDLEY, WATERLOOVILLE PO7 5EW	Date APRIL 2026	Drawn JB	Scale 1:500 & 1:1250 @ A3
	Job Number PL.979.26	Drawing Number -01	Checked - Revision A