

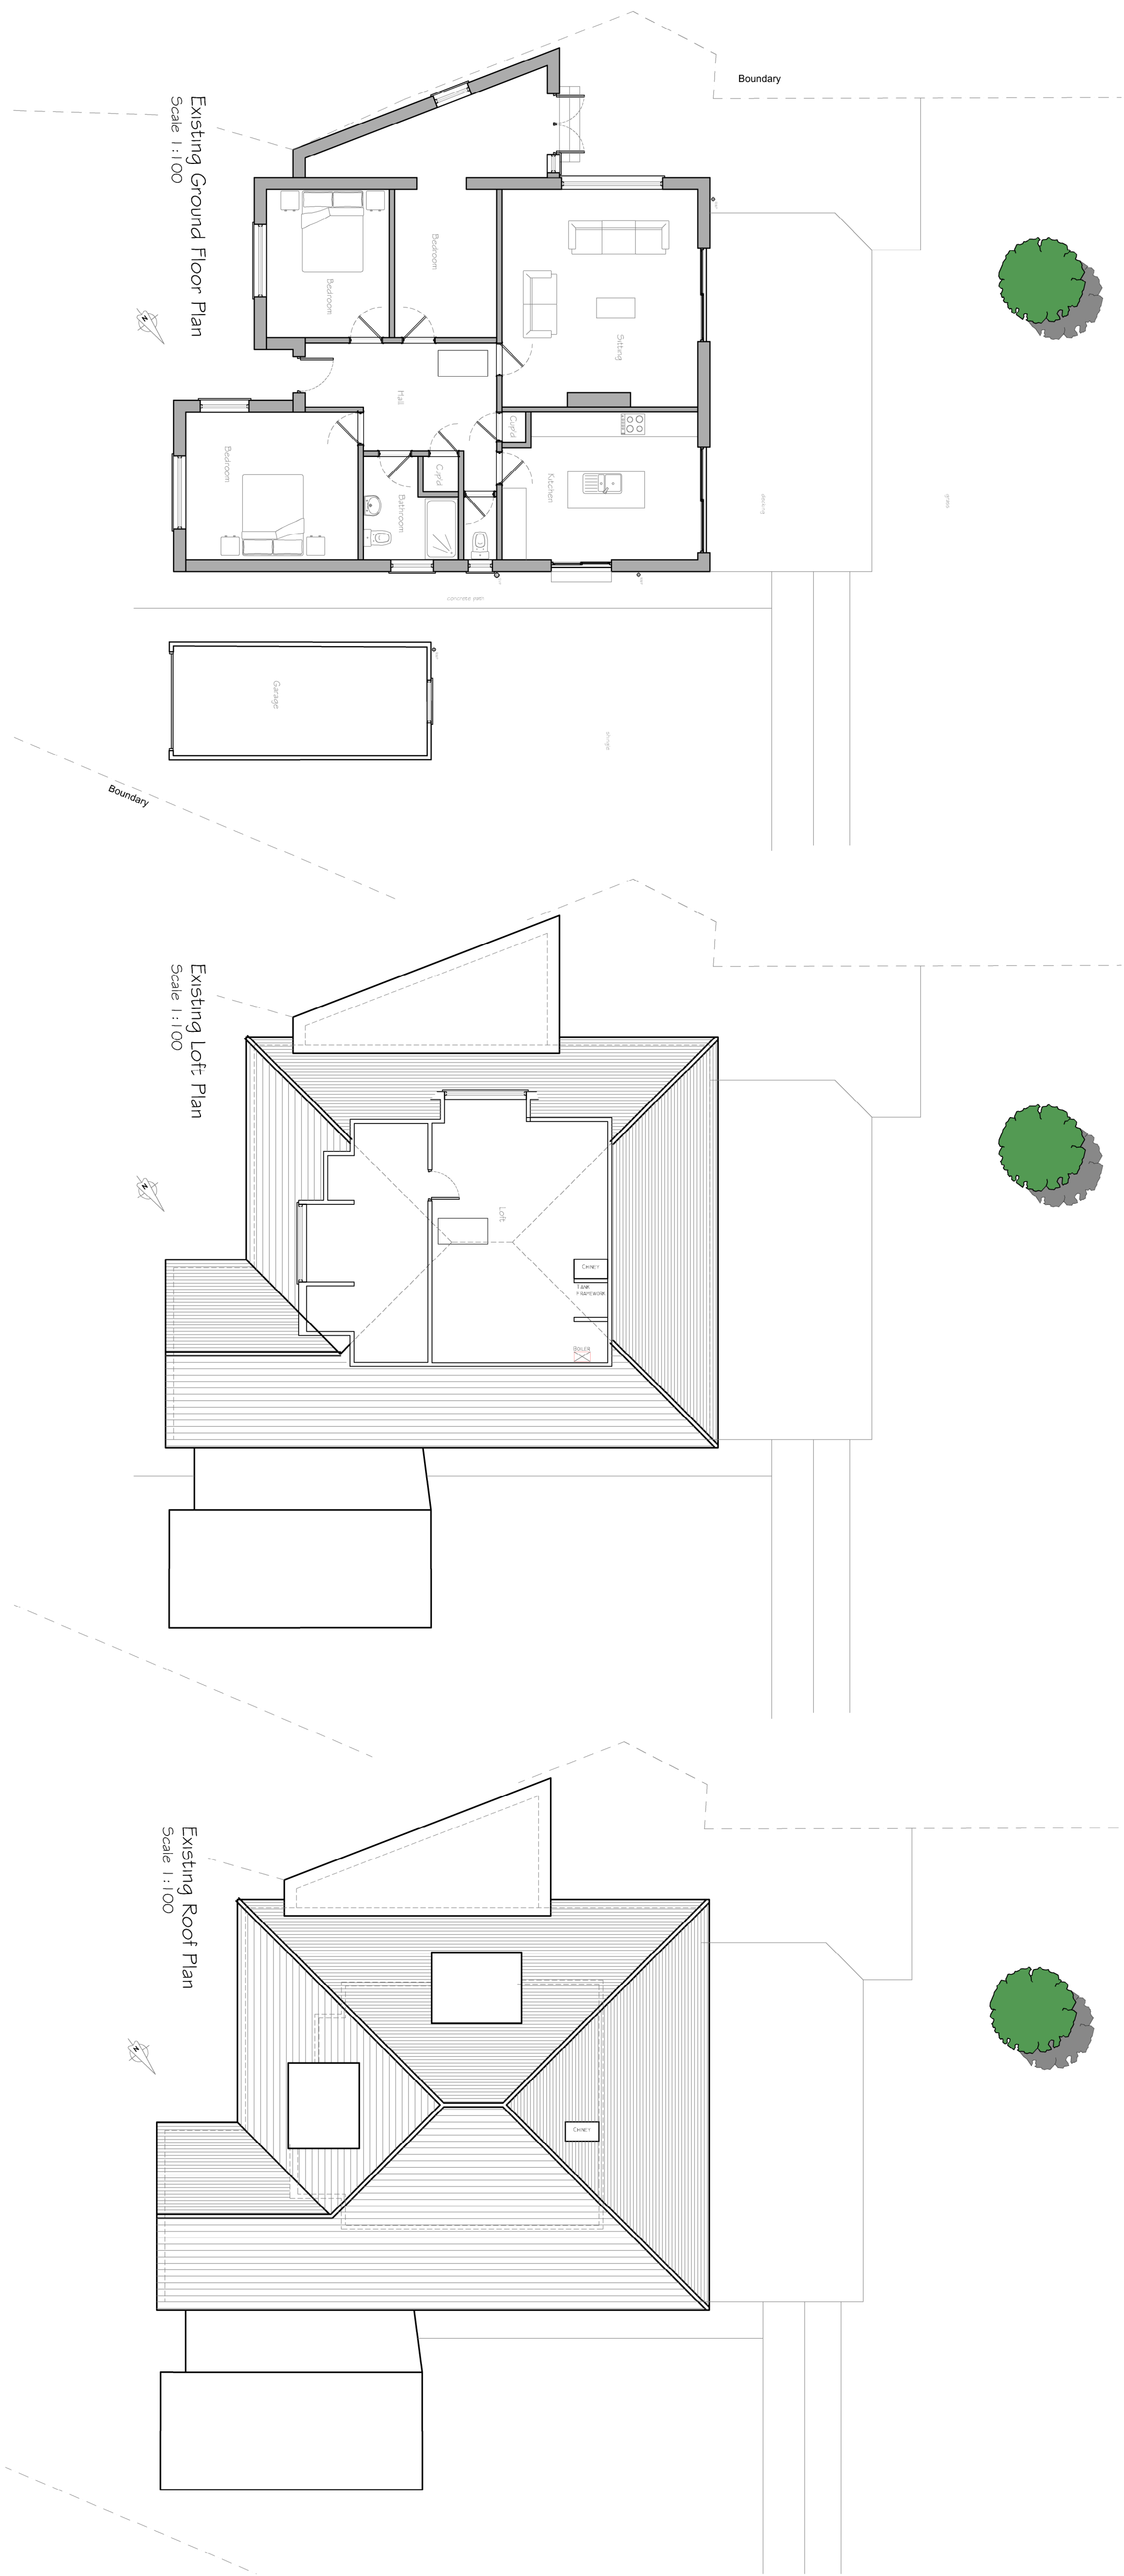
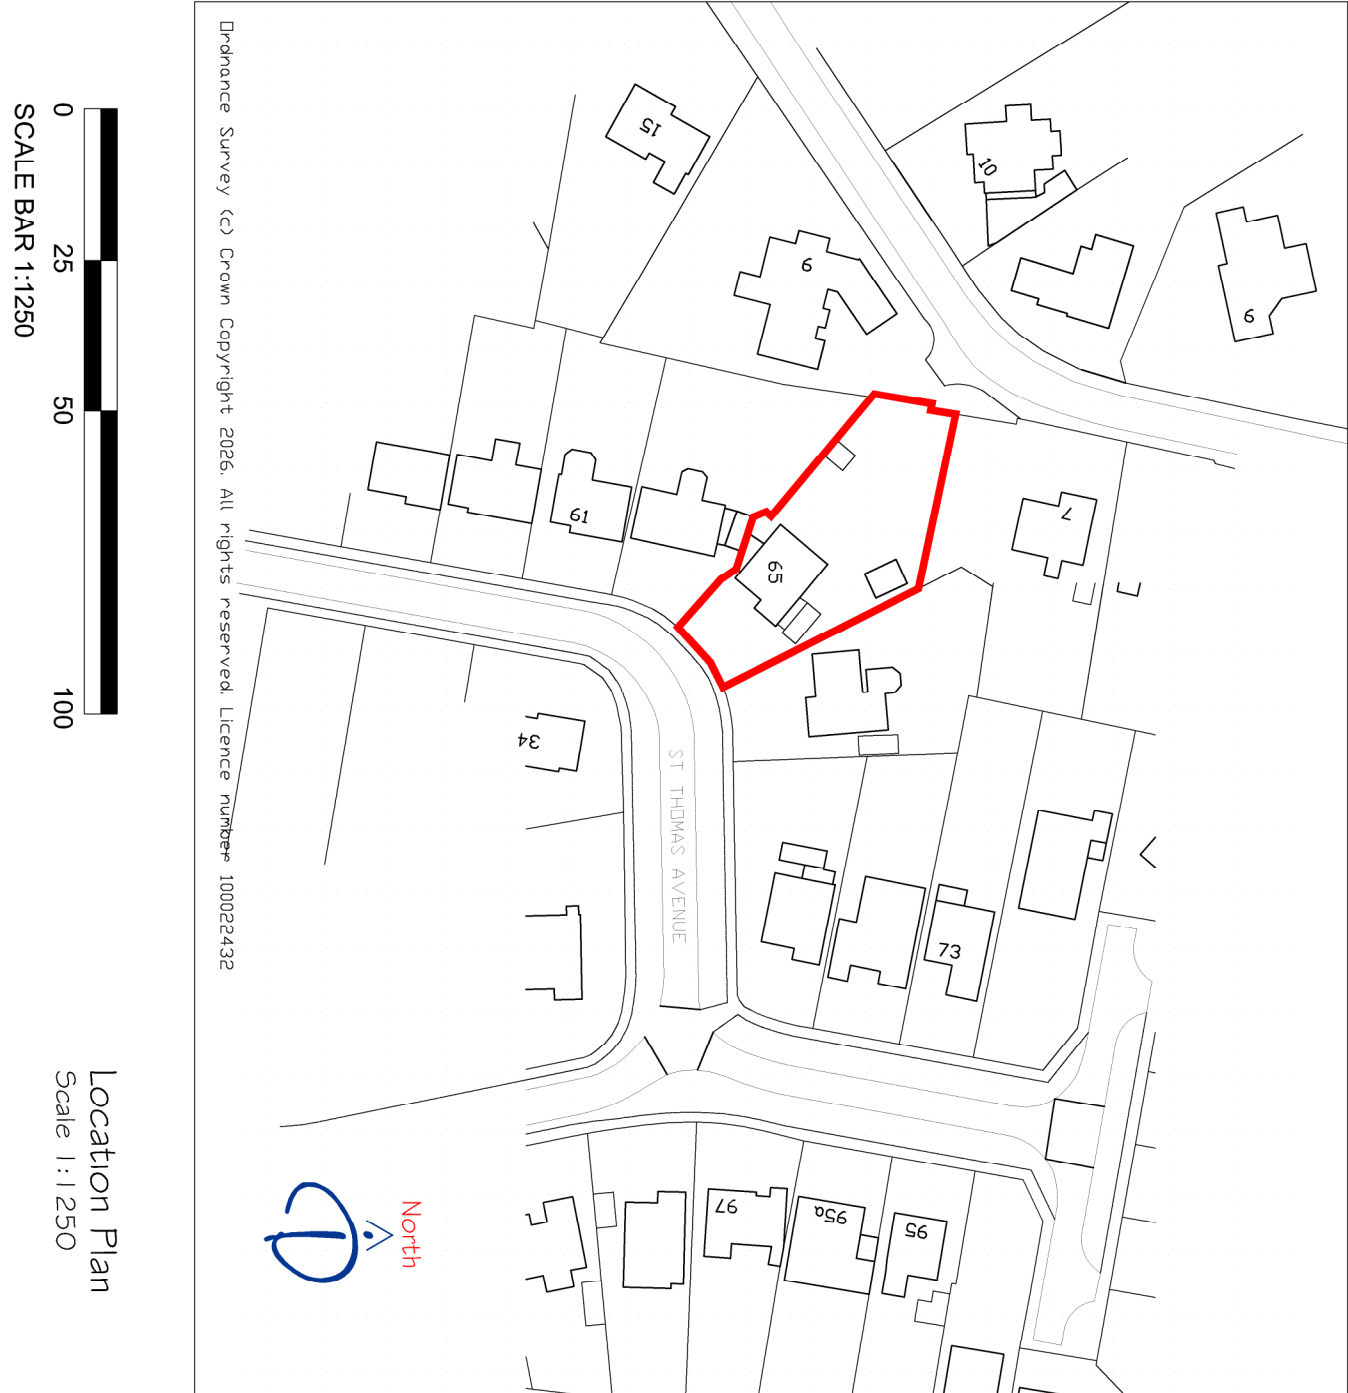



Existing Front Elevation (South East)
Scale 1:100

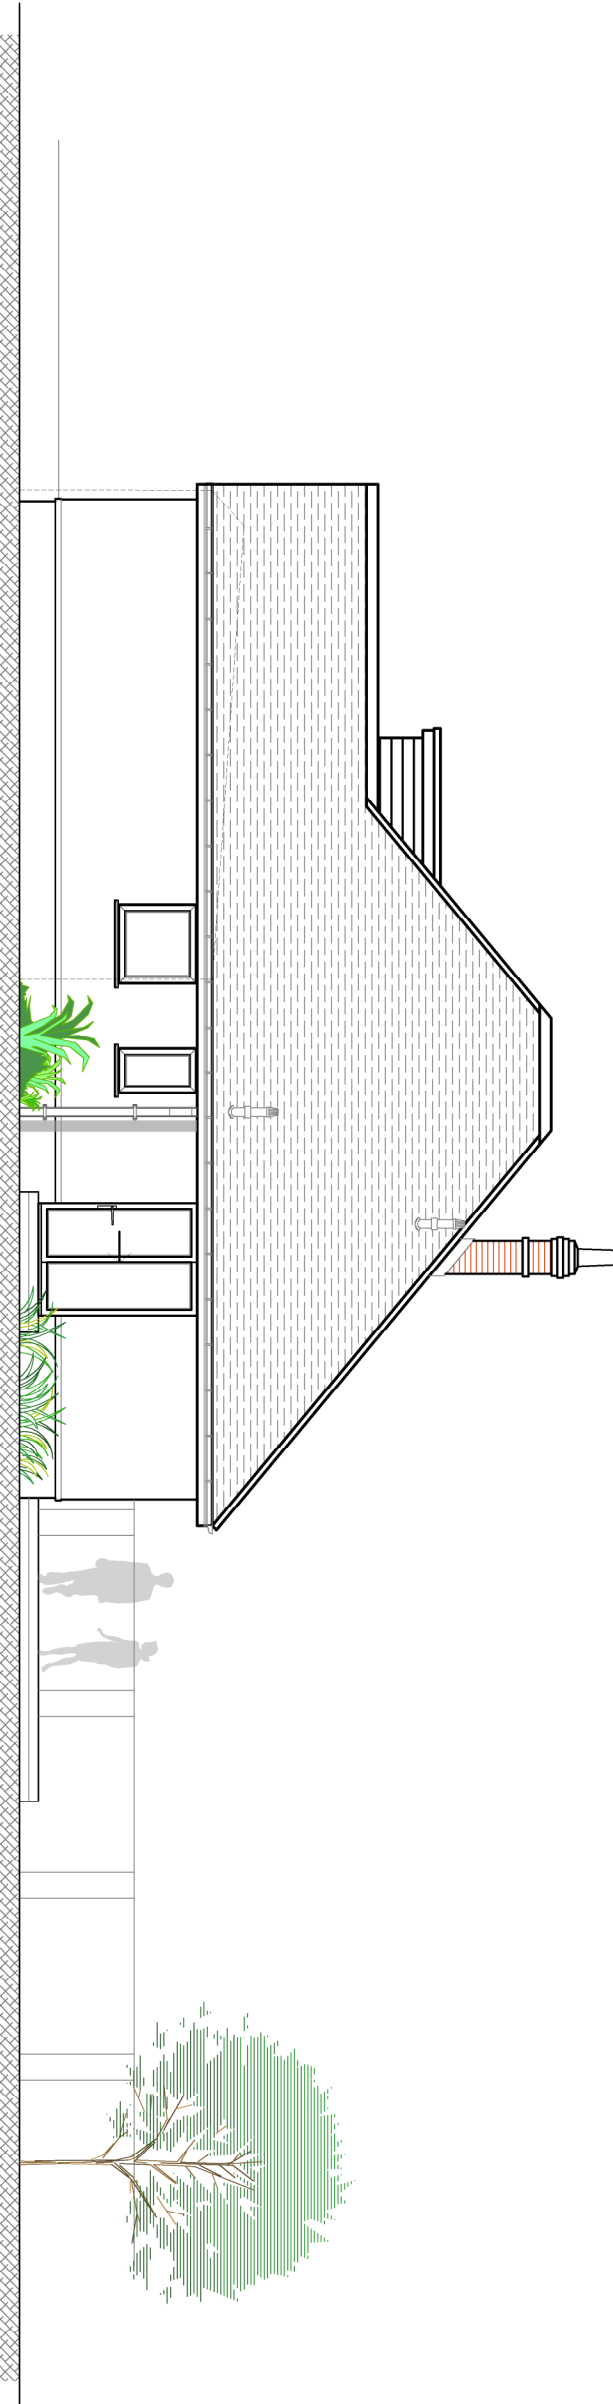


Existing Side Elevation (North East)
Scale 1:100

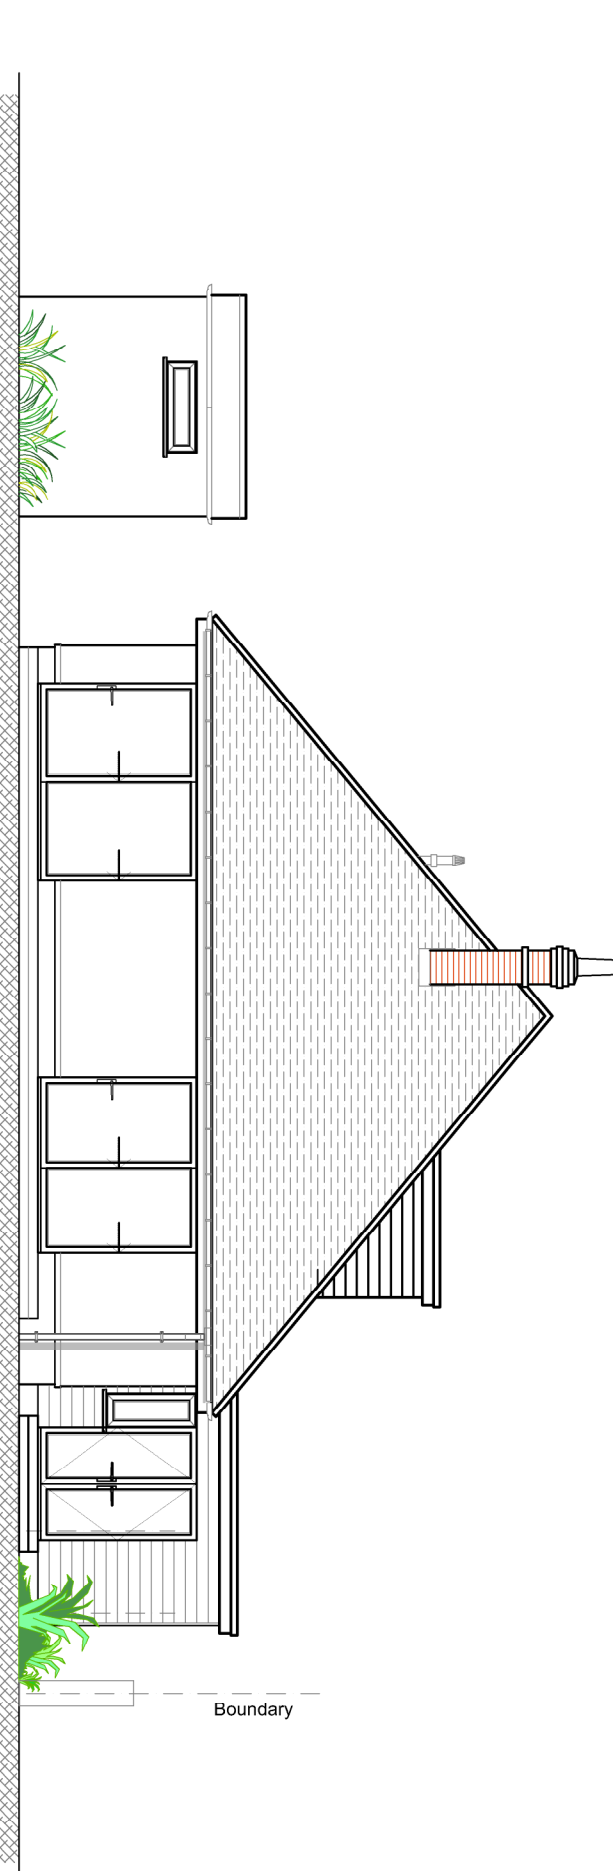

Existing Rear Elevation (North West)
Scale 1:100

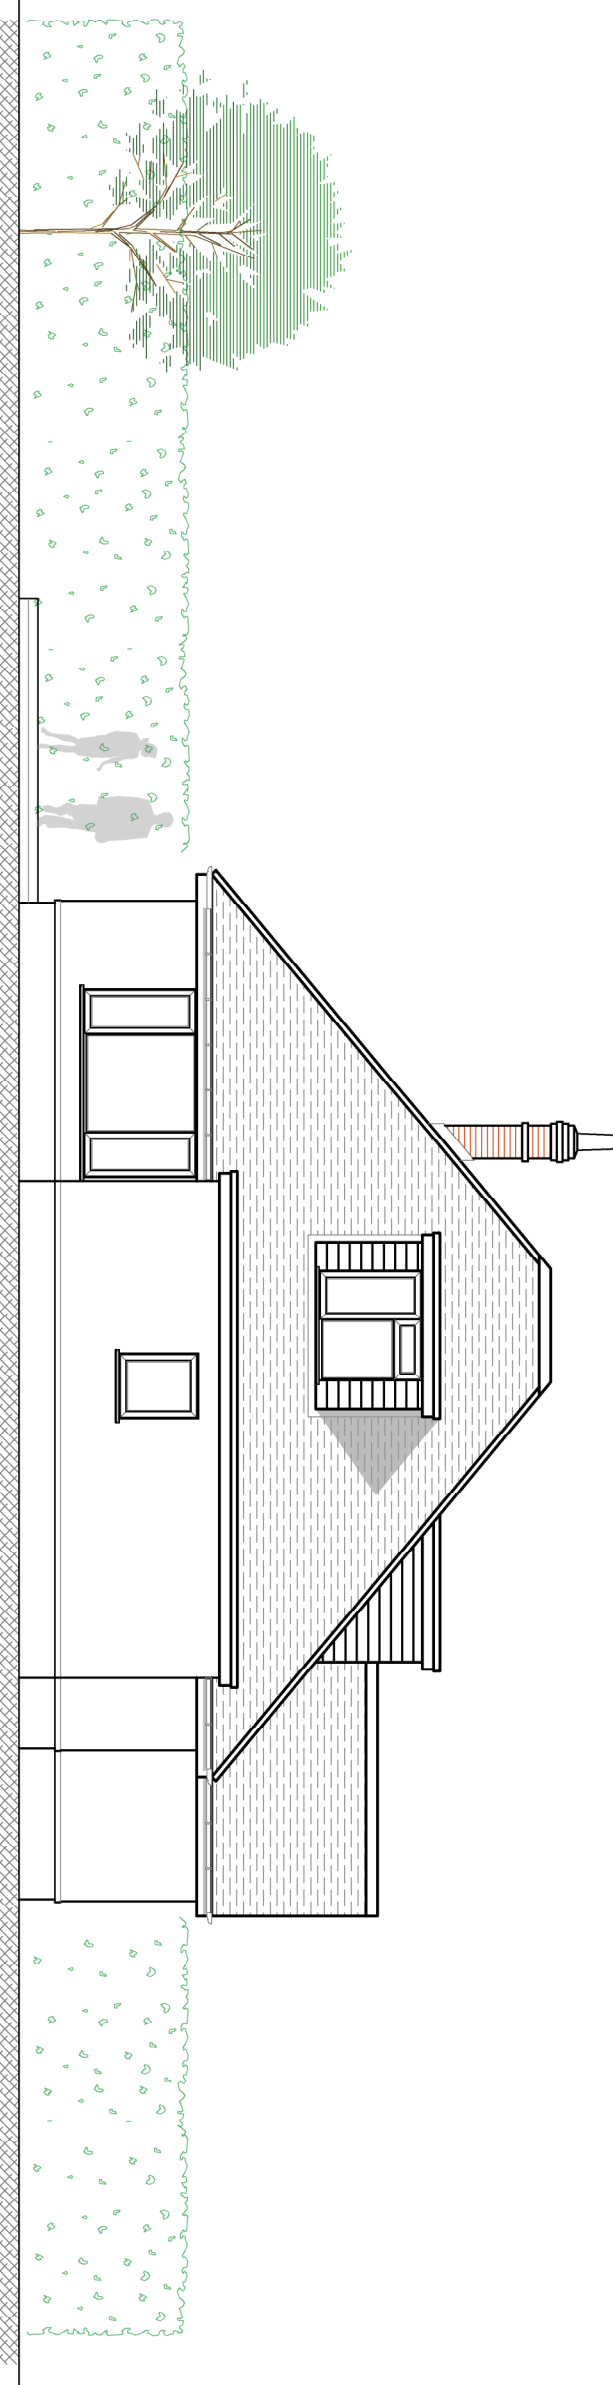

Existing Side Elevation (South West)
Scale 1:100

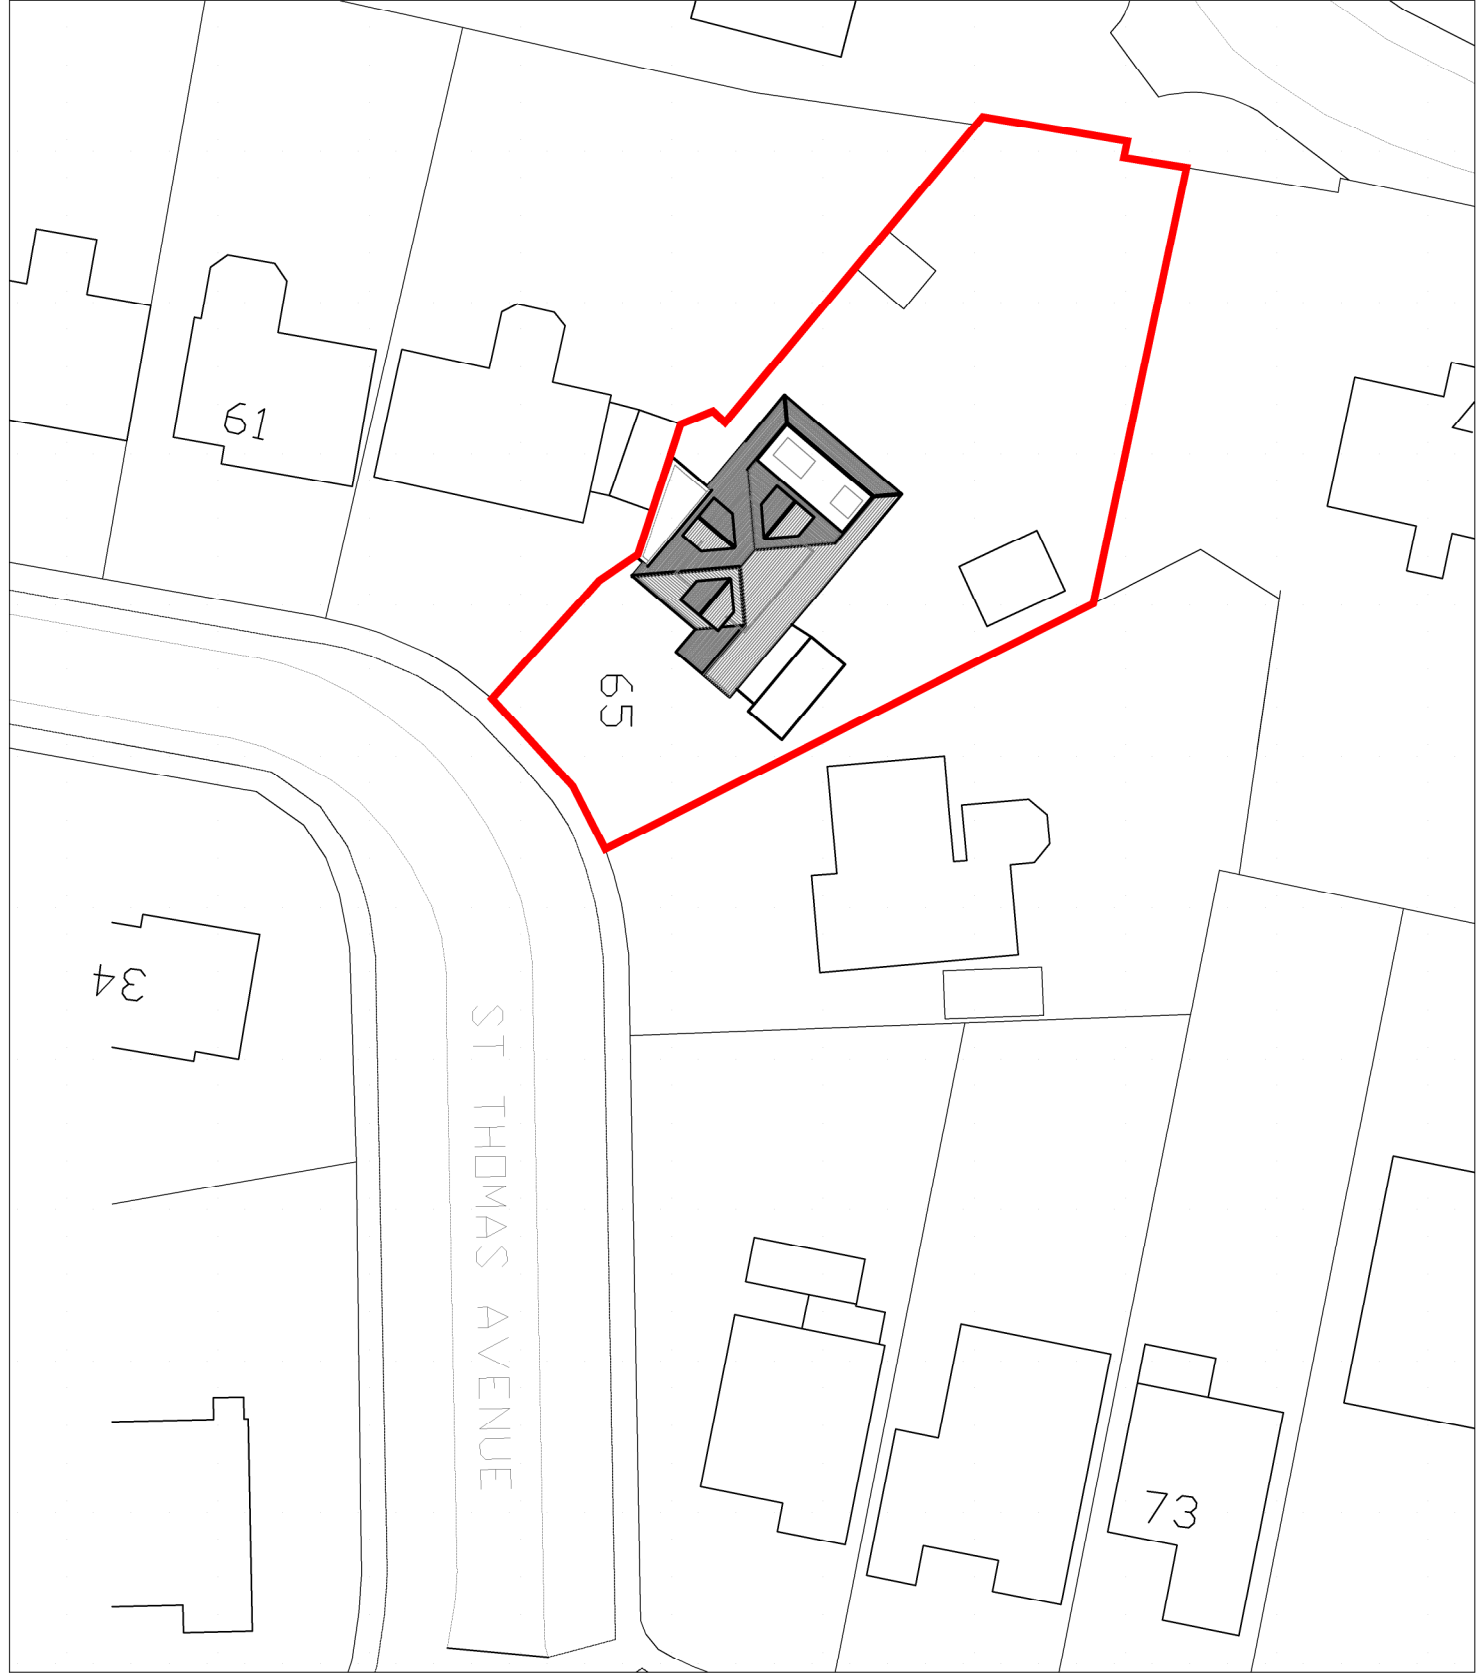

		CLIENT		PROJECT		TITLE			
		Roy & Linda Fulker		Alterations to 65 St Thomas Avenue Hayling Island PO11 0EU		Existing Plans and Elevations			
		Drawn Limited ©Copyright Reserved 2006.		Scale : 1:100,200,1250@A1 Date : 0 JUNE2006 Drawn by : MD		Drawing No: 20.369.100			
Rev Description		Date		Date		Date		Date	
REVISIONS									