


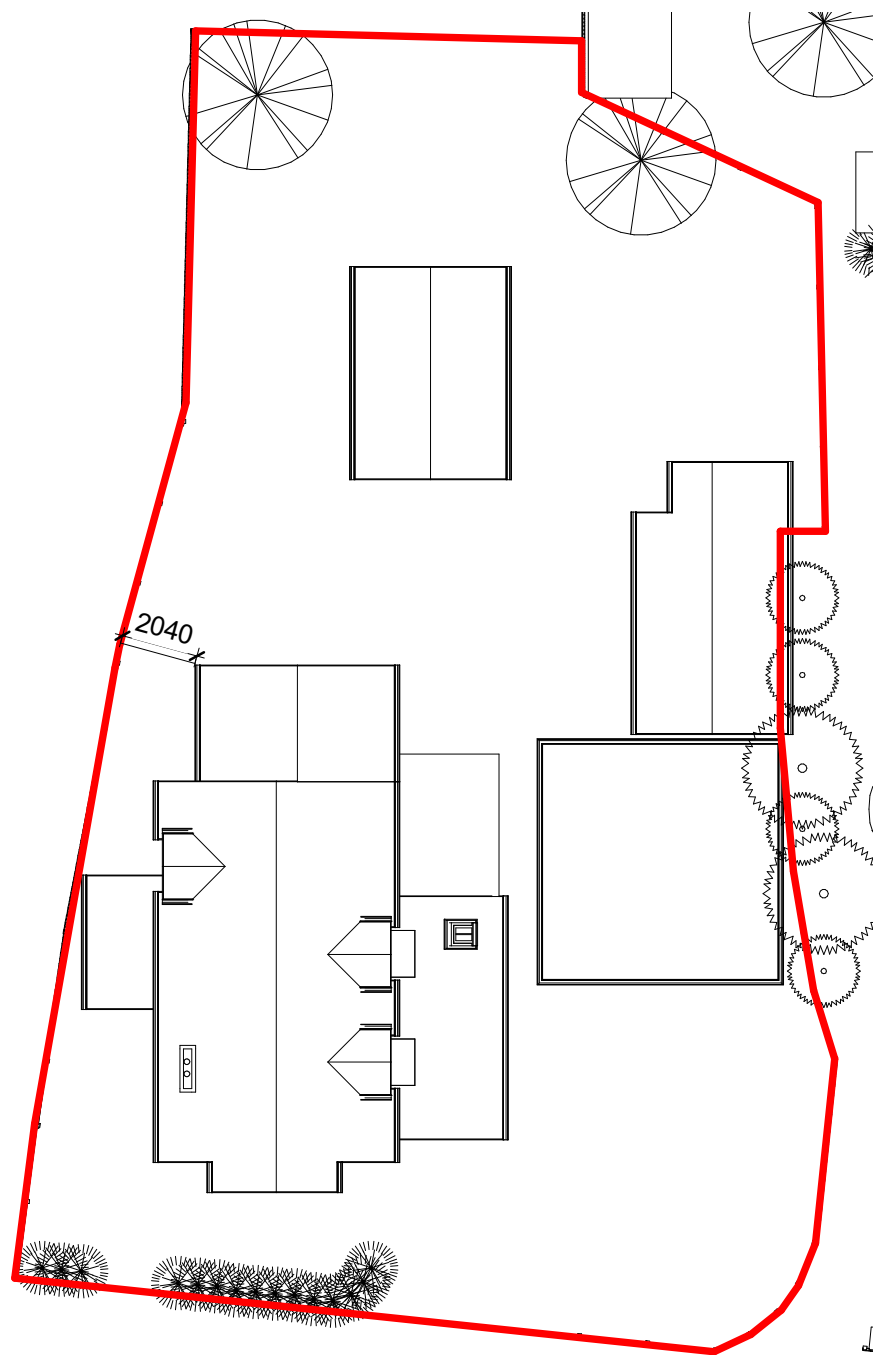

Levels
The site is level hence no level survey has been provided

Flood Risk
This site does not fall in a flood risk area hence no flood risk assessment has been provided


Tree Survey
This proposal has trees on site so a tree statement has been provided

Parking Provision
This site retains 5 external parking spaces plus garage no increased occupancy is proposed


Boundary Treatment
The boundaries are defined by 1.8m timber fences



1 Location plan
1 : 1250

 

VISUAL SCALE 1:1250 @ A3

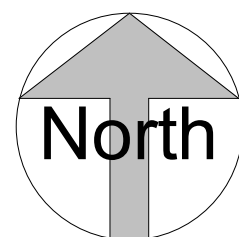

This map was purchased from emapsite.com and is subject to the following © Crown copyright and database rights
Ordnance Survey 0100031673

2 Site Plan
1 : 200



VISUAL SCALE 1:200 @ A3

IJ Murray Associates Ltd

www.ijma.co.uk



I J Murray Associates Ltd
200 Seafront
Hayling Island
Hampshire
PO11 9HR
Phone 07779 246915
e-mail ian@ijma.co.uk
These drawings are for planning and building regulation purposes only and are not for construction. All dimensions should be checked on site before work commences

These drawings are the property of IJ Murray Associates Ltd and should not be reproduced or used in any way without the permission of a Director of IJ Murray Associates Ltd

Mr & Mrs Baigent
192 Sea Front HI
Permitted Development

Location & Site Plan

Project number	Project Number	A111
Date	Issue Date	
Drawn by	Author	
Paper size	Checker	Scale
		As indicated