



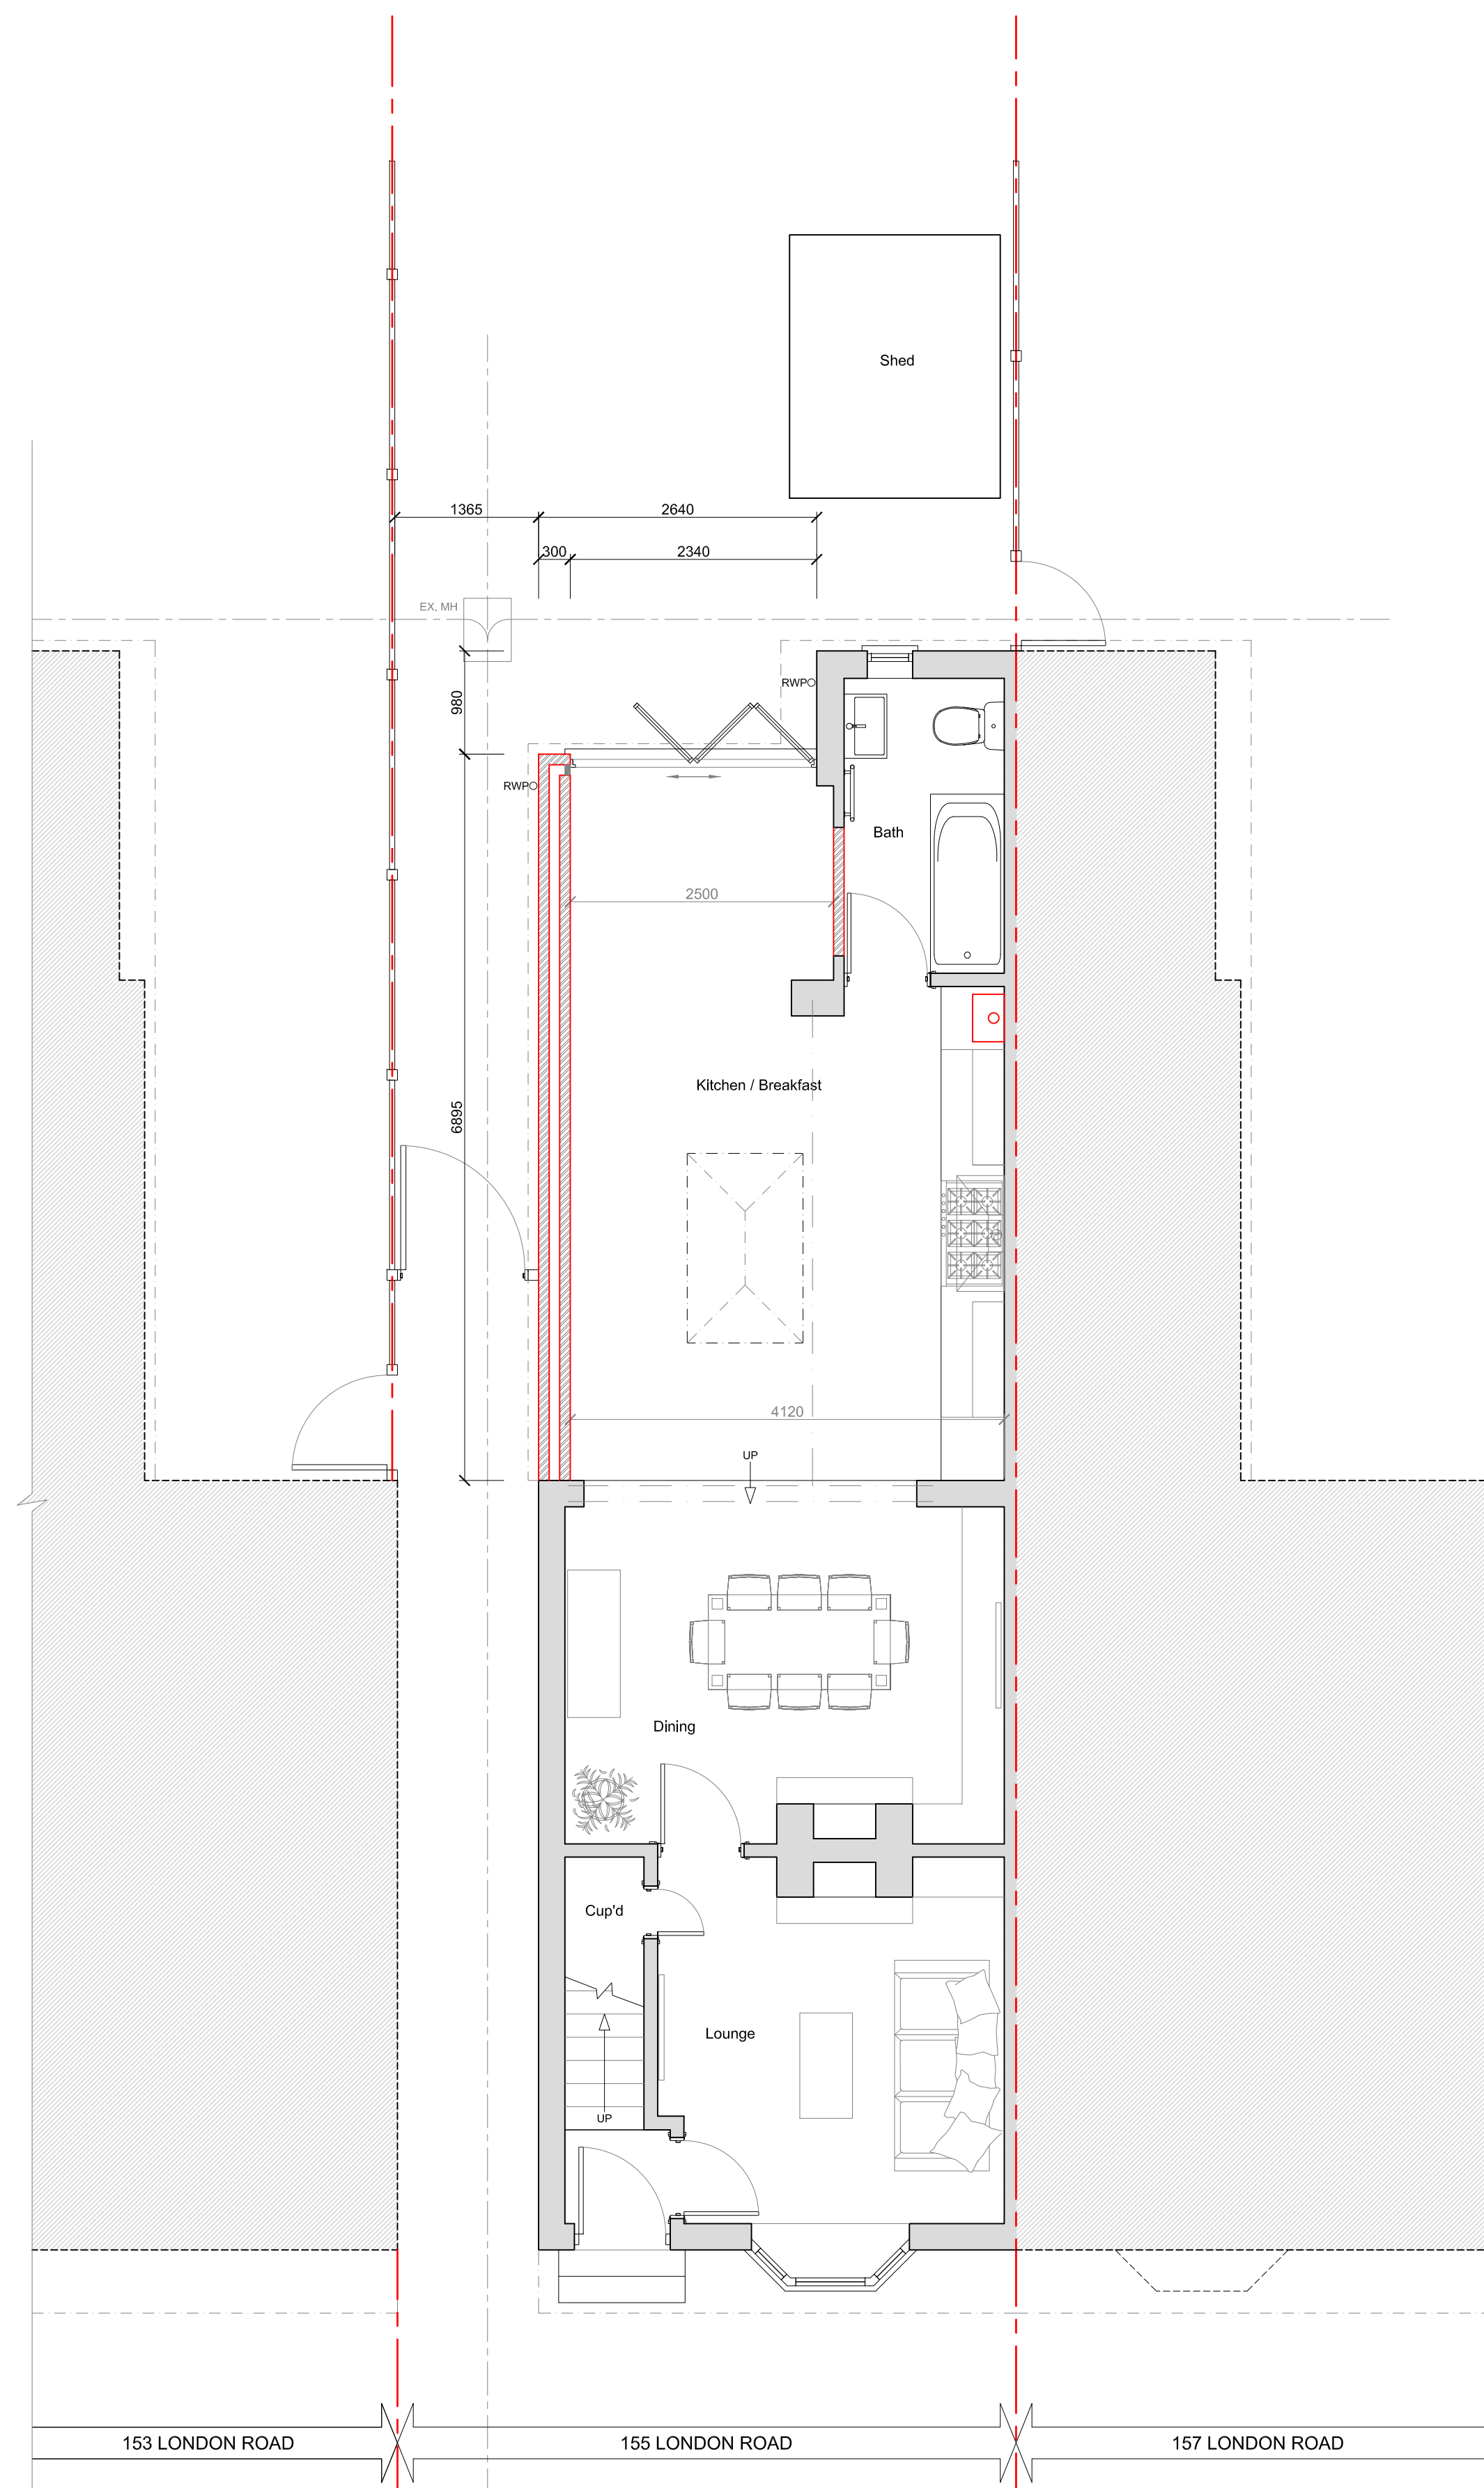

1 GROUND FLOOR PLAN
G200 PROPOSED PLANS SCALE @1:50

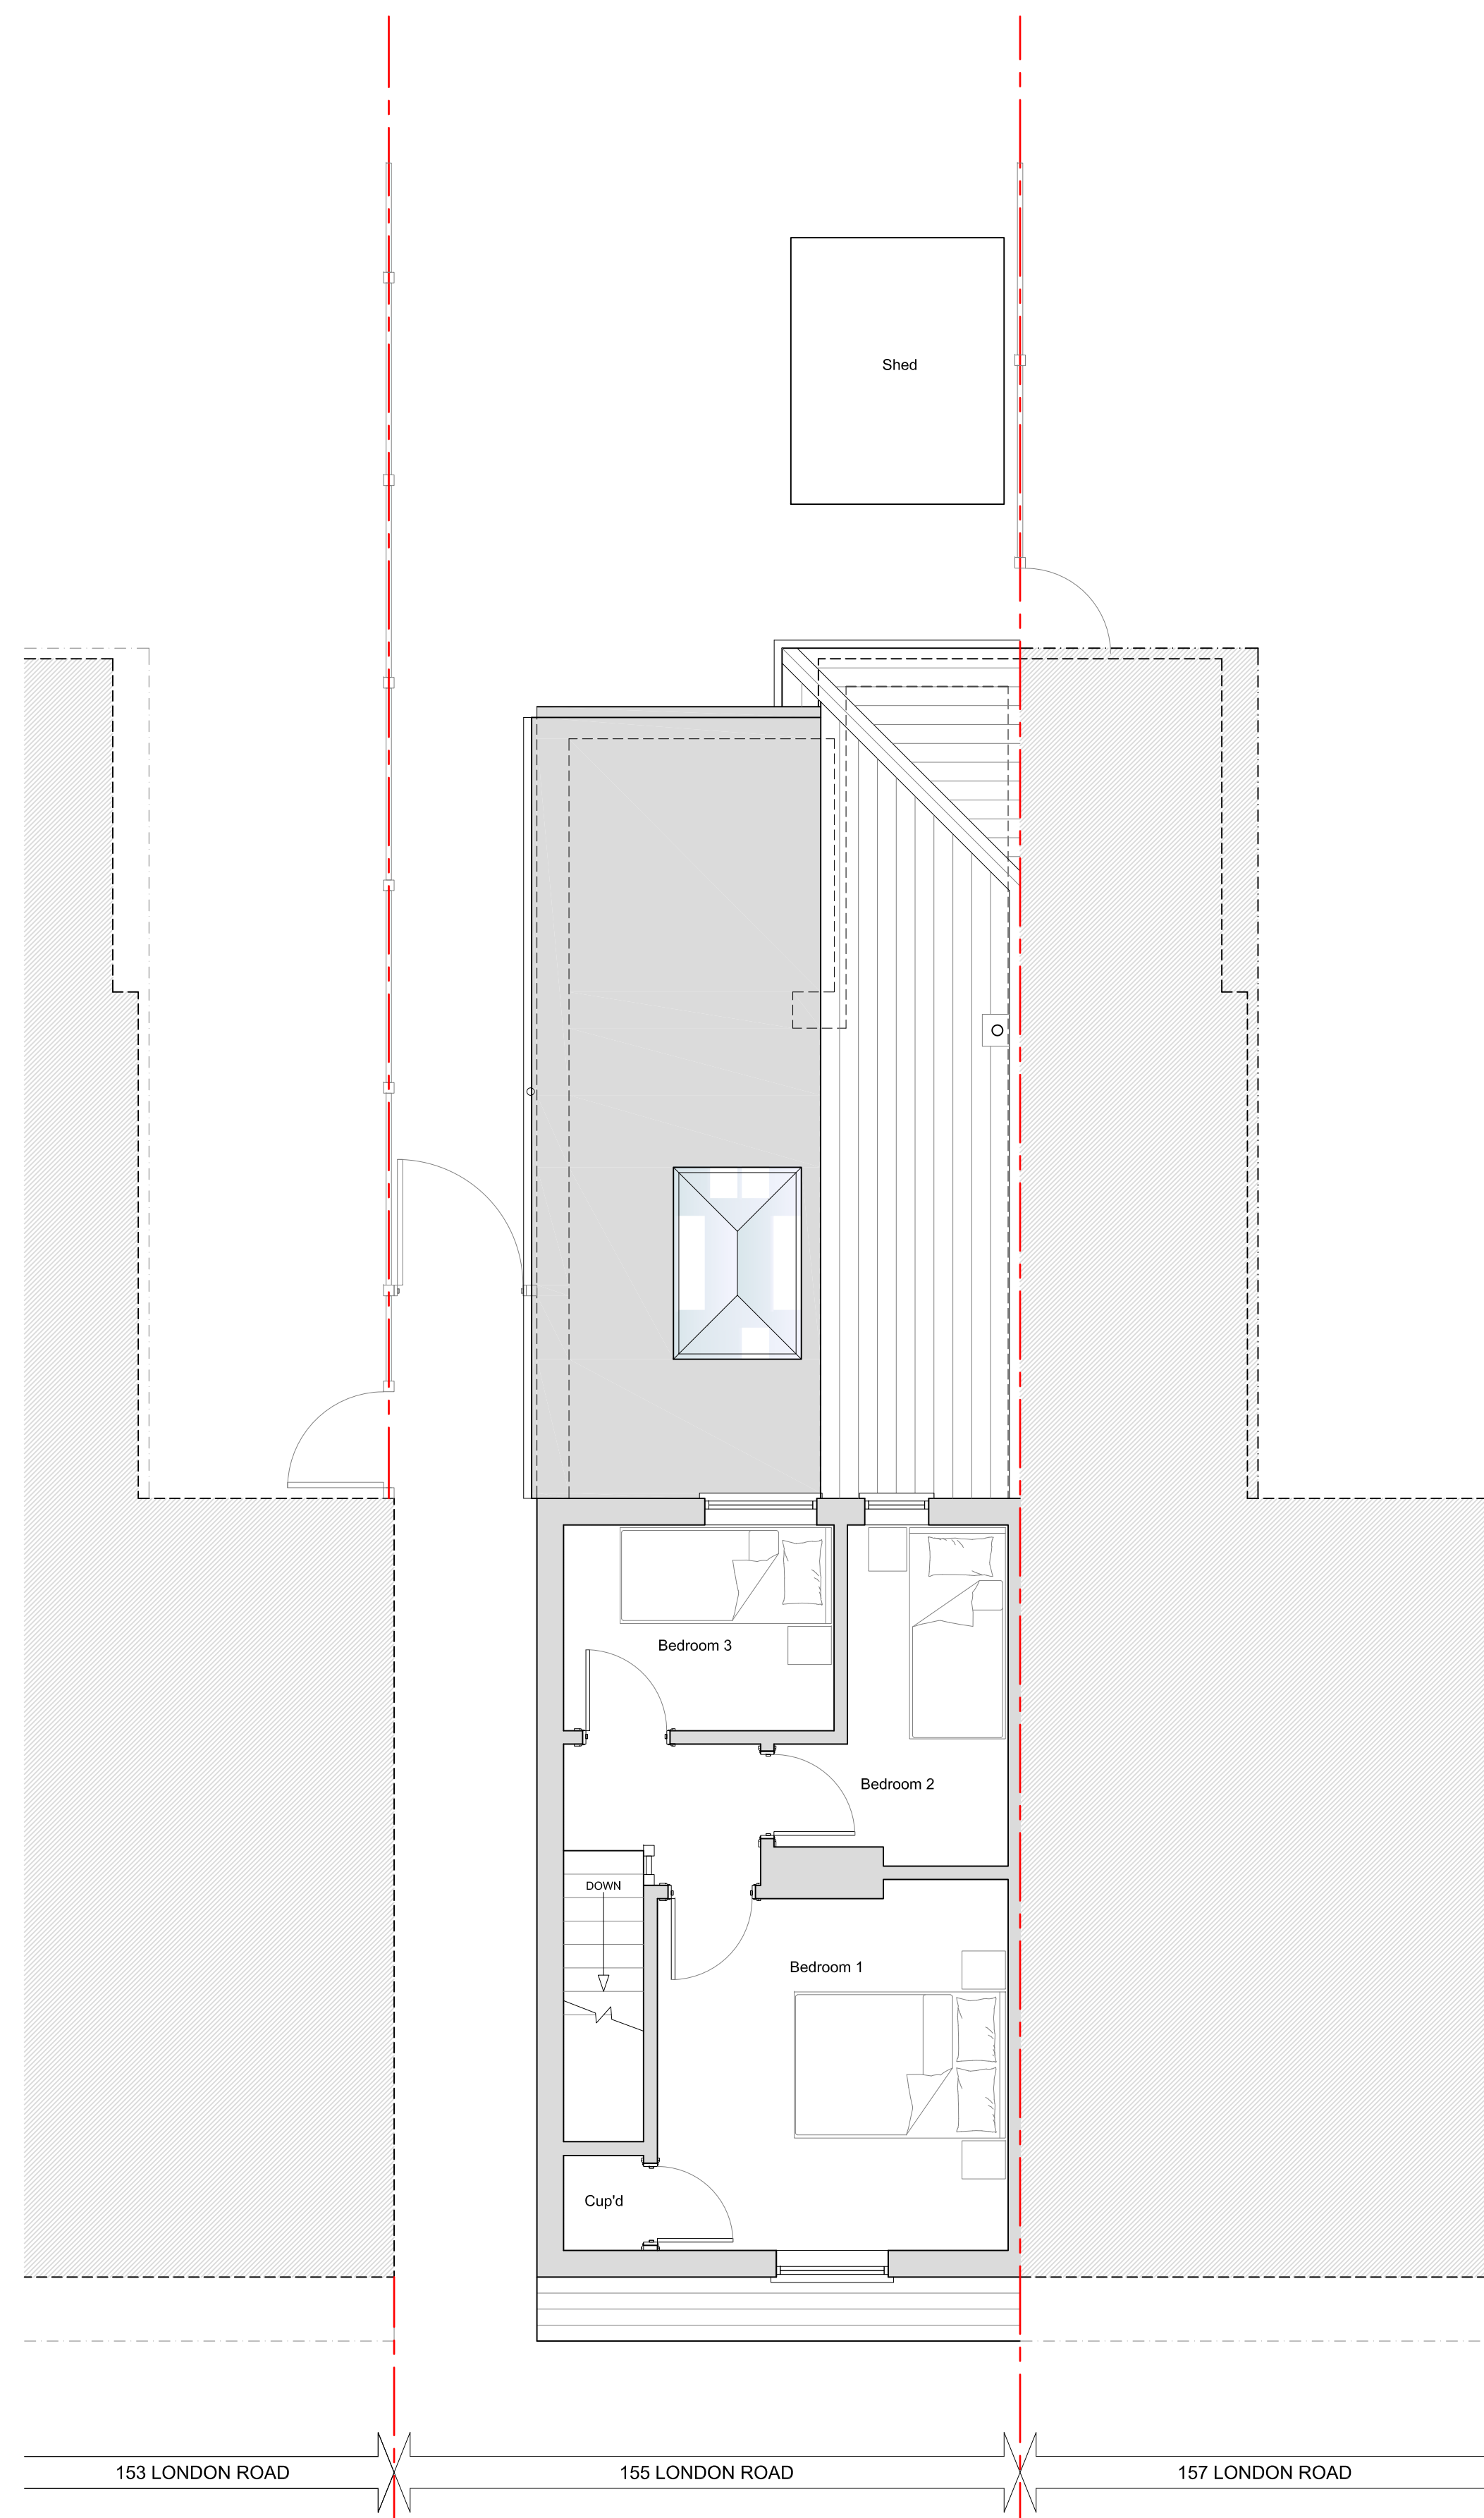

1 GROUND FLOOR PLAN
G200 PROPOSED PLANS SCALE @1:50

NOTE: DO NOT SCALE FROM THIS DRAWING, (EXCEPT FOR PLANNING PURPOSES). THIS DRAWING IS FOR IDENTIFICATION PURPOSES ONLY, IT IS INDICATIVE AND SOLELY INTENDED TO ILLUSTRATE THE GENERAL TYPE AND APPROXIMATE LOCATIONS OF THE VARIOUS BUILDING ELEMENTS.

WALL LEGEND

	EXISTING MASONRY WALL
	NEW BLOCKWORK WALL
	NEW TIMBER STUD WALL

INTERNAL FLOOR AREAS:

EXISTING GROUND FLOOR:	= 49m ²
EXISTING FIRST FLOOR:	= 33m ²
TOTAL EXISTING:	= 82m ²
PROPOSED GROUND FLOOR:	= 66m ²
PROPOSED FIRST FLOOR:	= 33m ²
TOTAL PROPOSED	= 99m ²
ADDITIONAL FLOOR AREA	= 17m ²
PERCENTAGE INCREASE	= 20%

[illegible]

NOTE: DO NOT SCALE FROM THIS DRAWING. (EXCEPT FOR PLANNING PURPOSES). THIS DRAWING IS FOR IDENTIFICATION PURPOSES ONLY, IT IS INDICATIVE AND SOLELY INTENDED TO ILLUSTRATE THE GENERAL TYPE AND APPROXIMATE LOCATIONS OF THE VARIOUS BUILDING ELEMENTS.

Client: _____

Contract Title:
155 LONDON ROAD
WATERLOOVILLE

Clients Approval:

Signed:..... Name:.....

Status: **PLANNING PROPOSAL**

Drawing Title:

PROPOSED PLAN LAYOUT

Scale: 1:50@A1	Drawn:	Approved:
	Date:	Date:
Contract No. 1450/	Dwg No. G200	Rev. /