




- 1Single ply roof covering
- 2Weatherboard cladding
- 3uPvc doors & windows
- 4uPvc fascias and gutters

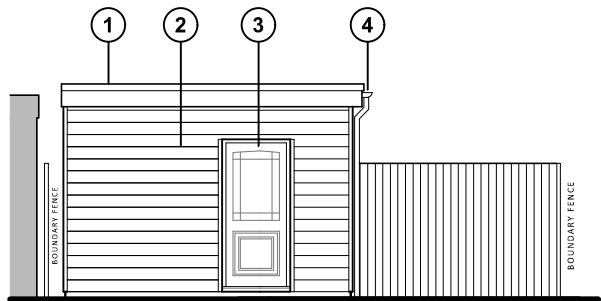


Front (north)

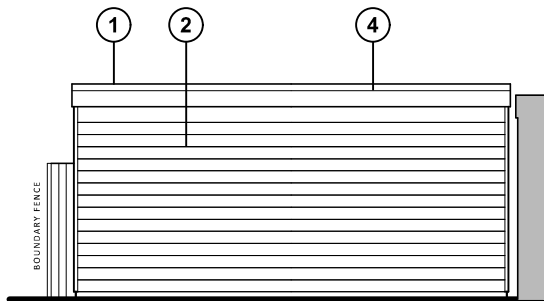

Side (east)

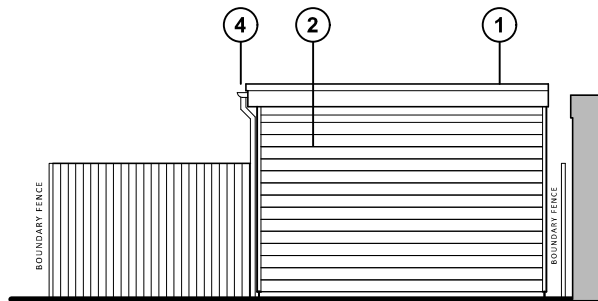


Rear (south)

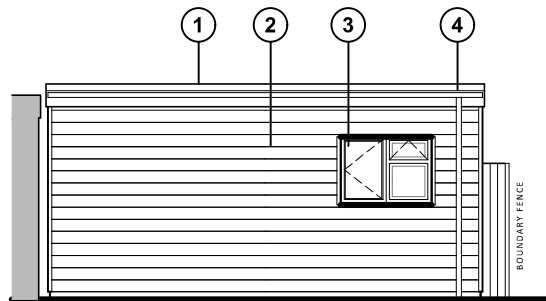


Side (west)

Proposed elevations

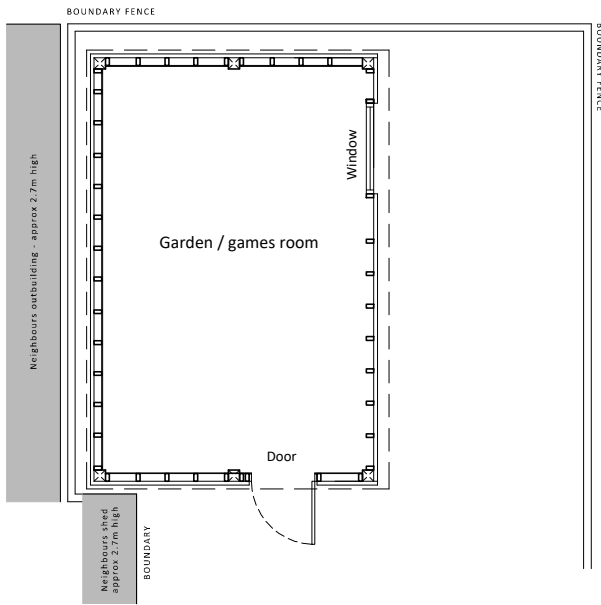


Ground floor plan

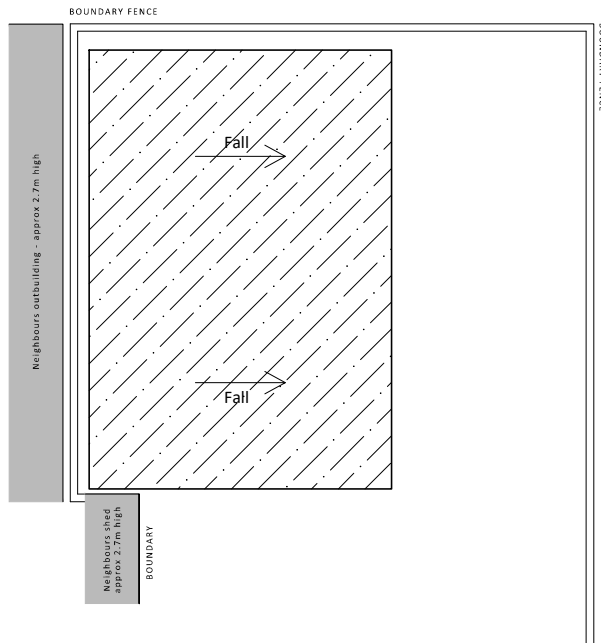

Roof plan

Proposed garden / games room
scale 1:100

 

For MS LEGG & MR MCLEARY		Title PROPOSED GARDEN / GAMES ROOM PROPOSED PLANS & ELEVATIONS	
Project PROPOSED GAMES ROOM AT 16 ABBOTSTONE AVENUE, HAVANT, HANTS, PO9 2HL		Date JUNE 2026	Drawn JB
		Scale 1:100 @ A3	Checked -
		Job Number PL1015.26	Drawing Number -01
		Revision A	

jb architects

E: admin@jb-architecturedesign.com
W: www.jb-architecturedesign.com
T: 01243 933732