

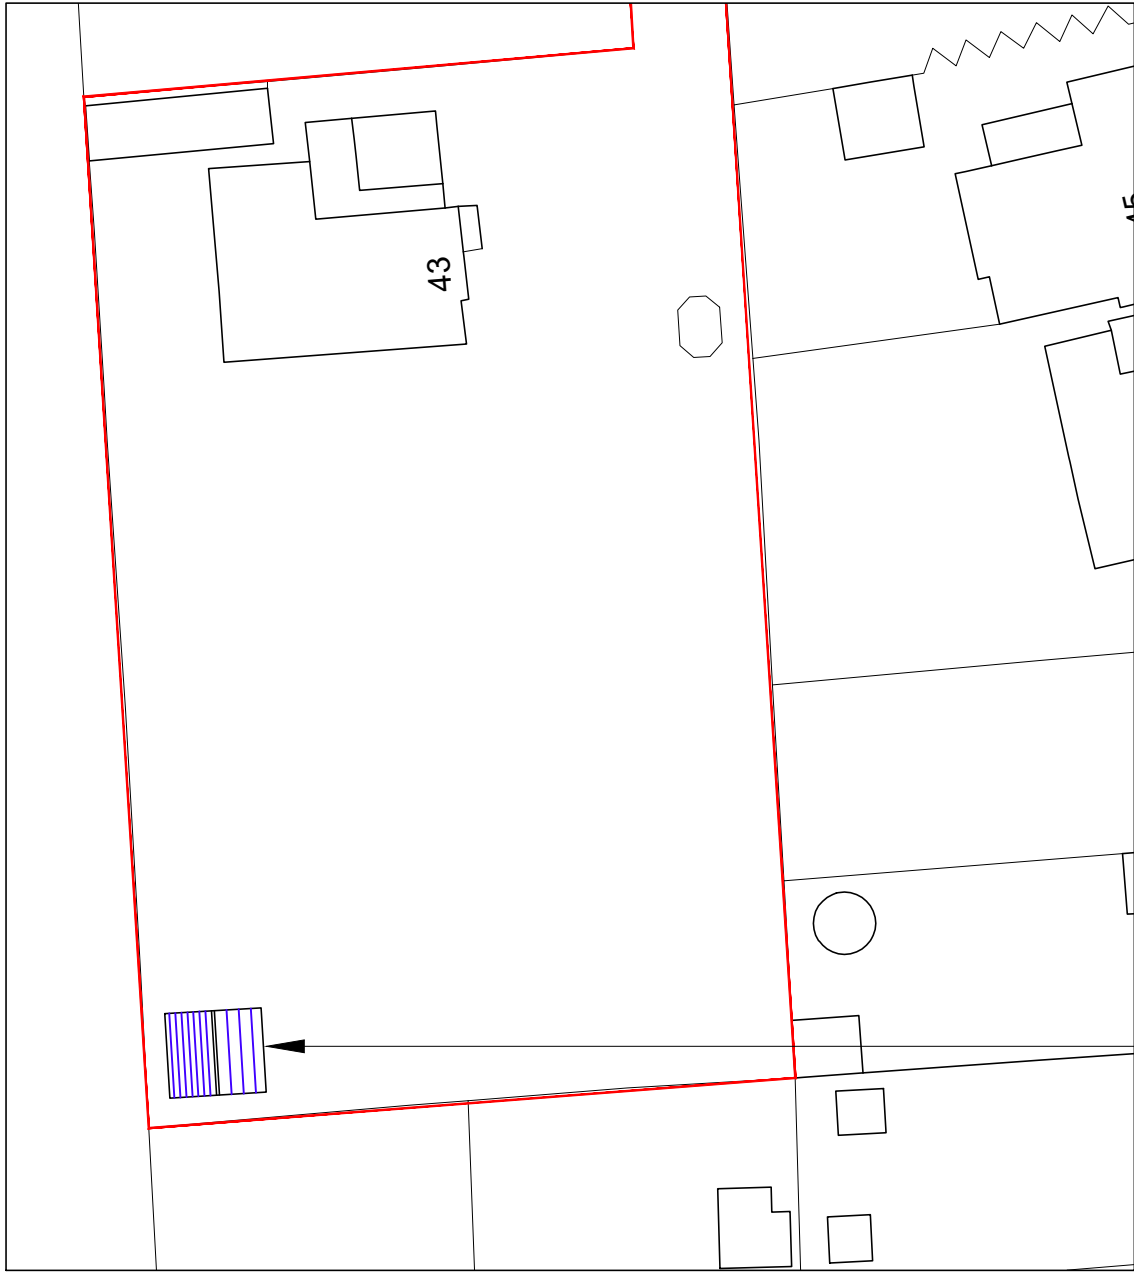
 


Ordnance Survey, (c) Crown Copyright 2026.
All rights reserved. Licence number 100022432

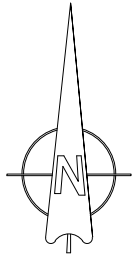

Site plan


scale 1:500

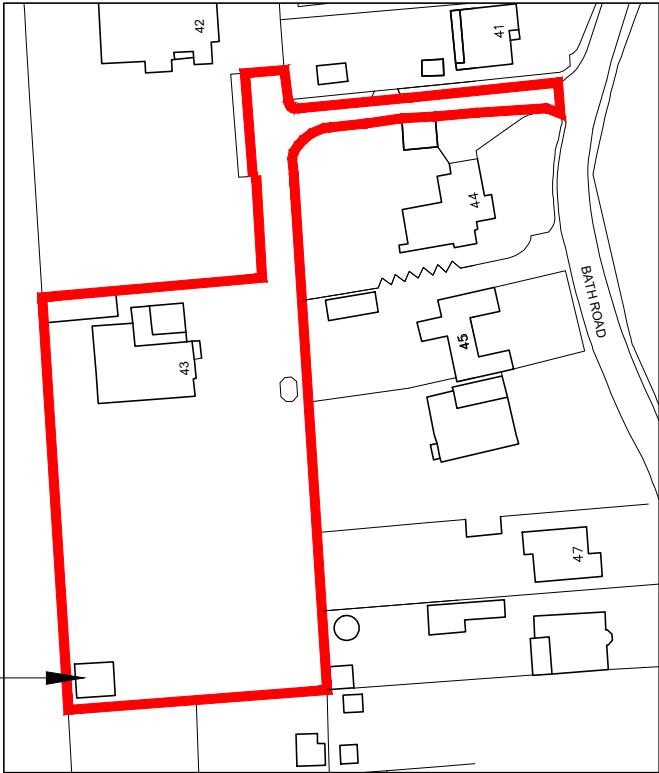

Existing garage

Location plan

scale 1:1250

 

Replacement garage



Existing garage
(to be replaced)

For MRS & MRS WARD	Title SITE & LOCATION PLAN				<div>jb architects</div> <div>E: admin@jb-architecturedesign.com W: www.jb-architecturedesign.com T: 01243 933732</div>
Project PROPOSED DOUBLE GARAGE AT NYTIMBER, 43 BATH ROAD, EMSWORTH, HANTS, PO10 7ER	Date MAY 2026	Drawn JB	Scale 1:500 & 1:1250 @ A3	Checked -	
	Job Number PL1003.26	Drawing Number -03	Revision A		