

BLOCK SITE PLAN

1 : 200

54.9m


APPLICATION SITE
EDGED IN RED

24
25
27
26

SCRATCHFACE LANE


LOCATION PLAN

1 : 1250

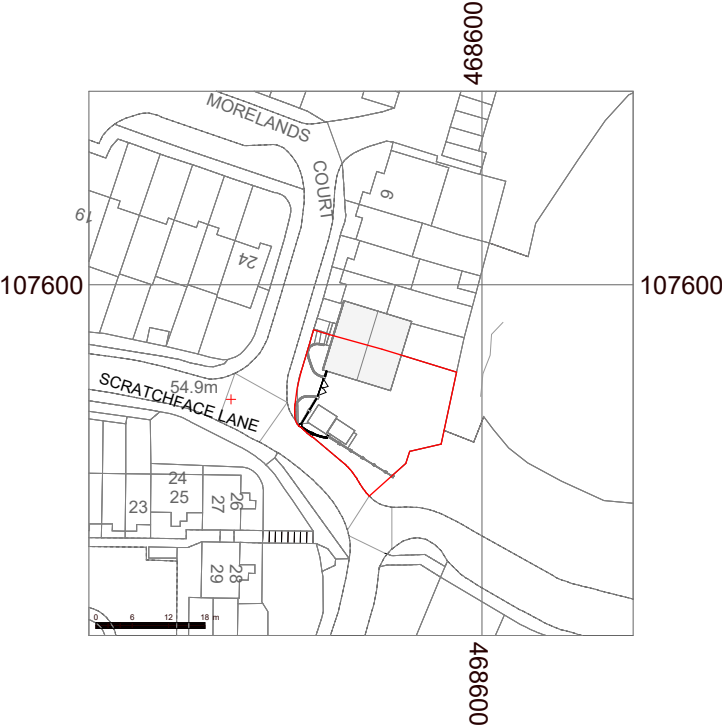

0m 12.5m 25m 37.5m 50m 62.5m
VISUAL SCALE 1:1250 @ A3

0m 2m 4m 6m 8m 10m
VISUAL SCALE 1:200 @ A3

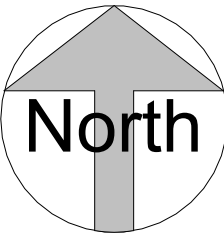

Property Address:
1 Morelands Court, Waterlooville
Hampshire PO7 5PP

Grid Ref: SU 68582 07578
Lat, long: 50.86366, -1.02686
Elevation: 56 m

Local Authority: Havant

Produced 19 March 2026 from the Ordnance Survey
National Geographic Database and incorporating
surveyed revision available at this date. Reproduction
in whole or part is prohibited without the prior permission
of the Ordnance Survey. © Crown Copyright and
database rights 2026 OS 100047474.

The representation of a road, track or path is no
evidence of a right of way. The representation of
features as line is no evidence of a property boundary.



The Planning Service
Studio, Old Flints 134 North Lane
Clanfield, Waterlooville
Hampshire PO8 0RL
T: 023 92 597364
F: 0845 519 1103
E: info@theplanningservice.co.uk

Scale is correct when printed to the stated ISO size. Figured dimensions are to be used in preference to scaled sizes and all dimensions must be checked on site by the contractor before ordering materials and or commencing work. All dimensions in mm (millimetres) unless otherwise stated. The contractor is to ensure the works are inspected and completed to the satisfaction of the local authority. Compliance with building regulations or a party wall award / agreement is not to be assumed.

No deviation from this drawing will be permitted without the prior written consent of the designer. Under the provisions of the copyright act 1988, the copyright of this drawing and the work contained therein remains the property of the designer (the planning service), and may not be reproduced in any form whatsoever without prior written consent.

Under the construction (design and management) regulations 2015 (CDM2015) all design work for both domestic and commercial development(s) are to conform to those regulations. E&EO.

Mr Nigel King

1 Morelands Court,
Waterlooville PO7 5PP

PROPOSED LOCATION & BLOCK PLANS

Project number	01503.1	P001
Date	19/06/2026	
Drawn by	JJ	
Status	Planning	
Scale 100% @ A3		As indicated