
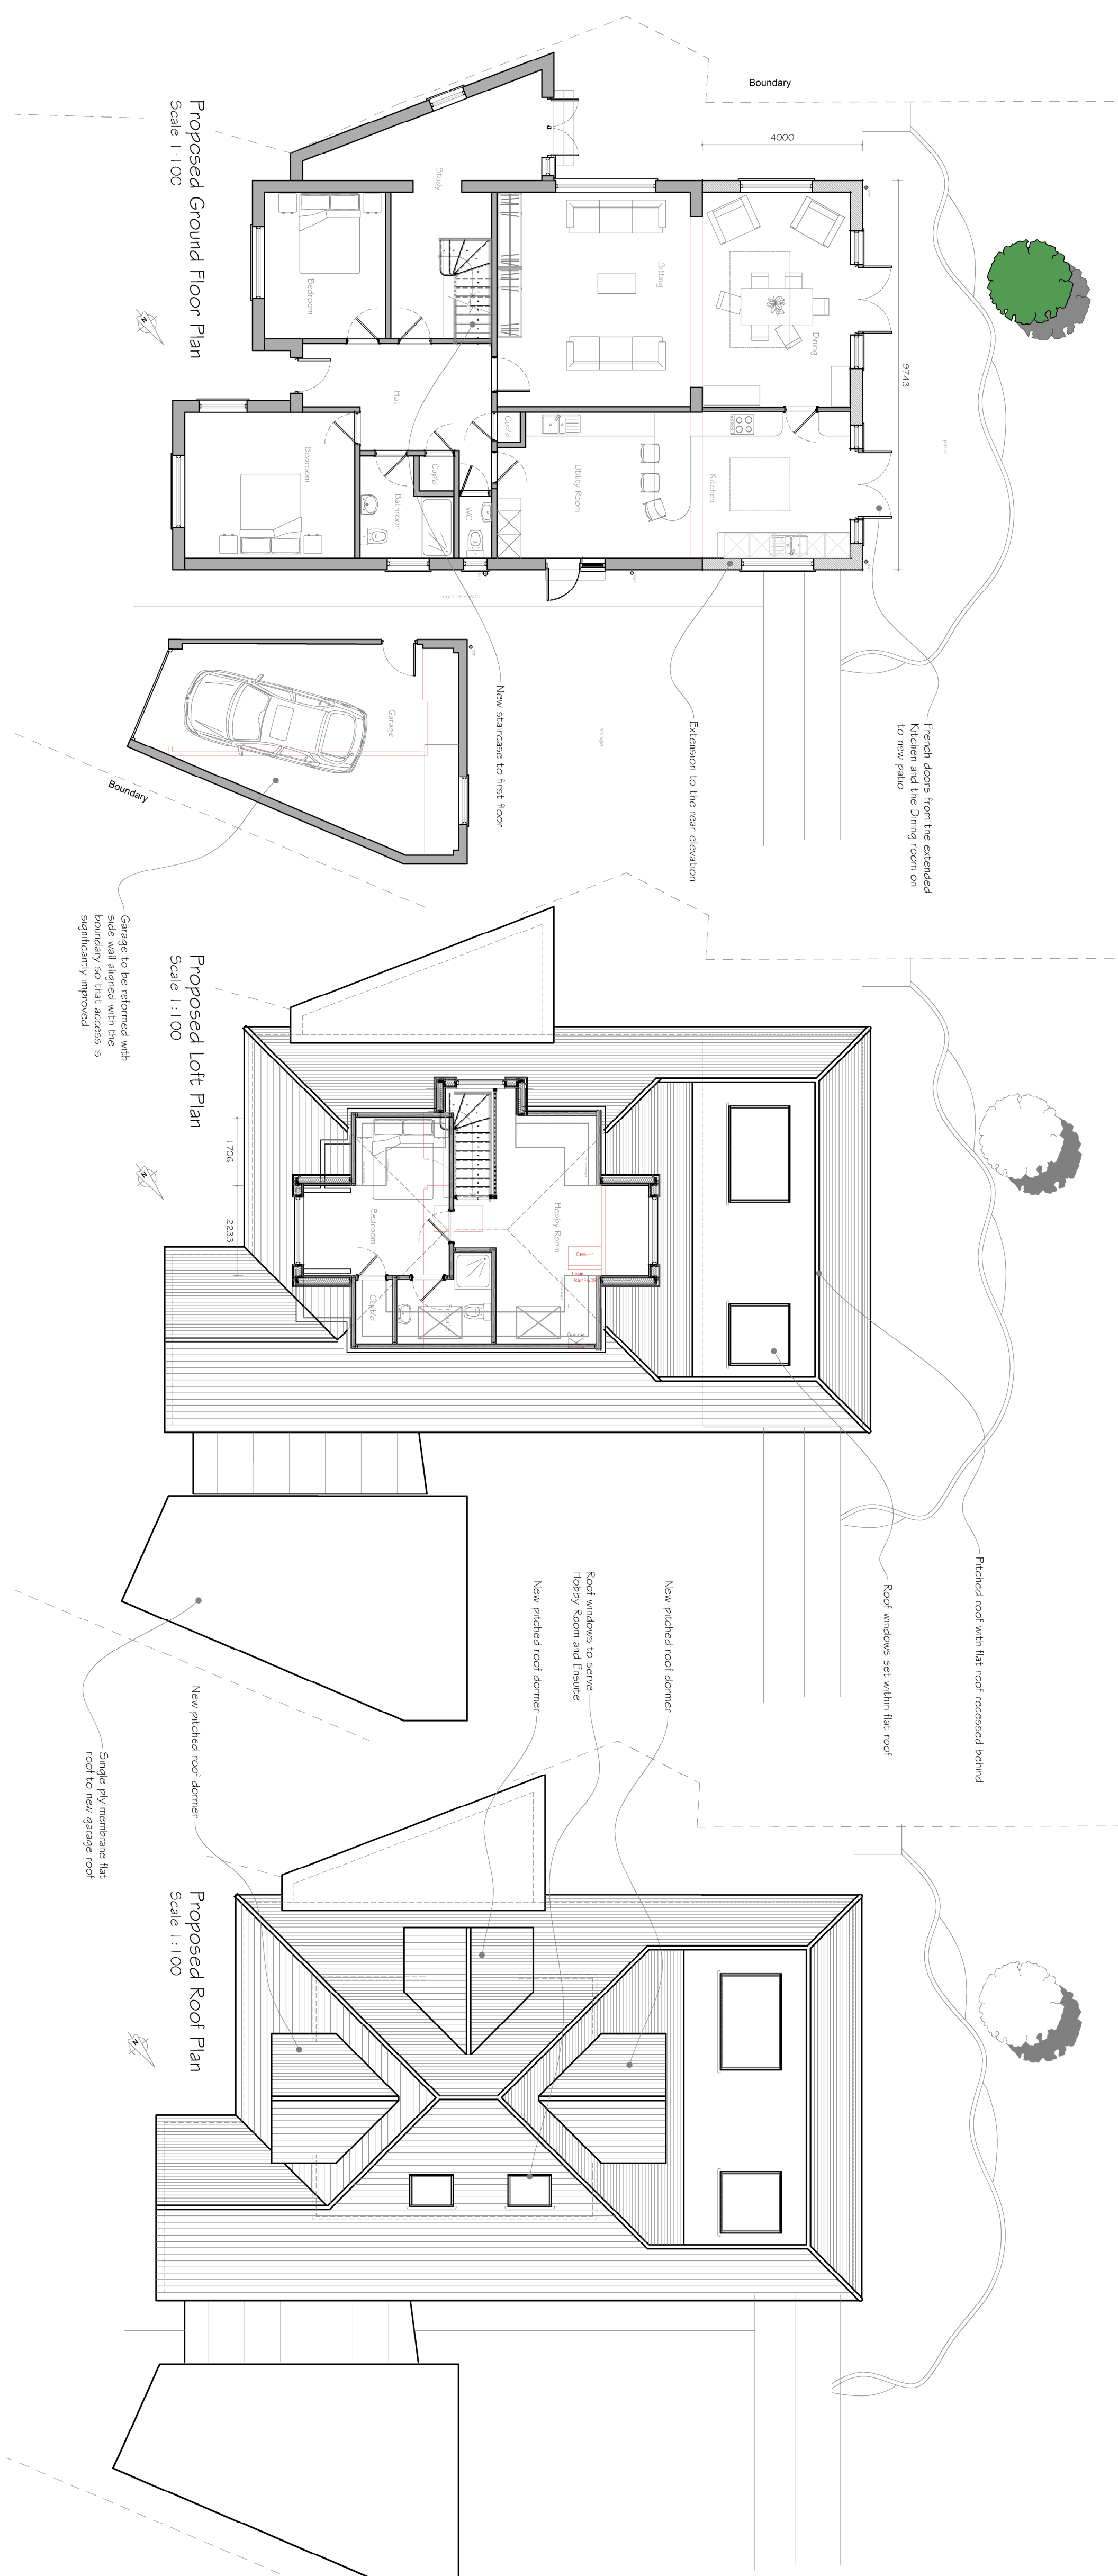
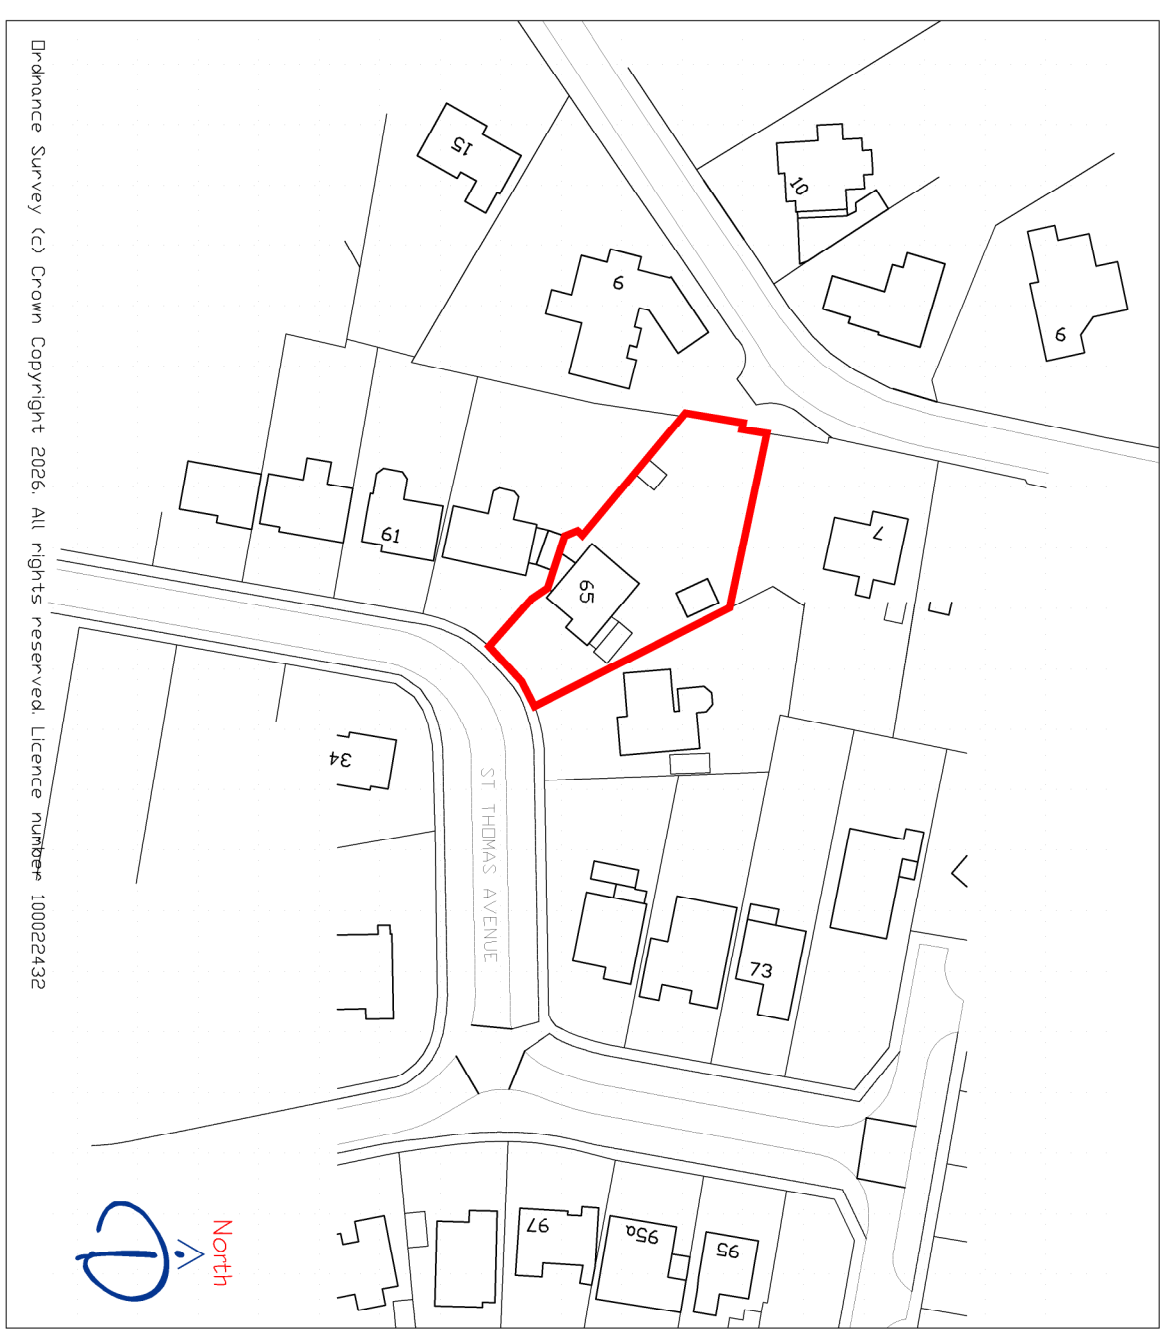



Location Plan
Scale 1:1,250

 

Proposed Ground Floor Plan
Scale 1:1,100


Proposed Loft Plan
Scale 1:1,100

Proposed Roof Plan
Scale 1:1,100

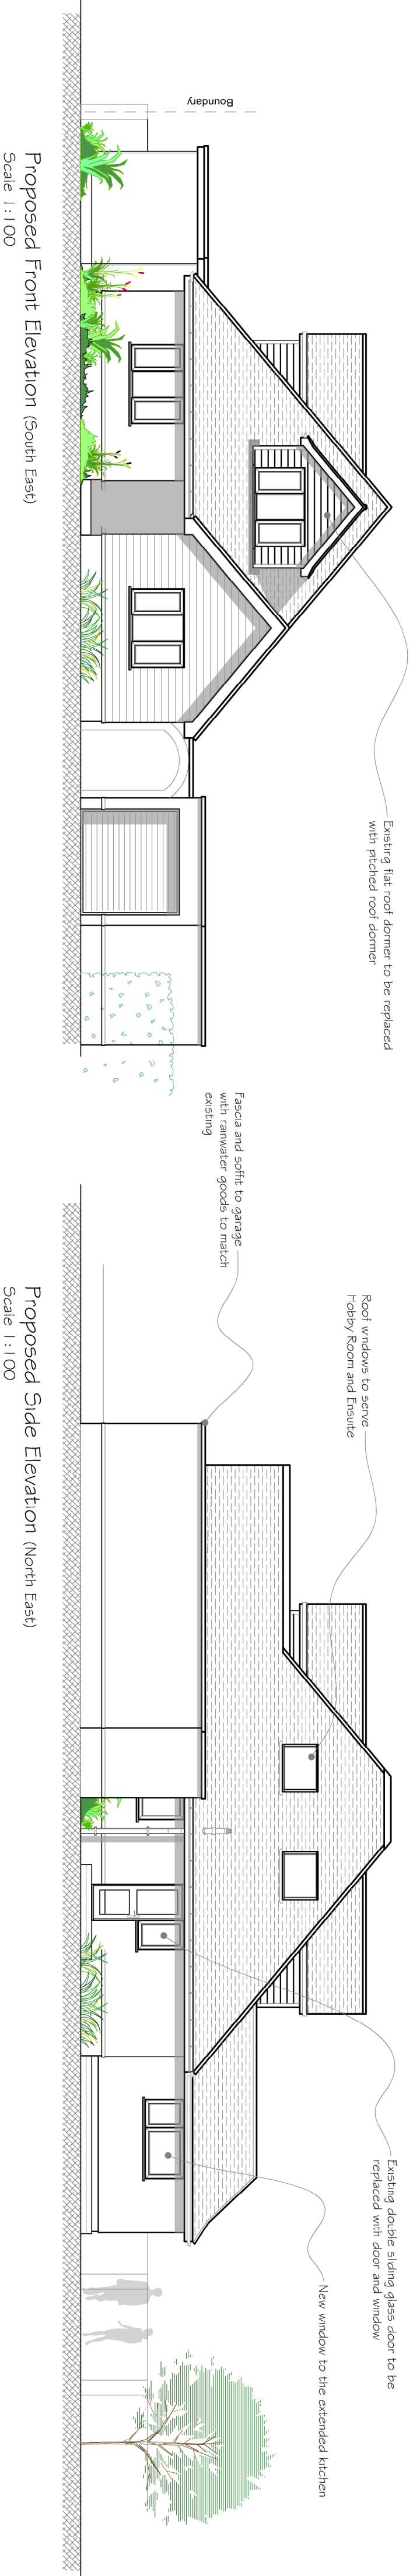


Proposed Front Elevation (South East)
Scale 1:1,100

Proposed Side Elevation (North East)
Scale 1:1,100

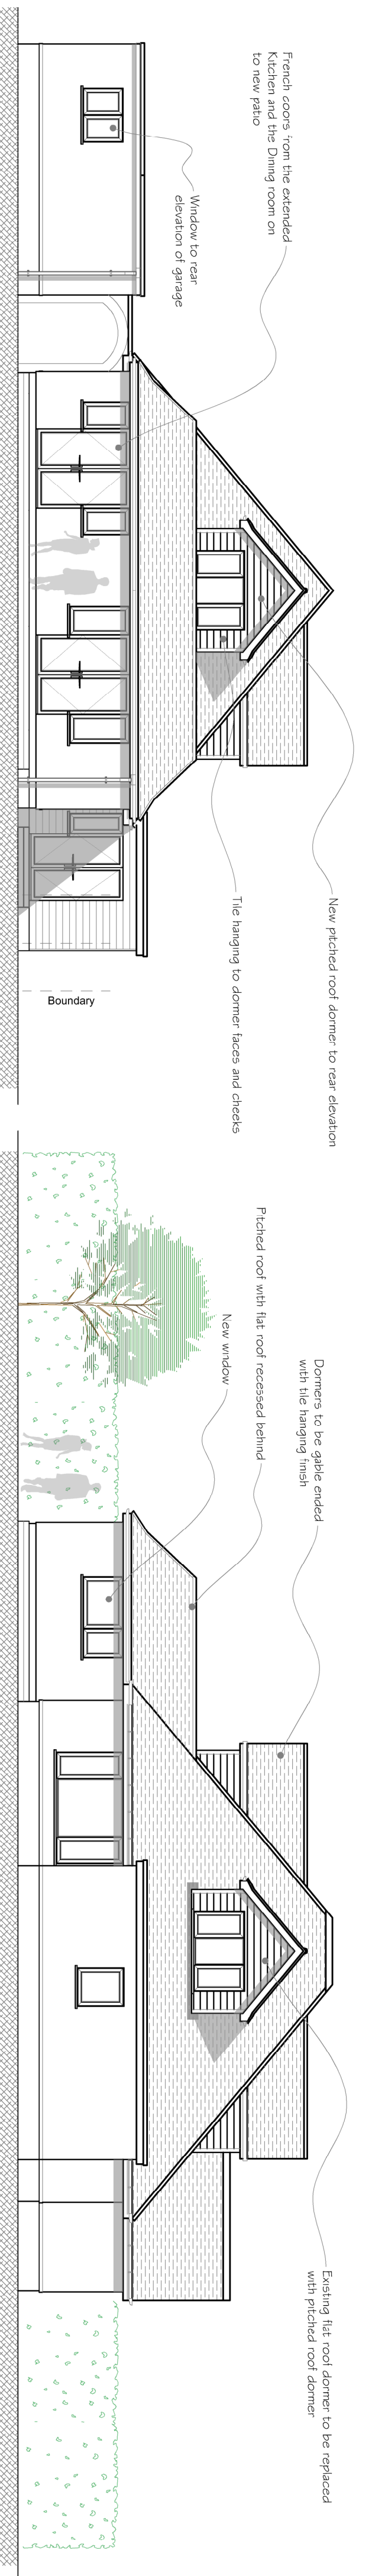


Proposed Rear Elevation (North West)
Scale 1:1,100



Proposed Side Elevation (South West)
Scale 1:1,100

 

Proposed Block Plan
Scale 1:200

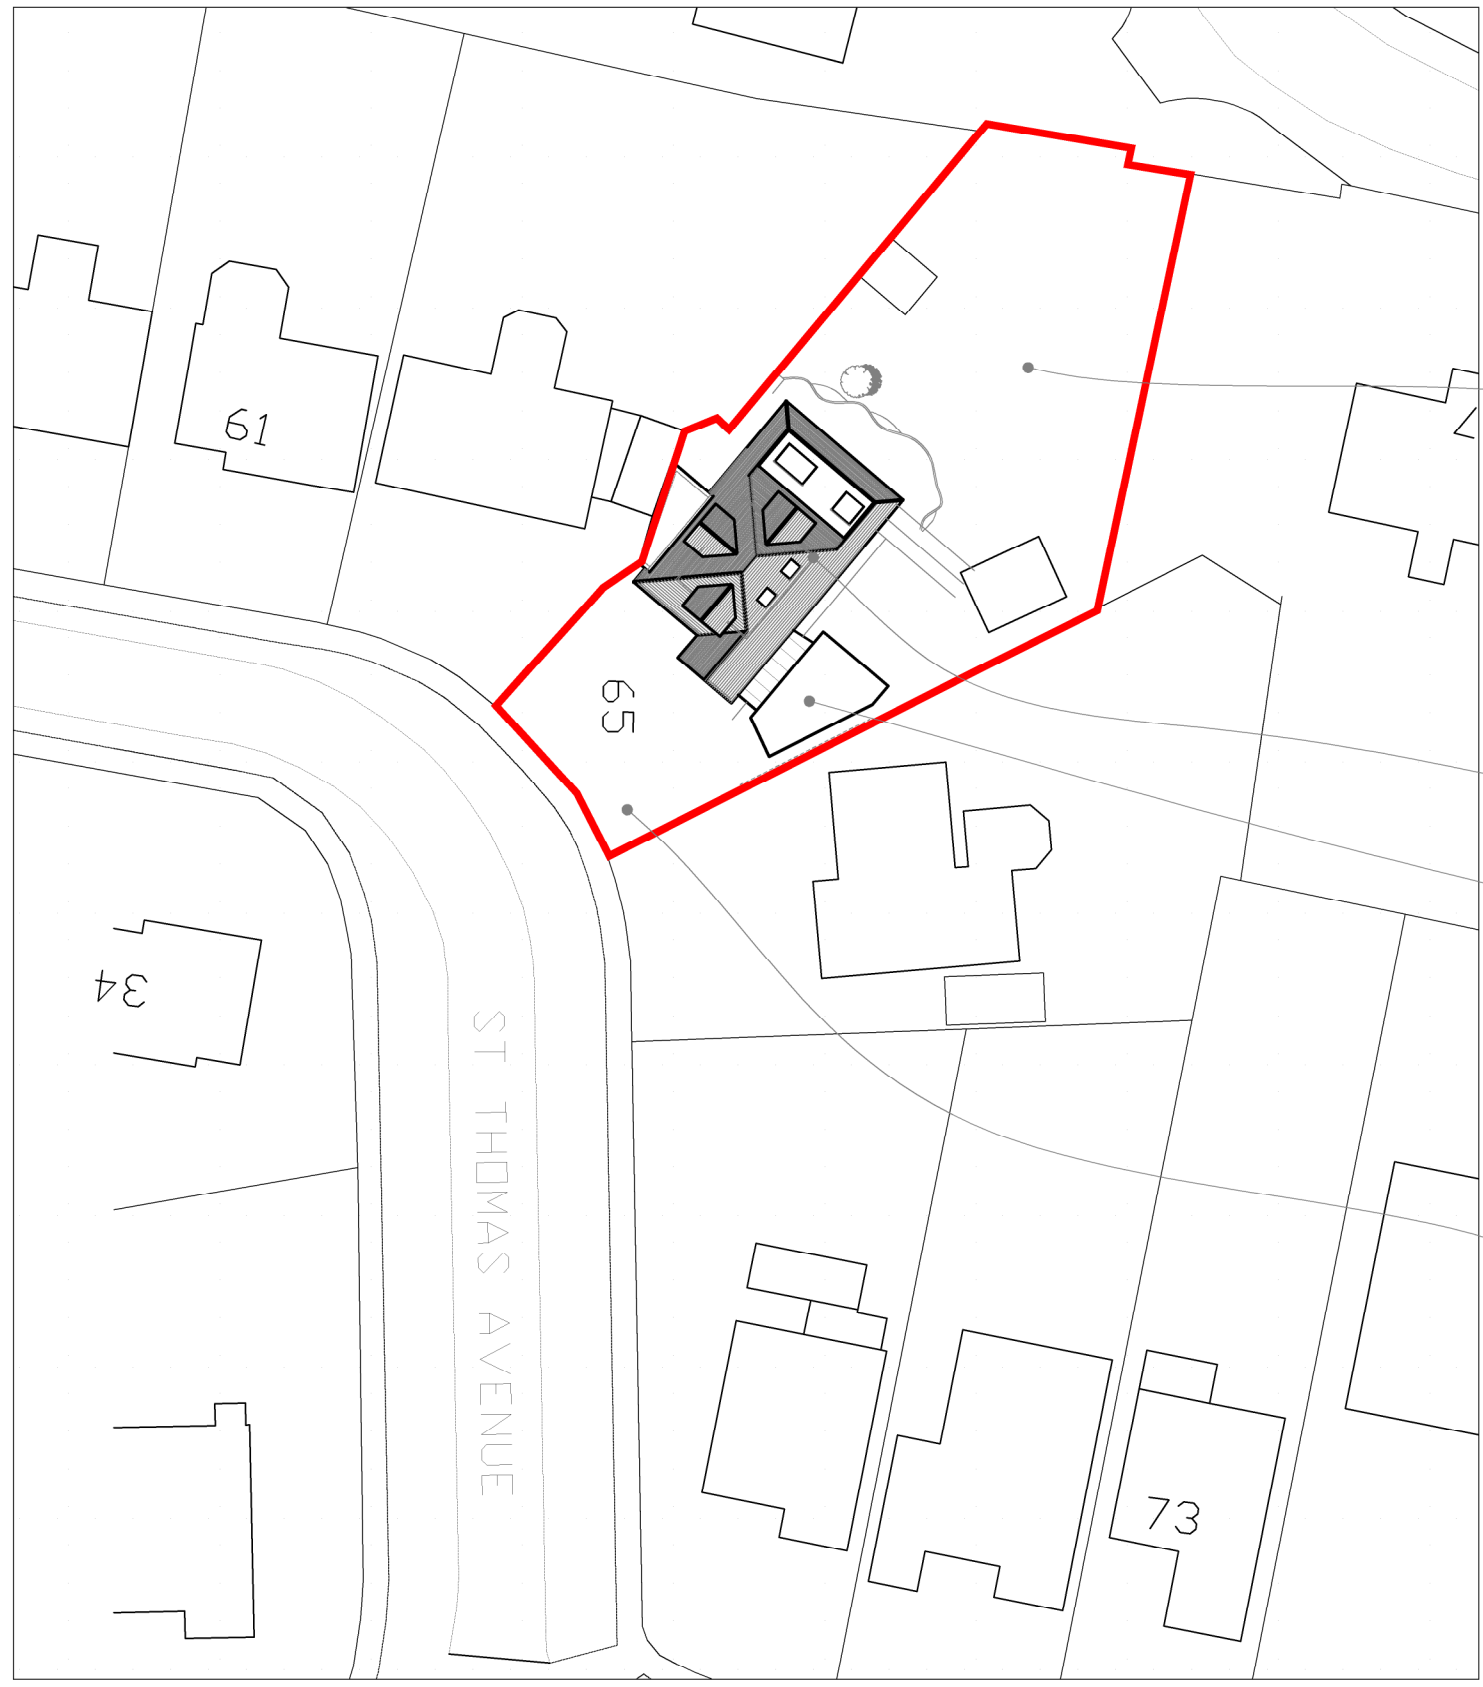

CLIENT				PROJECT				TITLE			
Roy & Linda Fulker				Alterations to 65 St Thomas Avenue Havling Island PO11 0EU				Proposed Plans and Elevations			
Drawn Limited				Scale : 1:100,200,1250@A1				Drawing No: 20.369.101			
Copyright Reserved 2016.				Date: JUNE2016				Drawn by: MD			
Revisions				Rev				Description			
				A				Garage extension added			
				24.06.2016				MD			
				Date				MD			
				2016				MD			

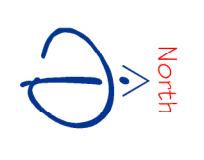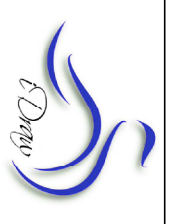

Draw Limited
20 Southdown Road
Havling Island, Havling Island PO11 0EU
Tel: 02392 006 006 Mob: 07810 518 603
Email: info@draw.co.uk Web: www.drawarchitect.co.uk

3	B	C	D	E	F	G	H
J	K	L	M	N	O	P	Q
R	S	T	U	V	W	X	Y
Z							