



Notes for Contractor

These drawings are for approval purposes and onsite guidance. Materials and products should not be ordered based on scaling from drawings as errors may occur along existing building lines. All measurements and supporting elements are to be checked on site. New walls to be built to aligned with existing walls or openings as shown on plans, this should take precedence over dimensions shown.

Foundation depth is assumed to be 1m, however, this has to be confirm by the Building Control Officer once excavated. Depths could increase.

Contractors to satisfy themselves of drainage, levels, runs and locations, as a survey may not have been undertaken.

Refer to Your Home Plans if any differences are found that could affect structural calculations or design.

[illegible]

CODE	SUITABILITY DESCRIPTION
STATUS	PURPOSE OF ISSUE



PROJECT

25 St Aubins Park, Haying Island,
Hampshire, PO11 OHQ

TITLE

Proposed Plans

CLIENT

Mr Barlow & Ms Allebone

DRAWN BY
JG

18th June 2026

SCALE (@ A1)
1 : 100

PROJECT NUMBER	25AUB-26
----------------	----------

DRAWING NUMBER

A102

REV


A




Proposed East Elevation




Proposed West Elevation

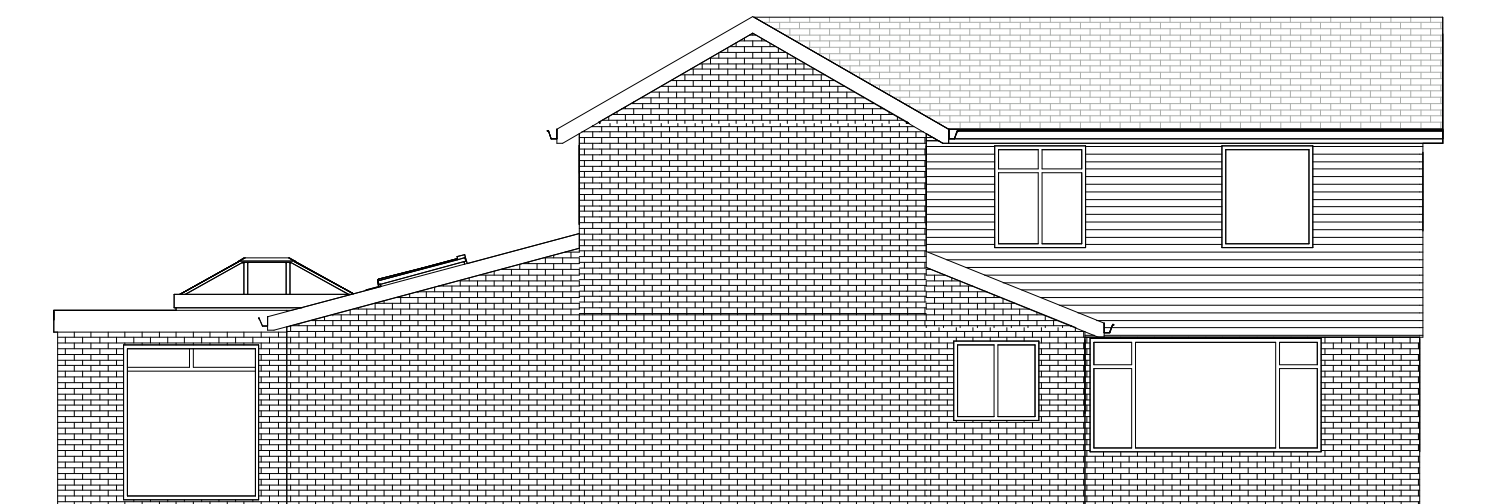


Proposed South Elevation

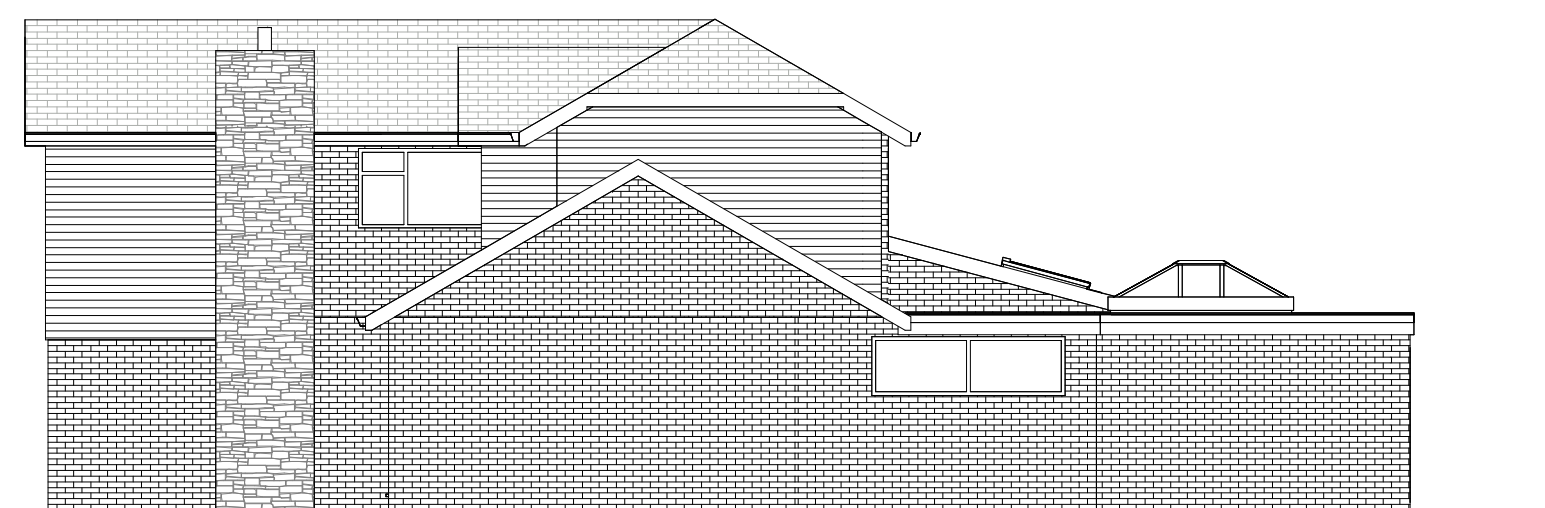


Proposed North Elevation

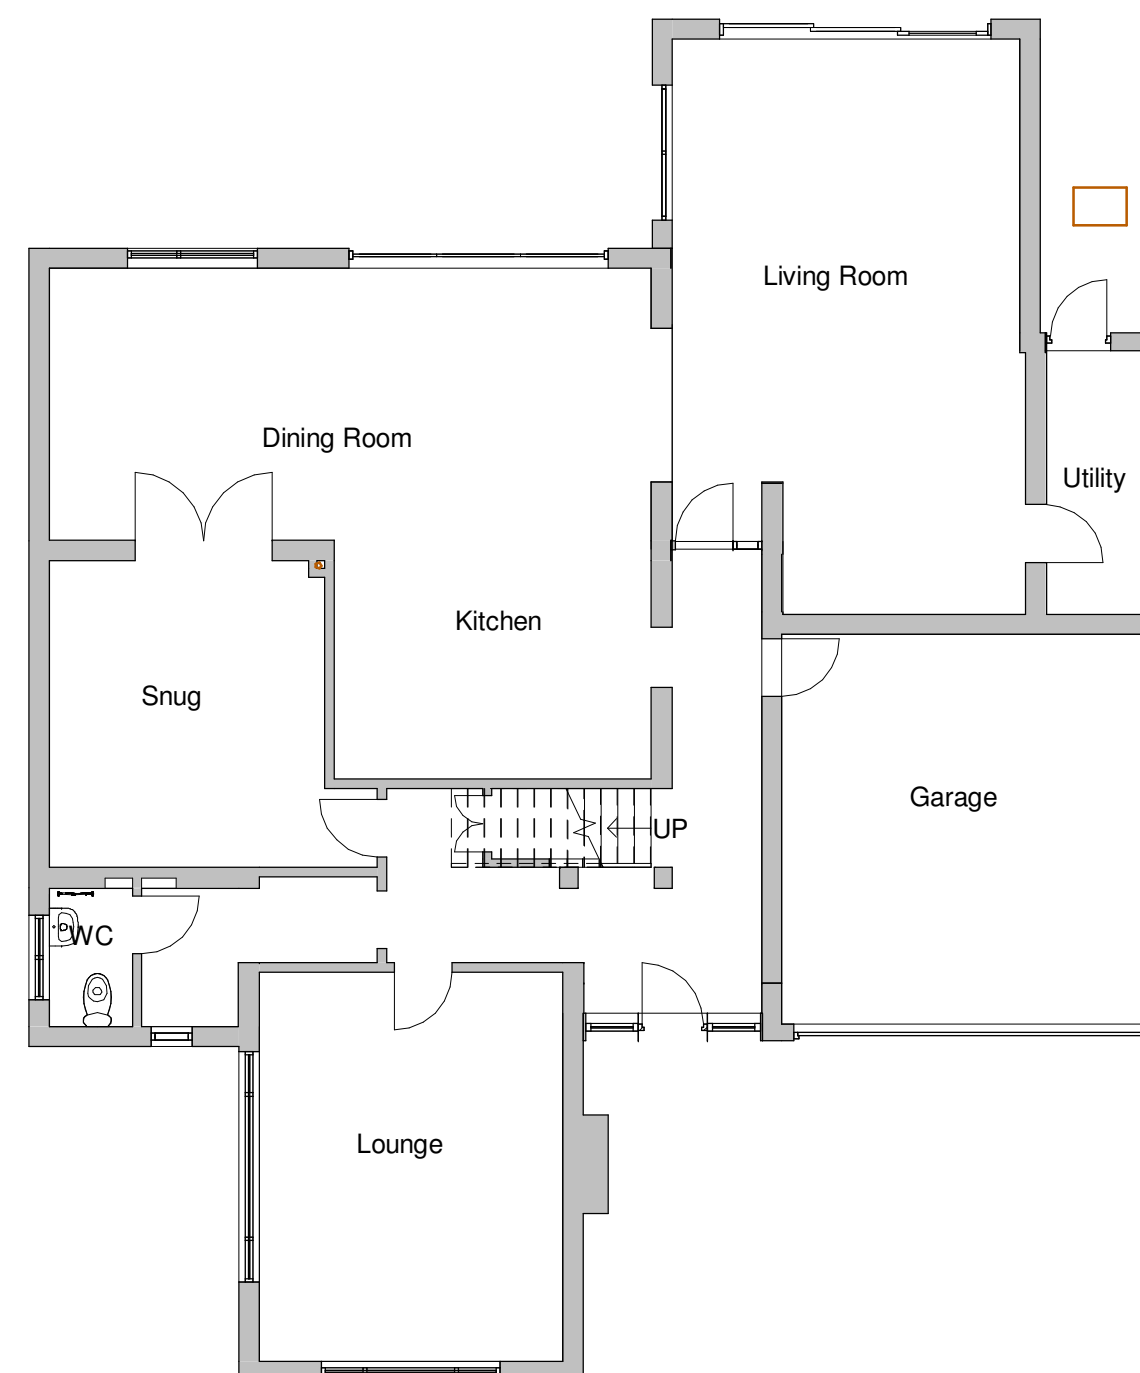

Proposed Ground Floor

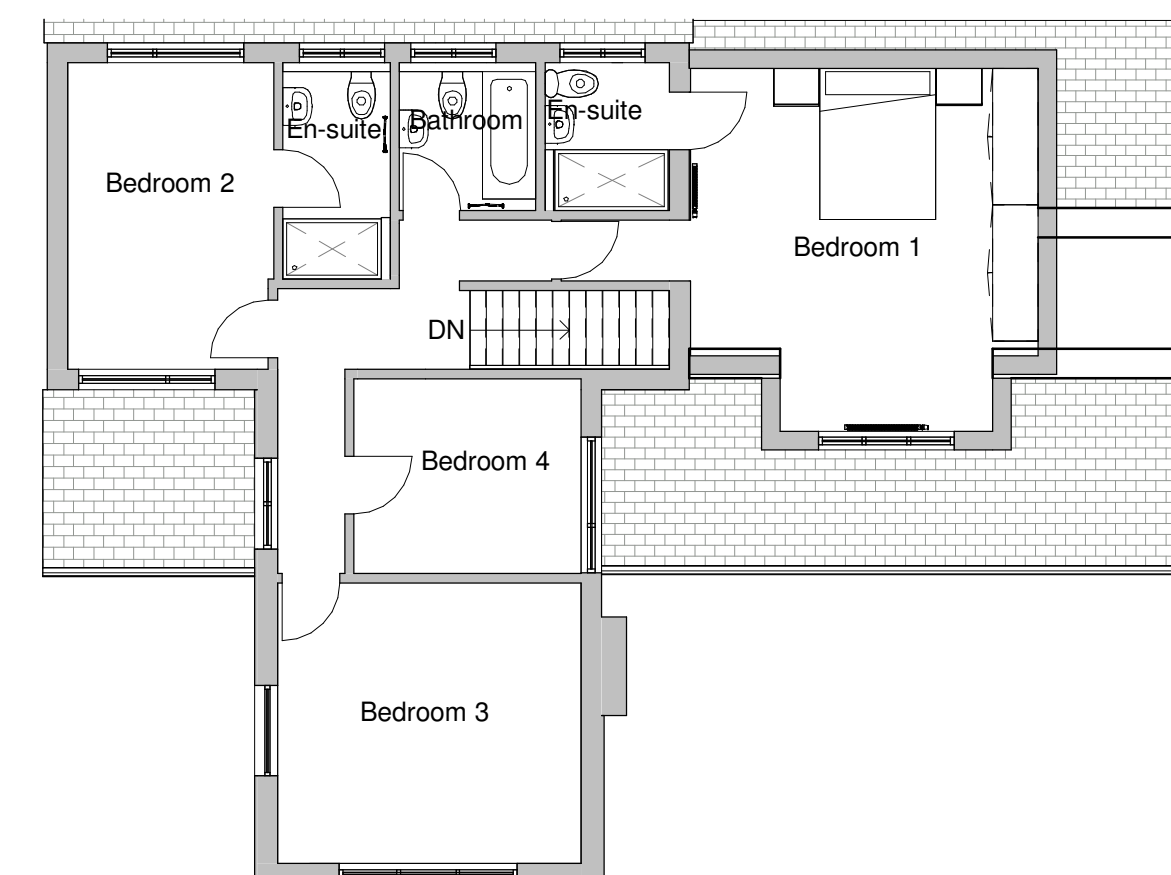

Proposed First Floor

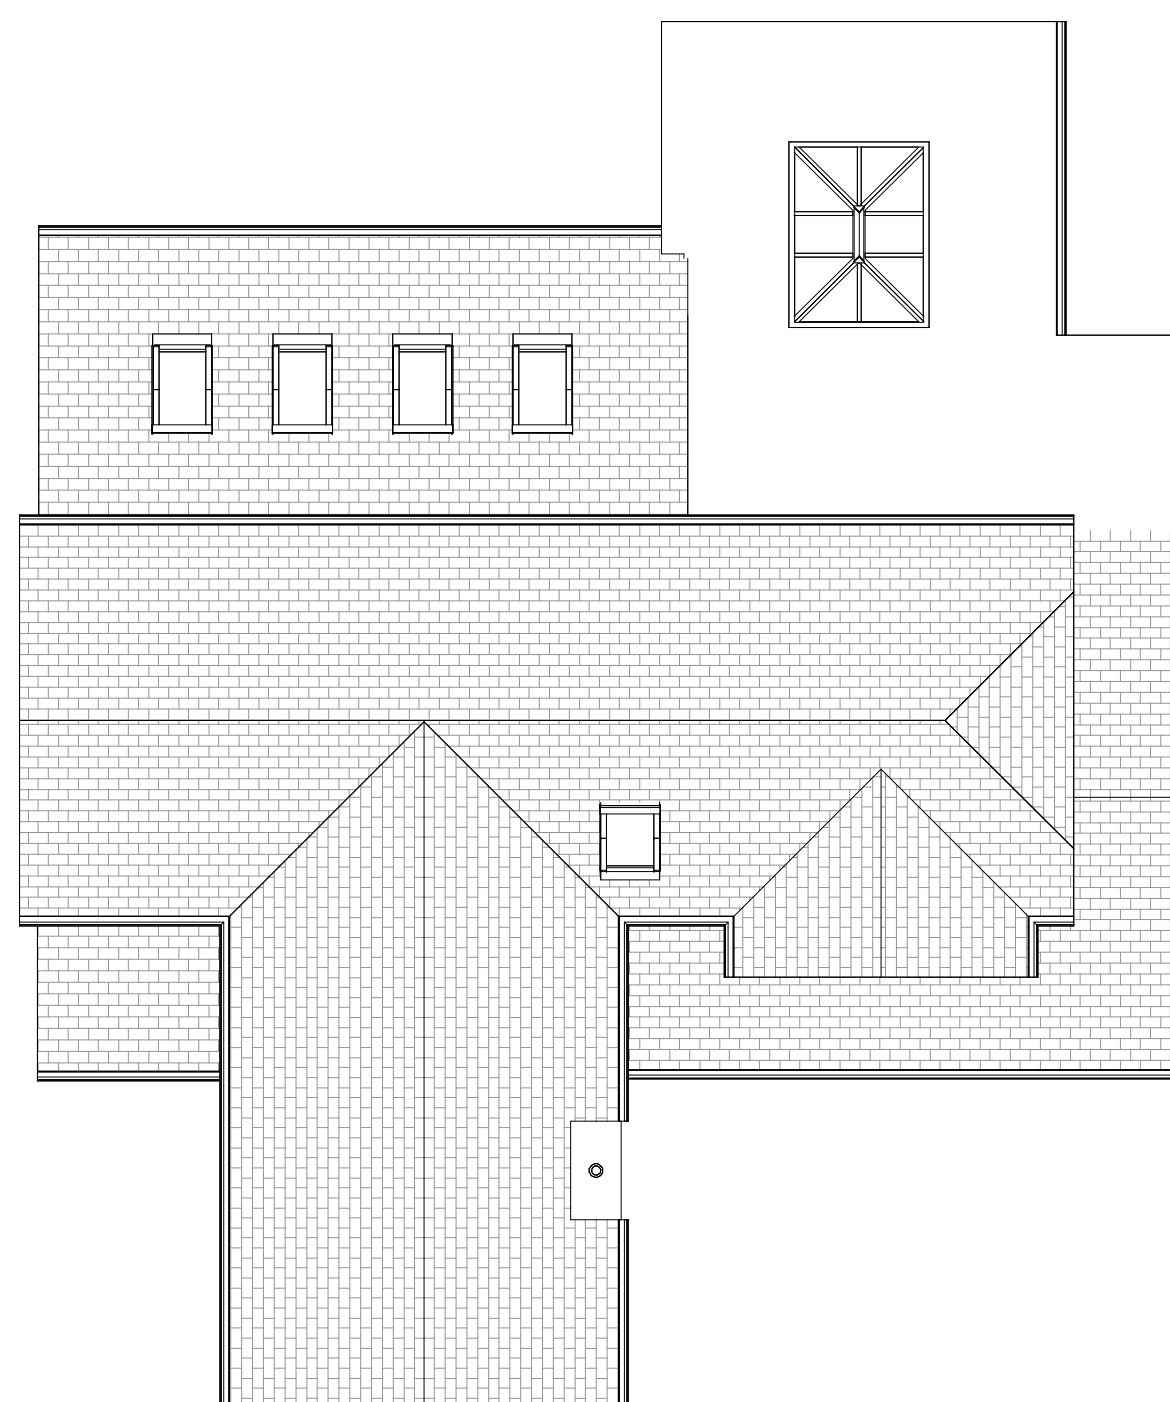

Proposed Roof Plan

