




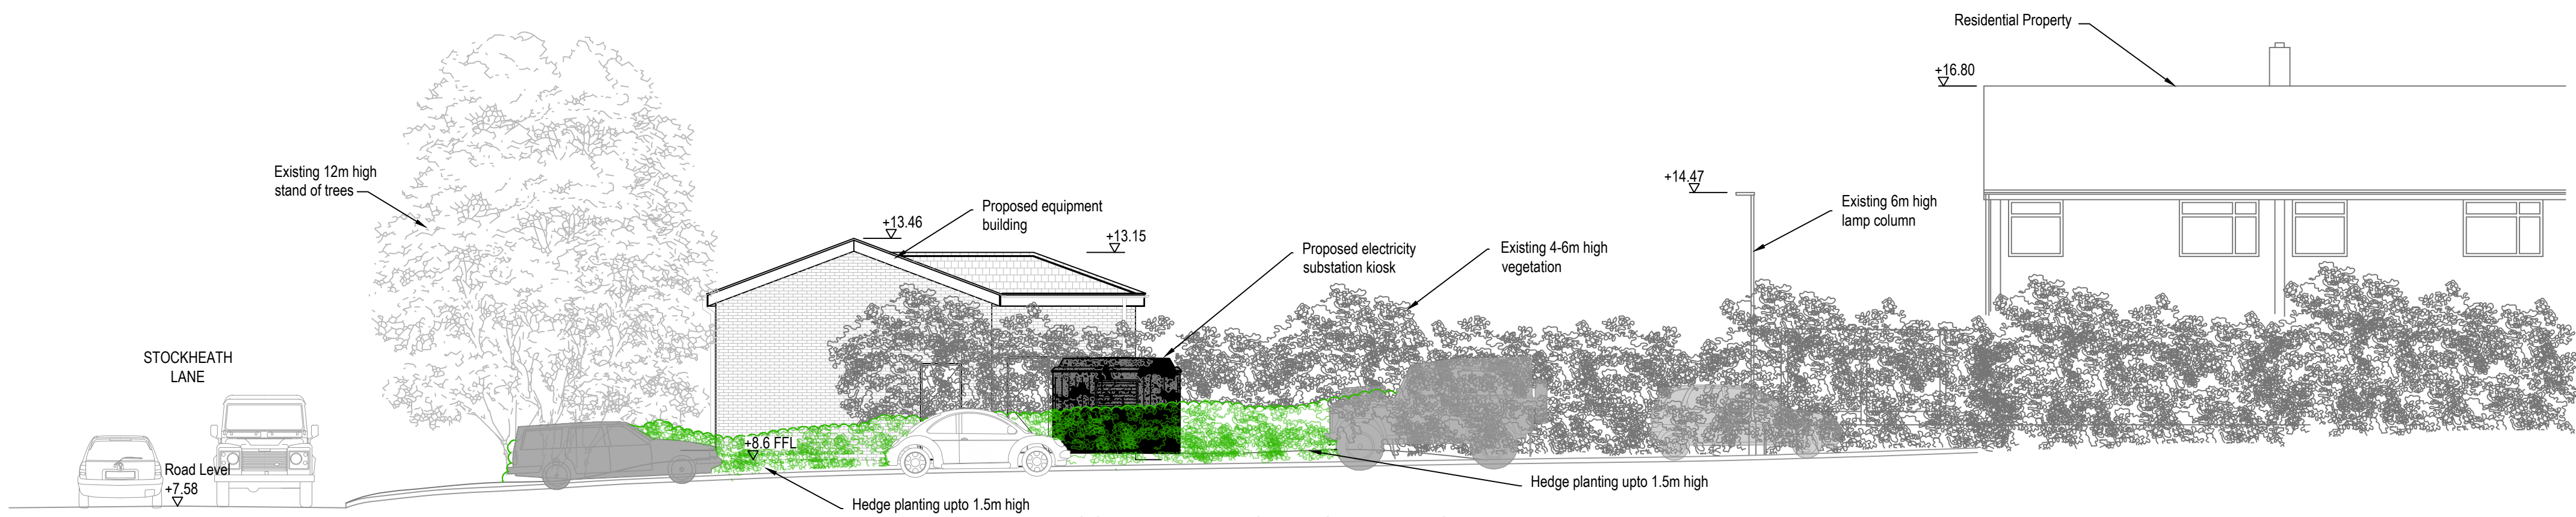


SOUTH ELEVATION FROM NEW ROAD

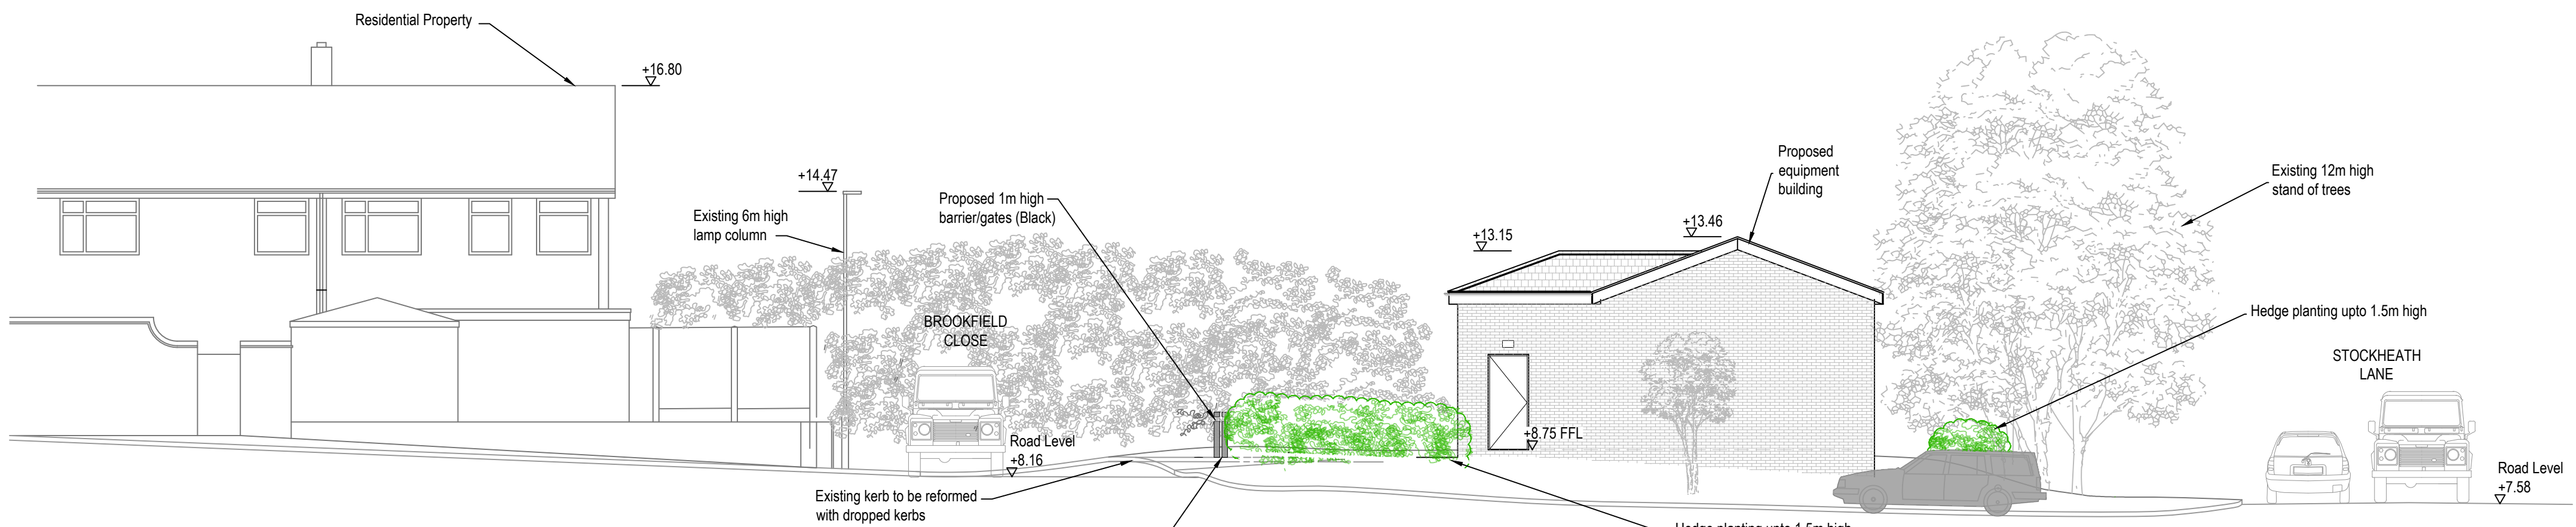

NORTH ELEVATION FROM TROSNANT ROAD

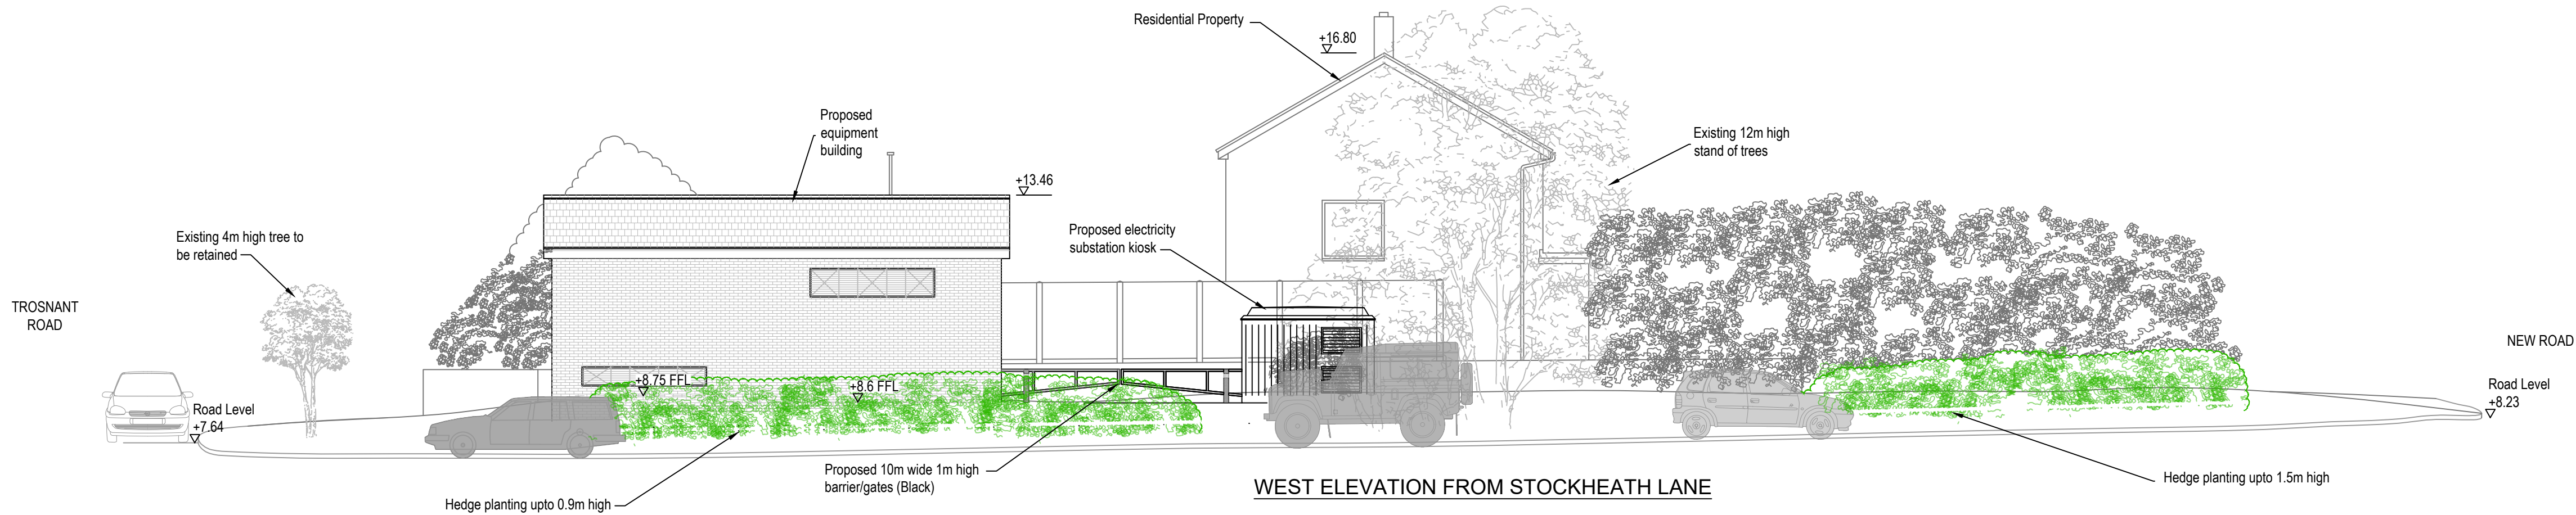

WEST ELEVATION FROM STOCKHEATH LANE

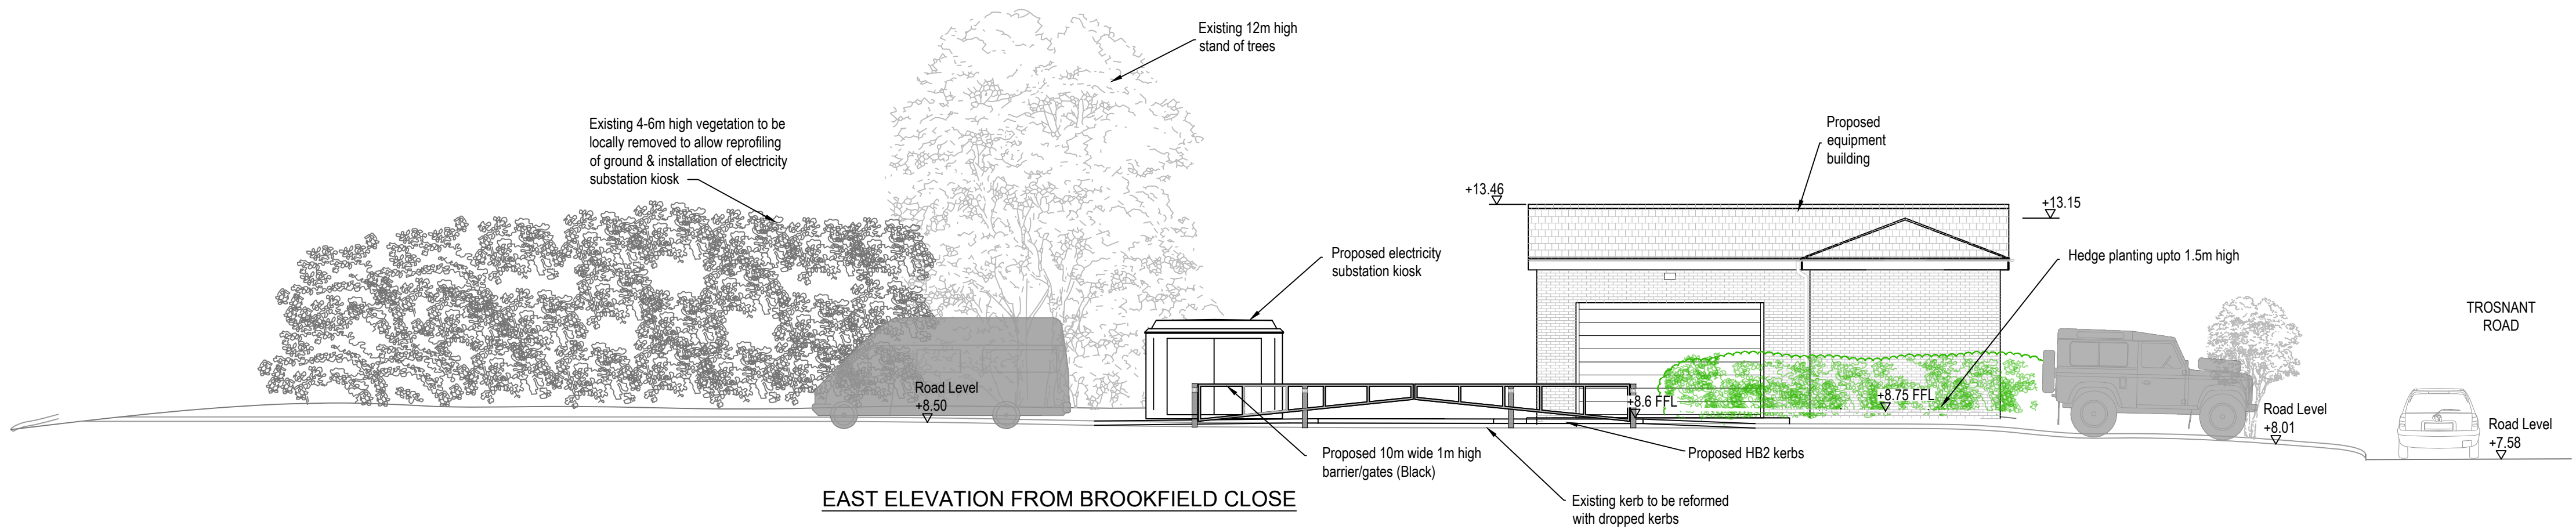


EAST ELEVATION FROM BROOKFIELD CLOSE

Notes:

1. ALL DIMENSIONS IN MILLIMETRES & ALL LEVELS IN METRES UNLESS SHOWN OTHERWISE.

DRAWING REFERENCES

S847.11-IDS-PW-RT-DR-C-1000 SITE LOCATION PLAN
S847.11-IDS-PW-RT-DR-C-1001 EXISTING SITE PLAN
S847.11-IDS-PW-RT-DR-C-1002 PROPOSED SITE PLAN
S847.11-IDS-PW-RT-DR-C-1003 PROPOSED EQUIPMENT PLANS
S847.11-IDS-PW-RT-DR-C-1004 PROPOSED ELEVATIONS
S847.11-IDS-PW-RT-DR-C-1005 PROPOSED BUILDING ELEVATIONS
S847.11-IDS-PW-RT-DR-C-1006 PROPOSED LGV / SITE ACCESS / EGRESS
S847.11-IDS-PW-RT-DR-C-1007 PROPOSED HGV / SITE ACCESS / EGRESS
S847.11-IDS-PW-RT-DR-C-1008 PROPOSED EQUIPMENT BUILDING SECTIONS
S847.11-IDS-PW-RT-DR-C-1009 100 & 1000 YEAR FLOOD ZONE

 

CURRENT REVISION CHANGES

1. HEDGE AMENDED NORTH ELEVATION

P05	S2	MJS	JS	TM	KK	FOR INFORMATION	21.05.26
P04	S2	MJS	JS	TM	KK	FOR INFORMATION	27.04.26
P03	S2	MJS	JS	TM	KK	FOR INFORMATION	07.04.26
P02	S2	MJS	KV	JS	KK	FOR INFORMATION	03.02.26
P01	S3	MJS	KV	JS	KK	FOR REVIEW	26.01.26
Rev	Status Code	Drn By	Des By	Ckd By	App By	Description	Date

TRANT Engineering Ltd.
Head Office: Rushington House,
Rushington, Southampton
SO40 9LT.
Telephone: (023) 8066 5544
E-Mail: Engineering@trant.co.uk
www.trant.co.uk



Contractors Drawing Number:
S847.11-IDS-PW-RT-DR-C-1004

Telephone: Havant (023) 9249 9888
Fax: Havant (023) 9245 3832
Website: www.portsmouthwater.co.uk
Registered Office: PO Box 8 West Street
Havant Hampshire PO9 1LG
REGISTERED IN ENGLAND No. 2536455



PIN:	S847.11	Scale:	1:100	Sheet Size:	A1
Project Title:	RACTON BOOSTER TRANSFER PUMPING STATION				
Drawing Title:	PROPOSED SITE ELEVATIONS				
Portsmouth Water Drawing Number:					Rev:
				P05	