


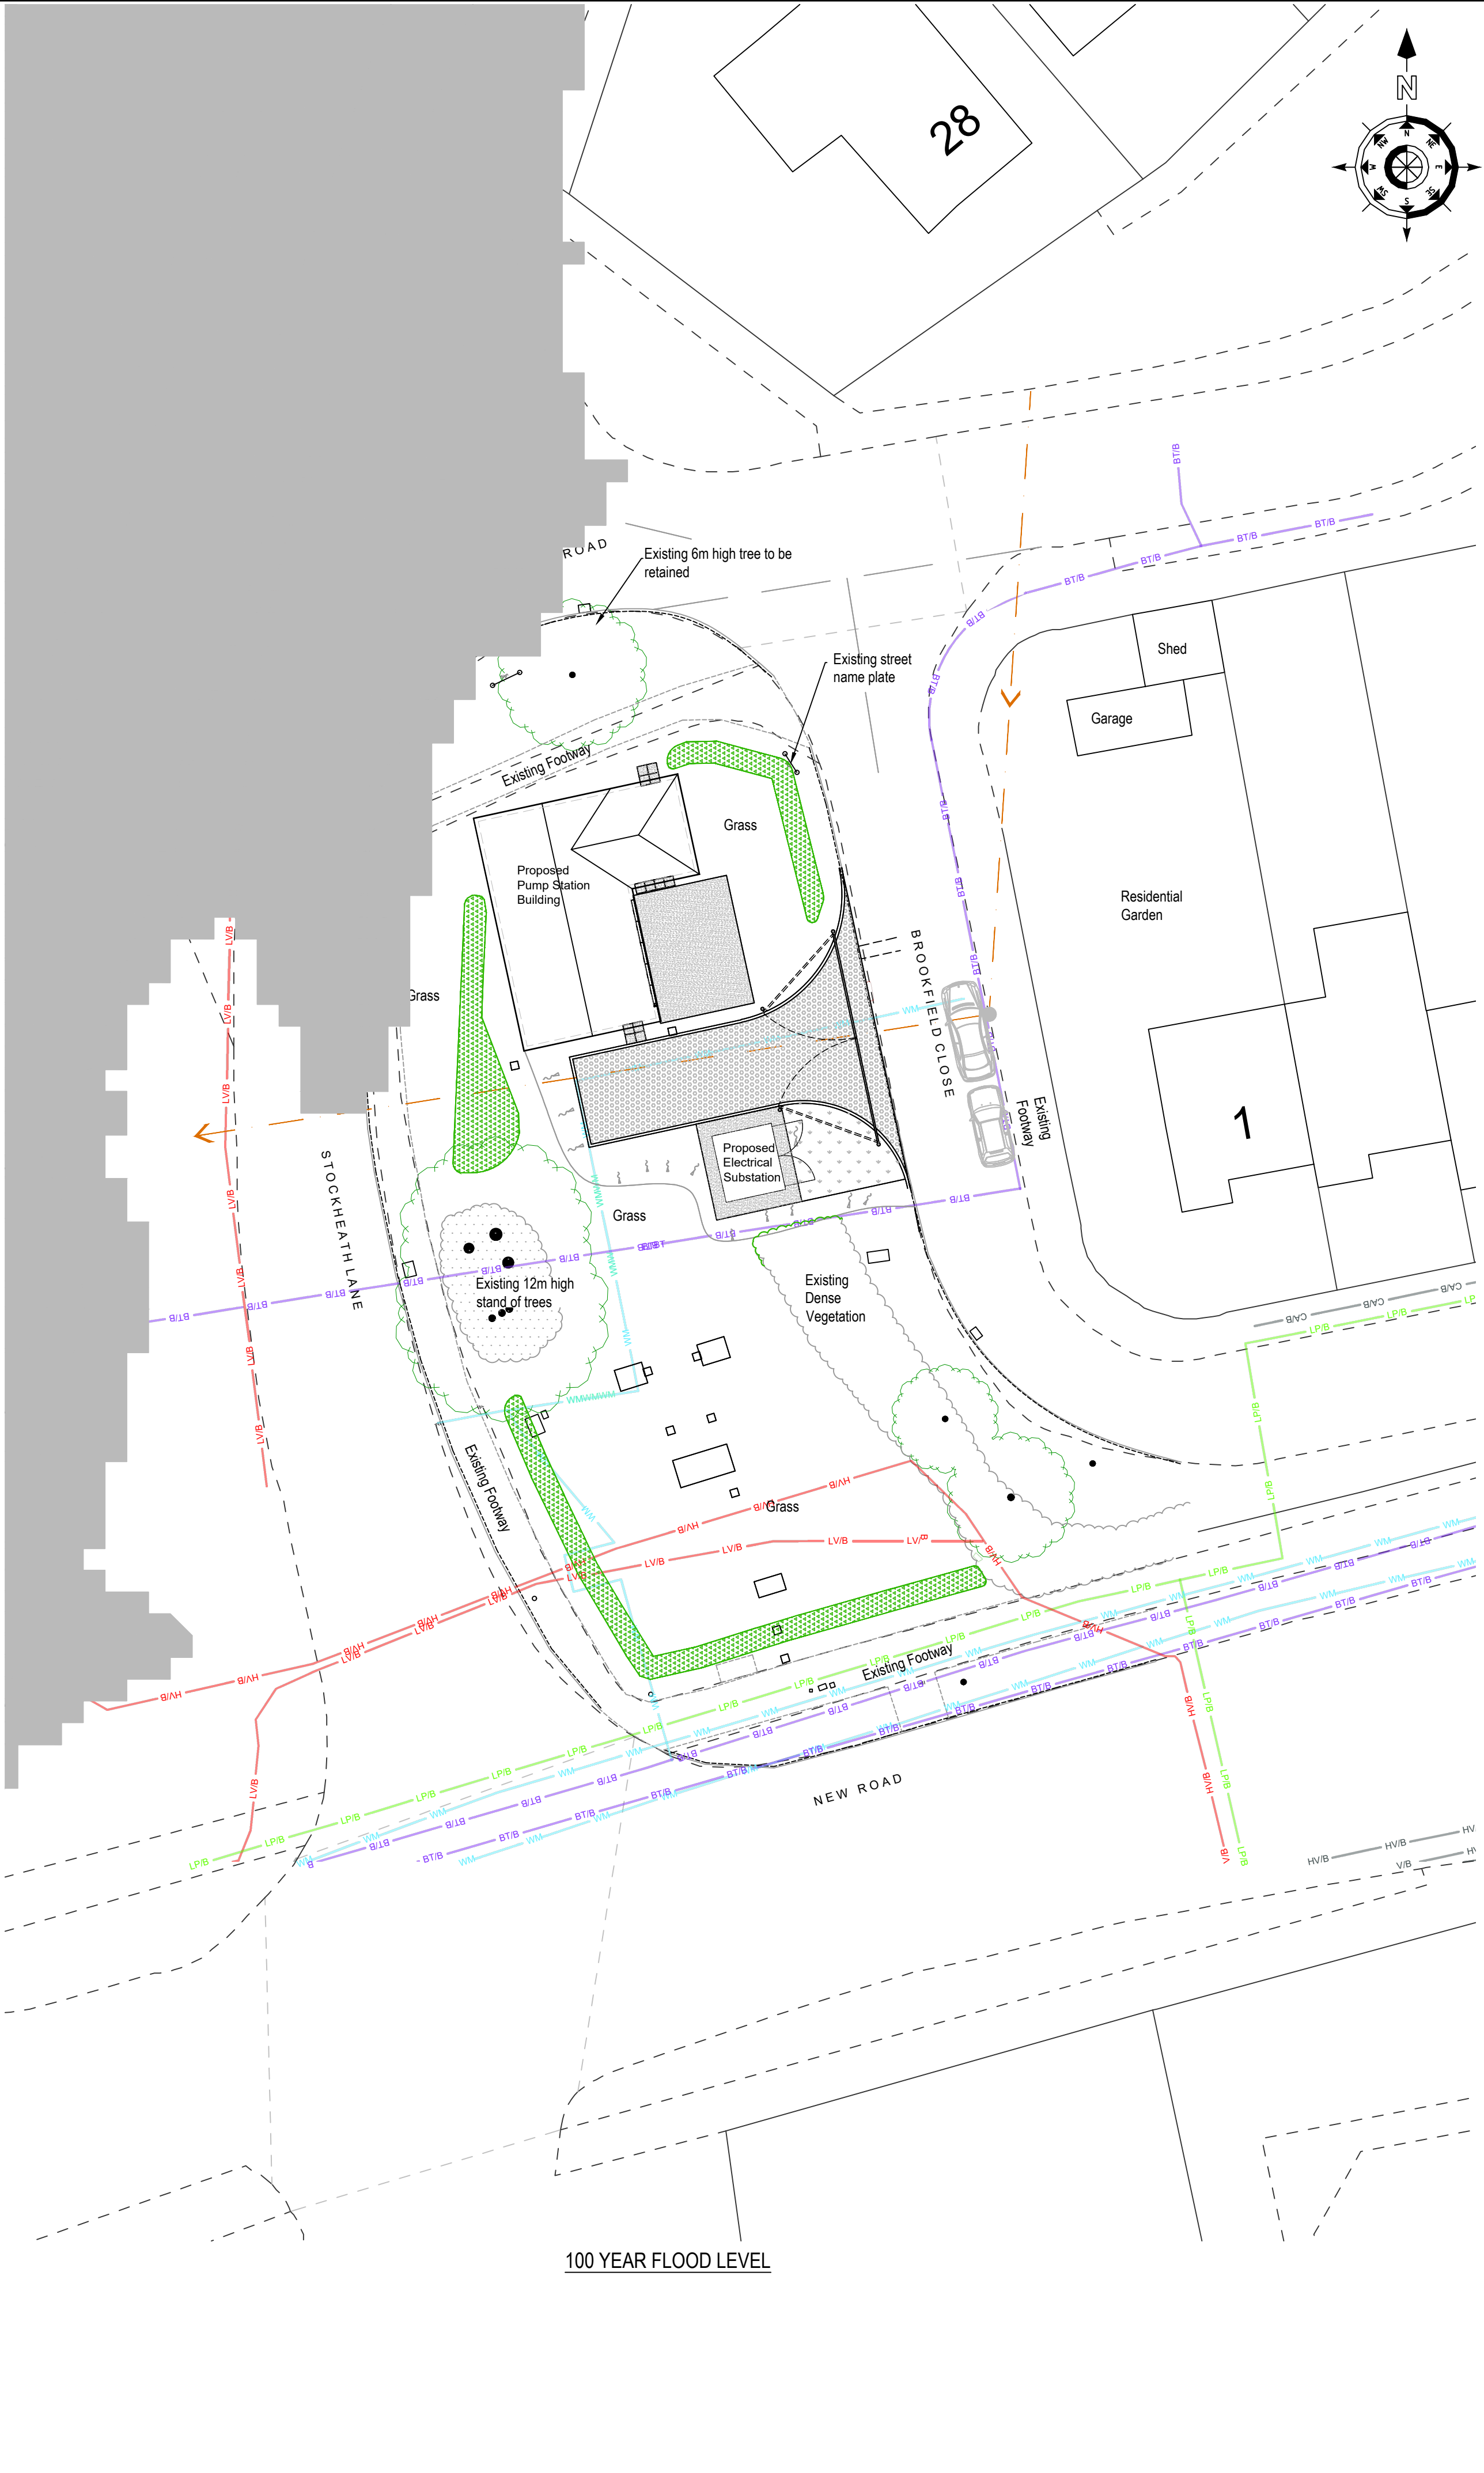

Notes:

- ALL DIMENSIONS IN MILLIMETRES & ALL LEVELS IN METRES UNLESS SHOWN OTHERWISE.
- EXISTING STAND OF MATURE TREES & RETAINED HEDGEROW TO HAVE ROOT PROTECTION AREAS DETERMINED BY ARBORCULTURAL SPECIALIST AT INCEPTION OF DETAILED DESIGN PROCESS.
- INDICATED FLOOD LEVELS SHOWN AS ENVIRONMENT AGENCY INFORMATION SUPPLIED.

DRAWING REFERENCES

S847.11-IDS-PW-RT-DR-C-1000 SITE LOCATION PLAN
S847.11-IDS-PW-RT-DR-C-1001 EXISTING SITE PLAN
S847.11-IDS-PW-RT-DR-C-1002 PROPOSED SITE PLAN
S847.11-IDS-PW-RT-DR-C-1003 PROPOSED EQUIPMENT PLANS
S847.11-IDS-PW-RT-DR-C-1004 PROPOSED ELEVATIONS
S847.11-IDS-PW-RT-DR-C-1005 PROPOSED BUILDING ELEVATIONS
S847.11-IDS-PW-RT-DR-C-1006 PROPOSED LGV / SITE ACCESS / EGRESS
S847.11-IDS-PW-RT-DR-C-1007 PROPOSED HGV / SITE ACCESS / EGRESS
S847.11-IDS-PW-RT-DR-C-1008 PROPOSED EQUIPMENT BUILDING SECTIONS
S847.11-IDS-PW-RT-DR-C-1009 100 & 1000 YEAR FLOOD ZONE

LEGEND

INDICATIVE 100 YEAR FLOOD ZONE
INDICATIVE 1000 YEAR FLOOD ZONE
EXISTING HEDGEROW
PROPOSED PLANTING - COMPRISING OF :-
80% HAWTHORNE
20% NATIVE SPECIES

Scale 1:200

CURRENT REVISION CHANGES

1. PLANTING UPDATED ADJACENT TO STOCKHEATH LANE

P05	S2	MJS	MJS	TM	KK	FOR INFORMATION	21.05.26
P04	S2	MJS	MJS	TM	KK	FOR INFORMATION	27.04.26
P03	S2	MJS	MJS	TM	KK	FOR INFORMATION	05.03.26
P02	S2	MJS	KV	JS	KK	FOR INFORMATION	03.02.26
P01	S3	MJS	KV	JS	KK	FOR REVIEW	26.01.26
Rev	Status Code	Des By	Des By	Ckd By	App By	Description	Date

Contractors Drawing Number:
S847.11-IDS-PW-RT-DR-C-1009

Telephone: Havant (023) 9249 9888
Fax: Havant (023) 9245 3632
Website: www.portsmouthwater.co.uk
Registered Office: PO Box 8 West Street
Havant Hampshire PO9 1LG
REGISTERED IN ENGLAND No. 2536455

PIN: S847.11 Scale: 1:200 Sheet Size: A1

Project Title:
RACTON BOOSTER TRANSFER PUMPING STATION

Drawing Title:
1000 & 100 YEAR FLOOD ZONE LAYOUTS

Portsmouth Water Drawing Number: Rev: P05