

Double Car Barn & Store


RIBA

Chartered Practice

arb

Architects Registration Board

This drawing is the copyright of ADP Architects Ltd. It may not be altered or reproduced in any form, or passed onto Third Parties without the written consent of ADP Architects Ltd.

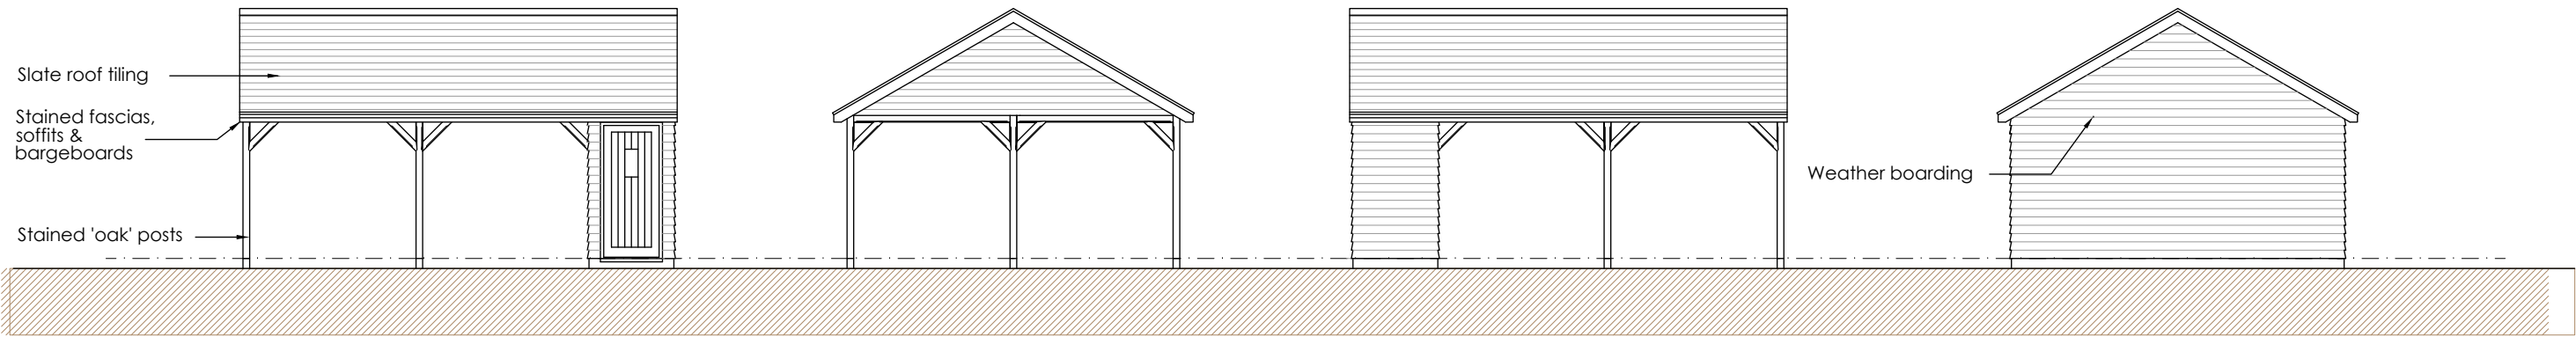


Front Elevation


Side Elevation

Rear Elevation

Side Elevation

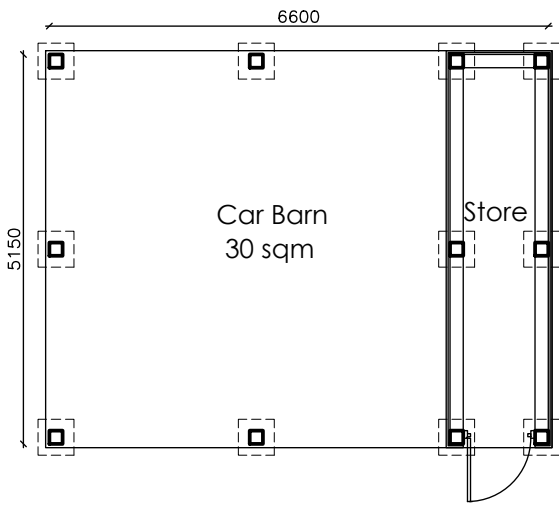

Car Port Plan 1:100

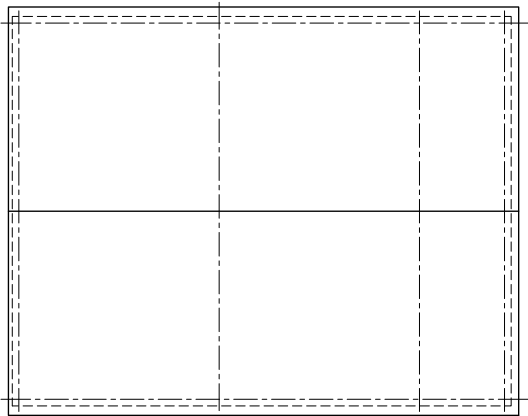

Roof Plan

C	12.05.26	Store update
B	12.05.26	Frame update
A	07.05.26	Store update
rev: date:		note:

adp

architects ltd

architects & urban designers

Tel: 01489 584503

Email: mail@adp-ltd.co.uk

www.adparchitectsltd.co.uk

Richmond Court, 94 Botley Road, Park Gate, Southampton, SO31 1BA

project name/address:
Proposed Car Barn & Storage
1 Cornflower Meadows
Emsworth
P010 7UR

client:
J Savage

drawing title:
Double Car Barn & Store

job number:	drawing number:	revision:
2133a	03	C
drawing scale/size:	date:	drawn:
1:100 (A3)	April 26	JSC