


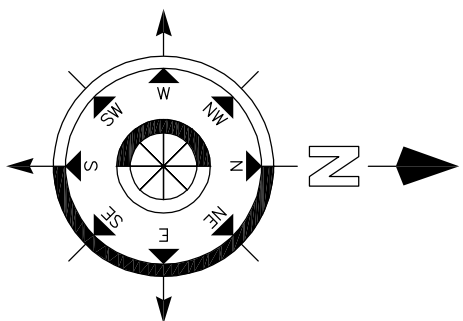
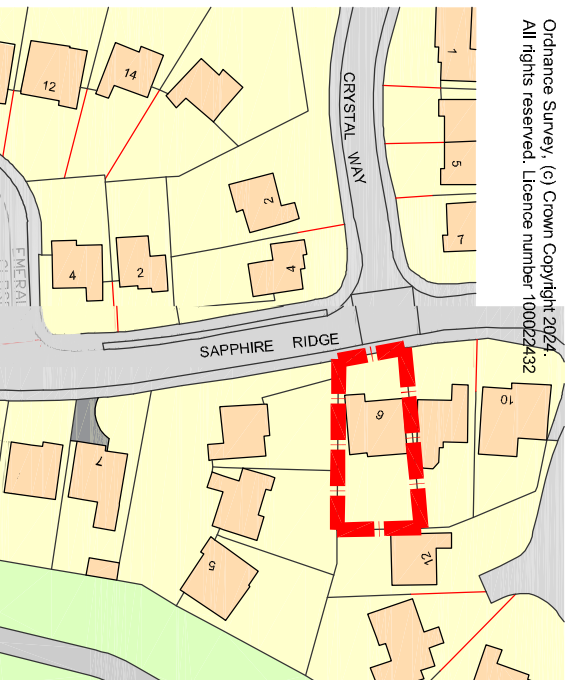
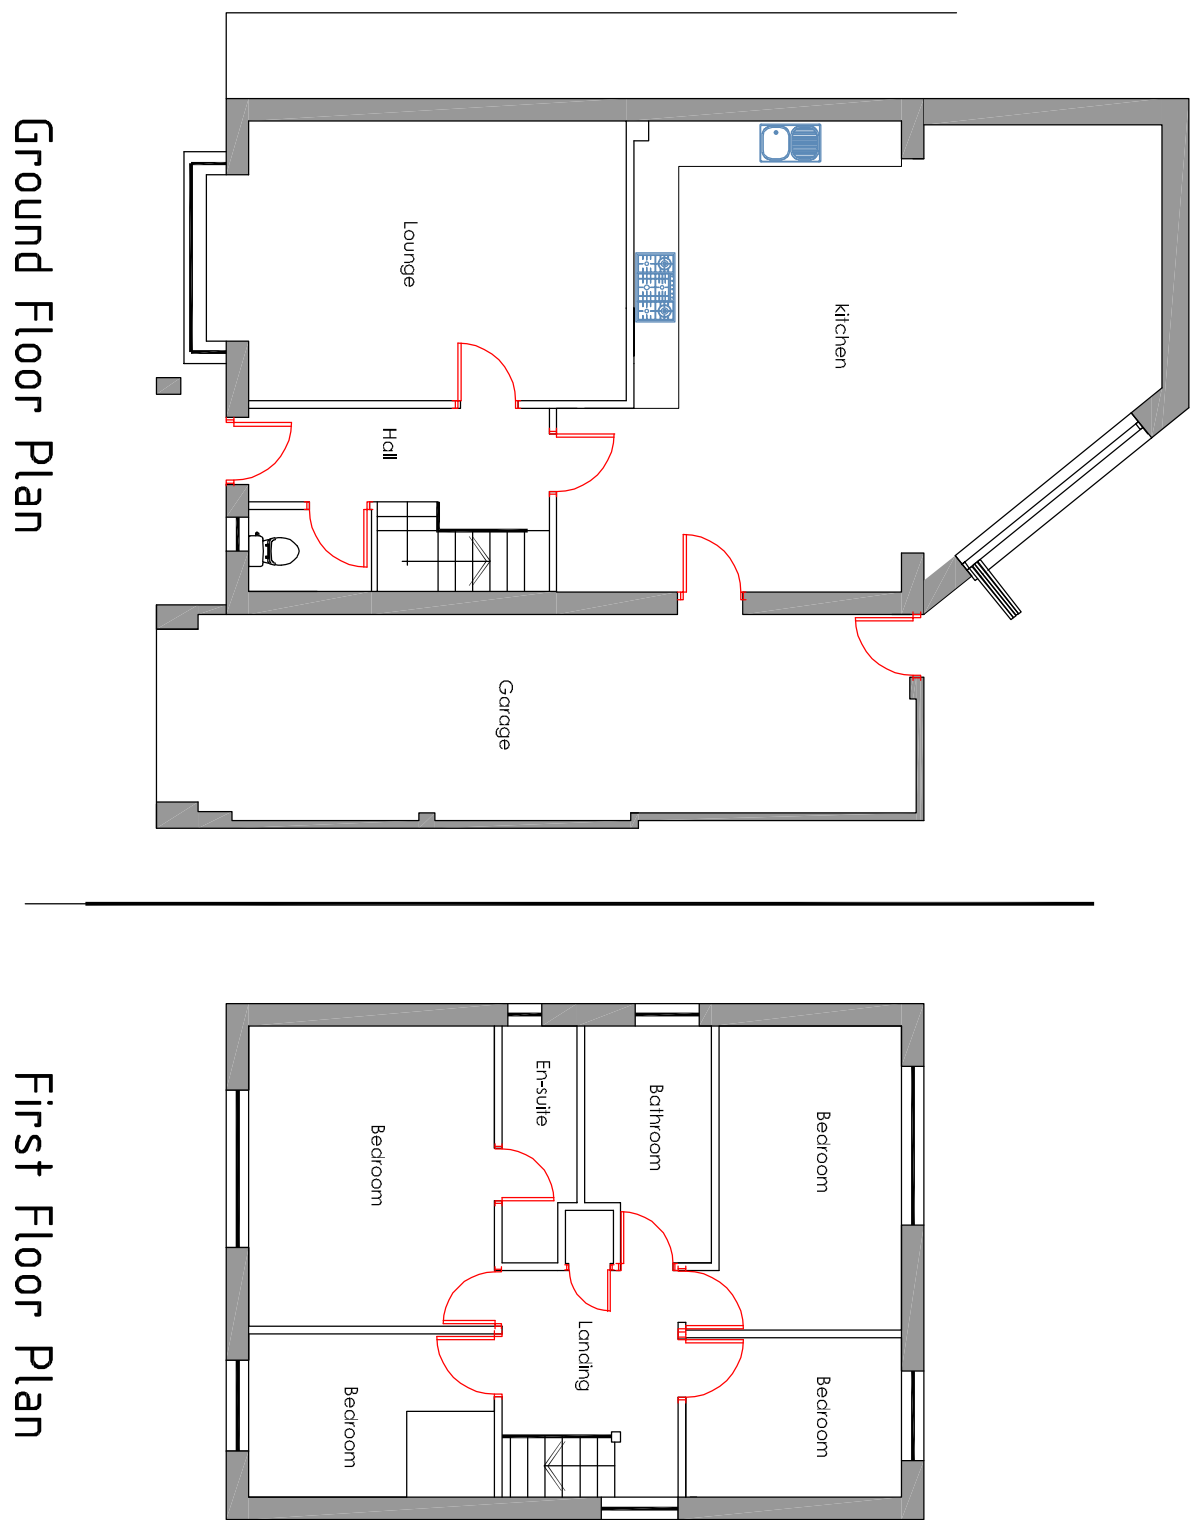


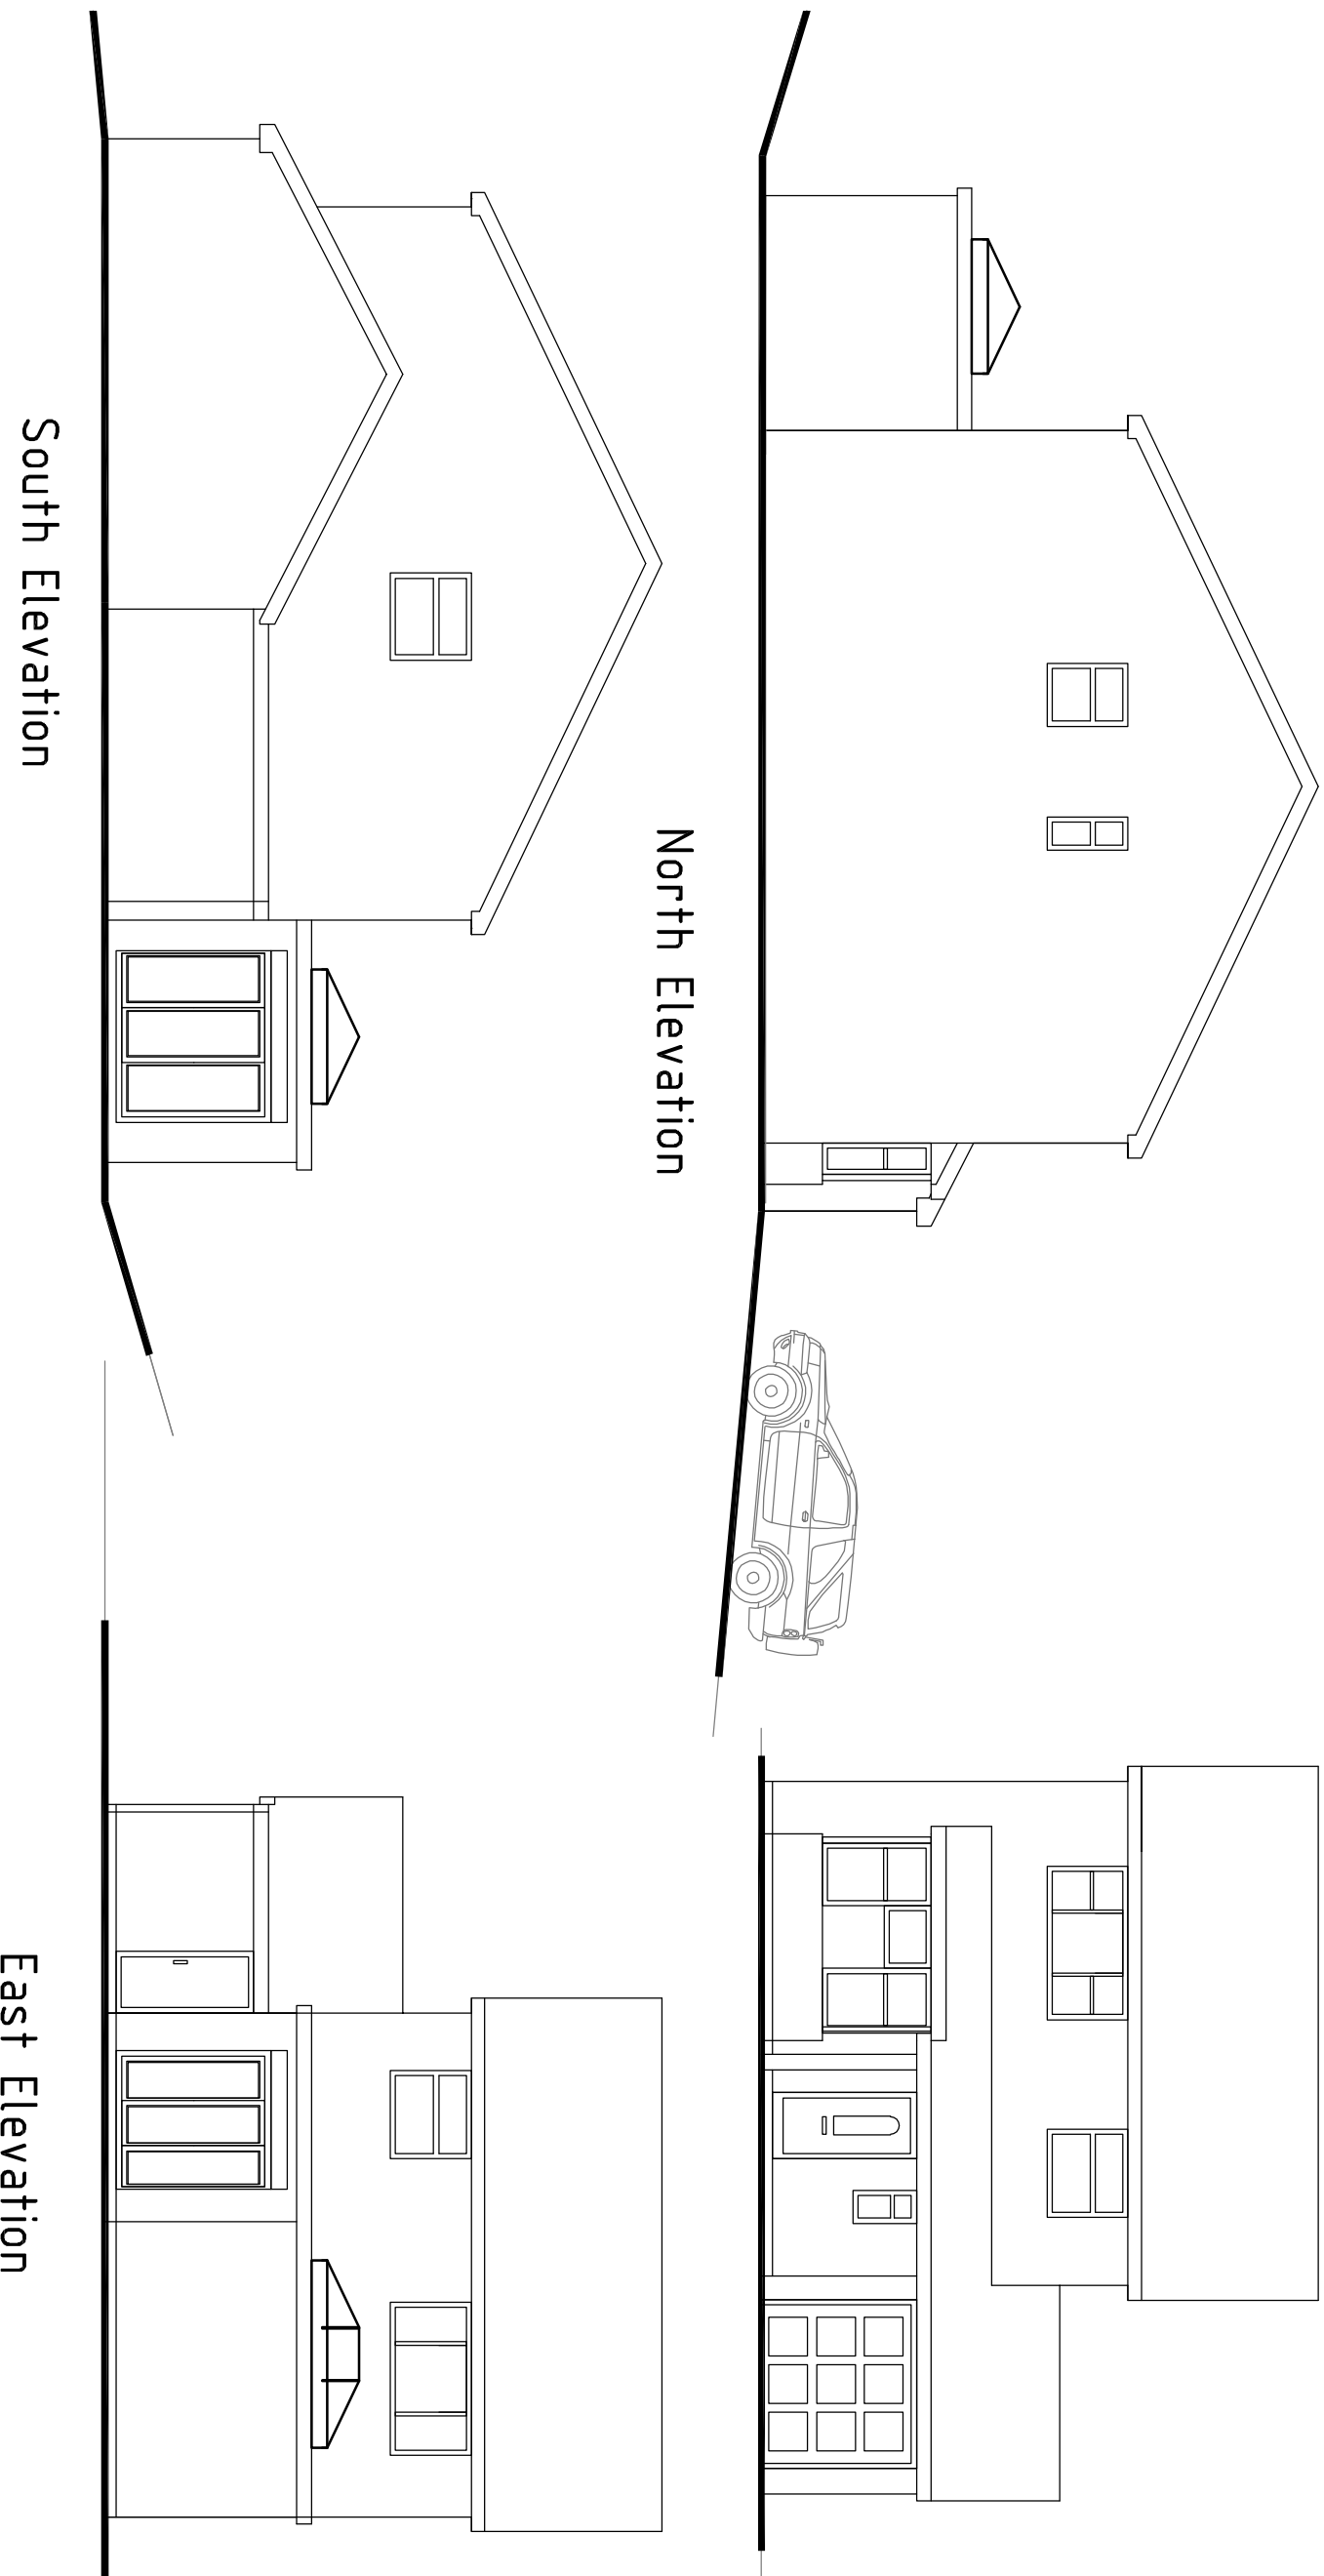


Existing Elevations

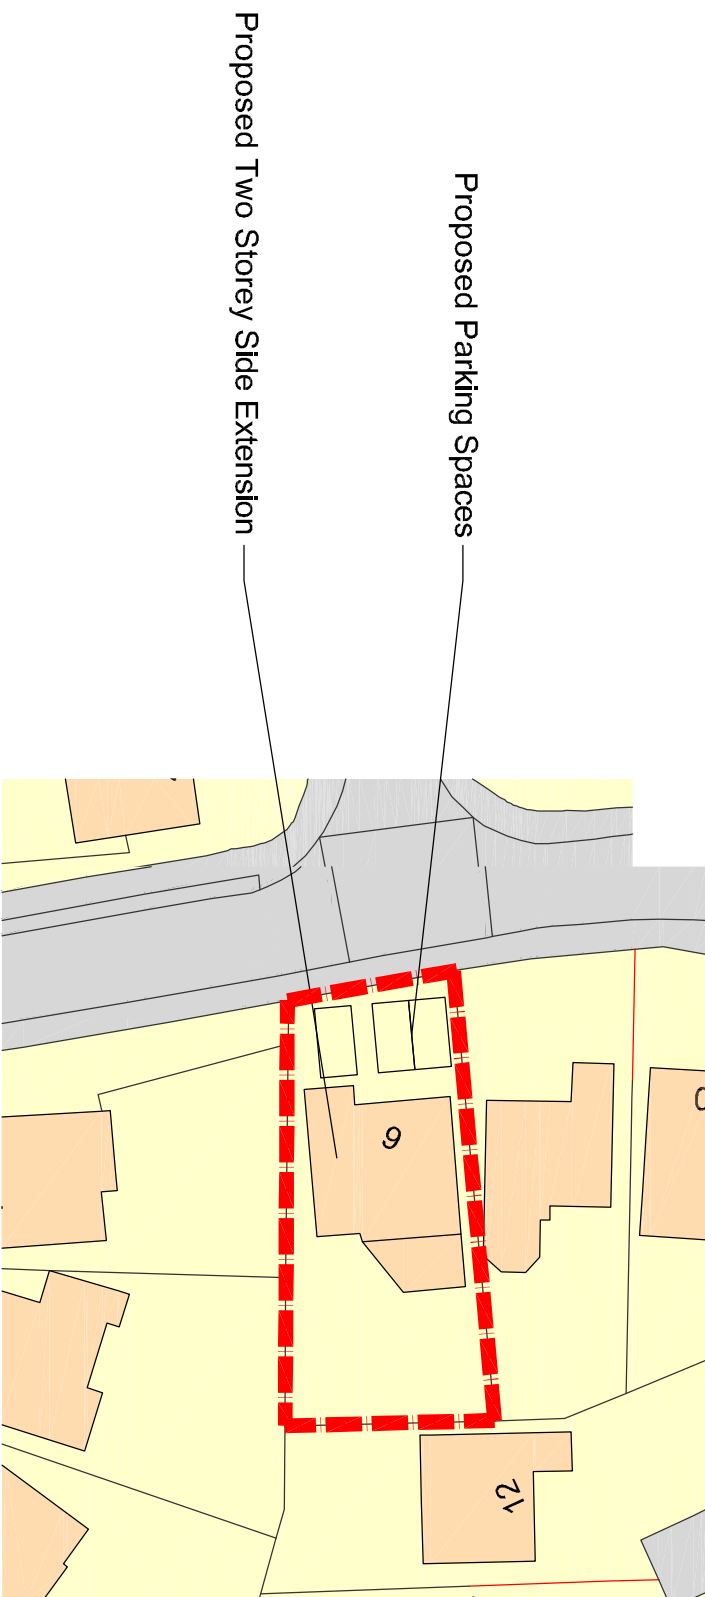

Proposed Floor Plans

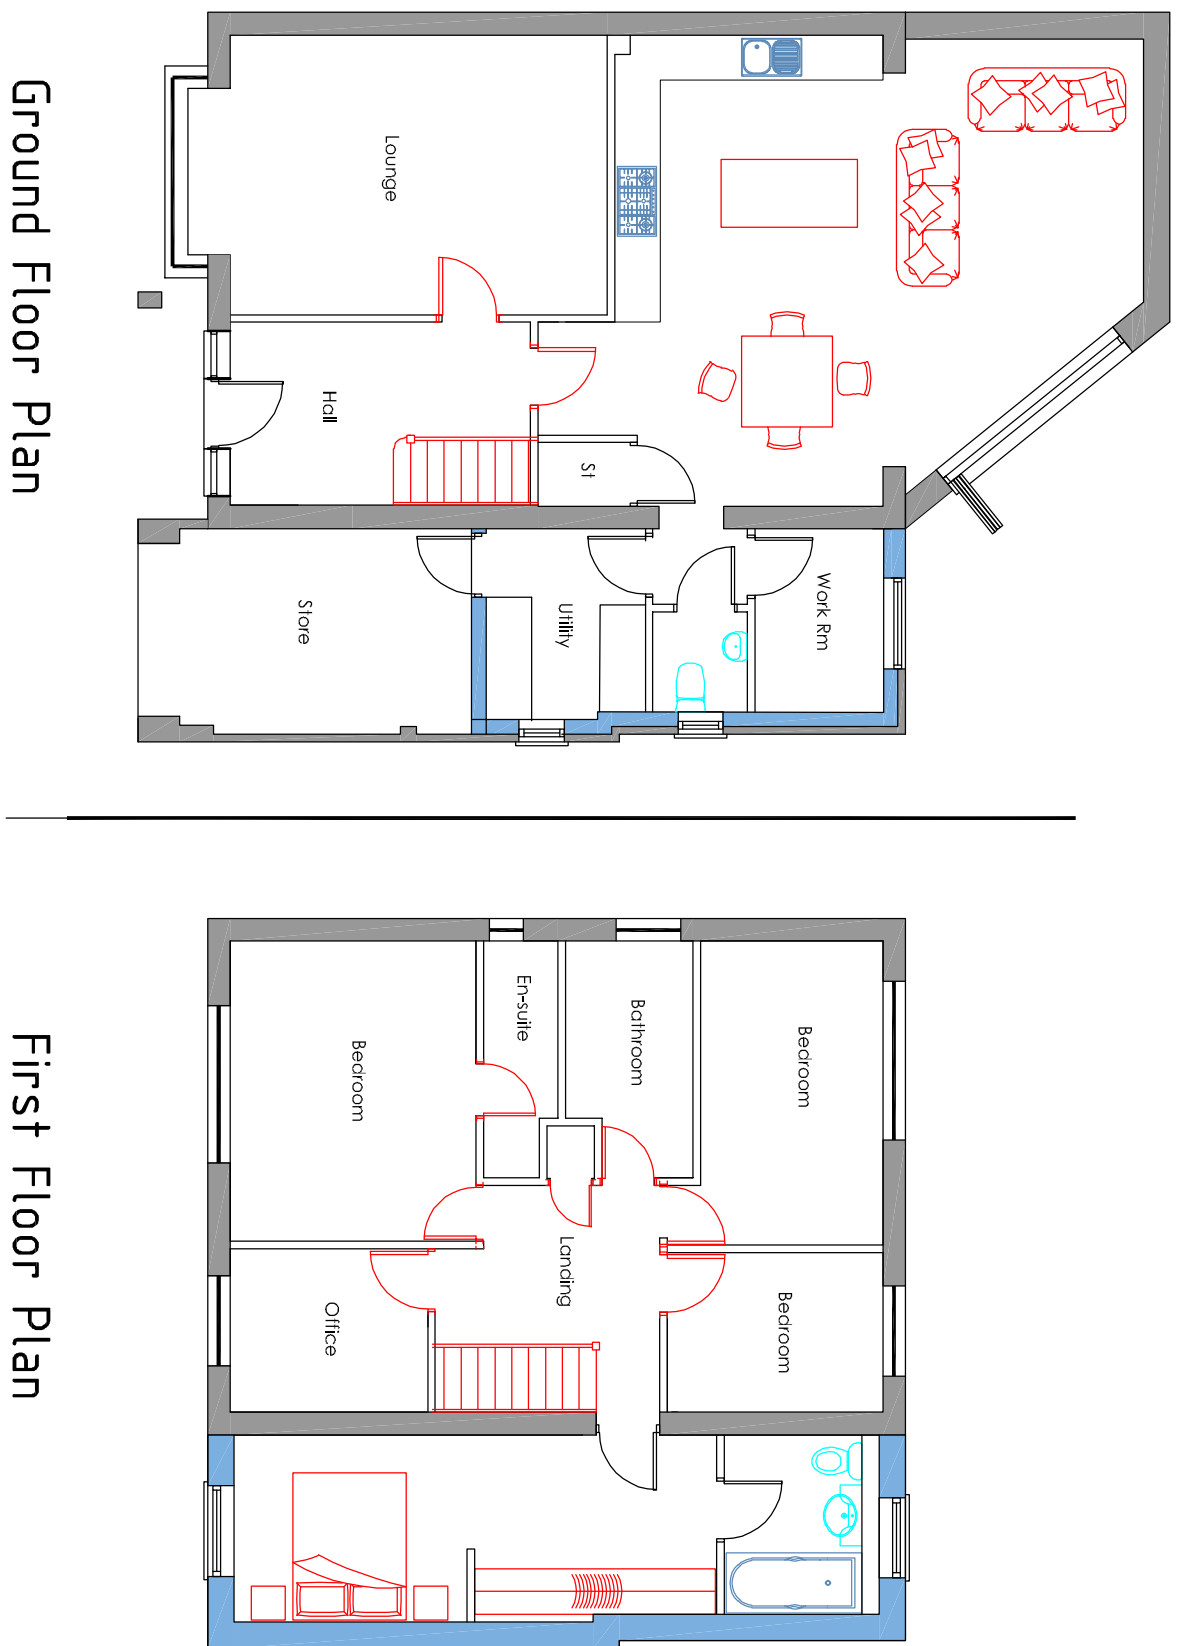

Proposed Elevations

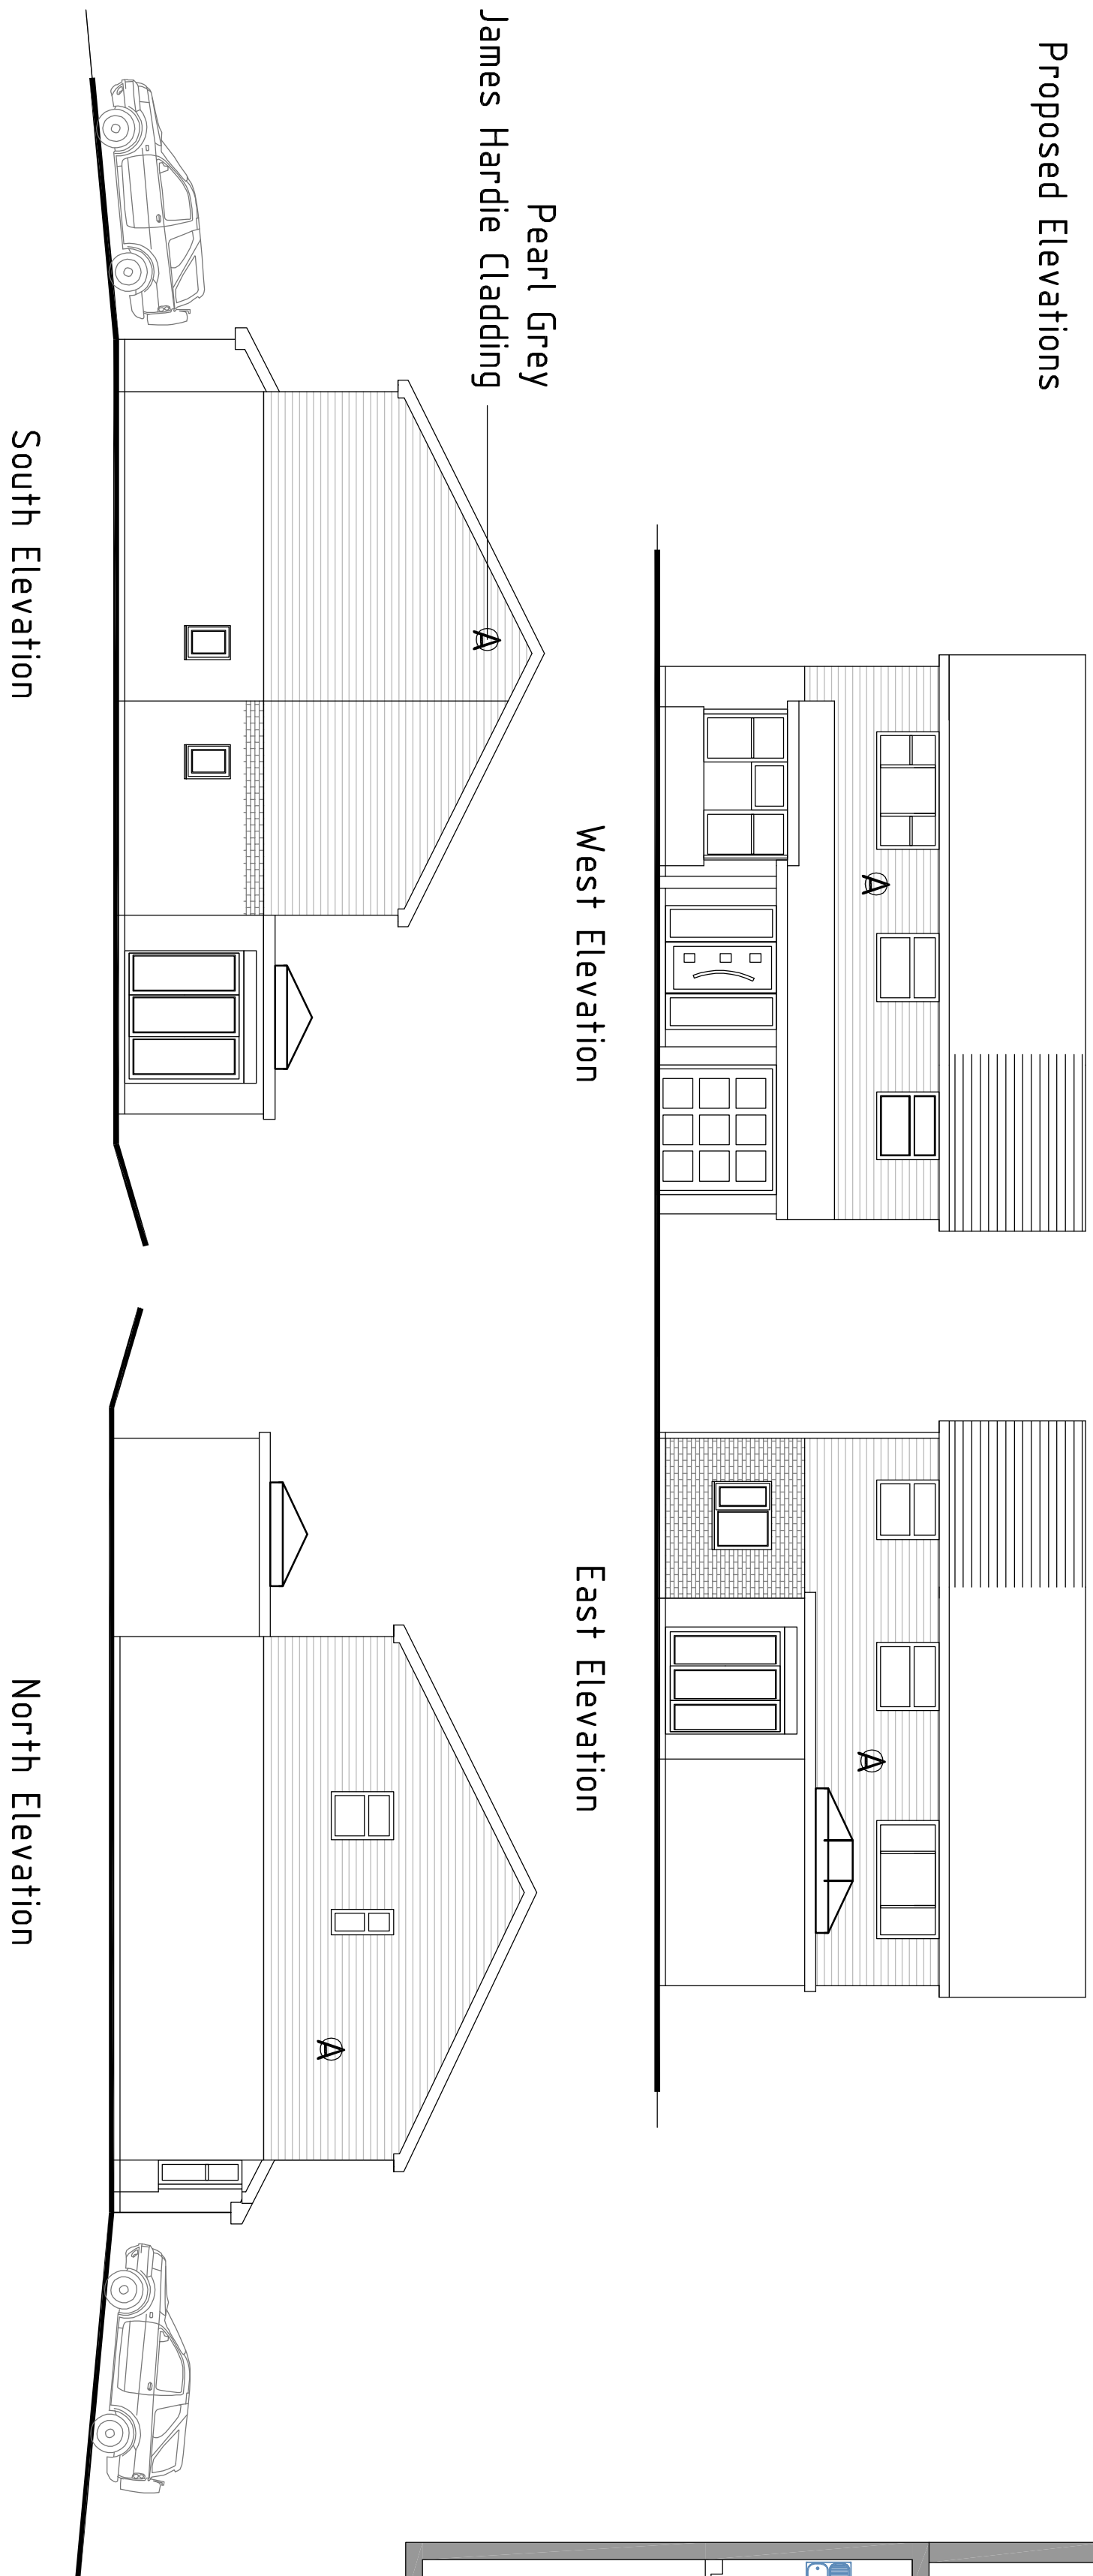

Chris Flint Associates Ltd

CHARTERED SURVEYORS - PROJECT MANAGERS

DEVELOPMENT CONSULTANTS

Drawn By

CF

01/02/25

Drawn By

CFA

FULL

Sheet Size

A1

Revision

01

02

Scale

1-100

Project

Mr & Mrs C Amey
6 Crystal Way
Waterlooville
Hants

Project

Proposed Two Storey Side Extension

PLANNING