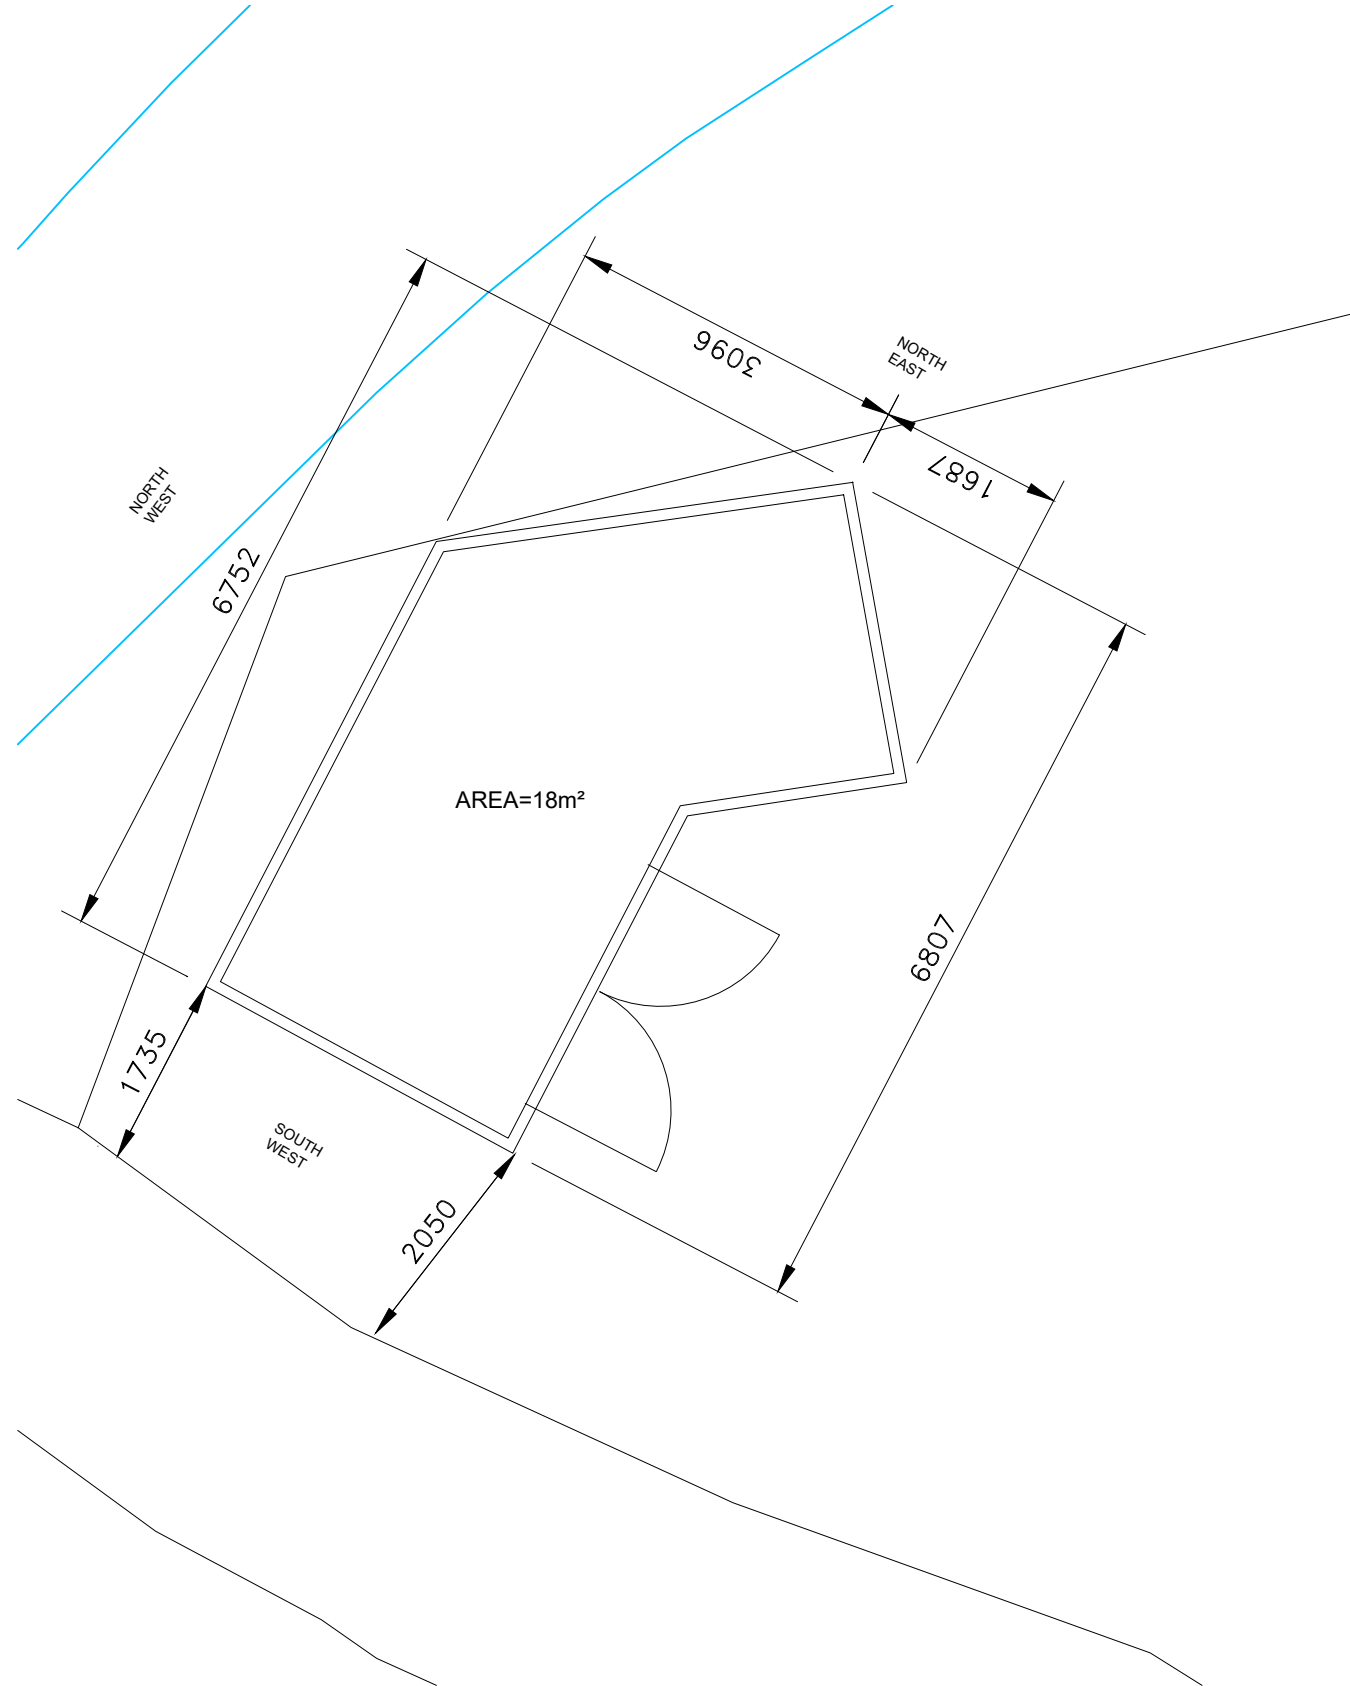


	PROJECT TITLE: 19 DUNHURST CLOSE WEST LEIGH PO9 2LB	DRAWING TITLE: EXISTING BUILDING FLOOR PLAN	REVISIONS:	BY:	DRAWING DATE:	DRAWN BY:	DRAWING STATUS: FOR APPROVAL	
			P1 - ISSUED FOR APPROVAL - 18 JUN 2026	RJT	JUNE 2026	R TREADWELL		
					Autocad generated drawing			
					AutoCAD - 2025		DRAWING NUMBER: 5000-L06	REVISION: P1
					SCALE @ A4:	Please do not scale drawing. If in doubt ask		
					1:100			