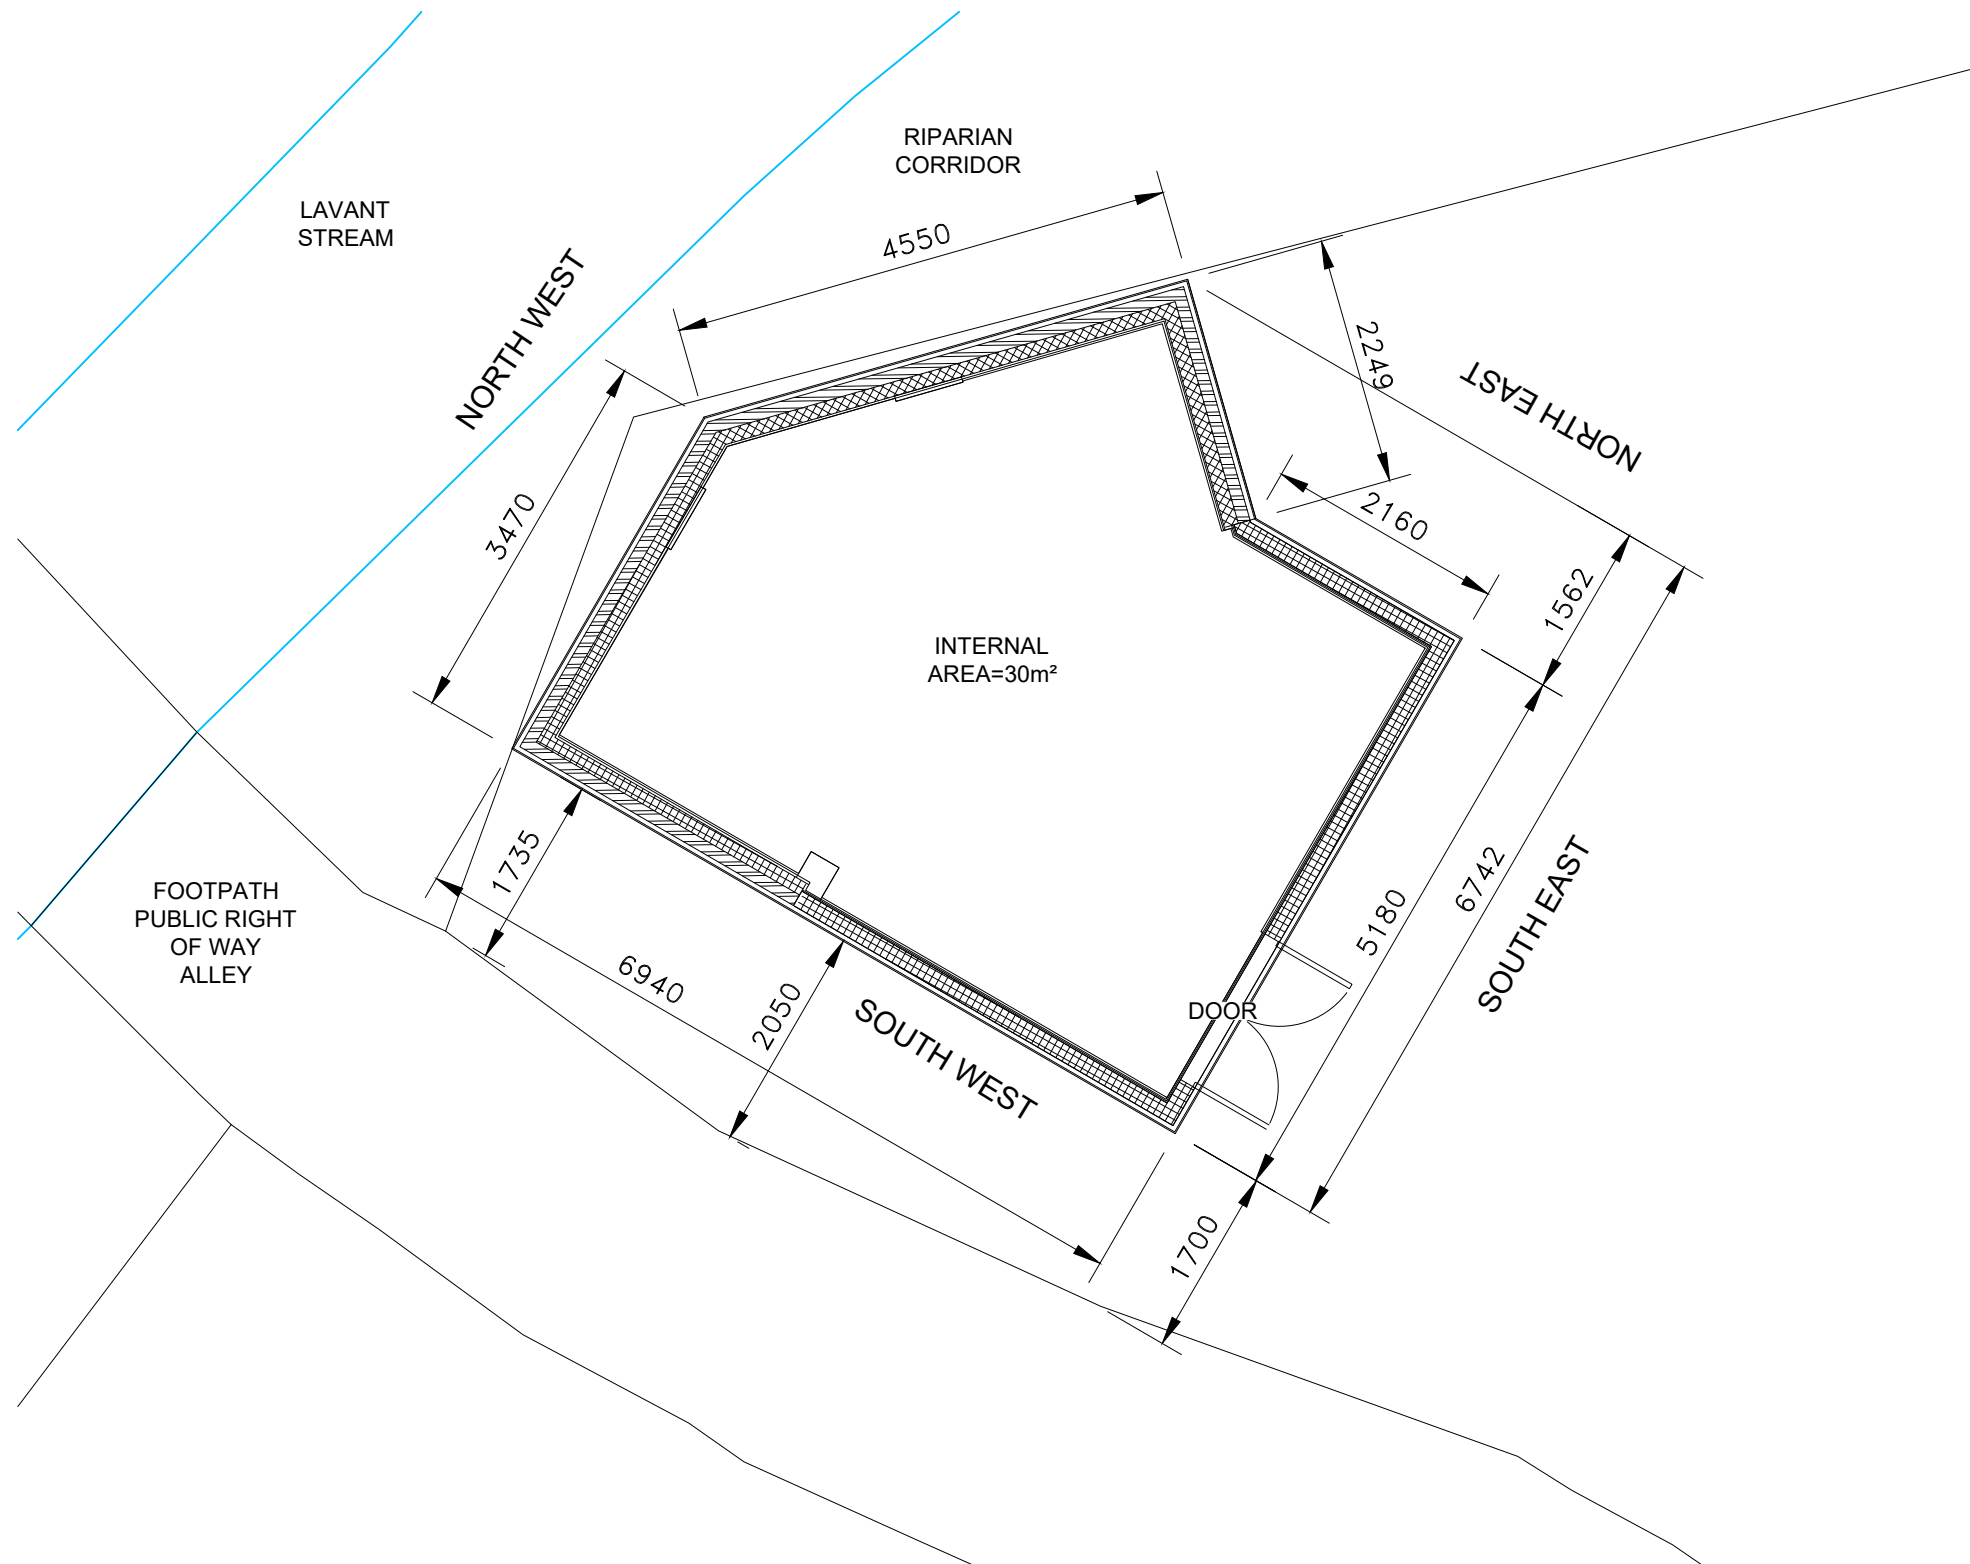


	PROJECT TITLE: 19 DUNHURST CLOSE WEST LEIGH PO9 2LB	DRAWING TITLE: PROPOSED BUILDING FLOOR PLAN	REVISIONS:	BY:	DRAWING DATE:	DRAWN BY:	DRAWING STATUS: FOR APPROVAL		
			P1 - ISSUED FOR APPROVAL - 18 JUN 2026	RJT	JUNE 2026	R TREADWELL			
					Autocad generated drawing		DRAWING NUMBER: 5000-L07	REVISION: P1	
					AutoCAD - 2025				
					SCALE @ A4: 1:100				Please do not scale drawing. If in doubt ask