


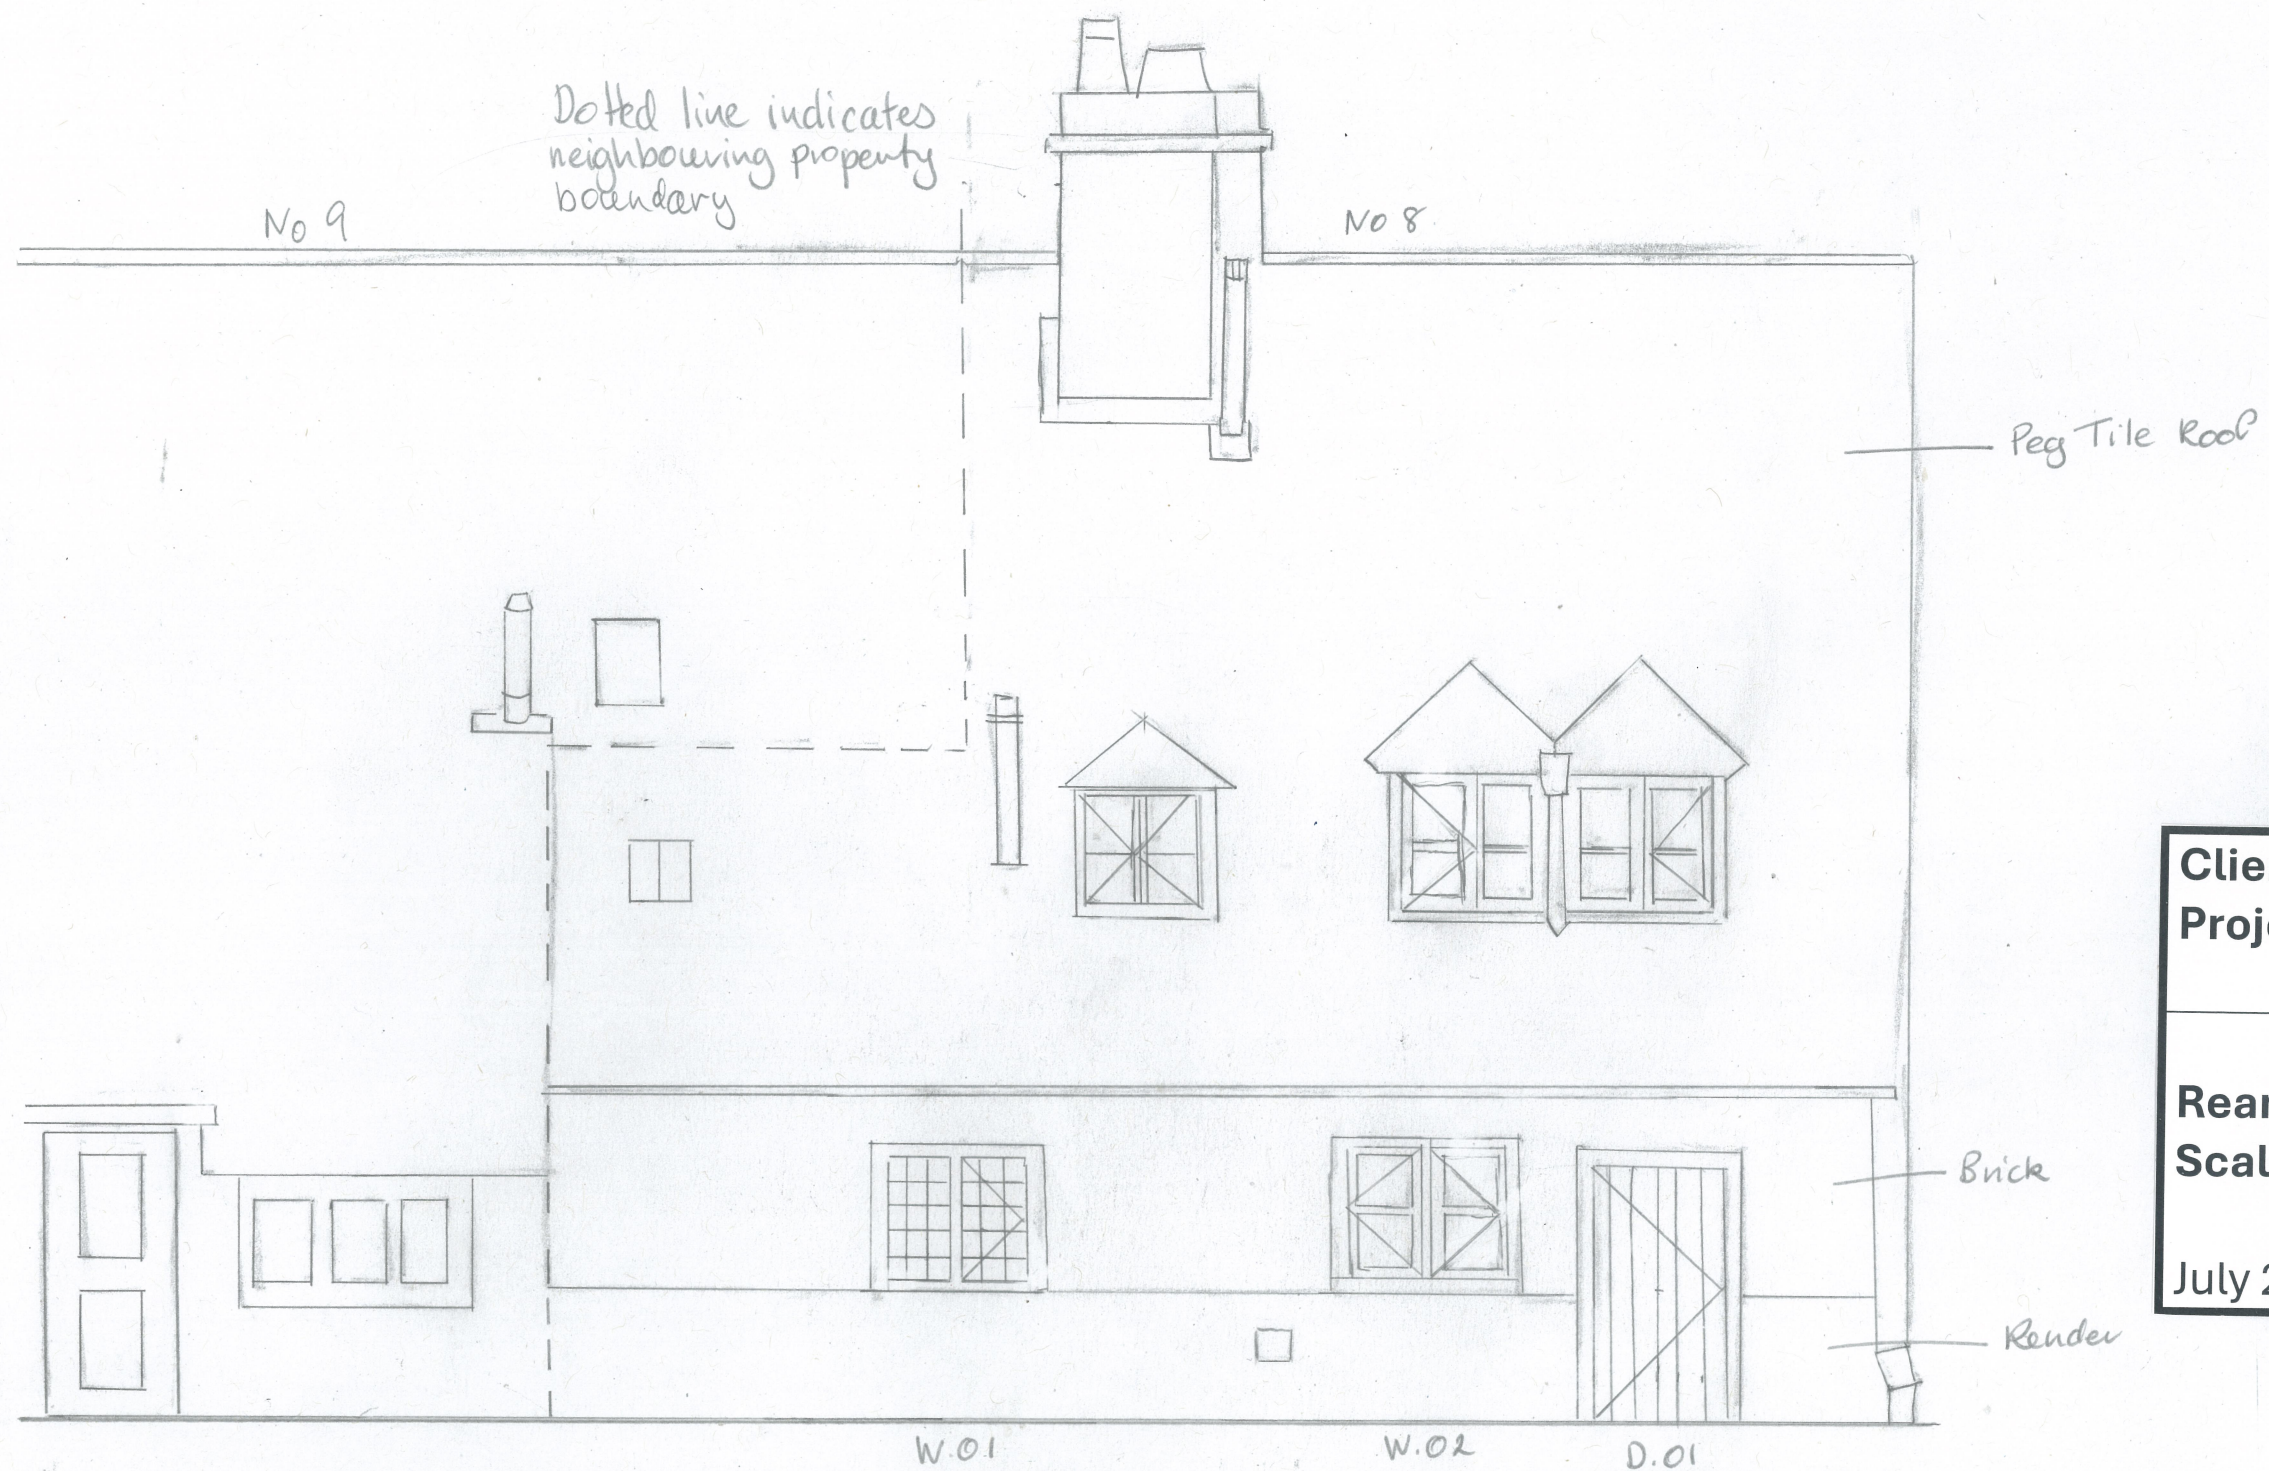

Client: Helen Taylor
Project: 8 Langstone High Street
Havant, PO9 1RY

Rear Elevation: Existing
Scale: 1:50 @A3

July 2026