



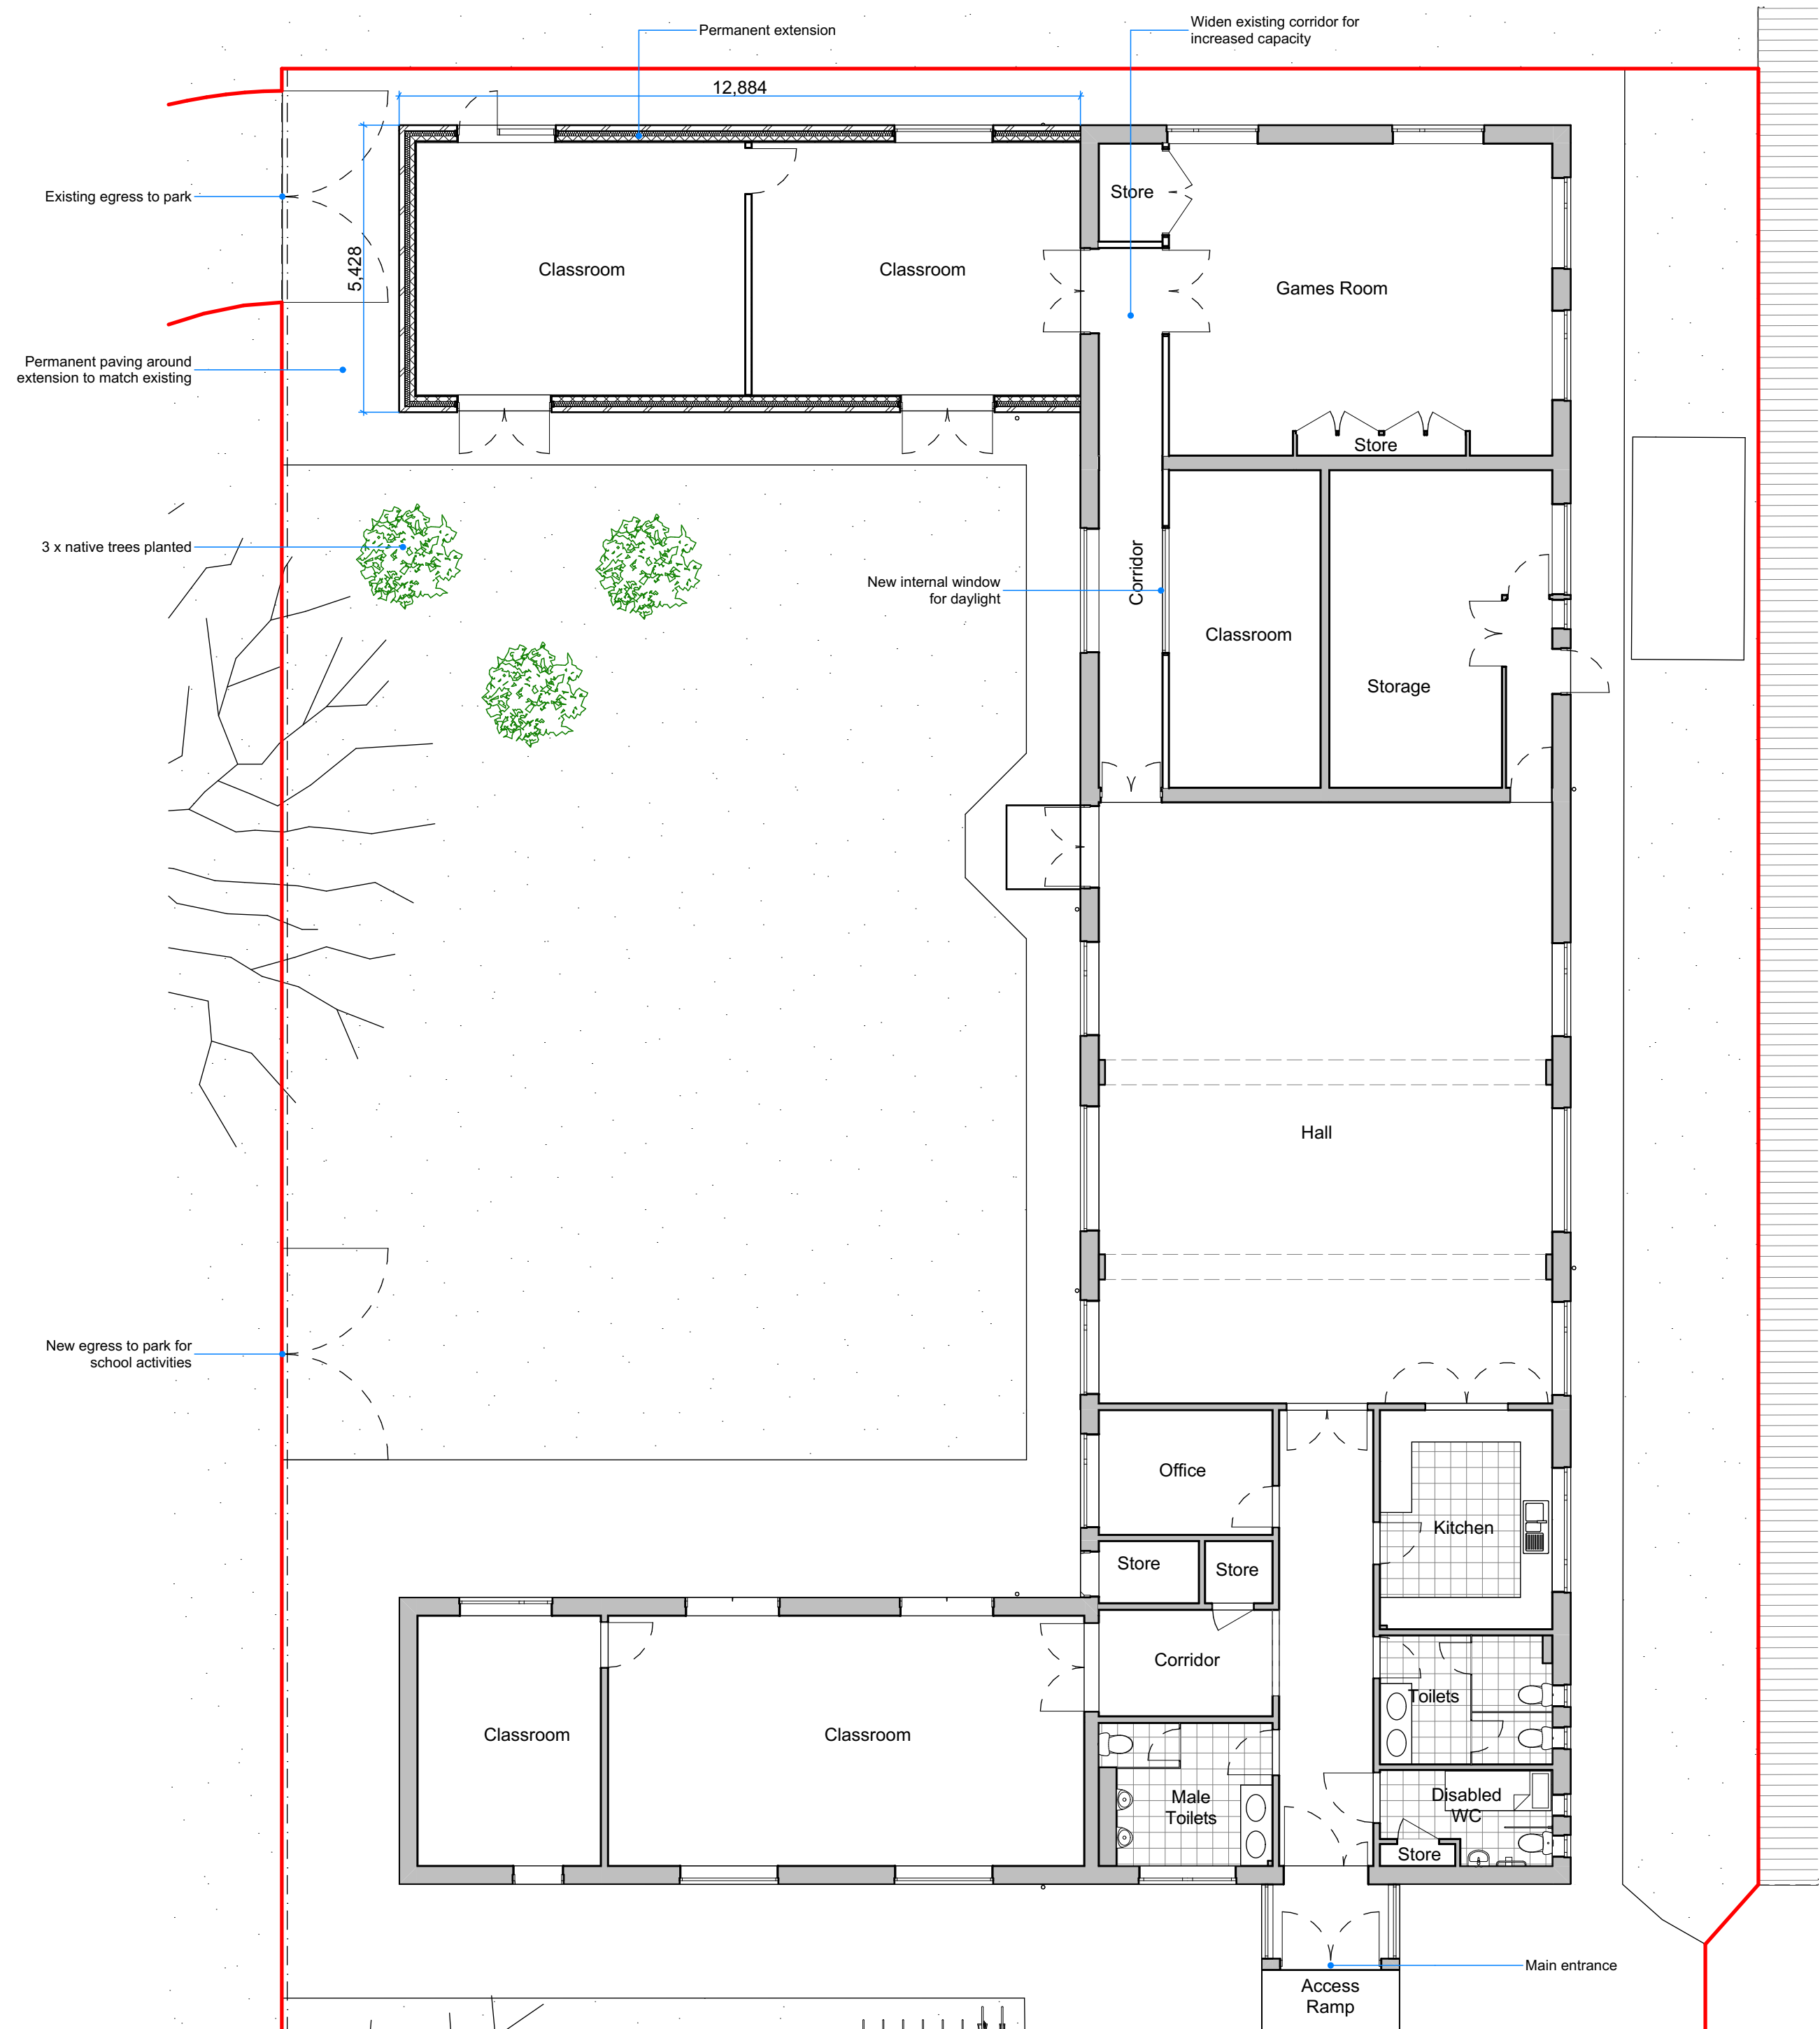


Proposed Ground Floor Plan

1:100

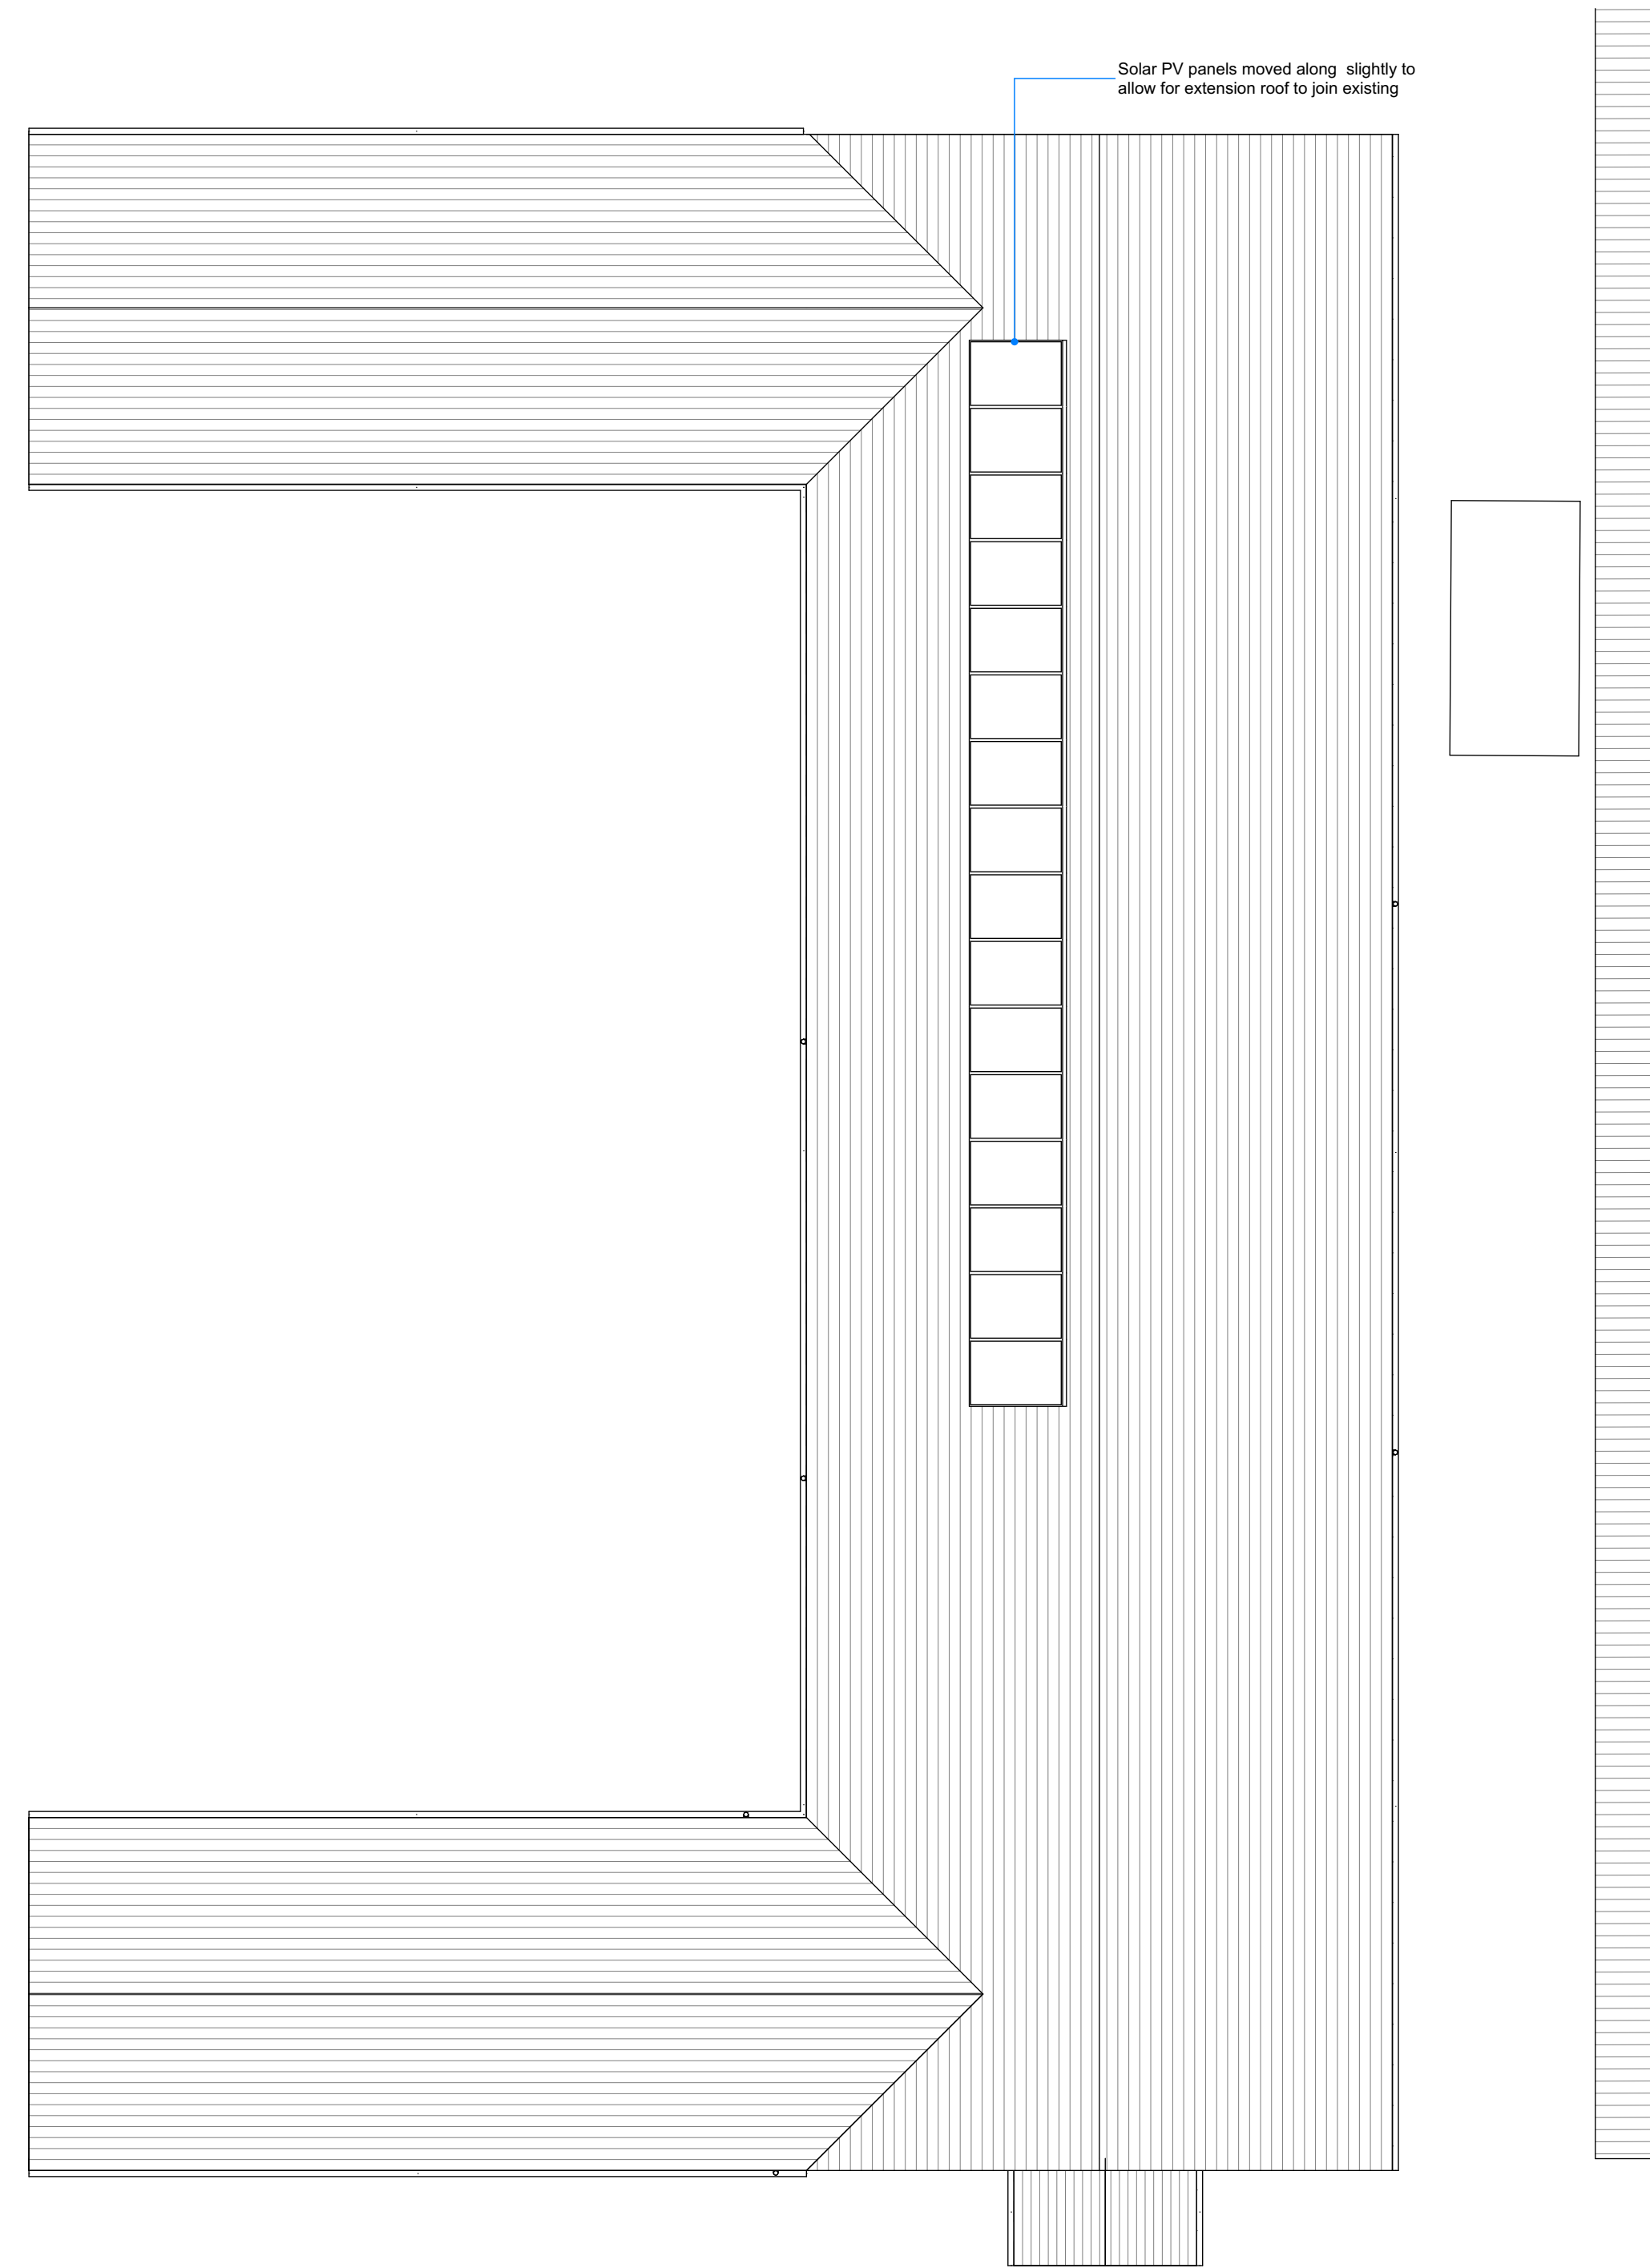


Proposed Roof Plan

1:100

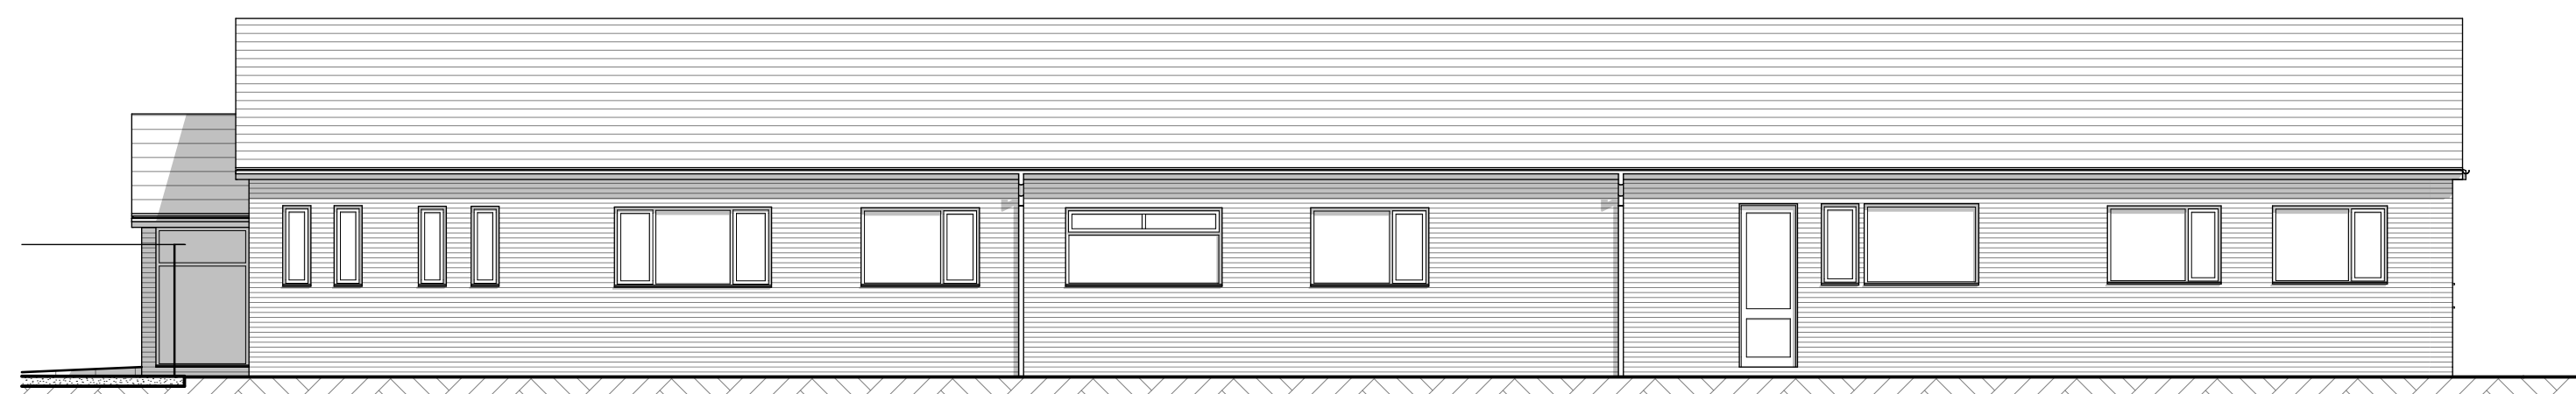


Proposed North West Elevation

1:100

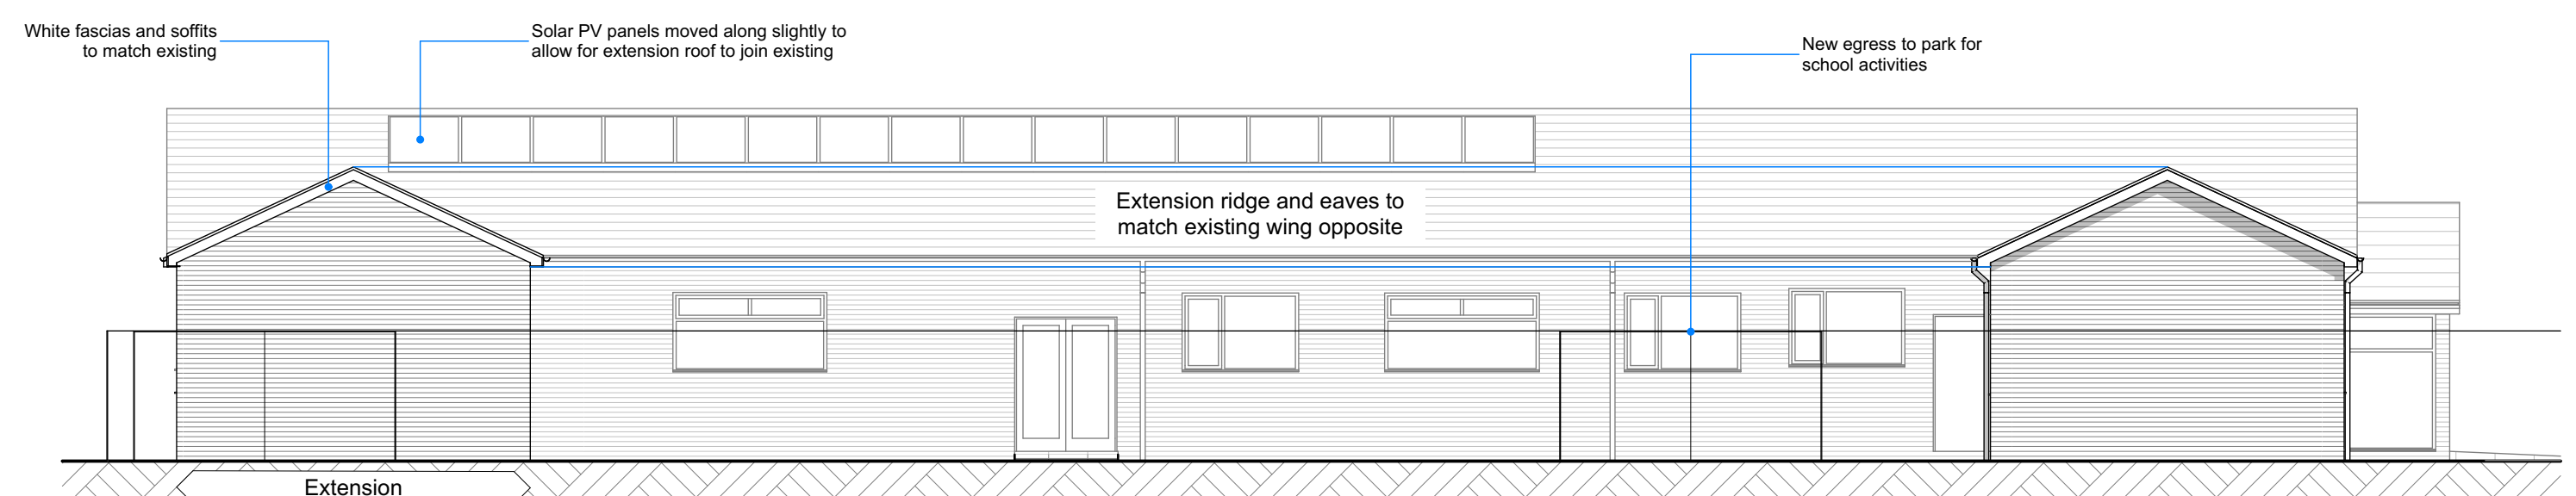


Proposed South East Elevation

1:100

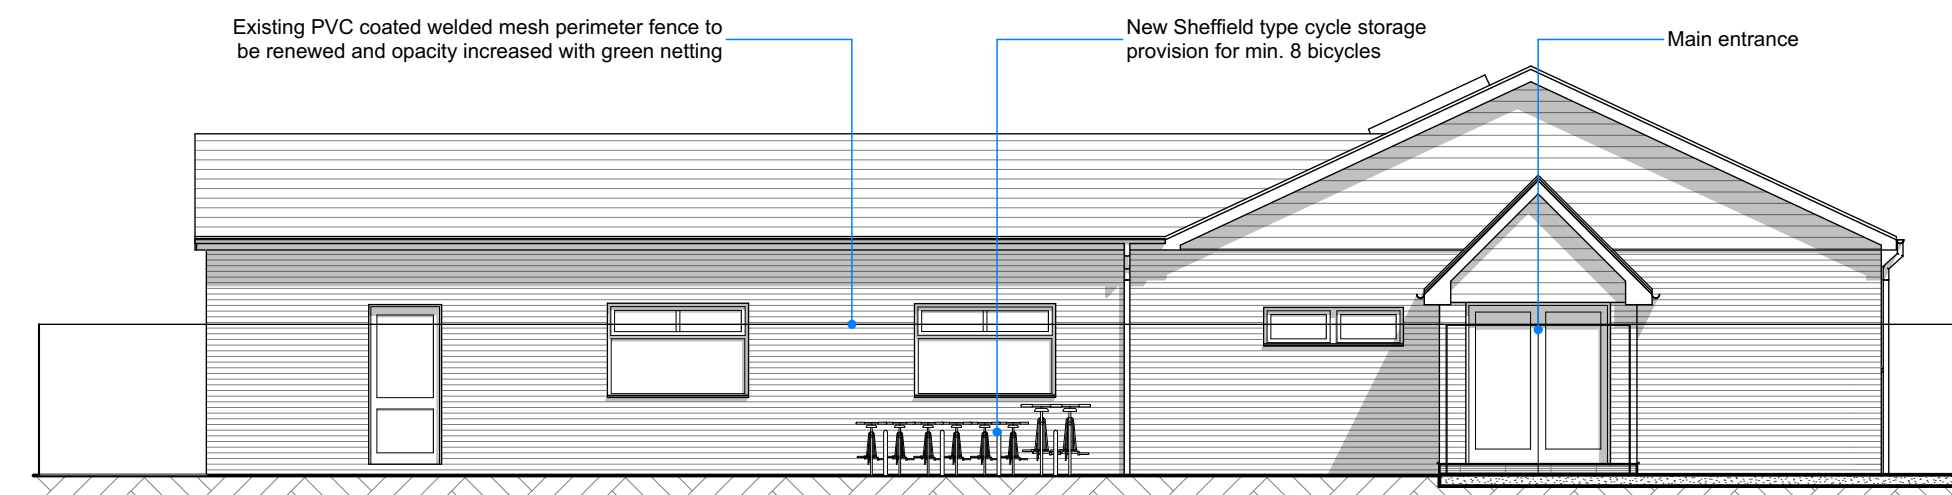

Proposed North East Elevation


1:100

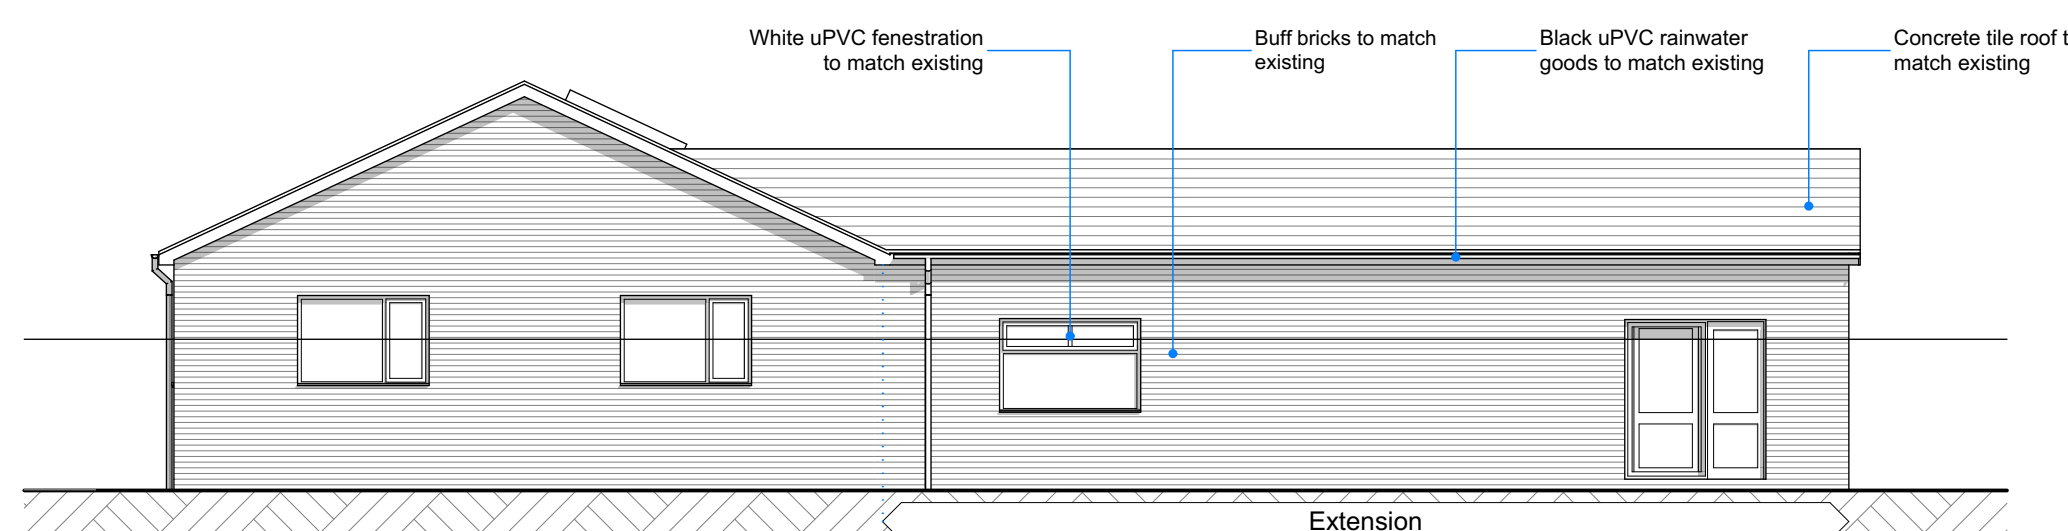

Proposed South West Elevation

1:100

© GRKA 2026
NOT TO BE SCALED. DIMENSIONS TO BE CHECKED ON SITE SCALING FOR LOCAL AUTHORITY PURPOSES ONLY.

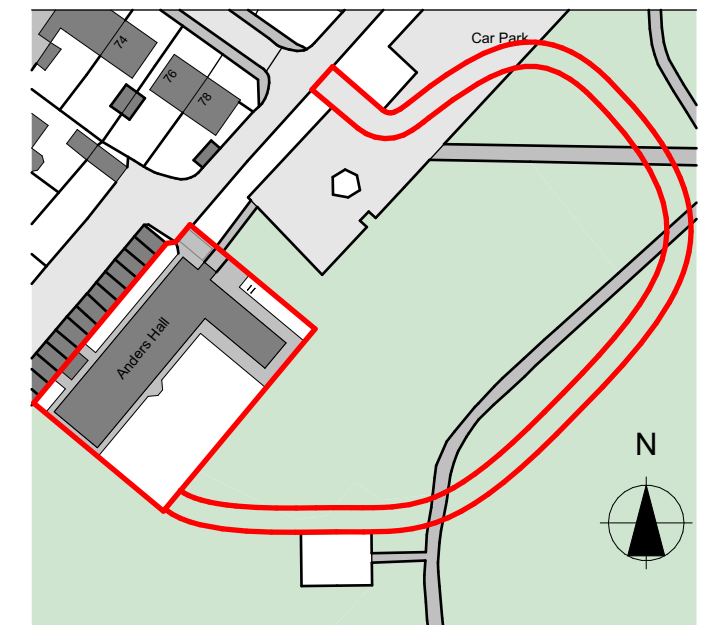


Location Plan

Scale 1:1250

Ordnance Survey (c) Crown Copyright 2025.
All rights reserved. Licence number 100022432

1:1250 scale
0 10m 30m 50m 100m

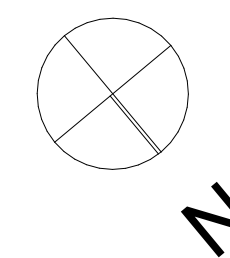

1:100 scale
0 1m 2m 3m 5m 10m

PLANNING APPROVAL

Revision	Description	Date	Drawn
P2	Bus Access Redline	30.06.26	GM
P1	Planning Issue	08.04.26	GM

Designer :

GRKA
GRK Architecture
www.grka.co.uk

Project :

Growing Places, Waterloooville
Proposed Extension

Drawing :

Proposed Plans and Elevations

Date :

May 2026

Scale :

1:100 @ A1

Drawing No. :

25 / 421 / 102 PLANNING

Status :

P2

Revision:

P2