



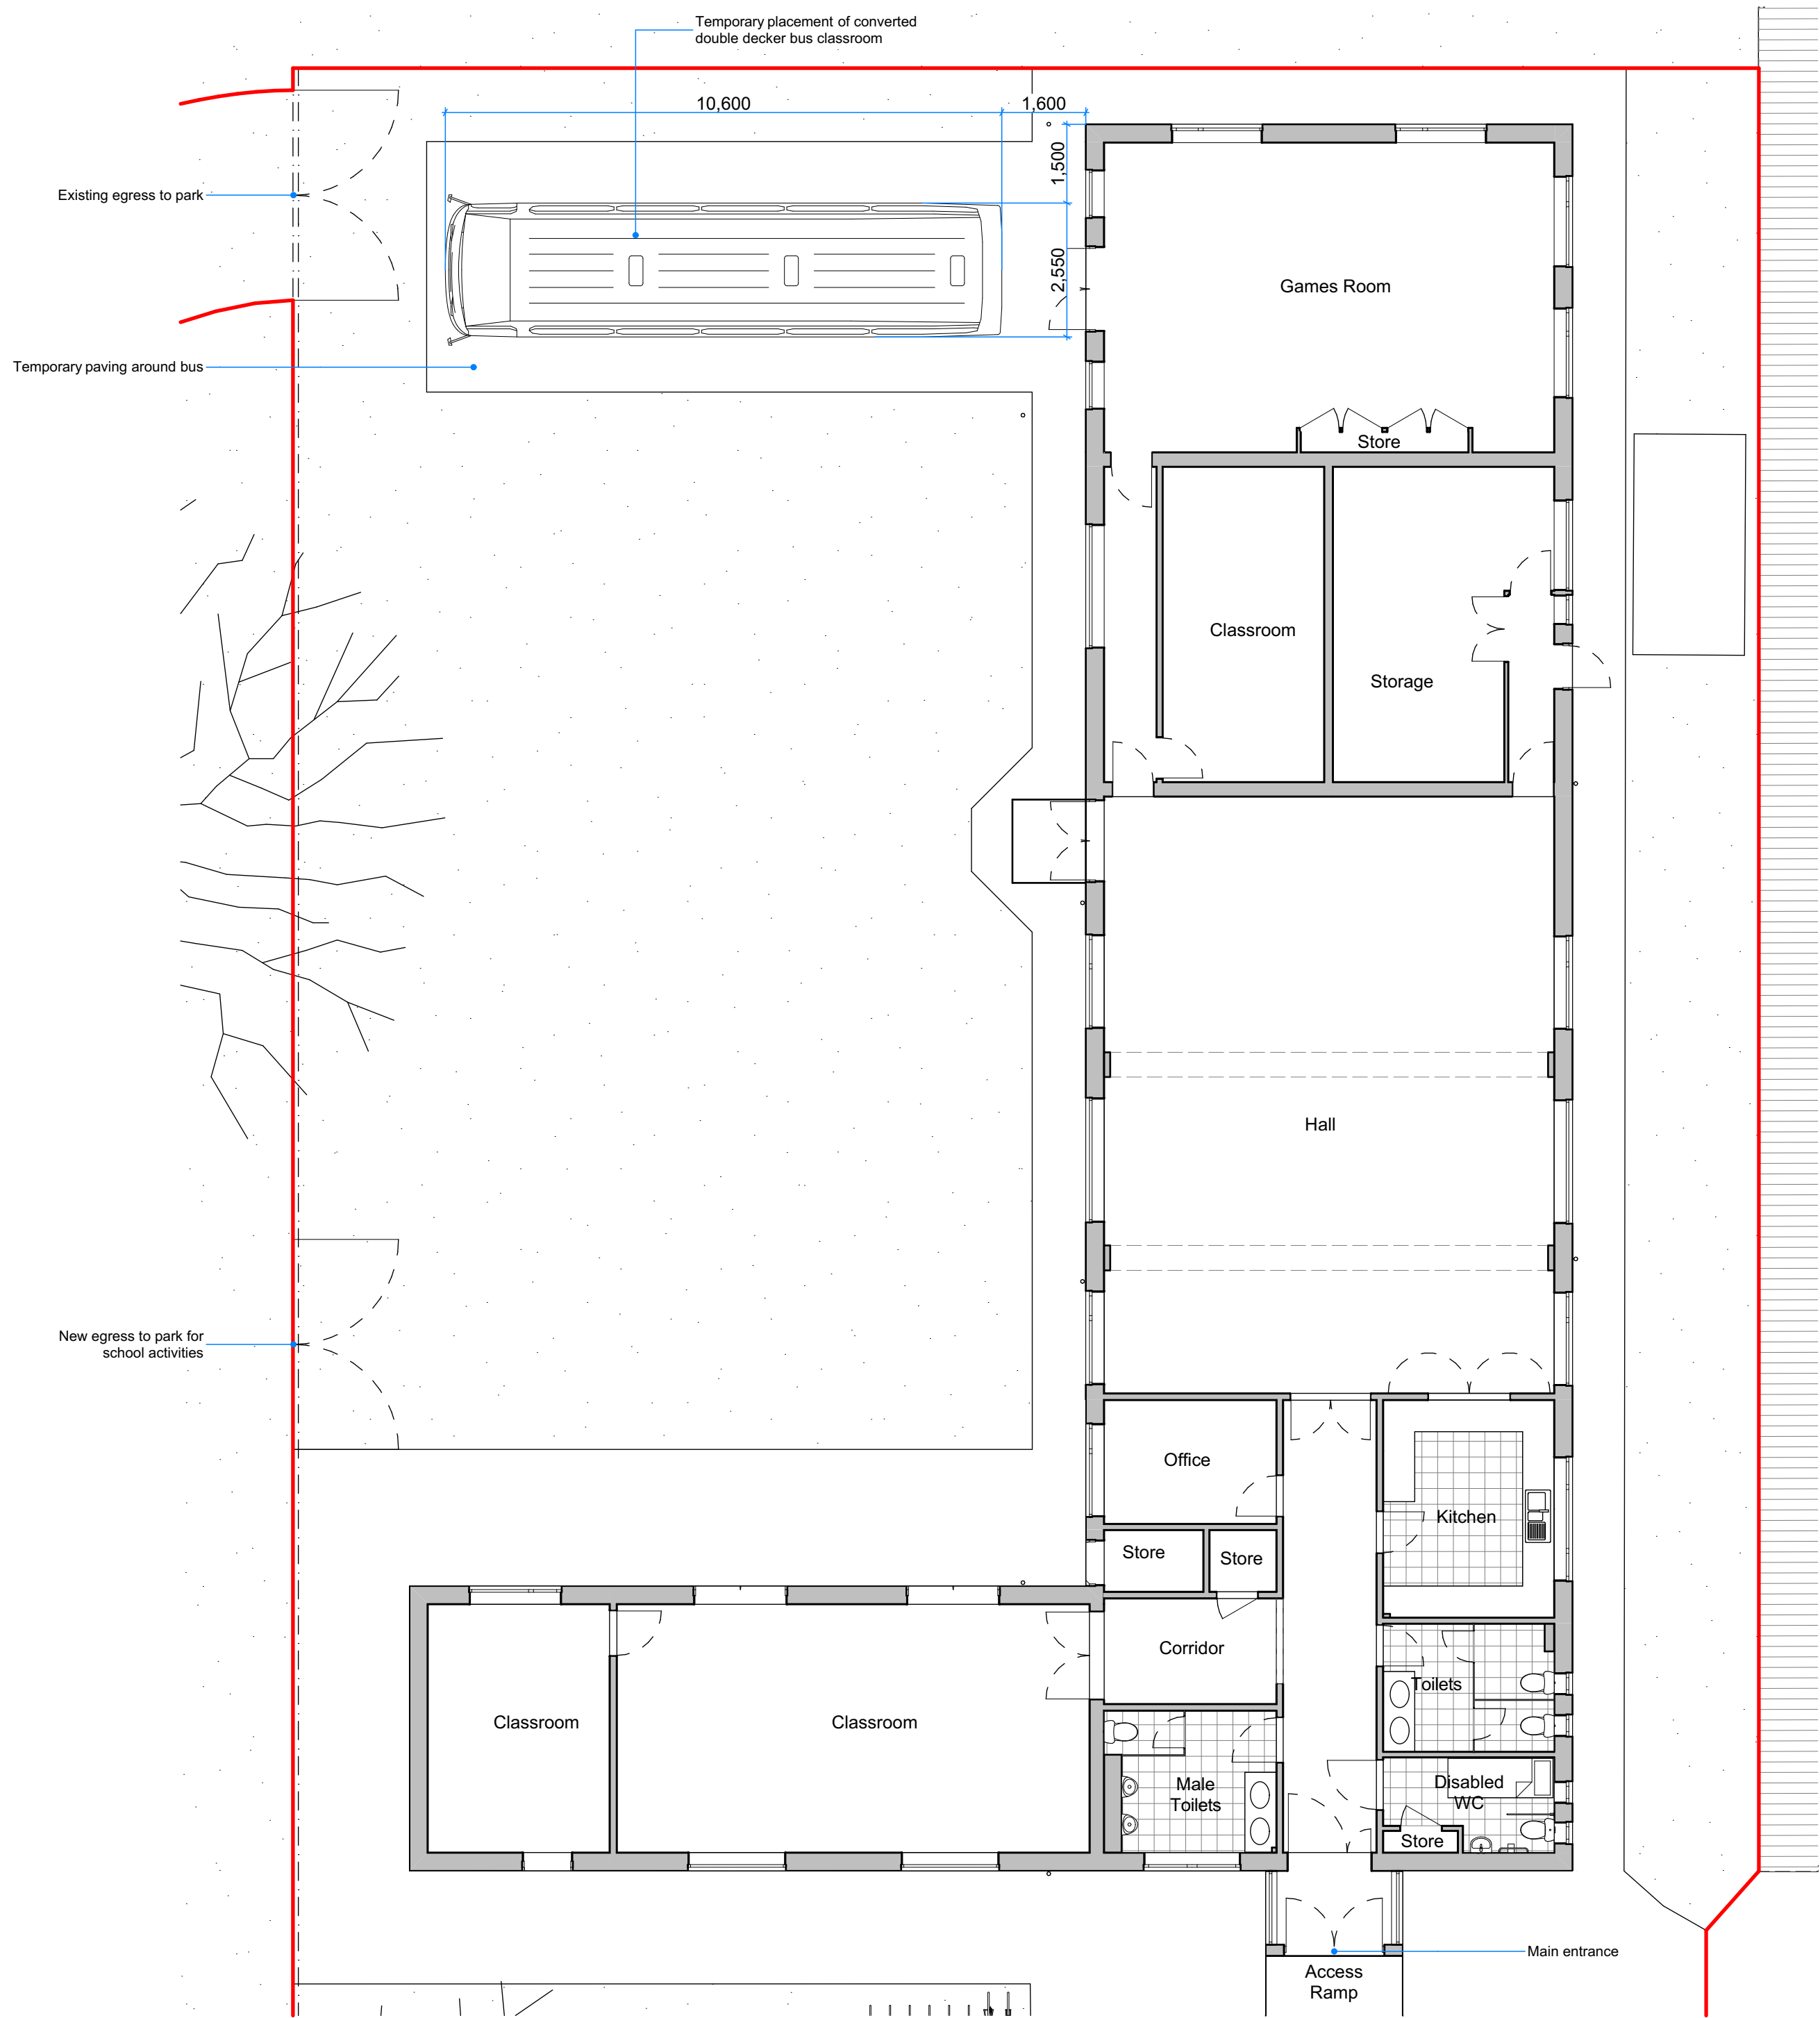


Proposed Ground Floor Plan

1:100

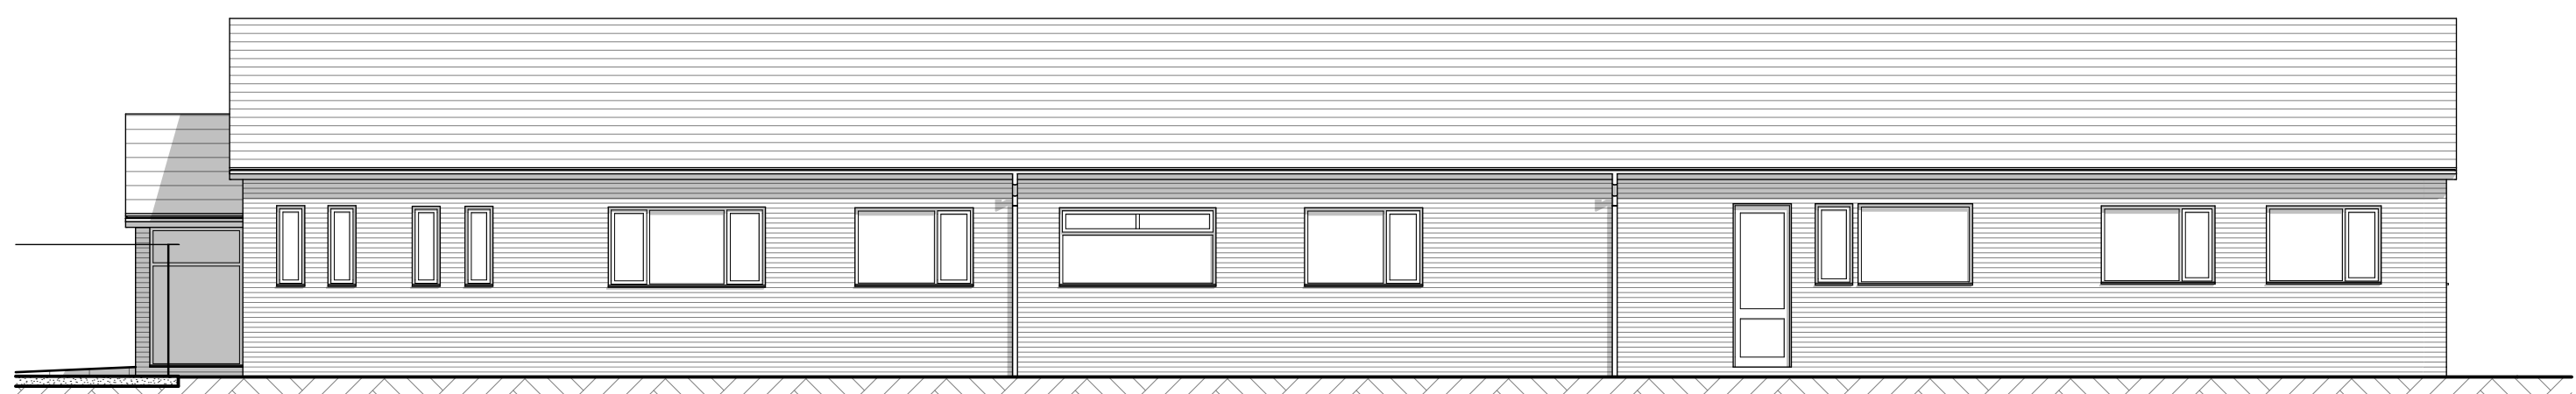


Proposed North West Elevation

1:100

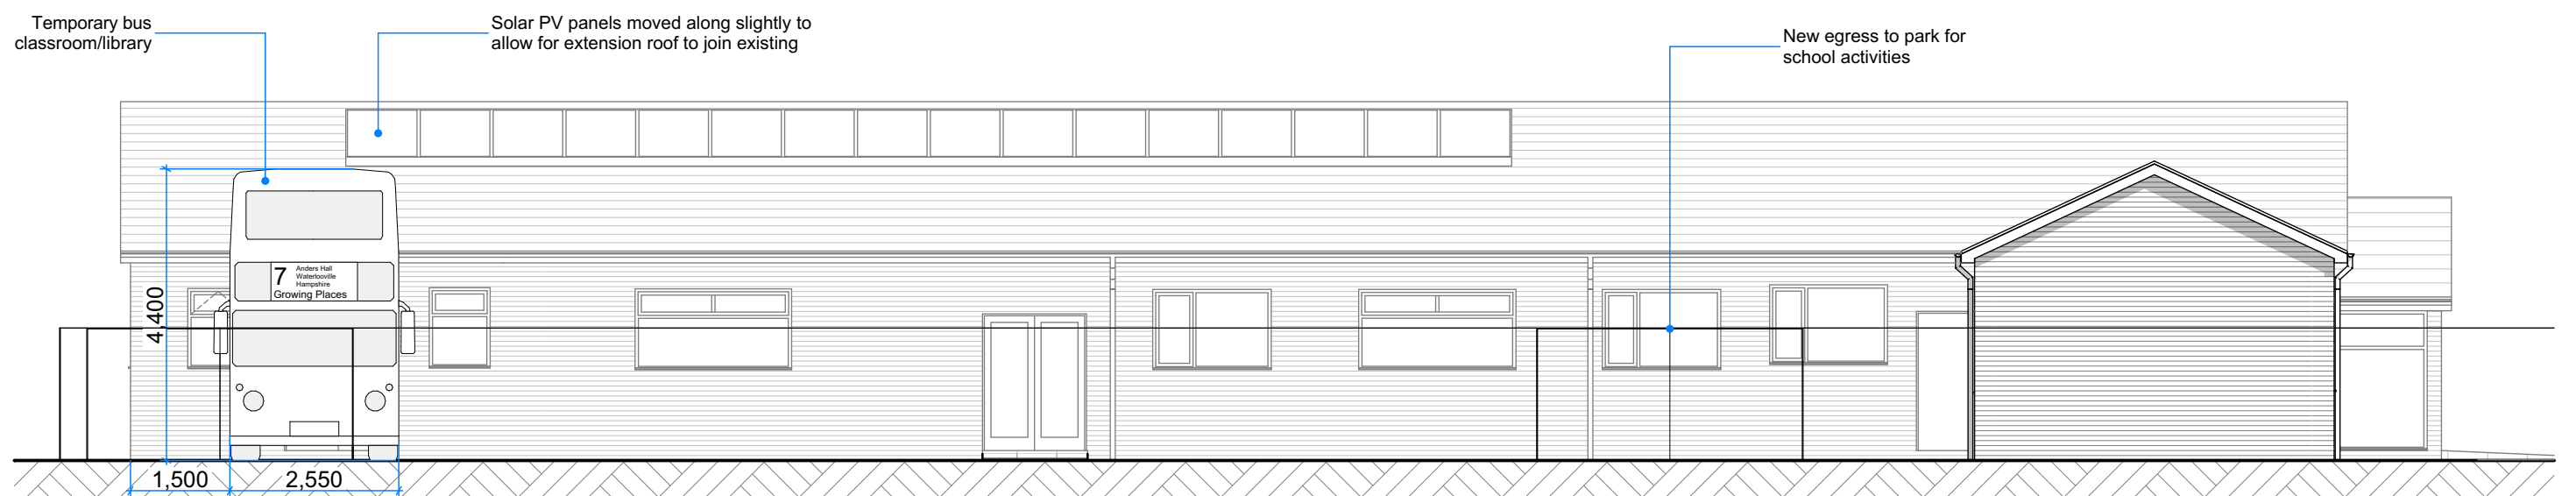


Proposed South East Elevation

1:100

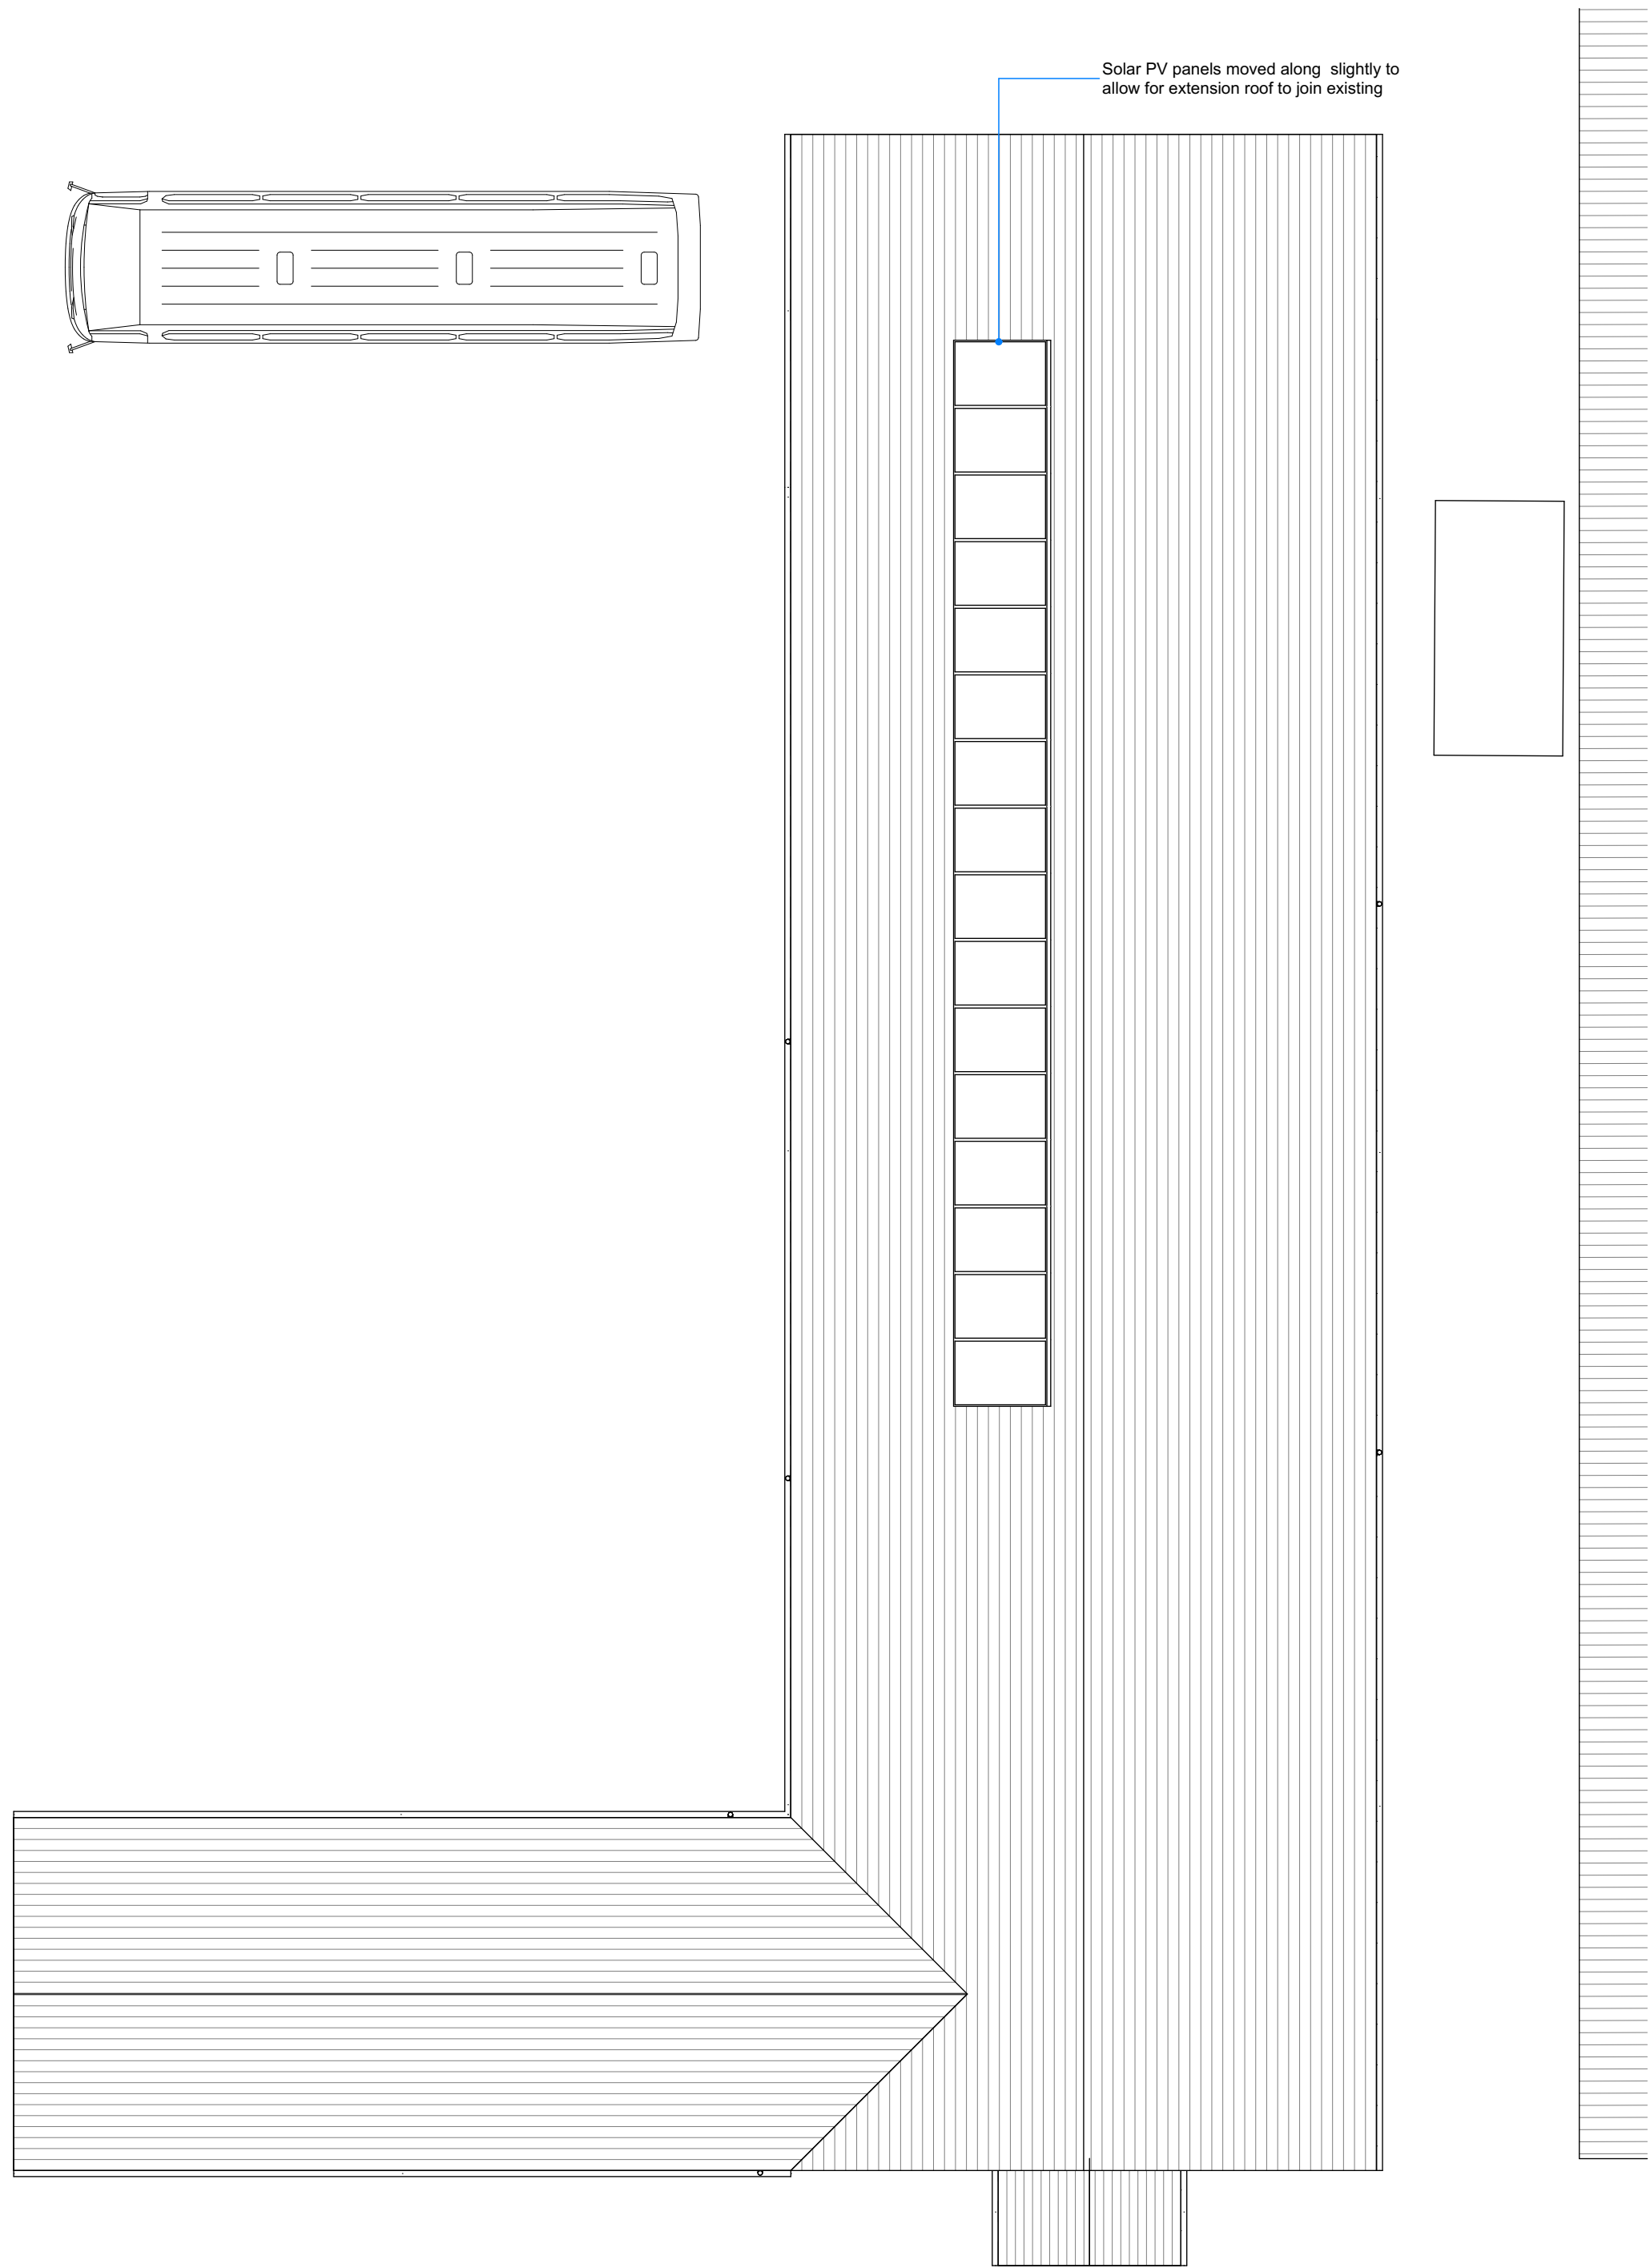


Proposed Roof Plan

1:100

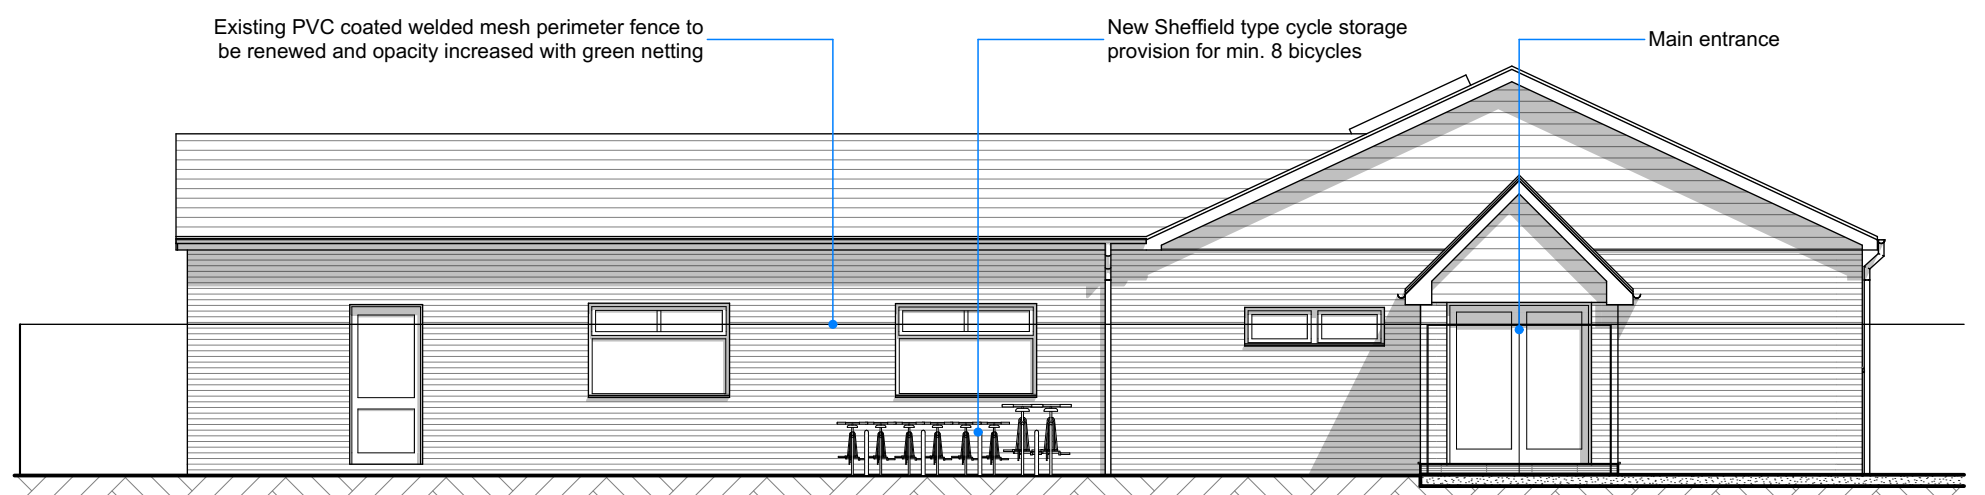




Proposed North East Elevation

1:100

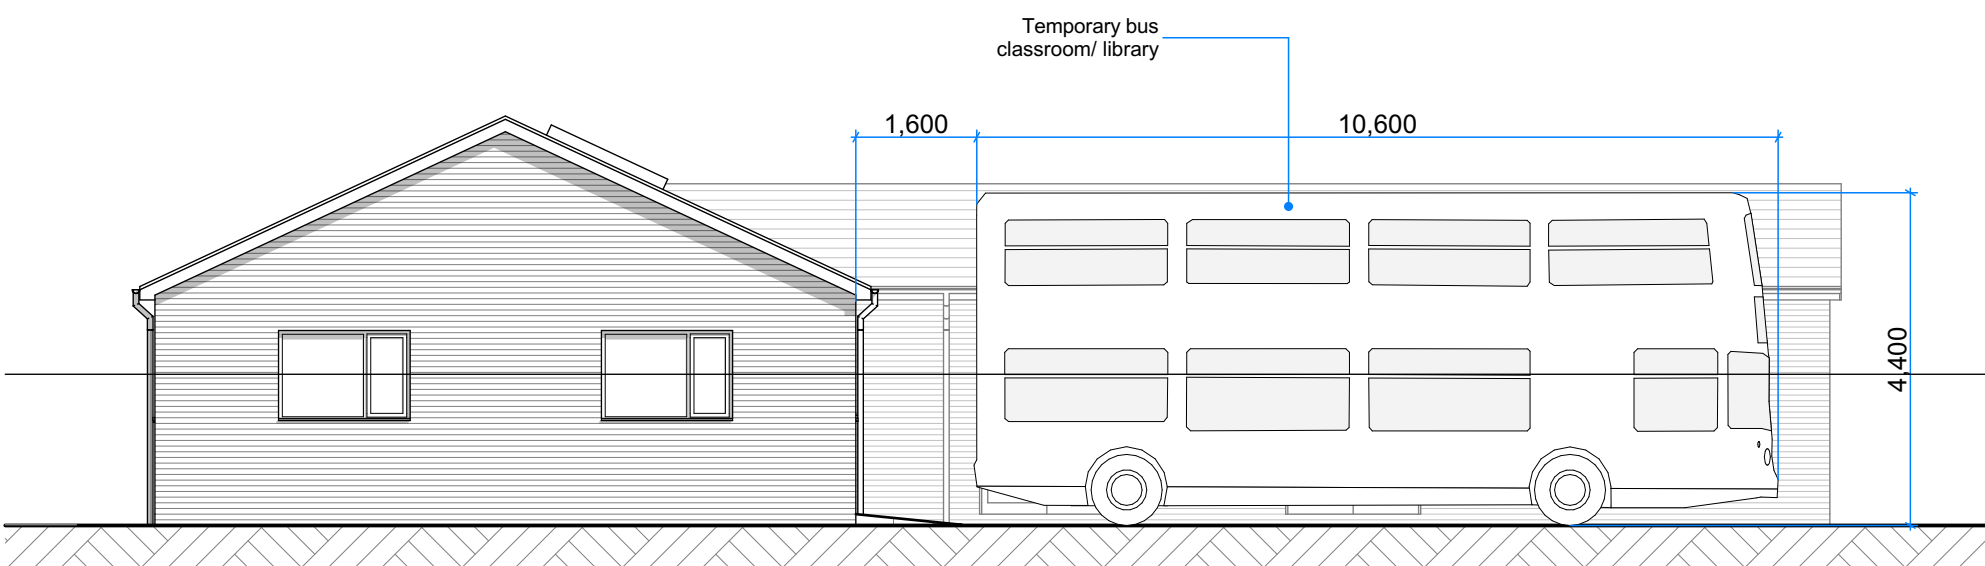

Proposed South West Elevation

1:100

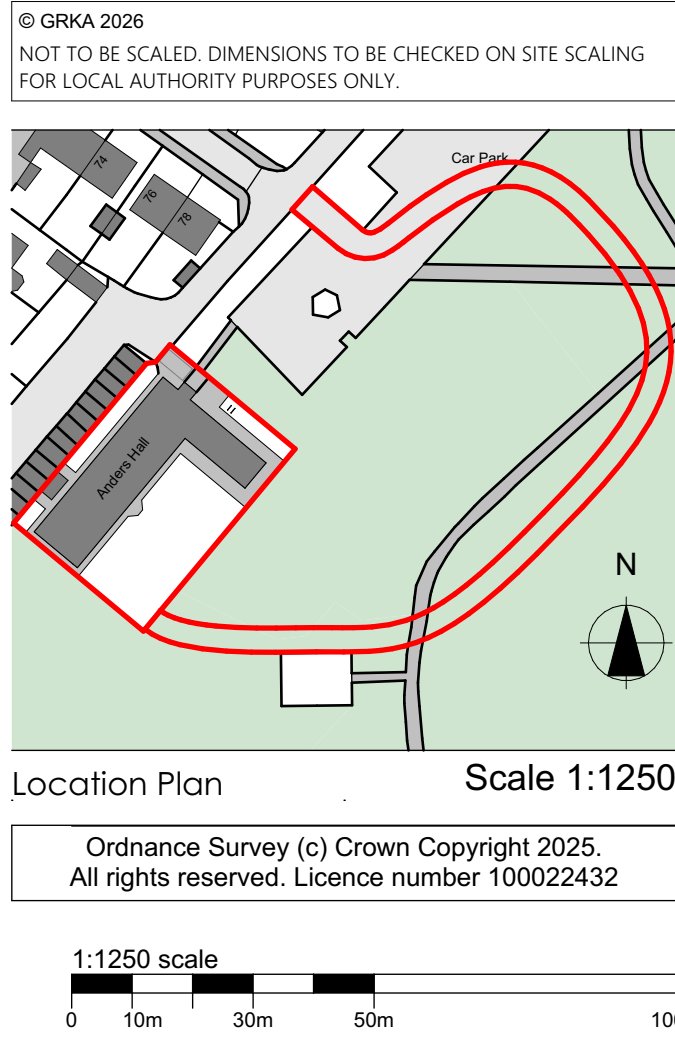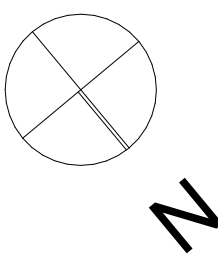 

PLANNING APPROVAL			
P2	Bus Access Redline	30.06.26	GM
P1	Planning Issue	08.04.26	GM
Revision	Description	Date	Drawn



Project :
Growing Places, Waterloooville
Proposed Extension

Drawing :
Proposed Plans and Elevations

Date : May 2026	Scale : 1:100 @ A1
Drawing No. : 25 / 421 / 101	Status : PLANNING
Revision: P2	