

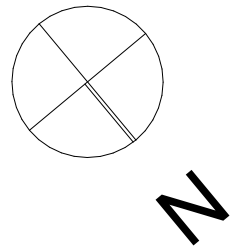



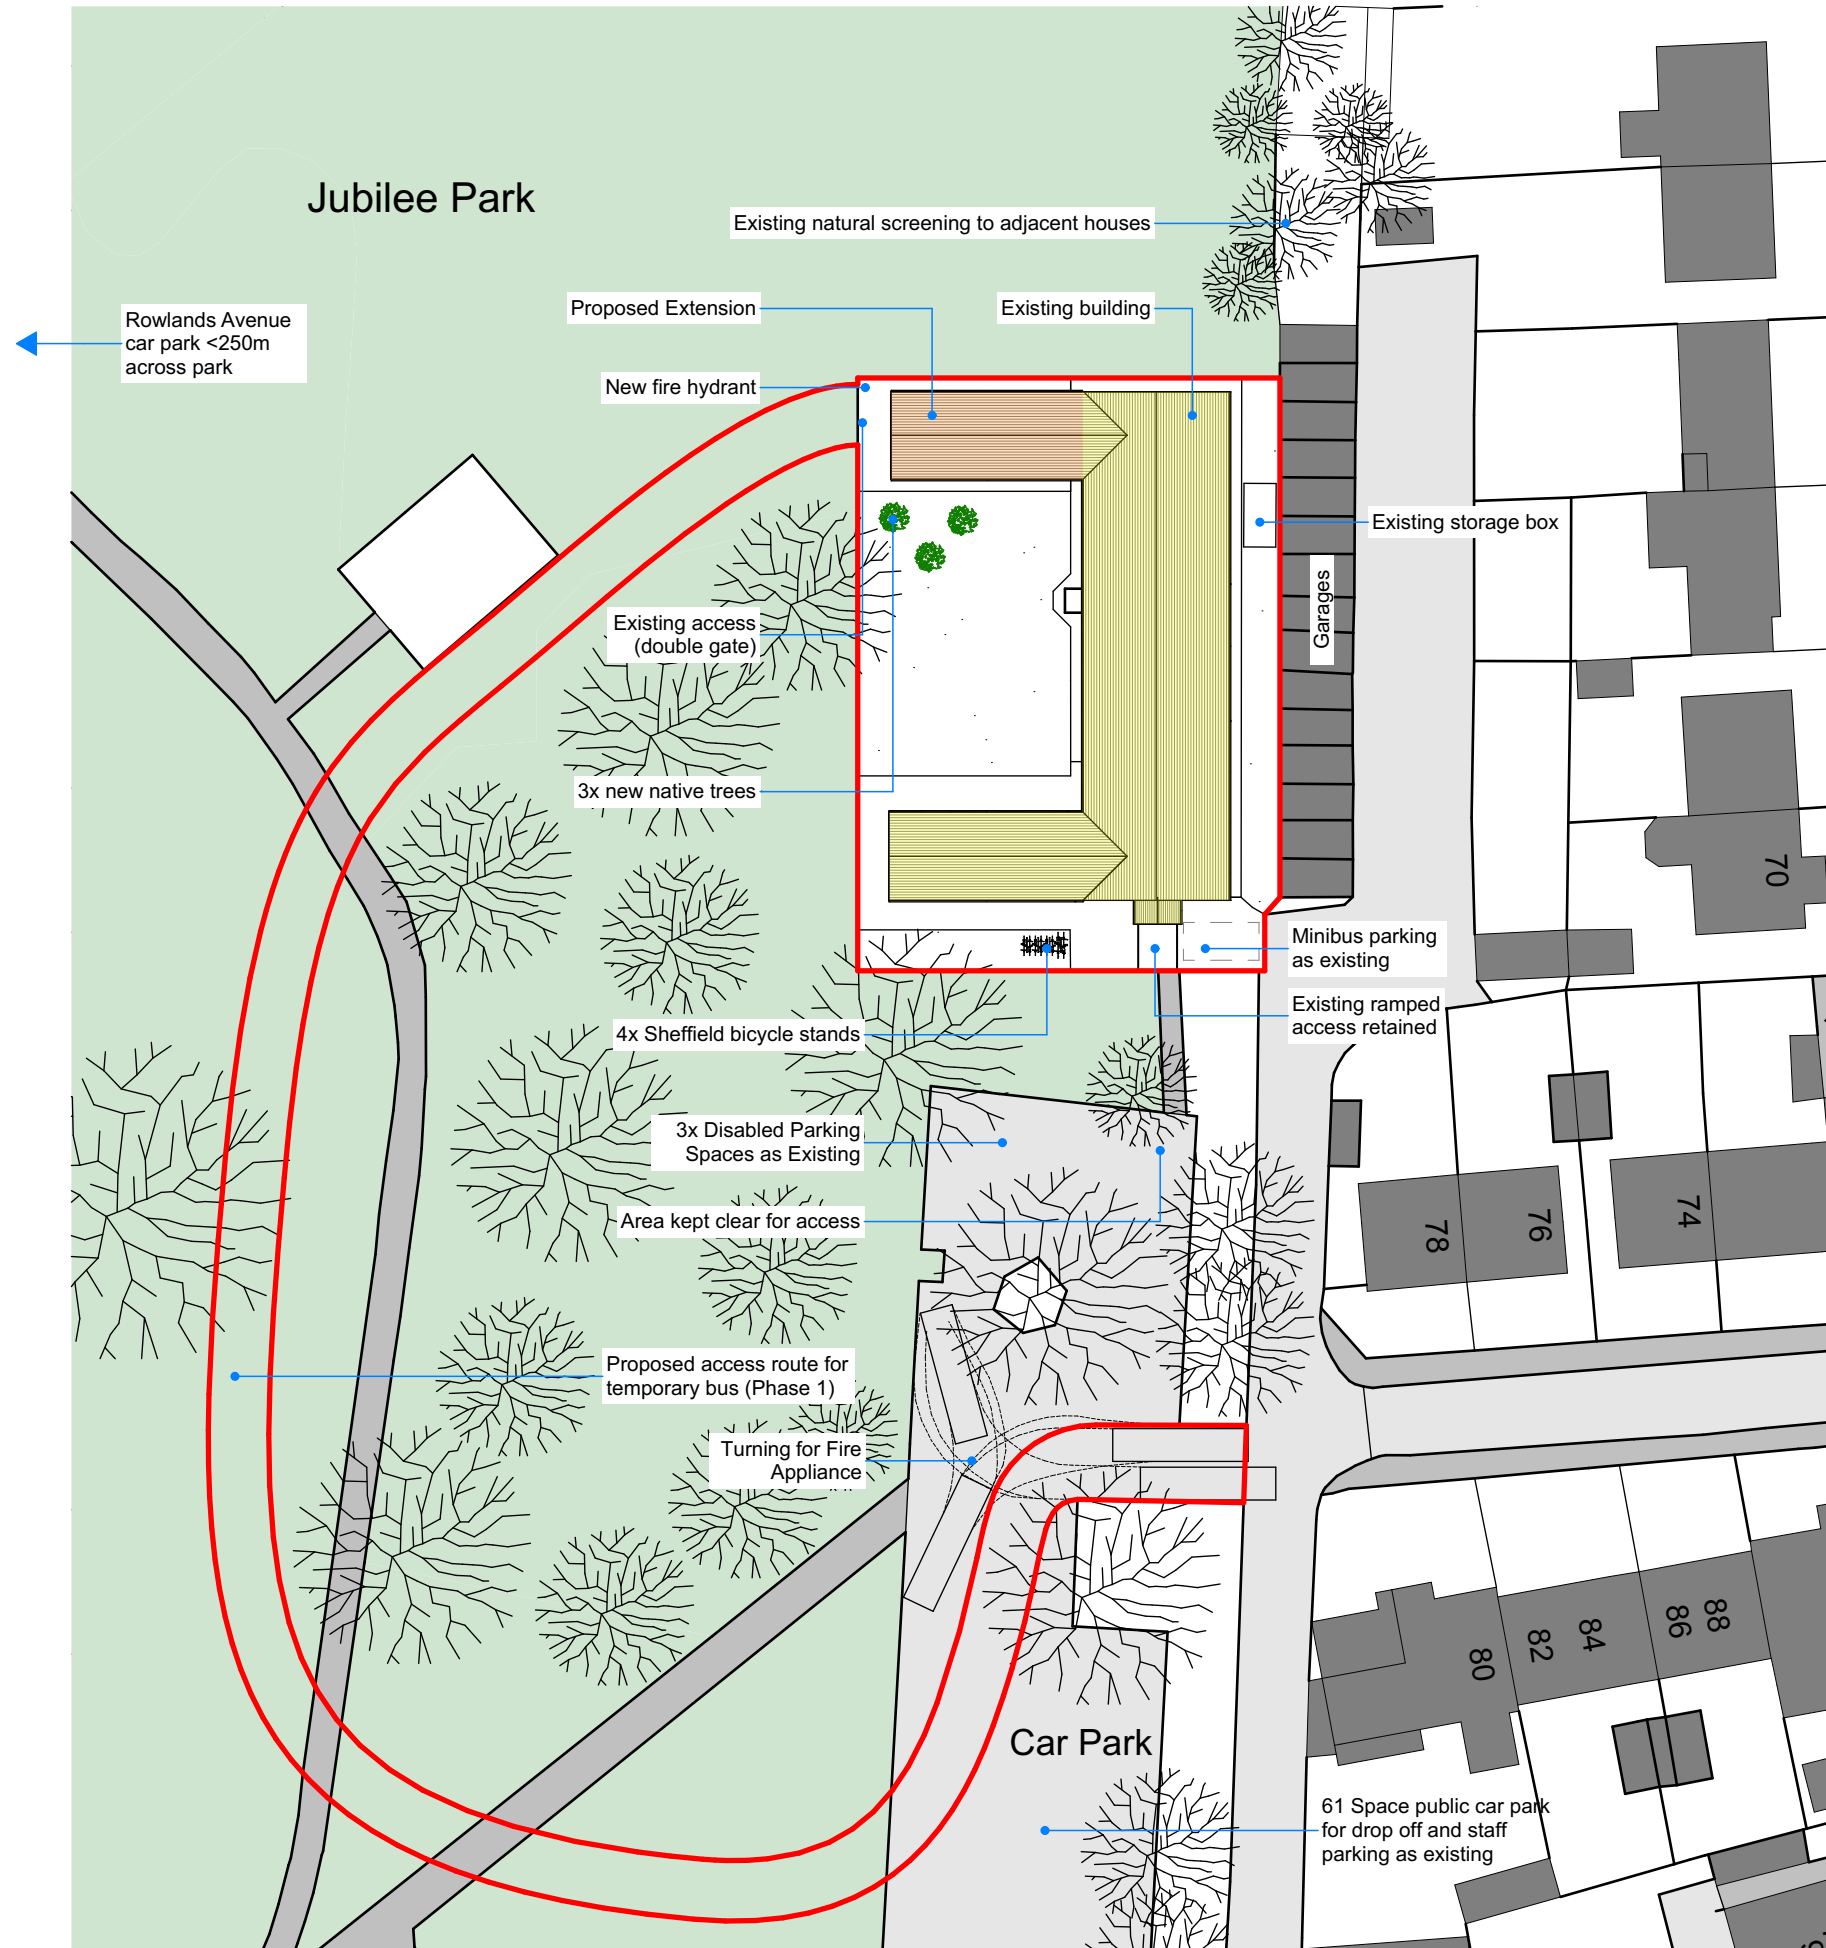


© GRKA 2026
NOT TO BE SCALED. DIMENSIONS TO BE CHECKED ON SITE SCALING
FOR LOCAL AUTHORITY PURPOSES ONLY.

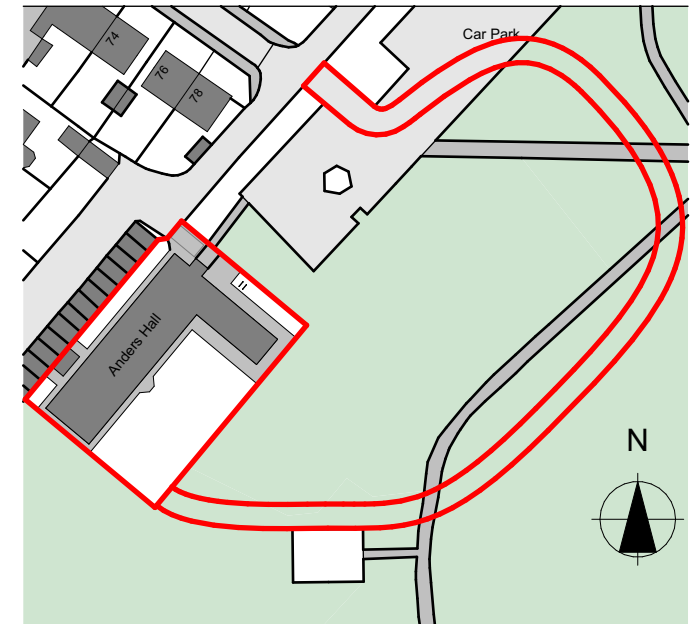

Location Plan Scale 1:1250

Ordnance Survey (c) Crown Copyright 2025.
All rights reserved. Licence number 100022432

  

PLANNING APPROVAL

P2	Bus Access Redline	30.06.26	GM
P1	Planning Issue	08.05.26	GM
Revision	Description	Date	Drawn

Designer :



Project :
Growing Places, Waterloooville
Proposed Extension

Drawing :
Site Plan

Date : May 2026 Scale : 1:1250, 1:500 @ A1

Drawing No. : 25 / 421 / 103 Status : PLANNING Revision: P2