



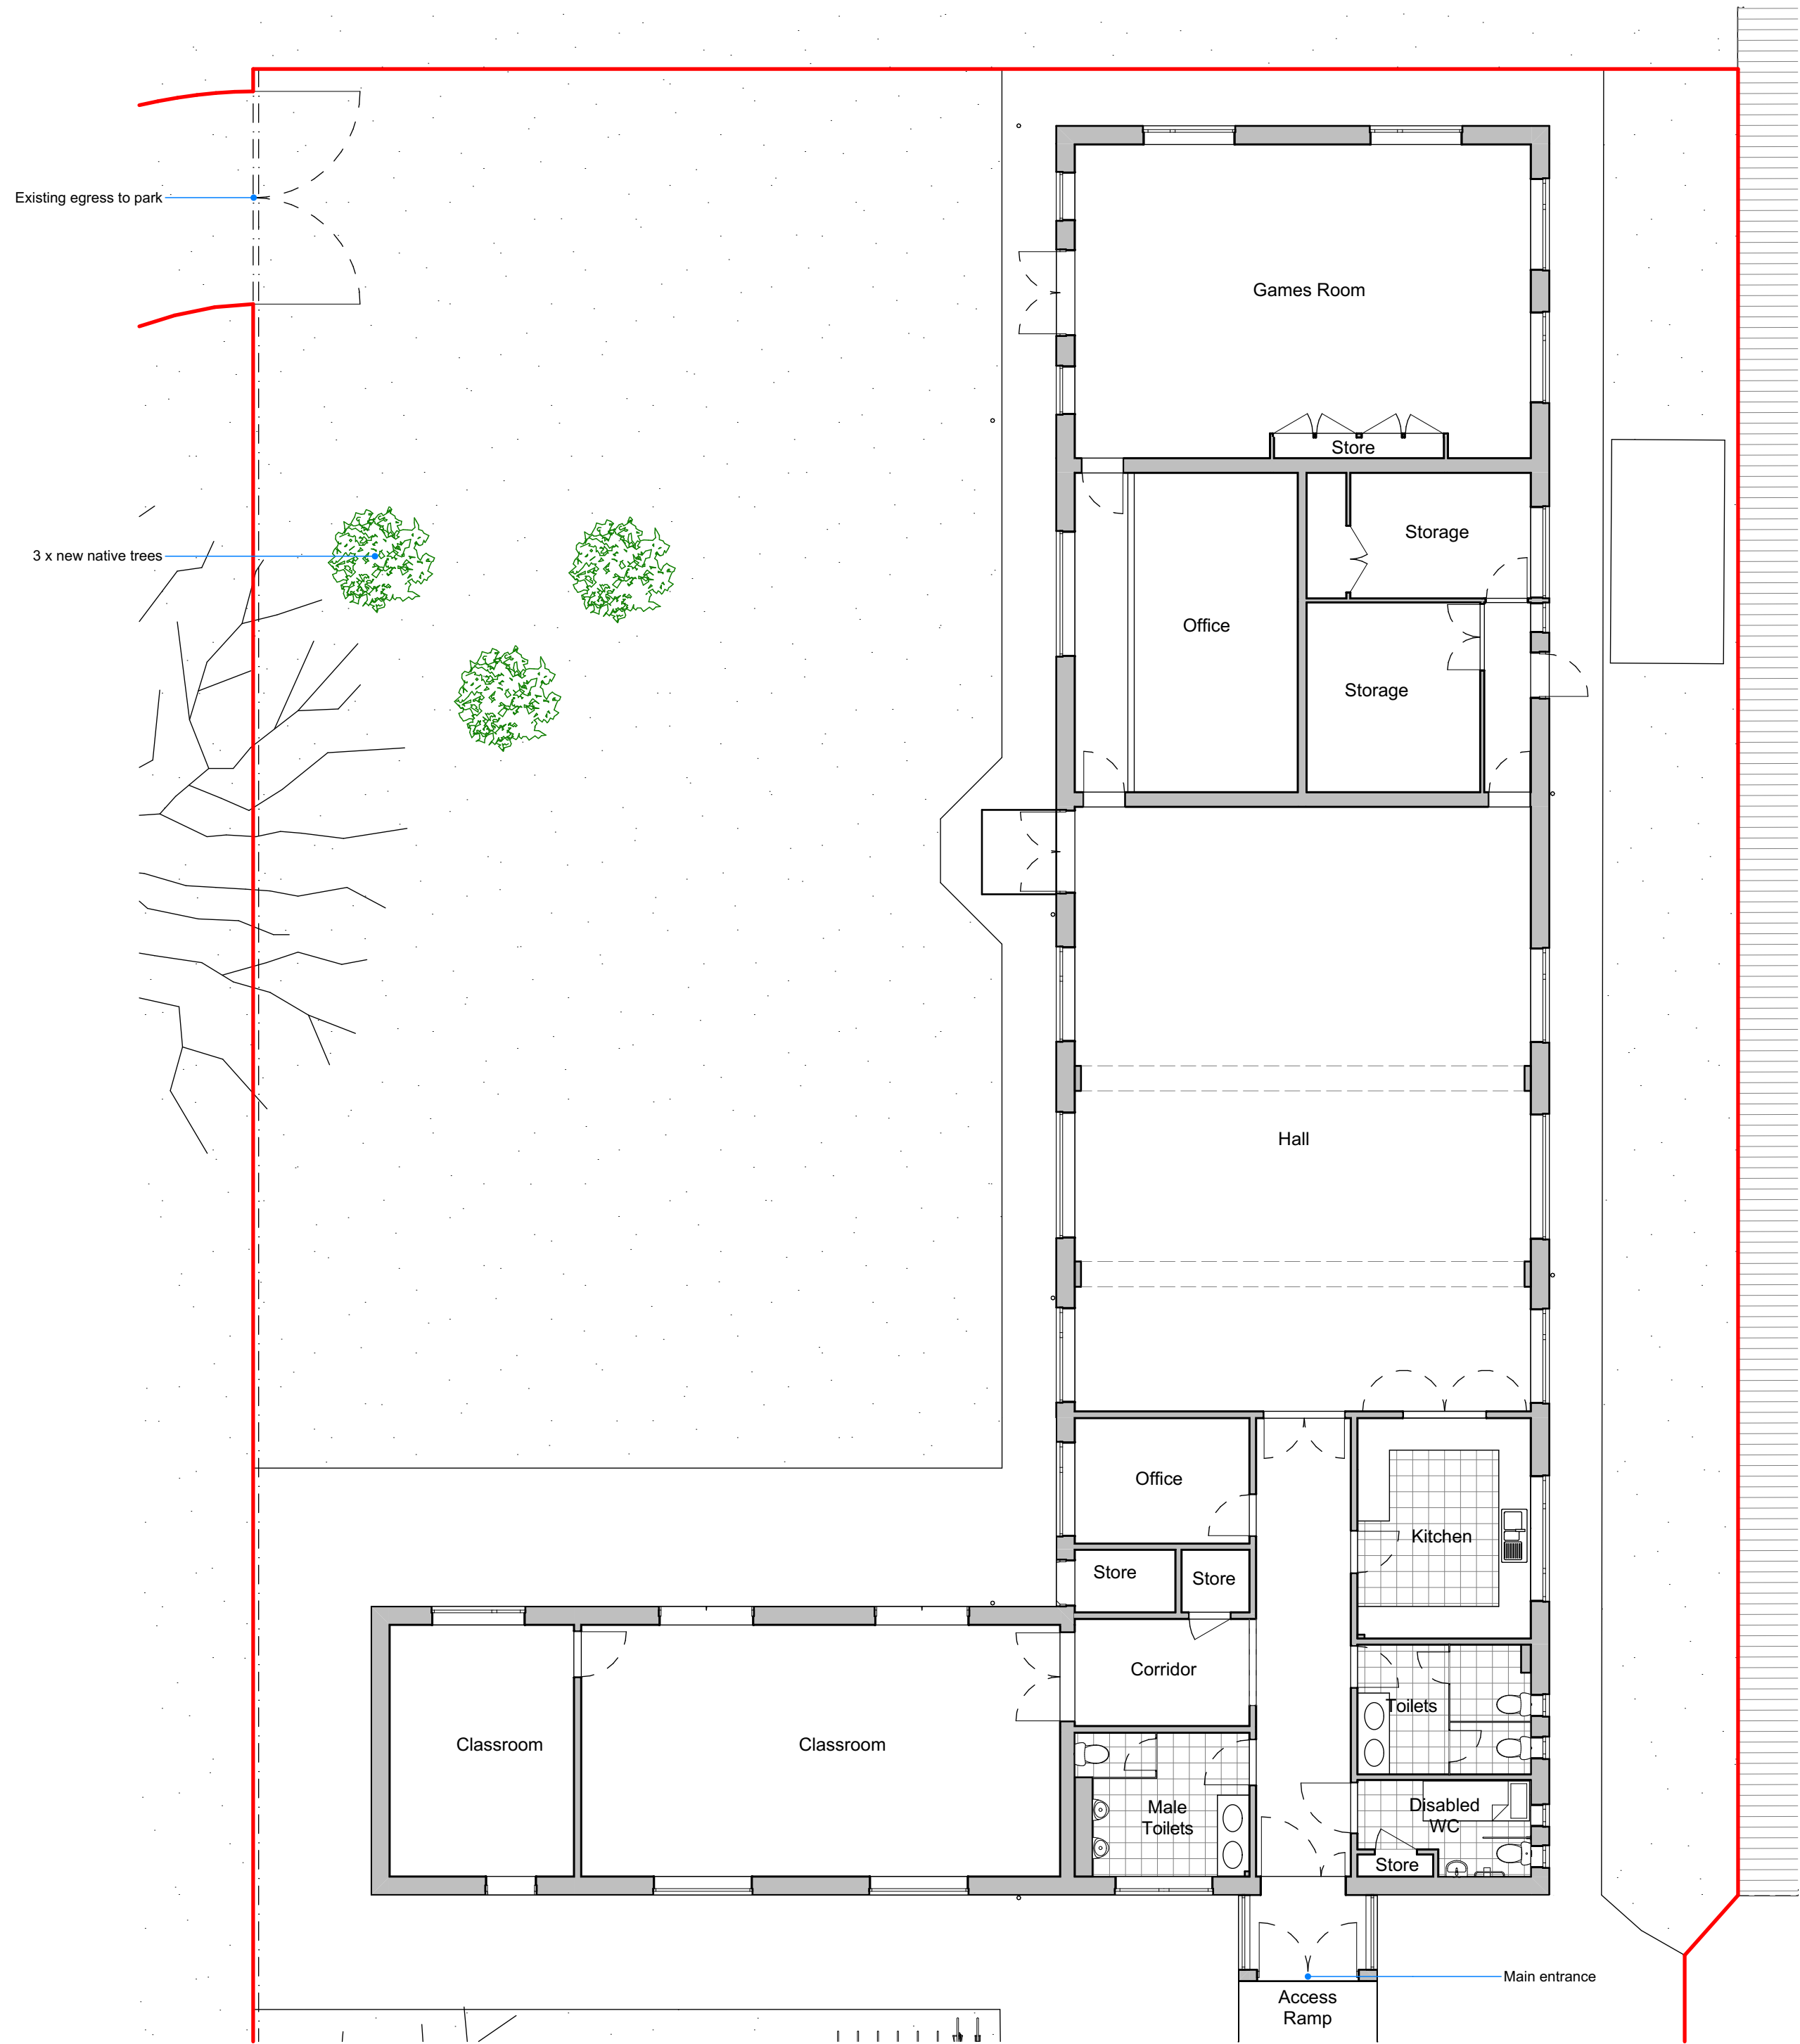


Existing Ground Floor Plan

1:100

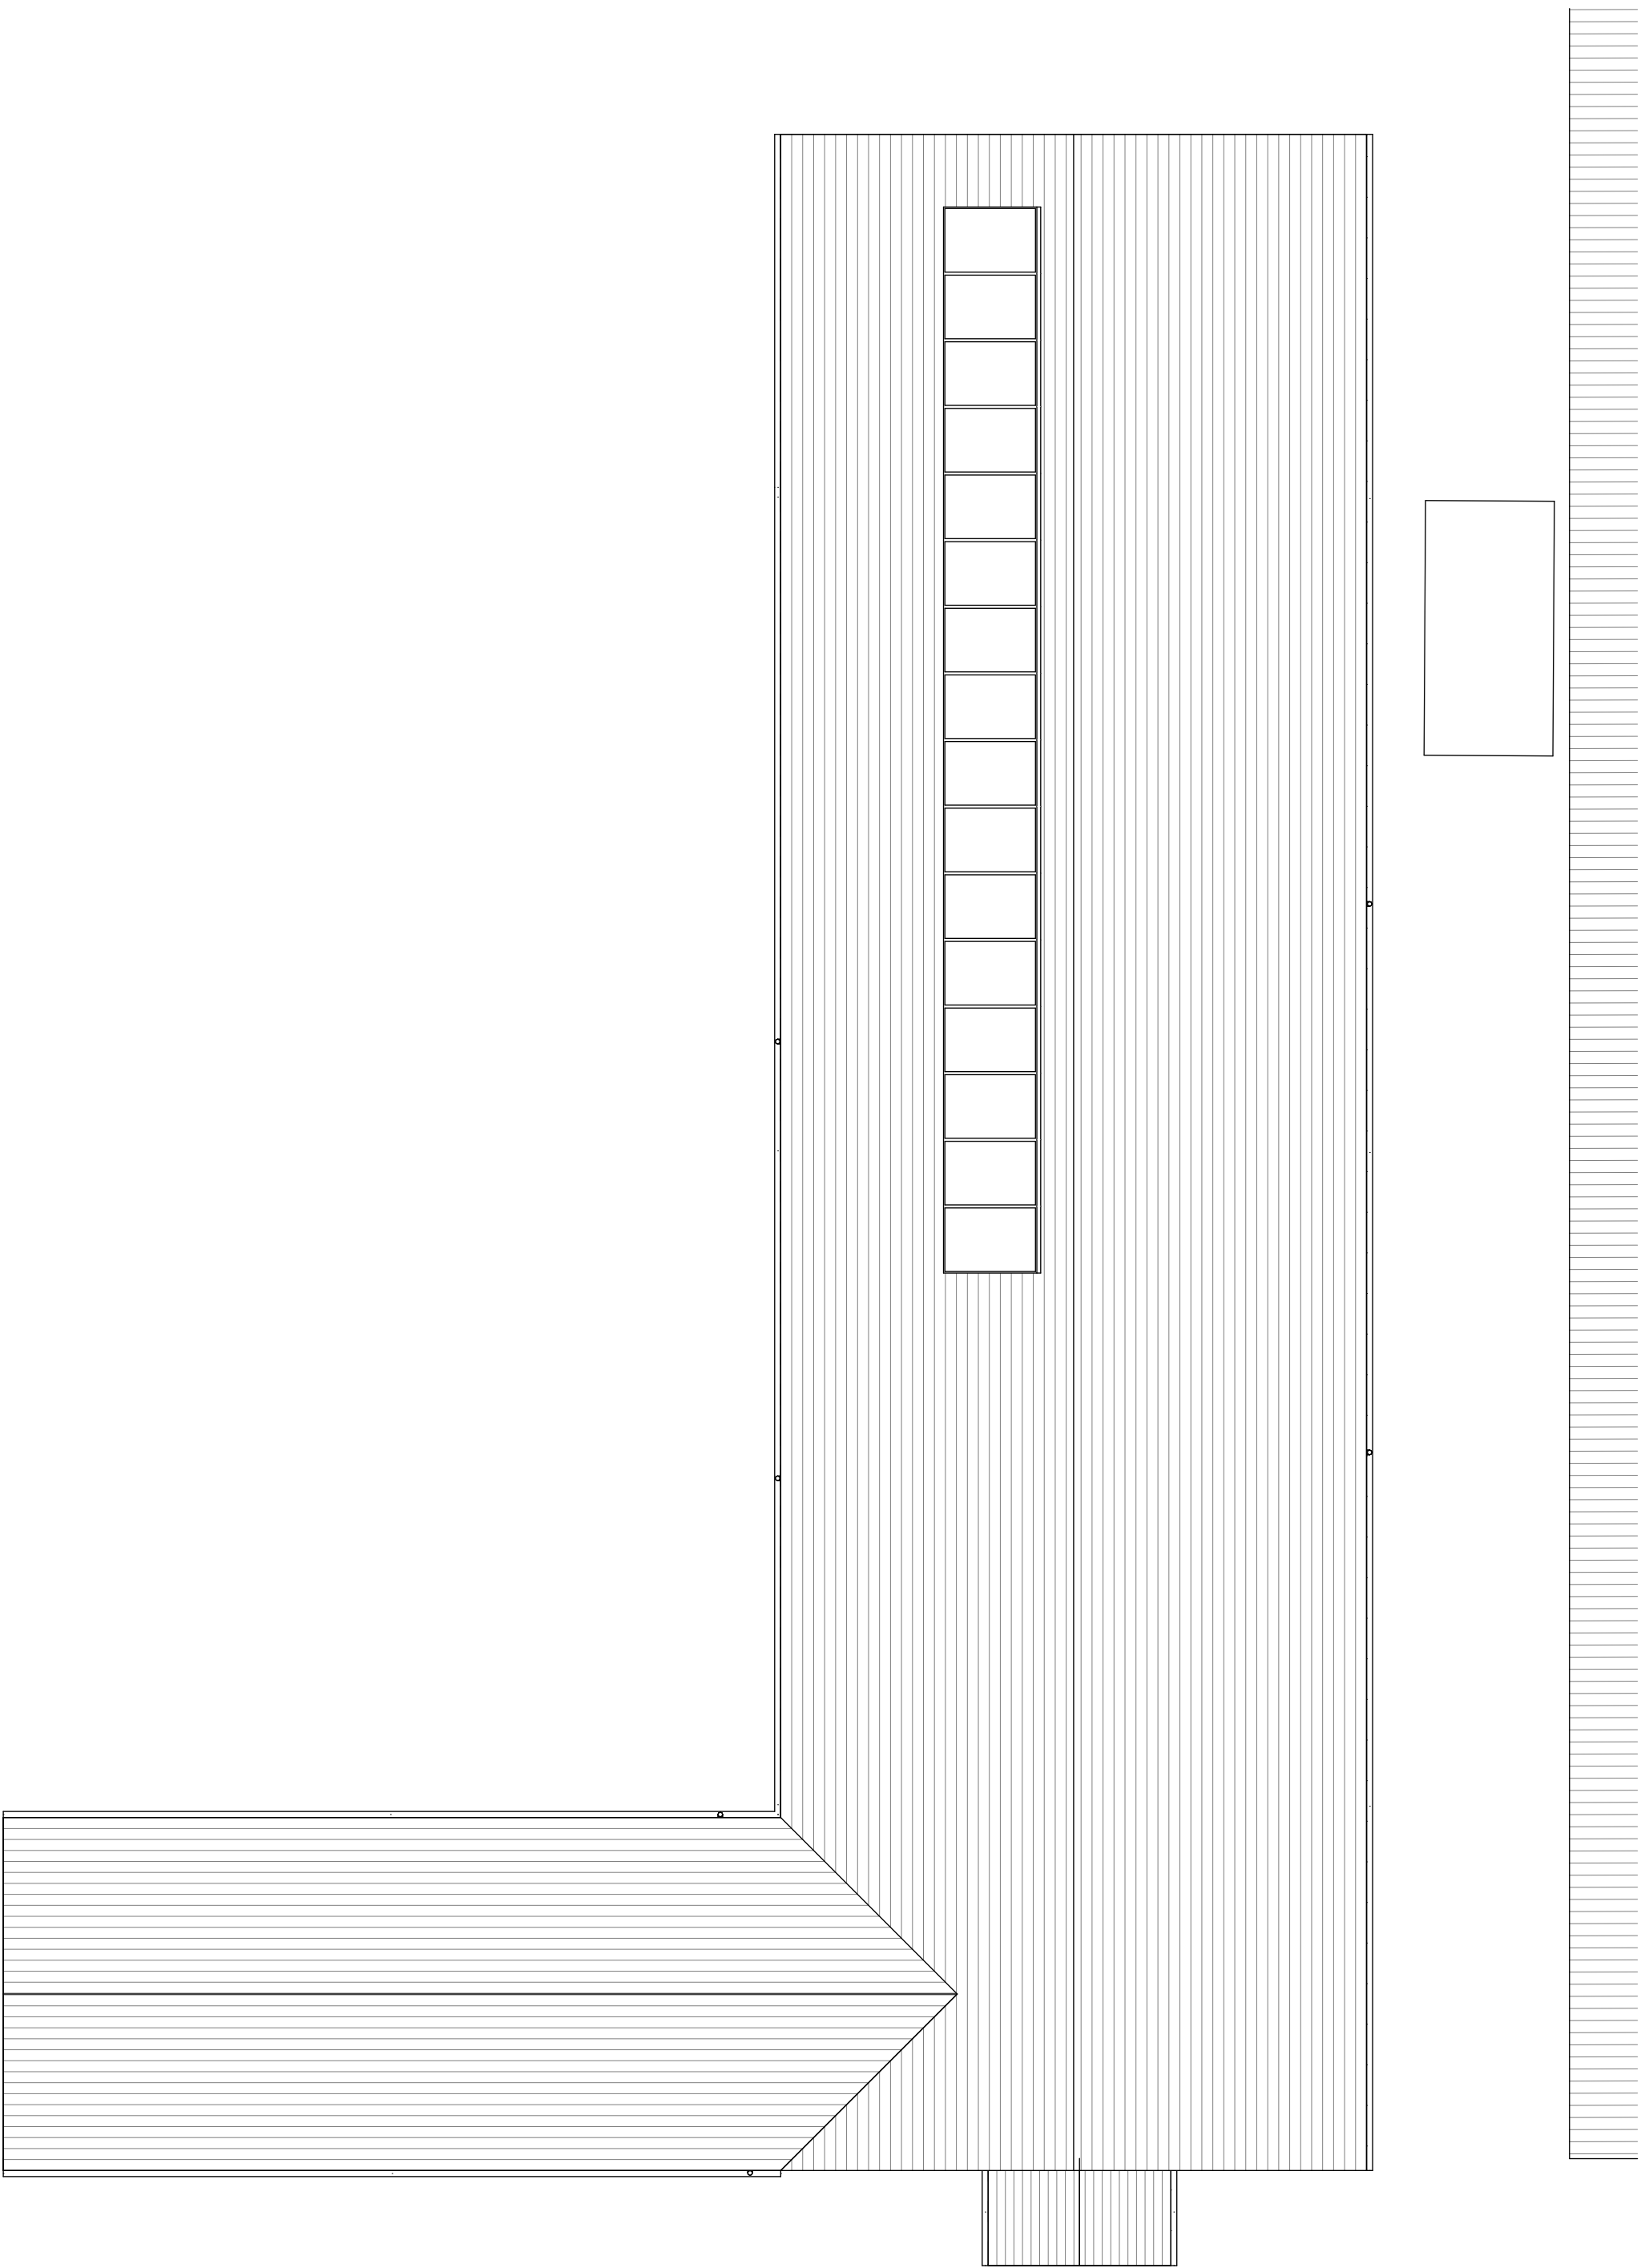


Existing Roof Plan

1:100

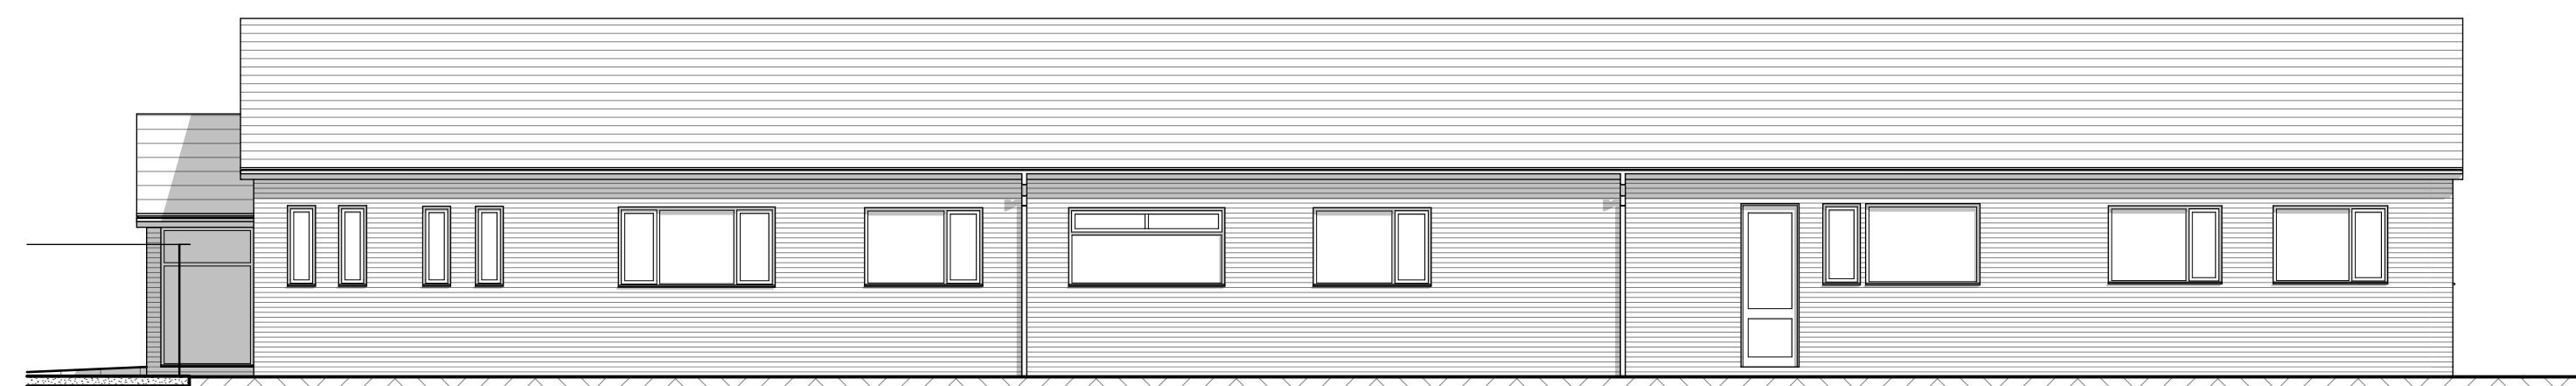


Existing North West Elevation

1:100

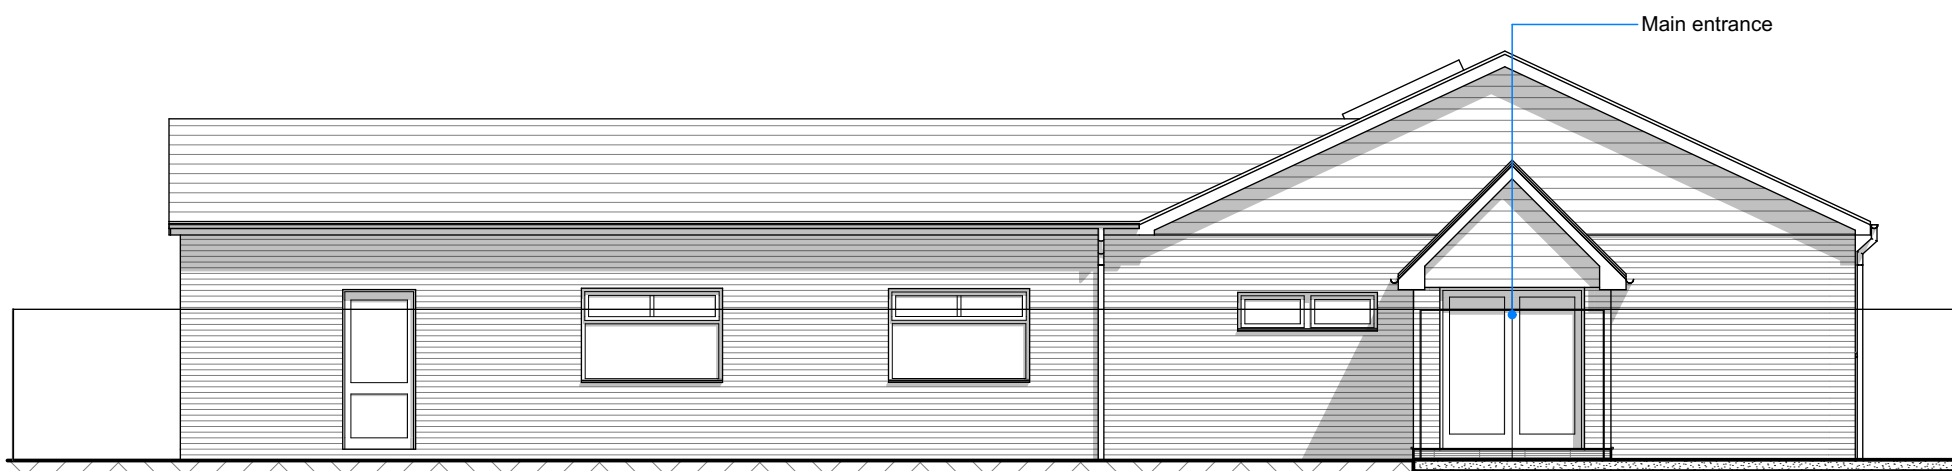


Existing North East Elevation

1:100

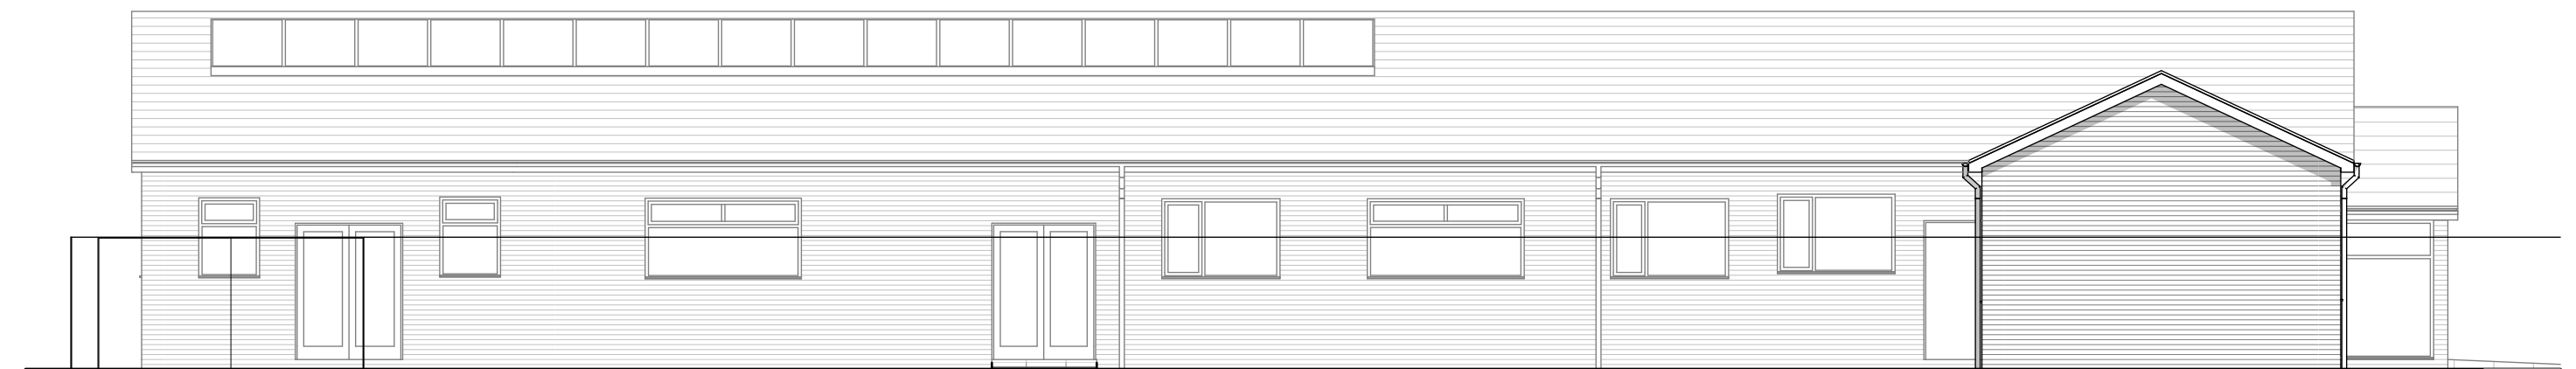




Existing South East Elevation

1:100

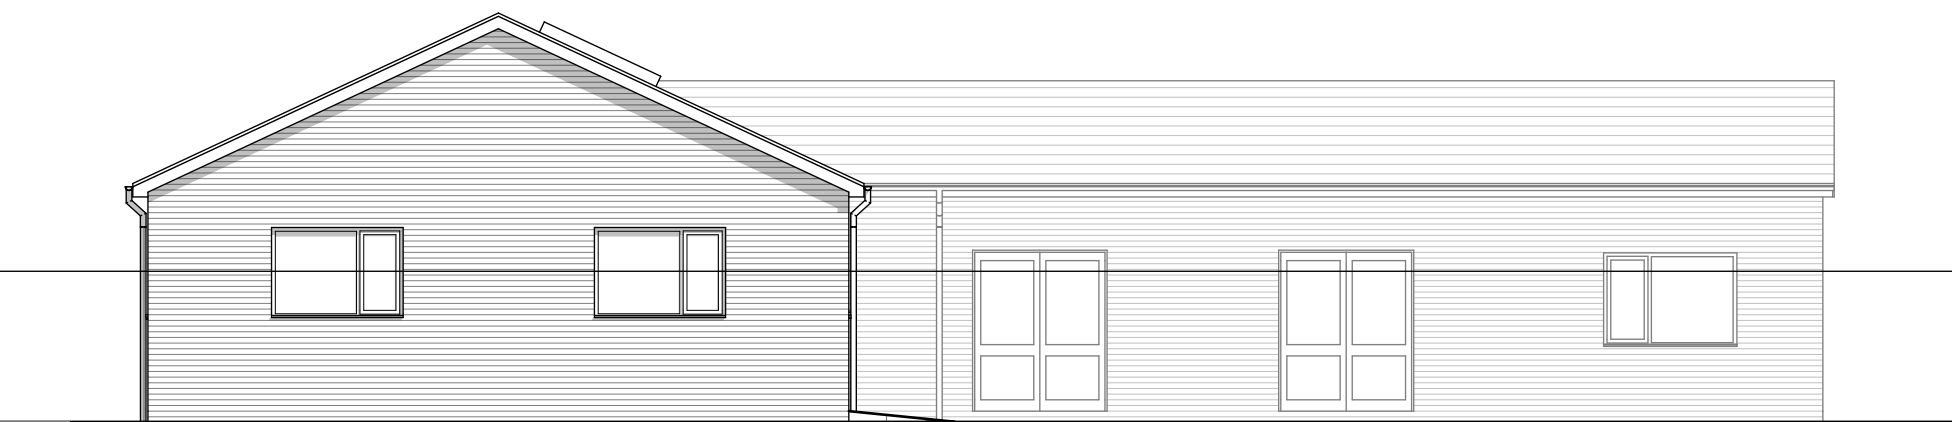

Existing South West Elevation

1:100

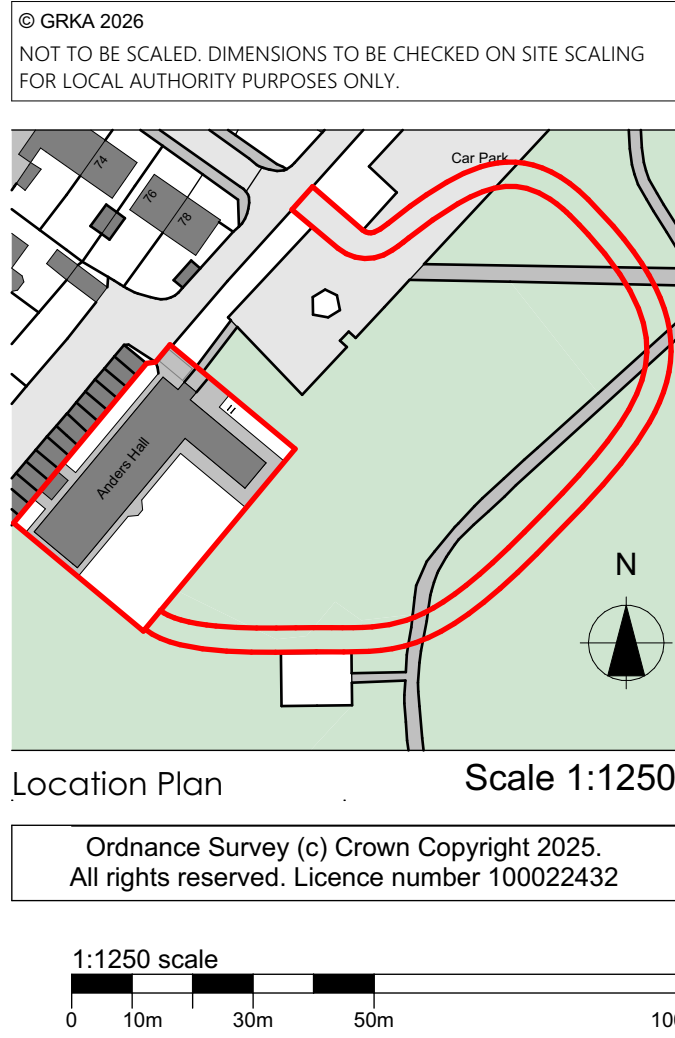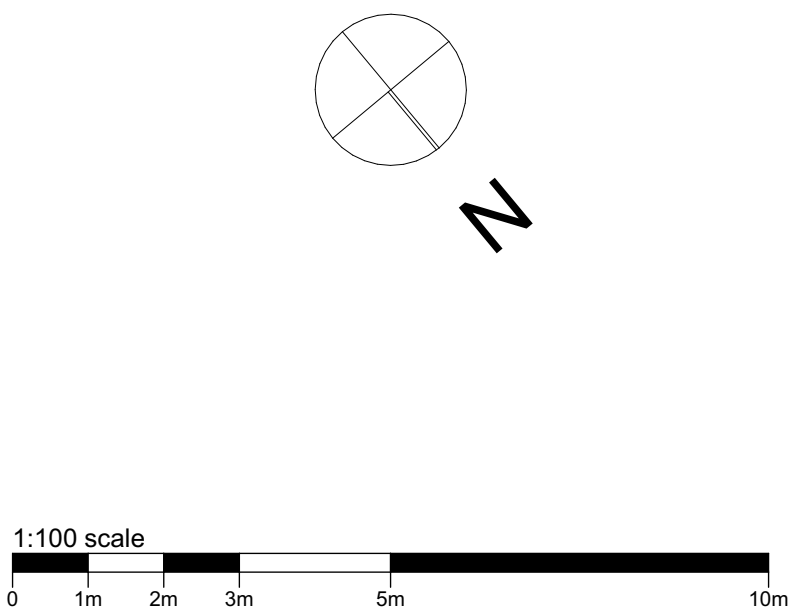 

PLANNING APPROVAL			
P2	Bus Access Redline	30.06.26	GM
P1	Planning Issue	08.04.26	GM
Revision	Description	Date	Drawn

Designer :

GRKA
GRK Architecture
www.grka.co.uk

Project :
Growing Places, Waterloooville
Proposed Extension

Drawing :
Existing Plans and Elevations

Date : May 2026	Scale : 1:100 @ A1
Drawing No. : 25 / 421 / 100	Status : PLANNING
	Revision: P2