


All dimensions to be checked on site prior to commencement of any construction works. Figure dimensions are to be used in preference to scaled dimensions.

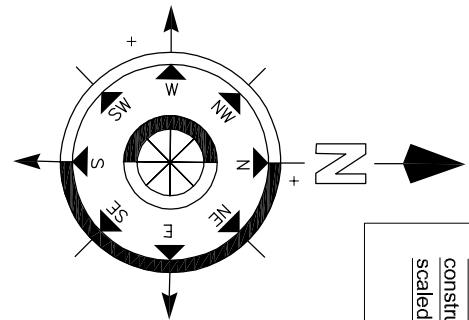


Proposed
6 x 1 Bedroom
11 x 2 Bedrooms
17 total

7 Parking Spaces
25 Cycle Spaces
4no 1200lts refuse bins




Scale in Metres
0 1 2 3 4 5
For 1:100


Ground Floor Plan

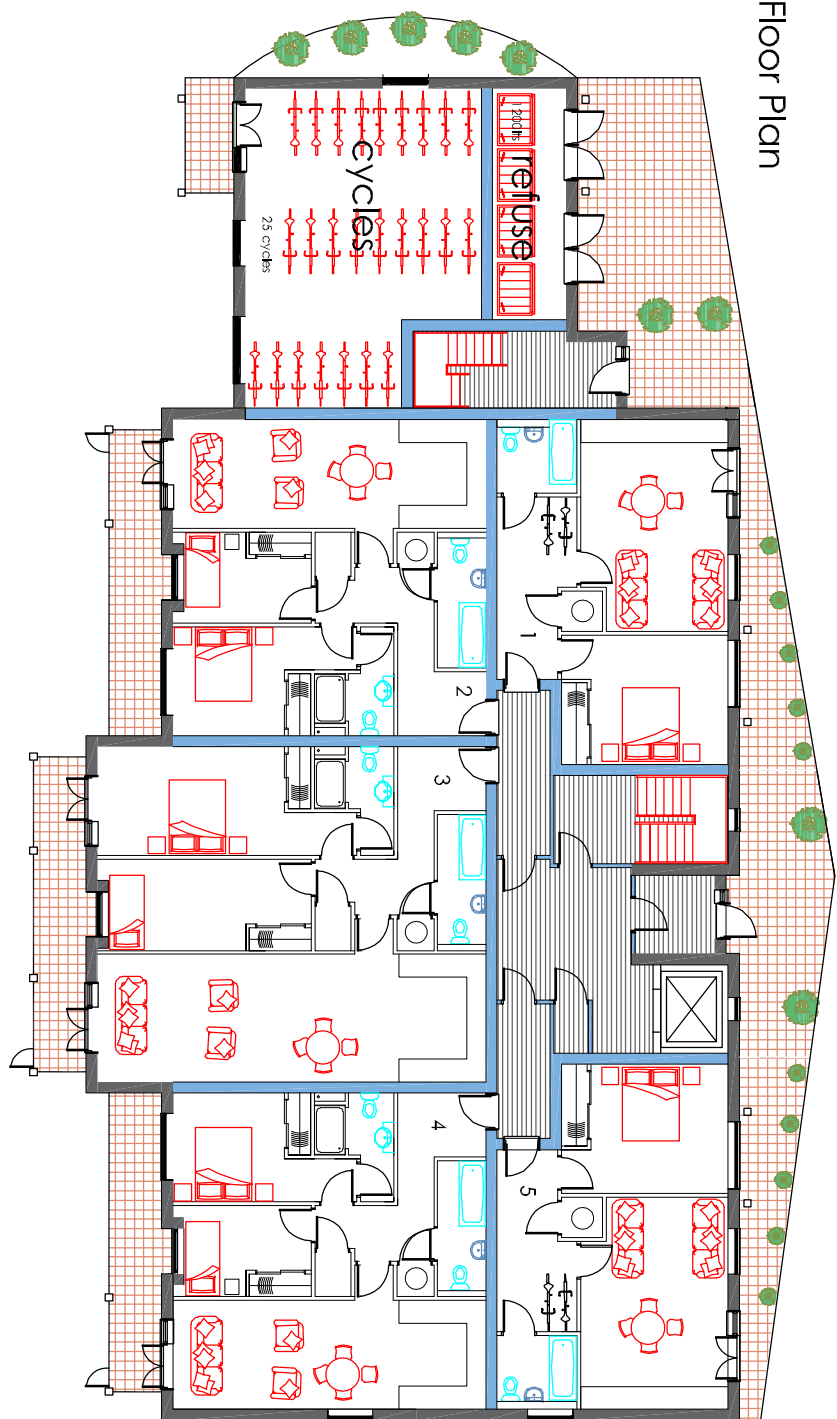

First Floor Plan

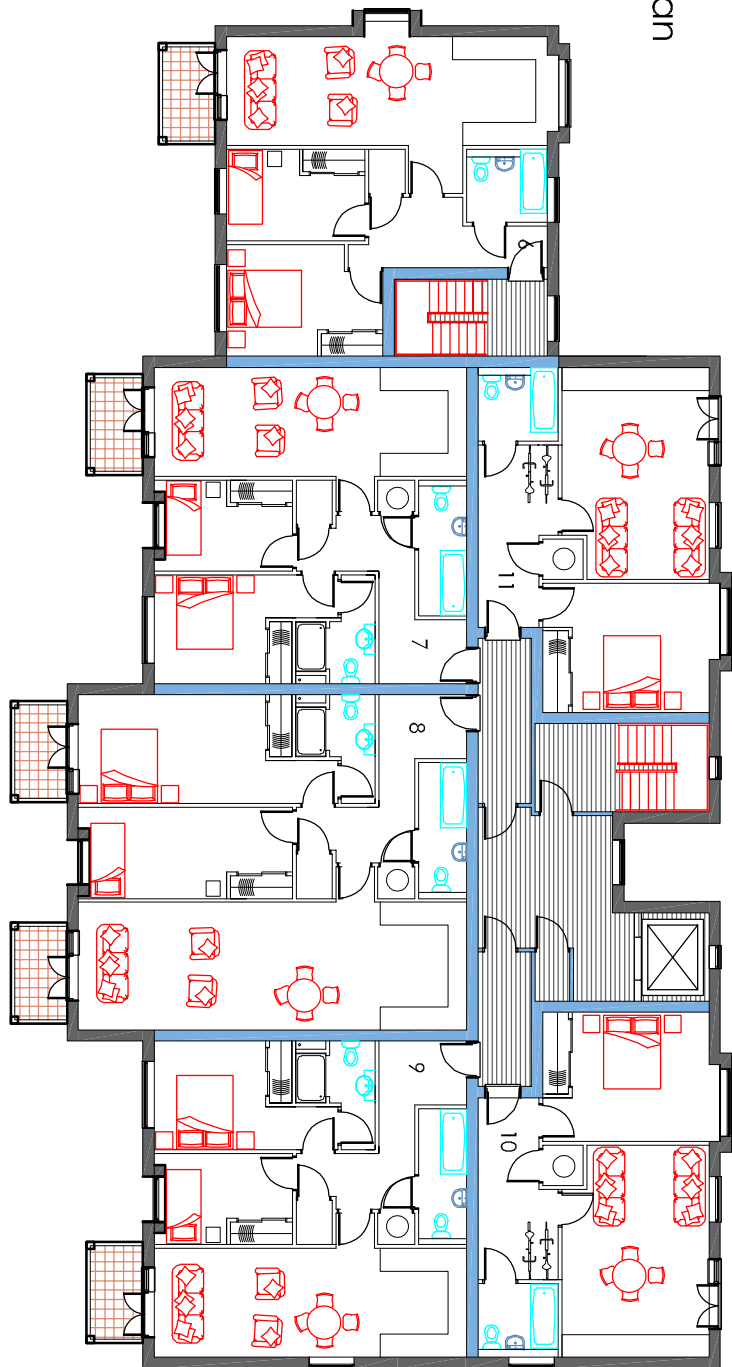


Second Floor Plan

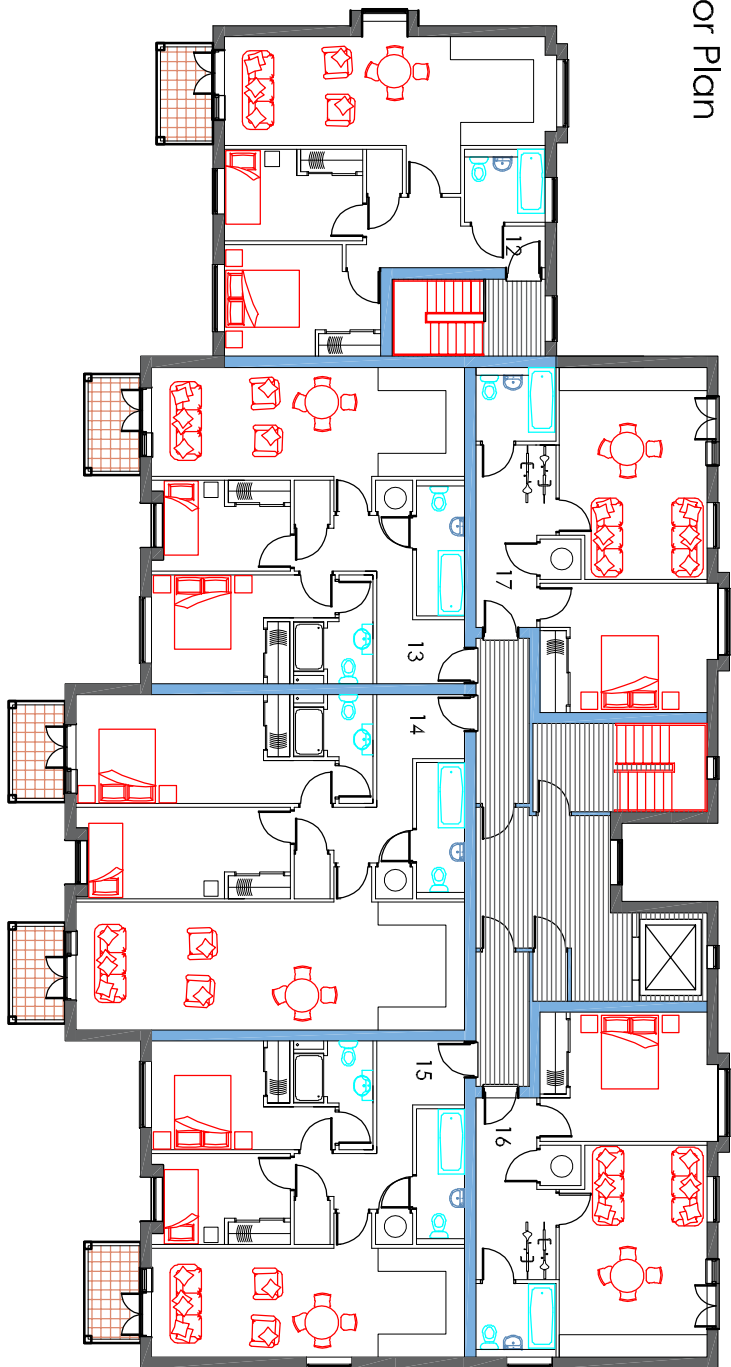

Roof Plan




SECTION A-A

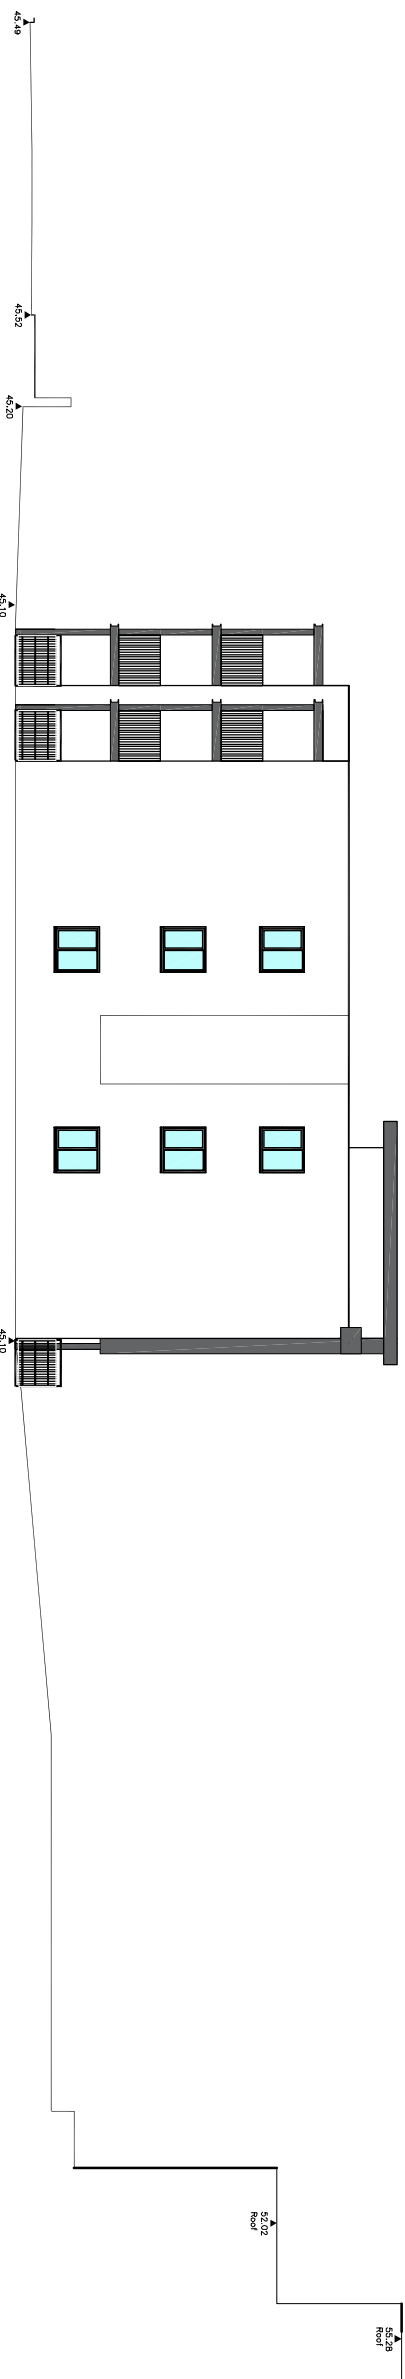

SECTION B-B

DEPTH = 6.000m

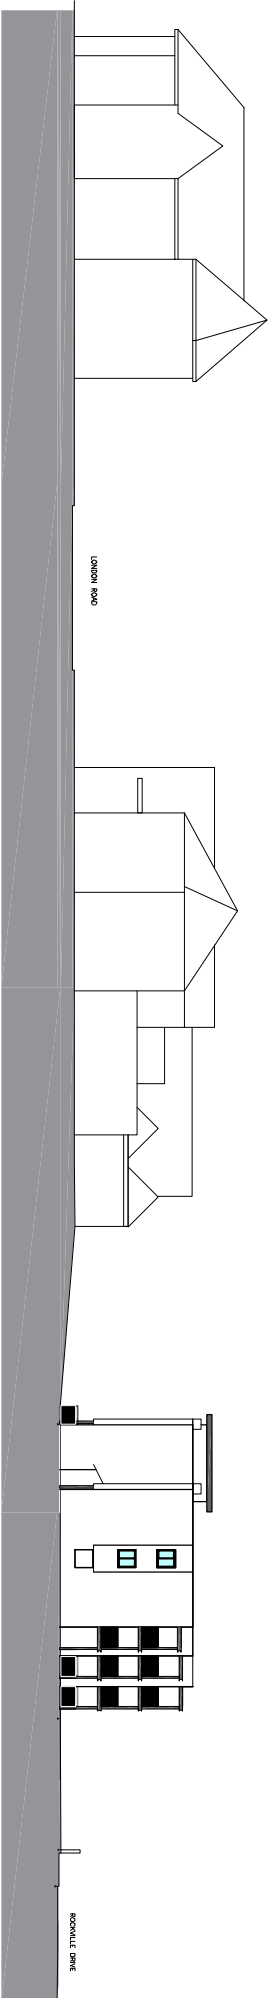

Townscape

01	Planning update	Rev 25	CRF
Revision	Description	Date	Drawn

Project:
Land at Victoria Road
Waterlooville
Hampshire

Drawing Title:
Proposed Redevelopment

Chris Flint Associates Ltd
CHARTERED SURVEYORS - PROJECT MANAGERS
DEVELOPMENT CONSULTANTS

Drawn By	Date	SHEET SIZE	Approved By	Date
CF	01/02/24	A1		

CFA	FULL	01	01	1-100
Drawing No.	Revision	Scale		

PLANNING

REC'D 000 - 20 QUEENS ROAD - WATERLOOVILLE - PO7 2SR
tel: 023 92 43244
Email: chrisflintassociates@gmail.com