



- NOTES
- The details shown are for design intent purposes only and are subject to further design development with suppliers and sub-contractors.
 - Proposals subject to consultation and approval from Local Authority Planning Department and Building Control (or an Approved Inspector).
 - This drawing can only be scaled for planning purposes. Any errors as a result of scaling will not be accepted.
 - All setting out dimensions should be checked on site prior to construction and any discrepancies and/or omissions should be reported to the Architect immediately.
 - This drawing is to be read in conjunction with all other plans, structural calculations and specifications.



Critchley Architecture And Design Ltd.

Contact: 02392 474 919 | info@caad.online

The Old Bakery, 34 North Street, Havant, PO9 1PT

PLANNING

Revisions

- P1 - Issued for comment - KM
(10.04.2026)
P2 - Issued for pre-app - KM
(27.04.2026)

Project Address


330 Middle Park Way
Havant
PO9 5DS

EXISTING SITE PLANS


Scale A3 = As Shown
Drawn By KM
Date 10.04.2026

Project No. Sheet No. Rev.

26015 201 P2

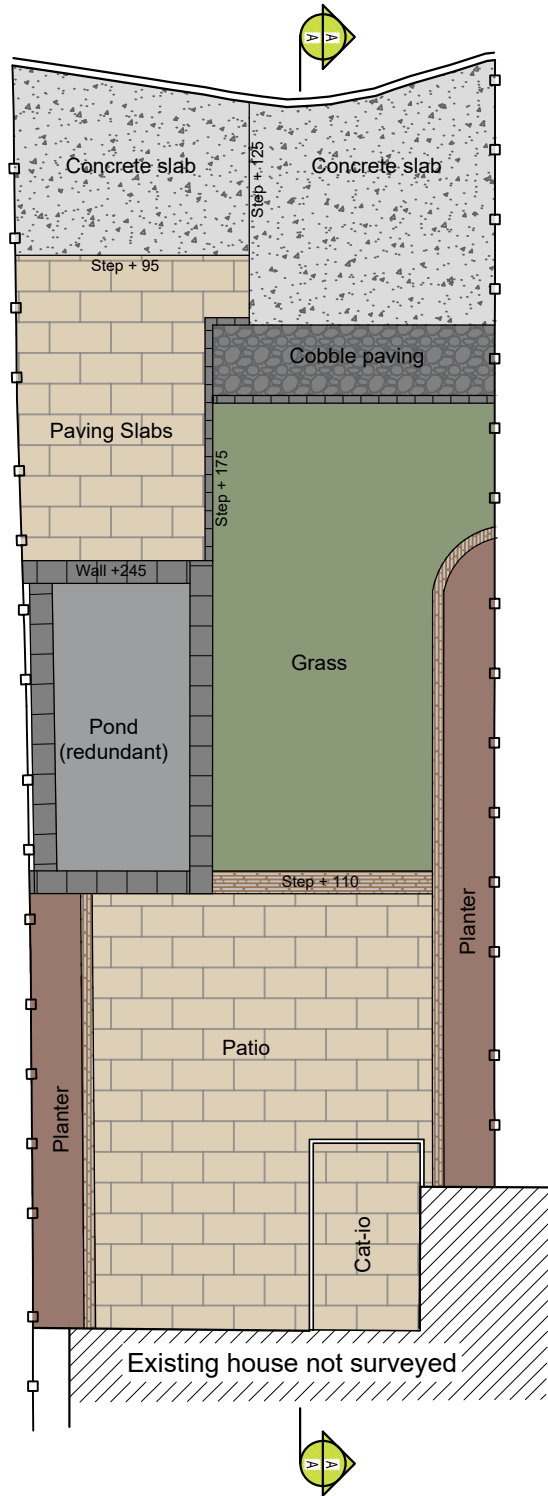

Site
Floor Plan

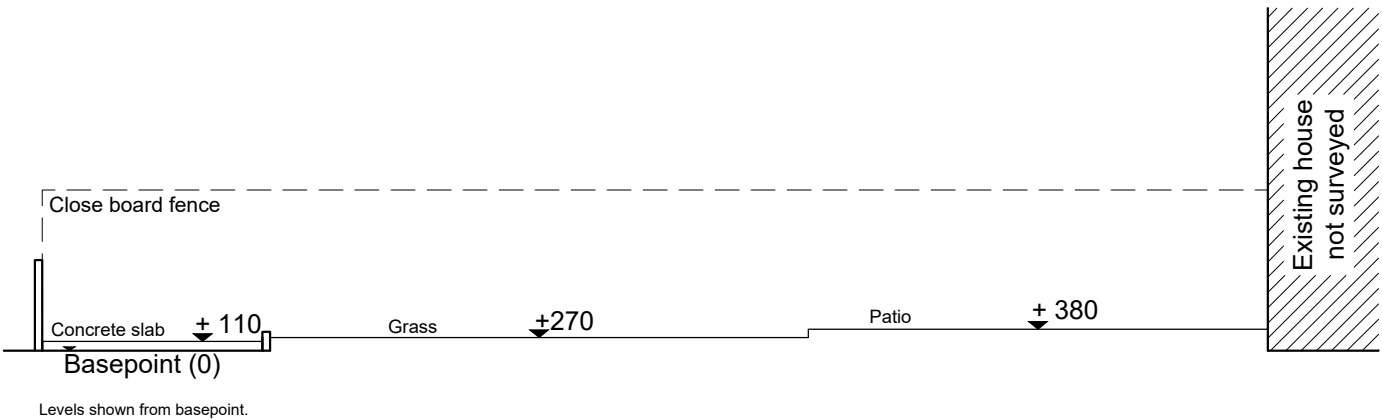

A - A
Section

SCALE BAR 1:100

