

Drawing Title

21 Shillinglee
Purbrook
Waterlooville
Hampshire
PO7 5RW

Drawing Ref

21SHILLINGLEE 05

Scale at A1

1:25

Scale at A3

1:50

Date

15 MAY 2026

Drawn by

GBS

Scale Bar

DRAWN	DATE
GBS	13.03.26
GBS	18.03.26
GBS	09.04.26
GBS	15.05.26
GBS	01.07.26

DESCRIPTION

Copyright is reserved by GBS Designs and is issued on the condition that it is not copied or disclosed by or to any unauthorised persons without prior consent in writing from GBS Designs.

All dimensions to be checked on site

All structural elements to be specified by a suitably qualified structural engineer.

REV



Initial design

Original flat roof kept to the rear extension over the dining area and a new cable end roof to the lounge.

Full back rear extension option

Widened proposed rear extension and added a new side window to match existing

Ground floor altered to put a lavatory and bedroom immediately off the kitchen diner

 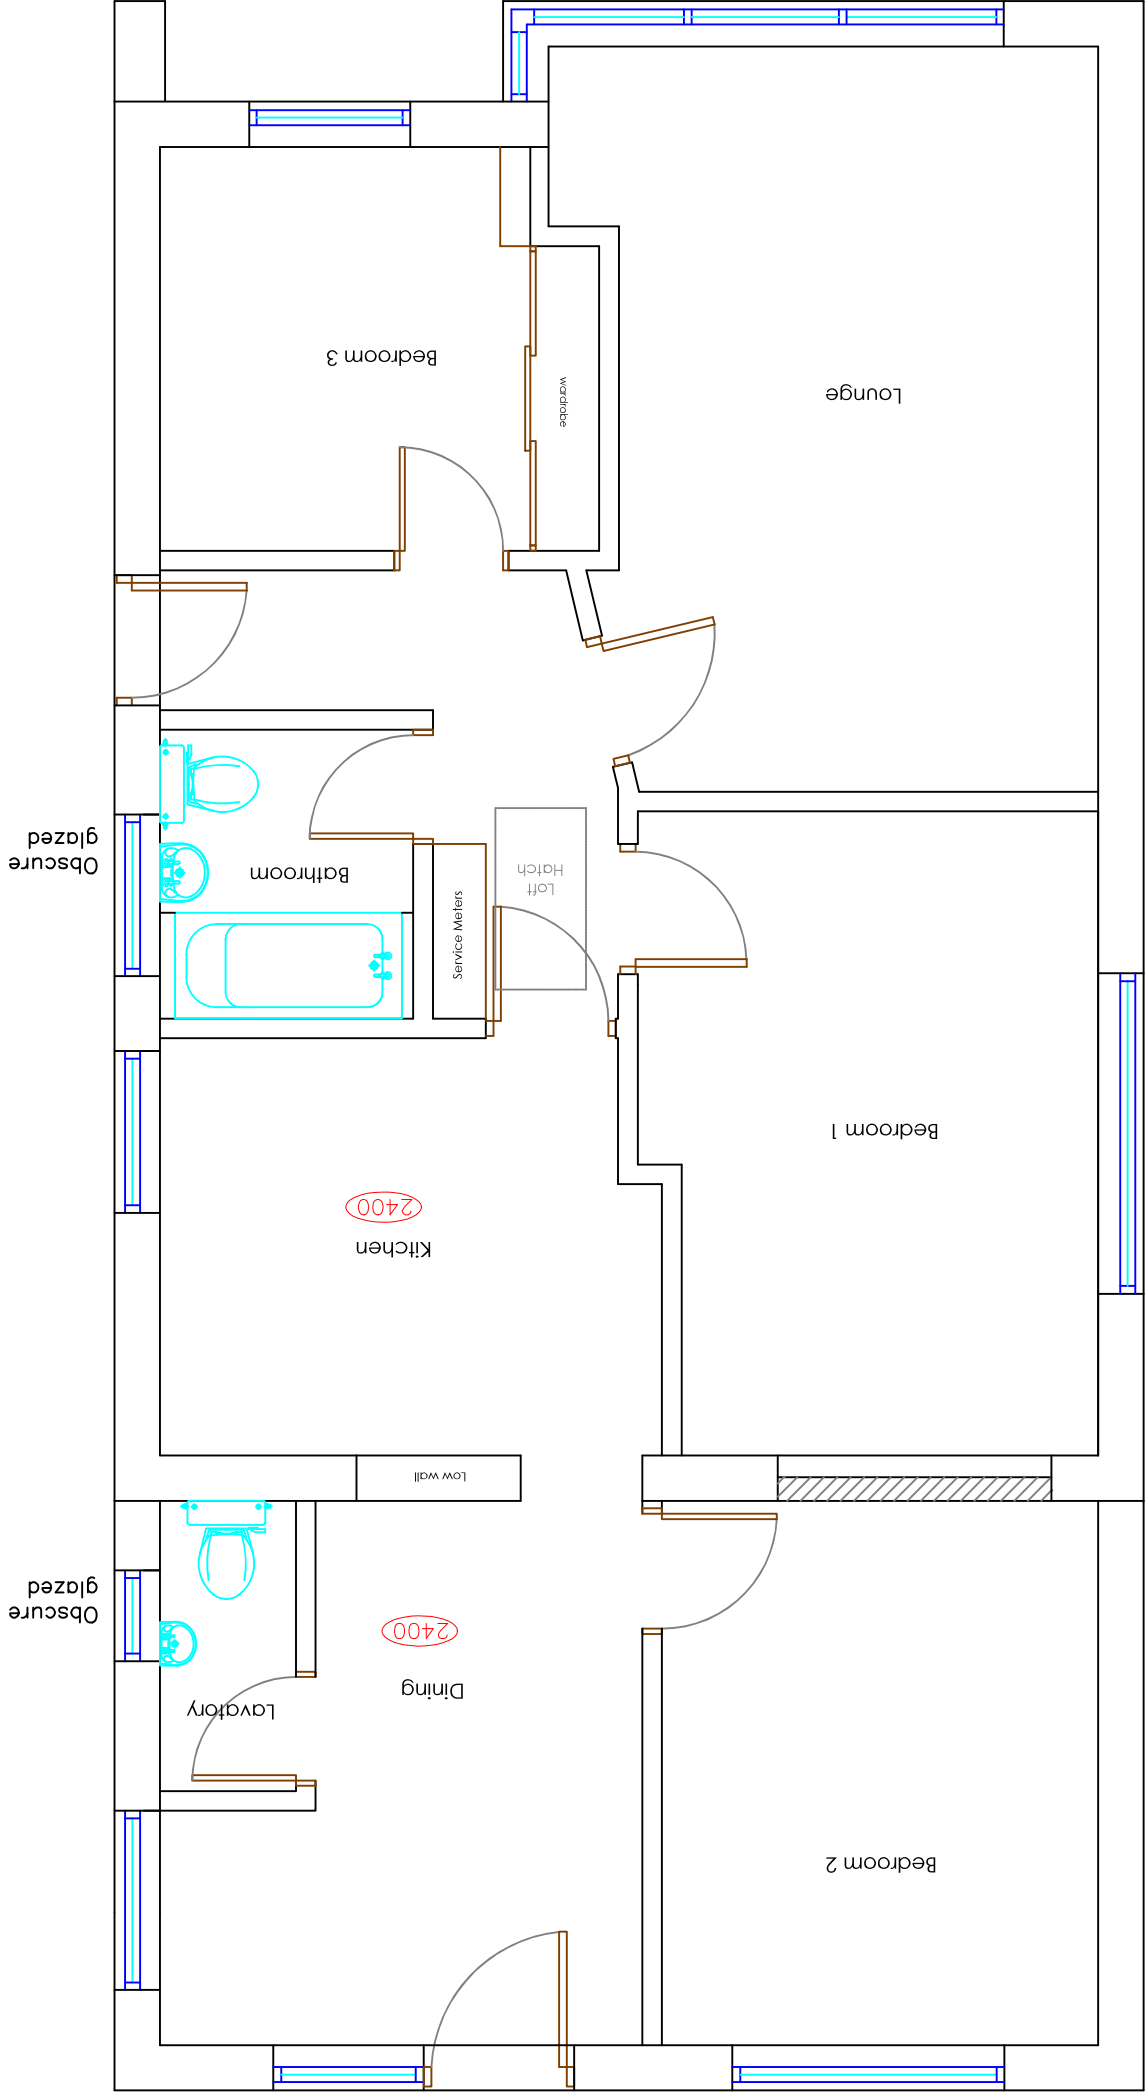

Proposed Ground Floor Plan