


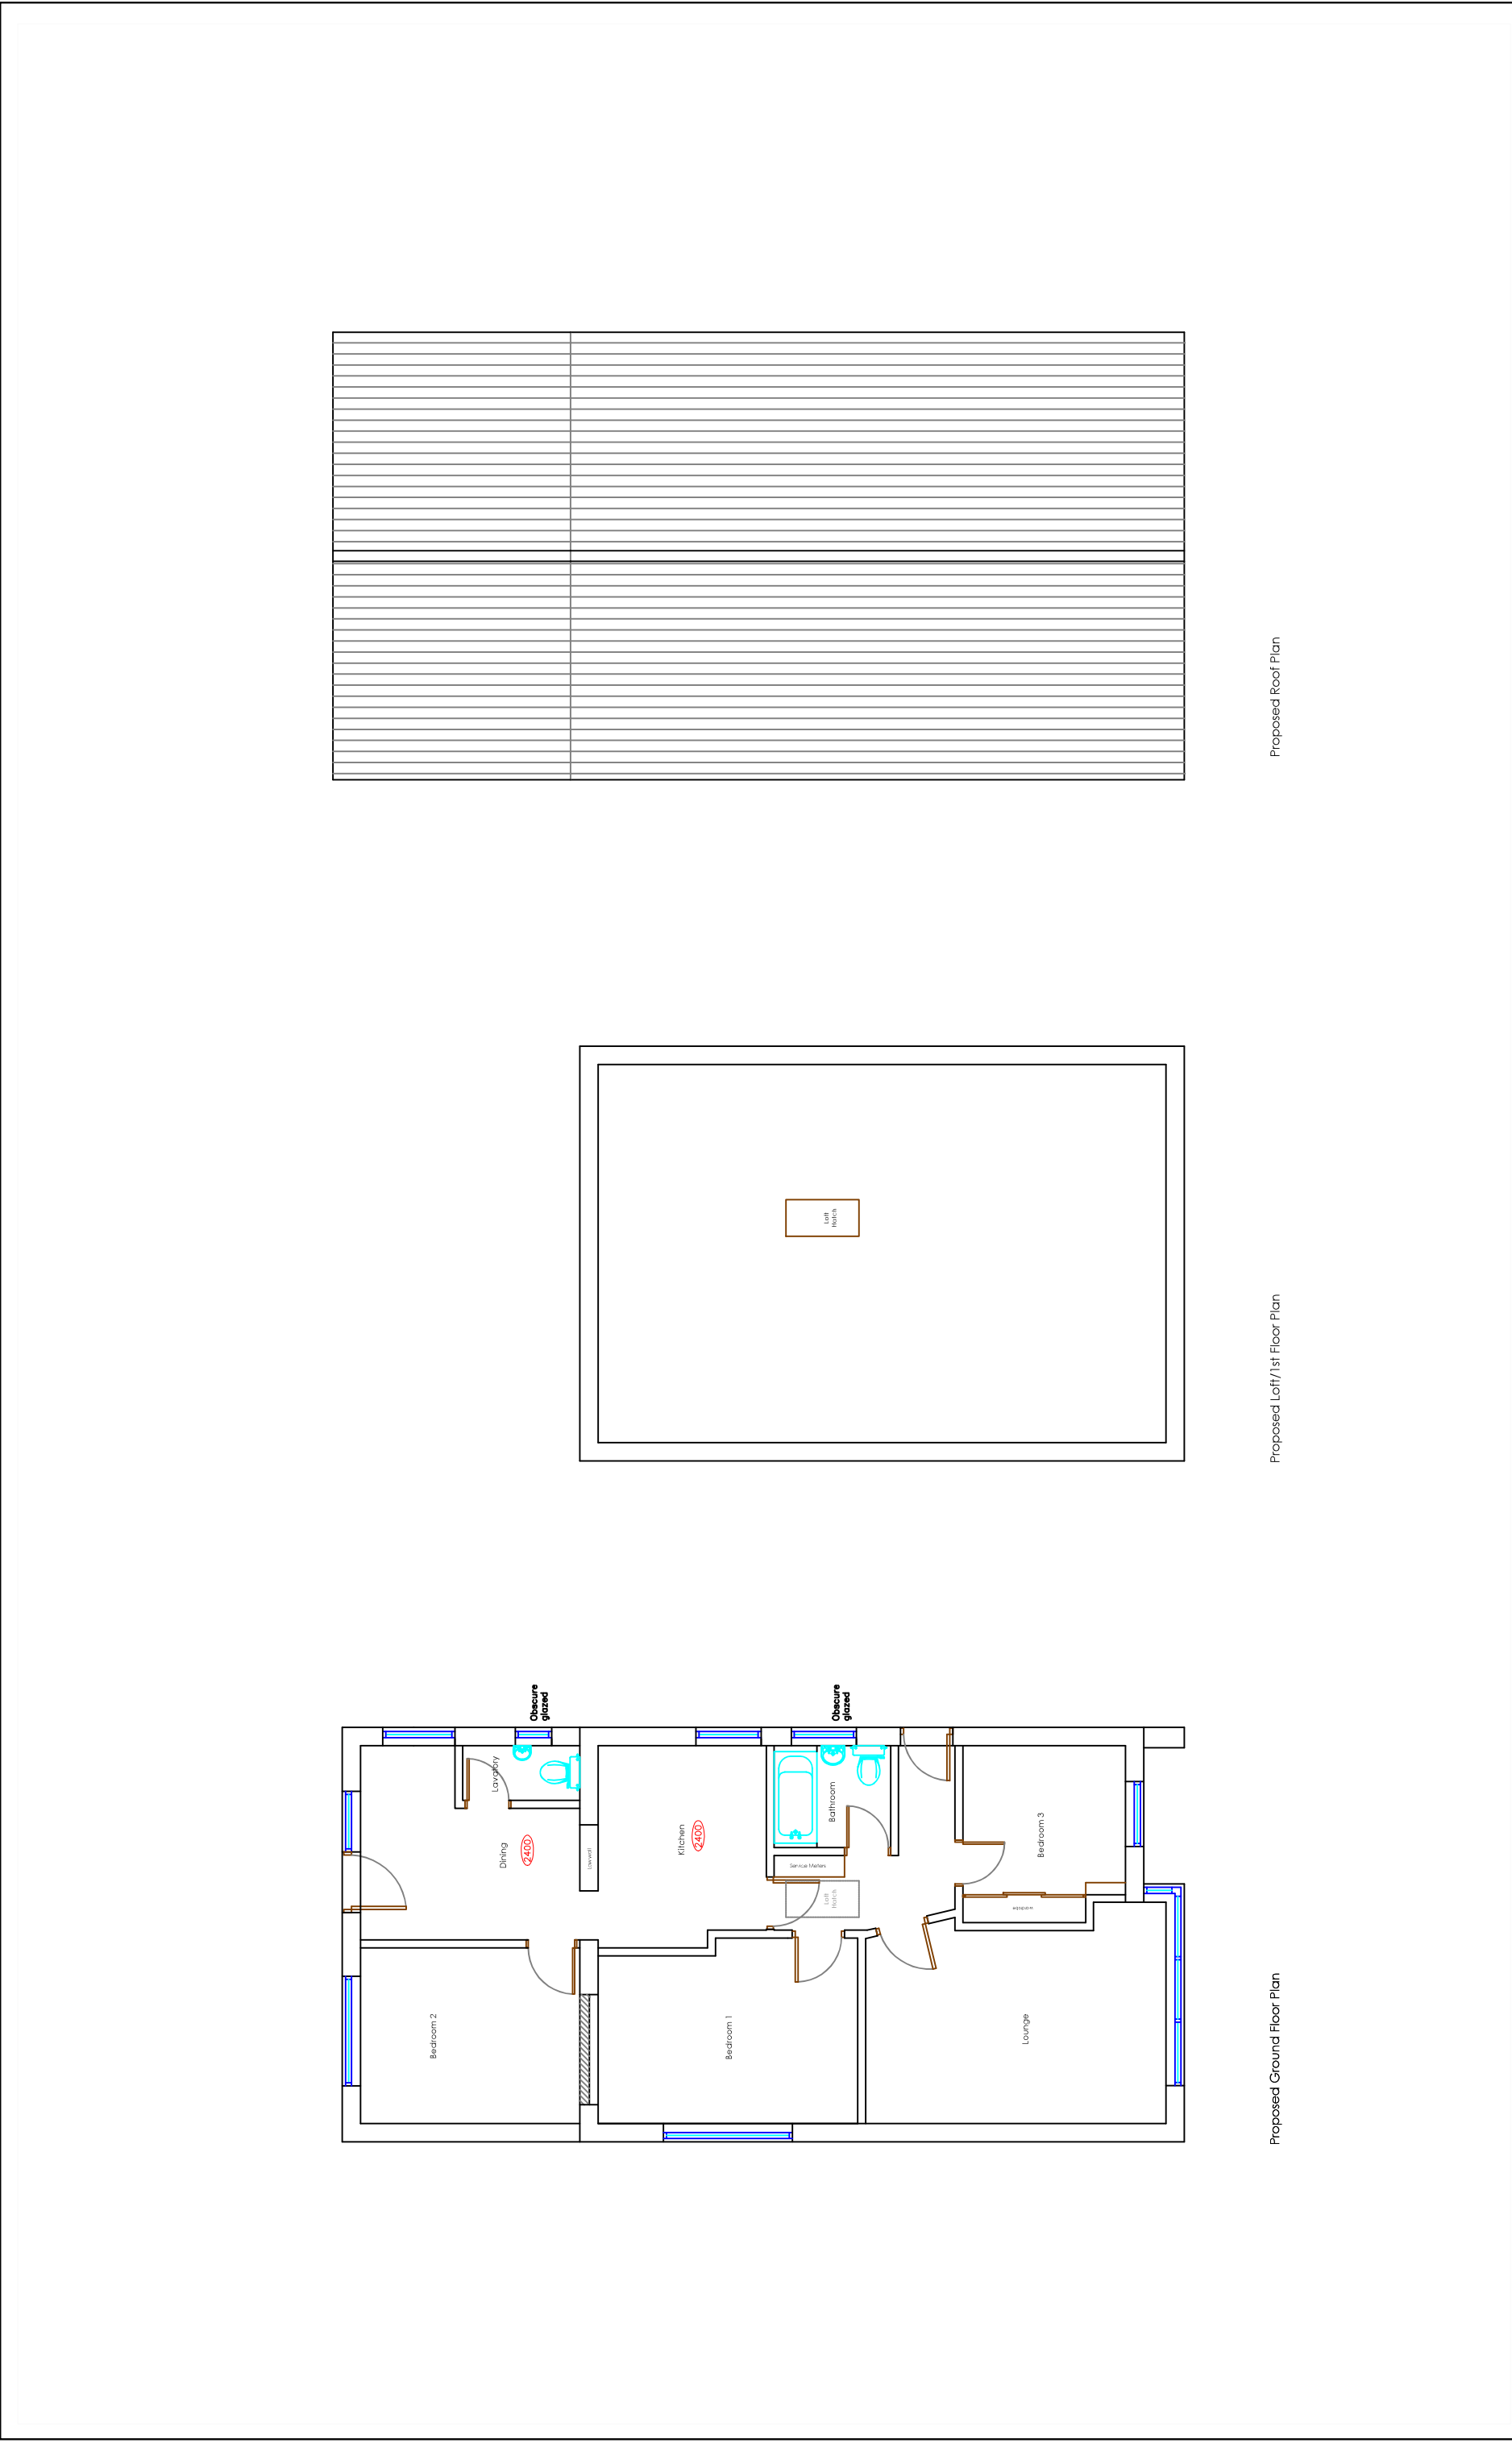

Proposed Ground Floor Plan

Proposed Loft/1st Floor Plan

Proposed Roof Plan

Copyright is reserved by GBS Designs and is issued on the condition that it is not copied or disclosed by or to any unauthorised persons without prior consent in writing from GBS Designs.

All dimensions to be checked on site

All structural elements to be specified by a suitably qualified structural engineer.

REV	DESCRIPTION	DRAWN	DATE
-	Initial design	GBS	13.03.26
A	Original flat roof kept to the rear extension over the dining area and a new cable end roof to the lounge.	GBS	18.03.26
B	Full back rear extension option	GBS	09.04.26
C	Widened proposed rear extension and added a new side window to match existing	GBS	15.05.26
D	Ground floor altered to put a lavatory and bedroom immediately off the kitchen diner	GBS	01.07.26

Drawing Ref	Drawing Title
21SHILLINGLEE 04	21 Shillinglee
Scale at A1	Purbrook
1:50	Waterlooville
1:100	Hampshire
Date	PO7 5RW
15 MAY 2026	
Drawn By	GBS

CAD - ARCHITECTURE - DESIGN

6 Shillinglee Waterlooville
Hampshire PO7 5RW
Tel 023 9225 8315
www.gbs-designs.co.uk