


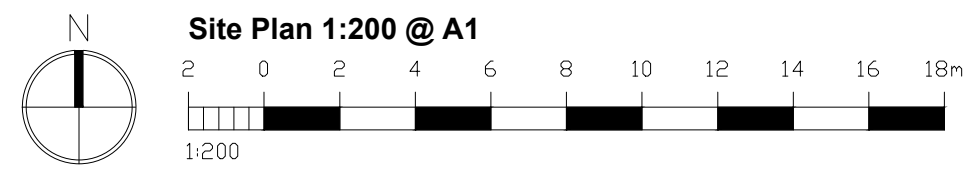


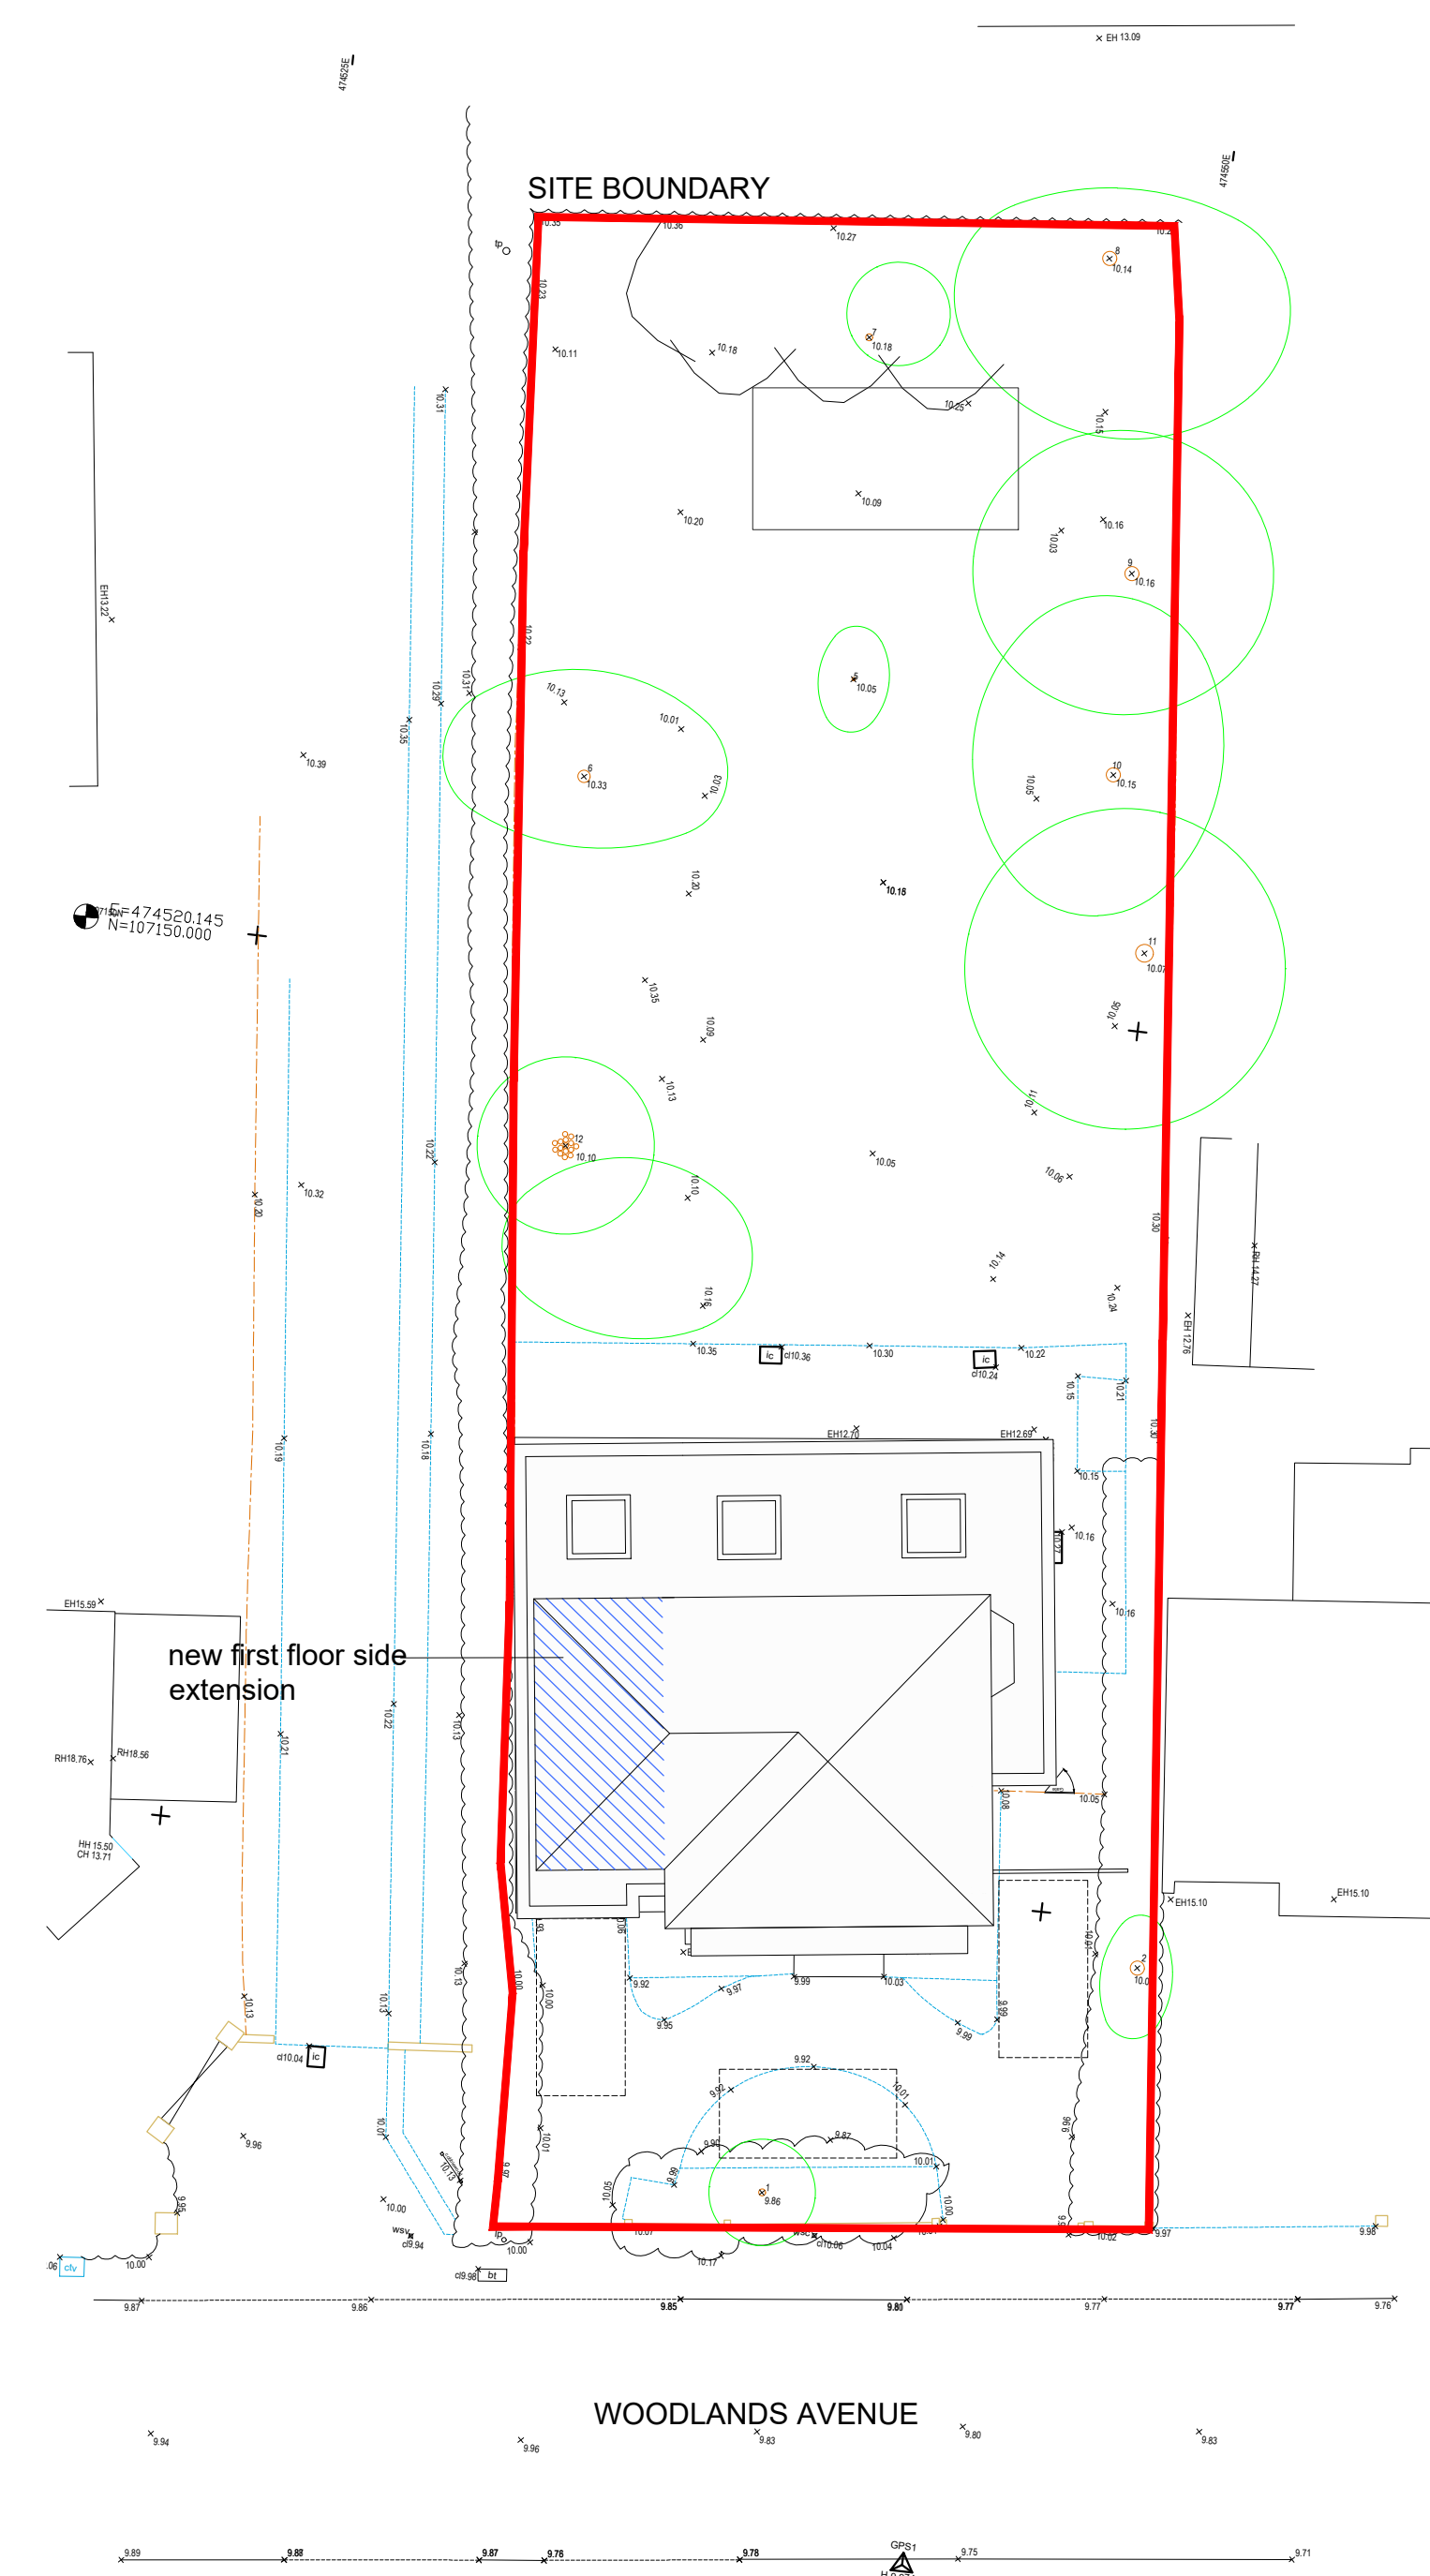


PROPOSED SITE BLOCK PLAN

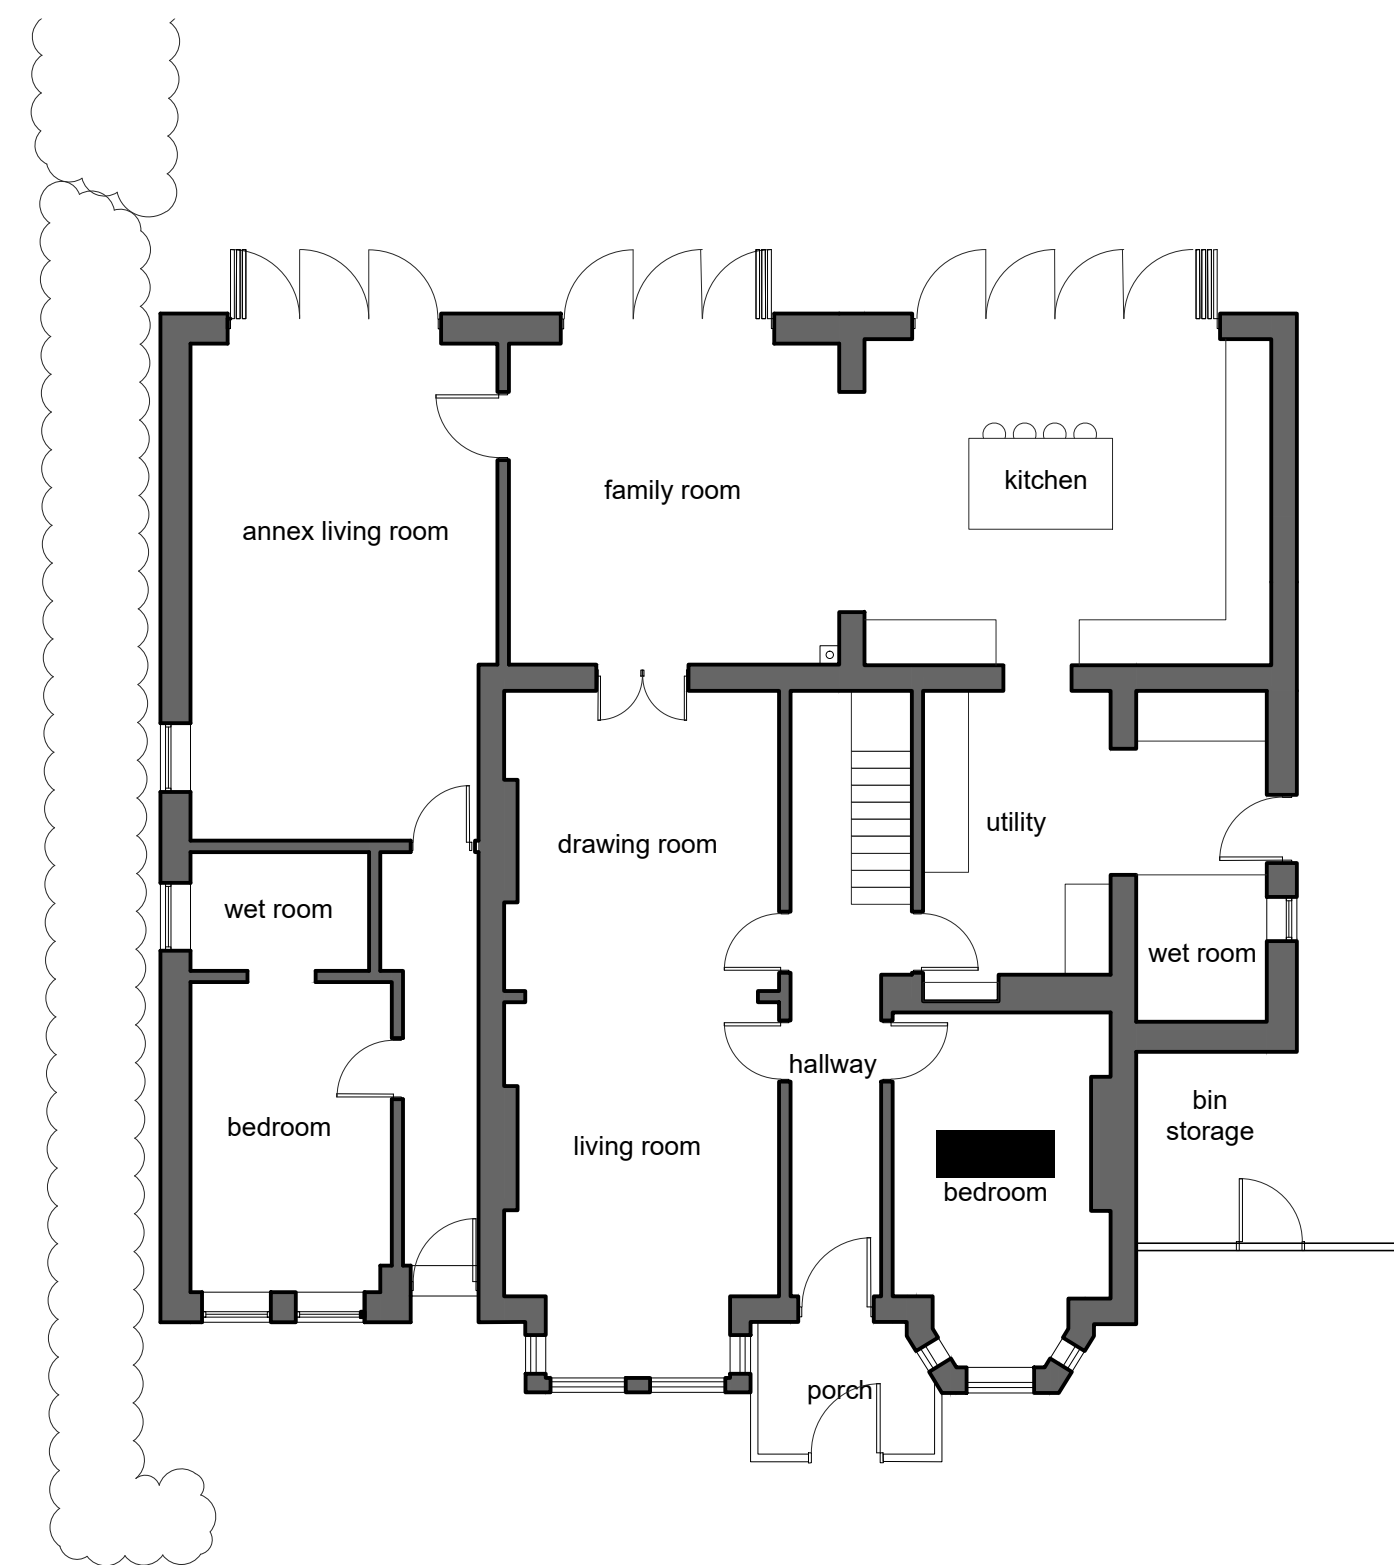


existing ground floor plan

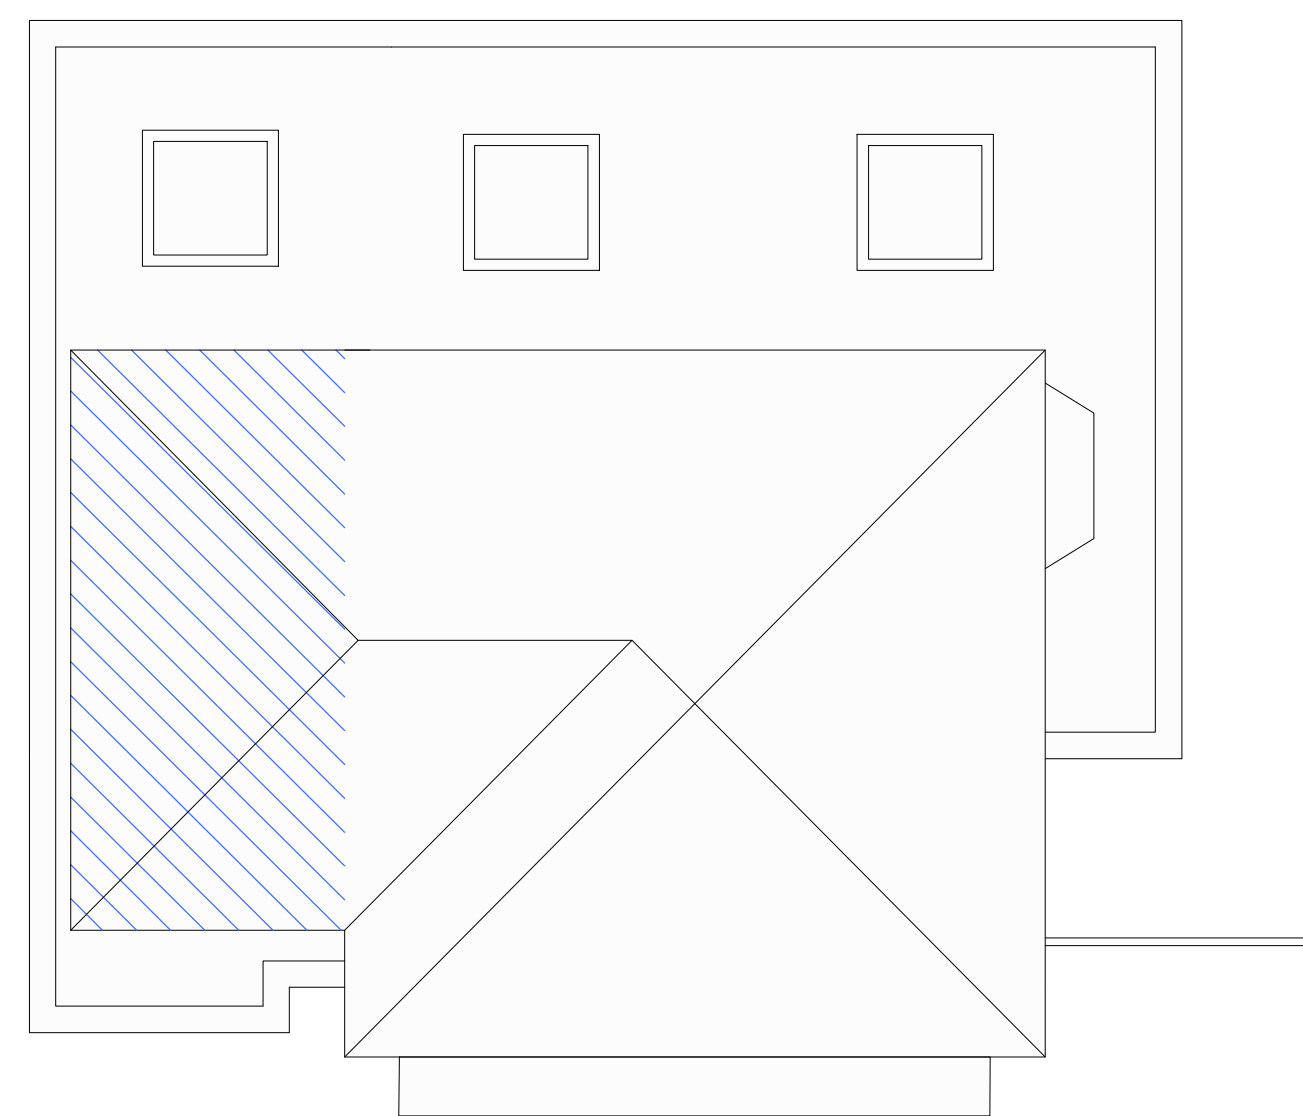

proposed roof plan

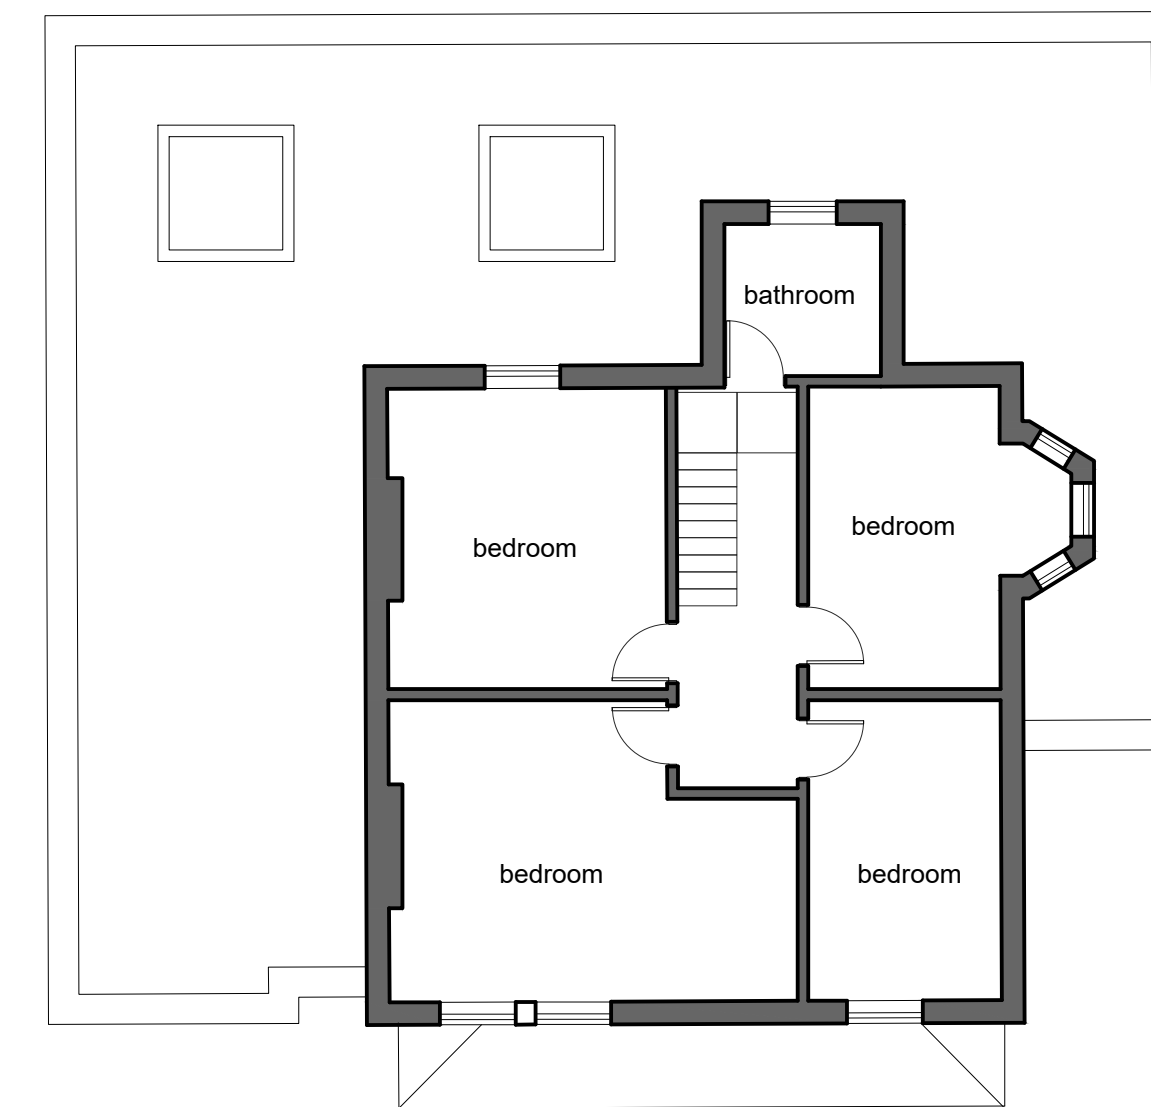

existing first floor plan

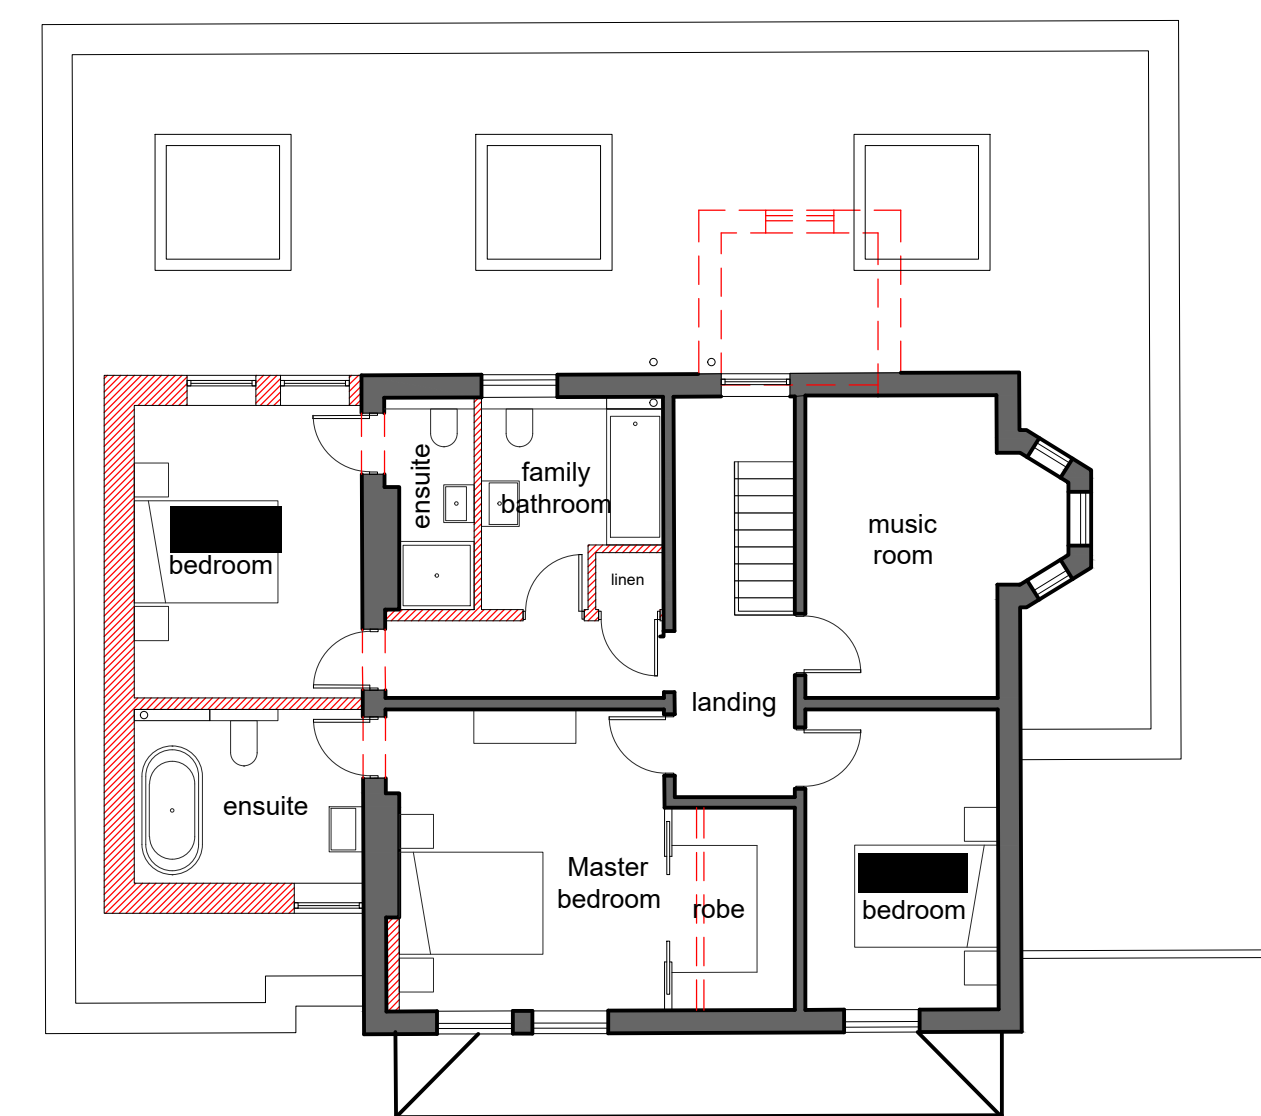

proposed first floor plan

Site
Client

11 Woodlands Close
Royalls Jen and Mike

Drawing
Scale
DWG No

Proposed site plan, proposed and existing ground and first floor plans
1:200 and 1:100 @ A1 accordingly
001 rev P02

Issue
For planning

