



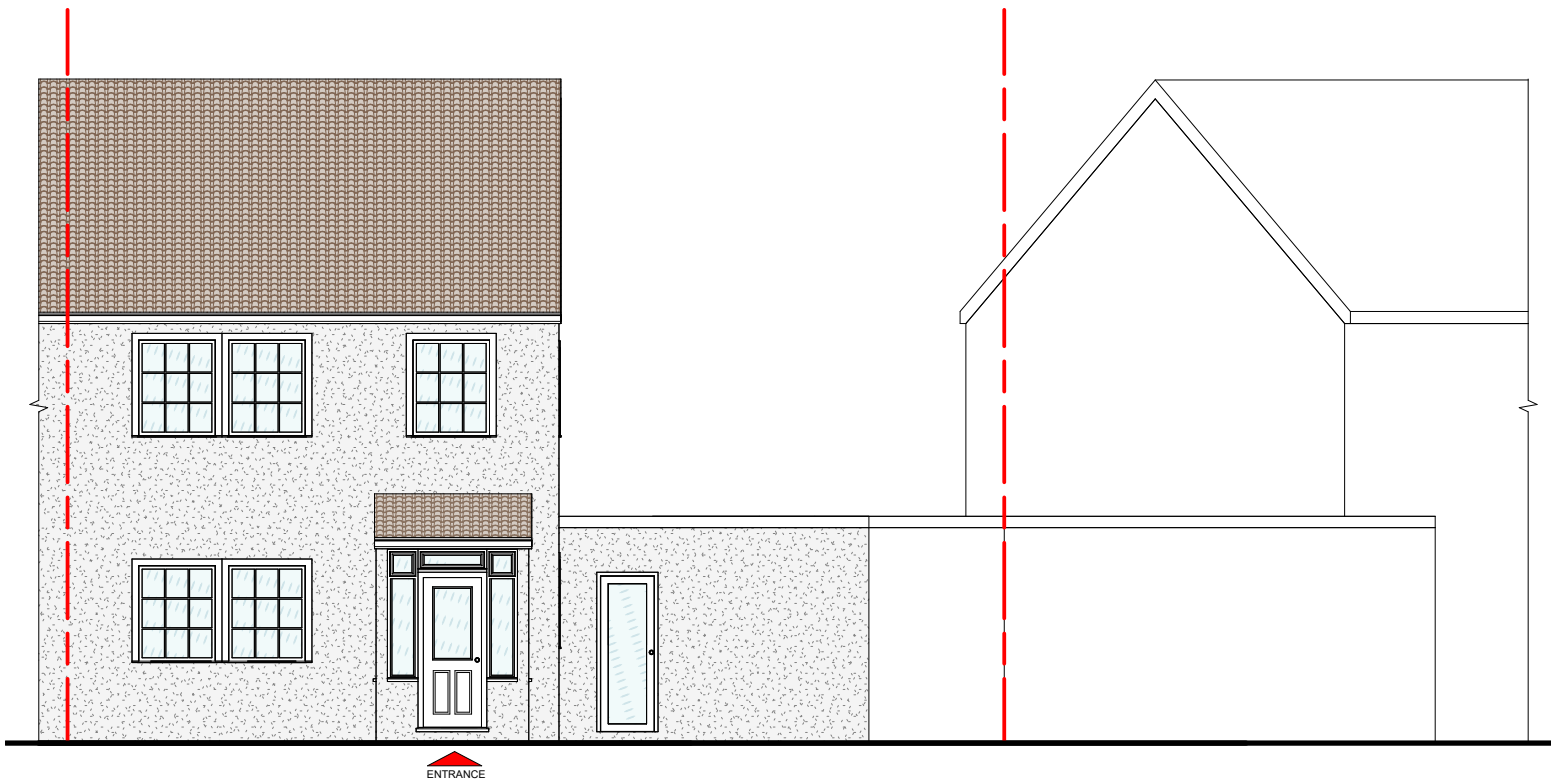


1 Front Elevation (north-west)
1 : 100



2 Side Elevation (south-west)
1 : 100

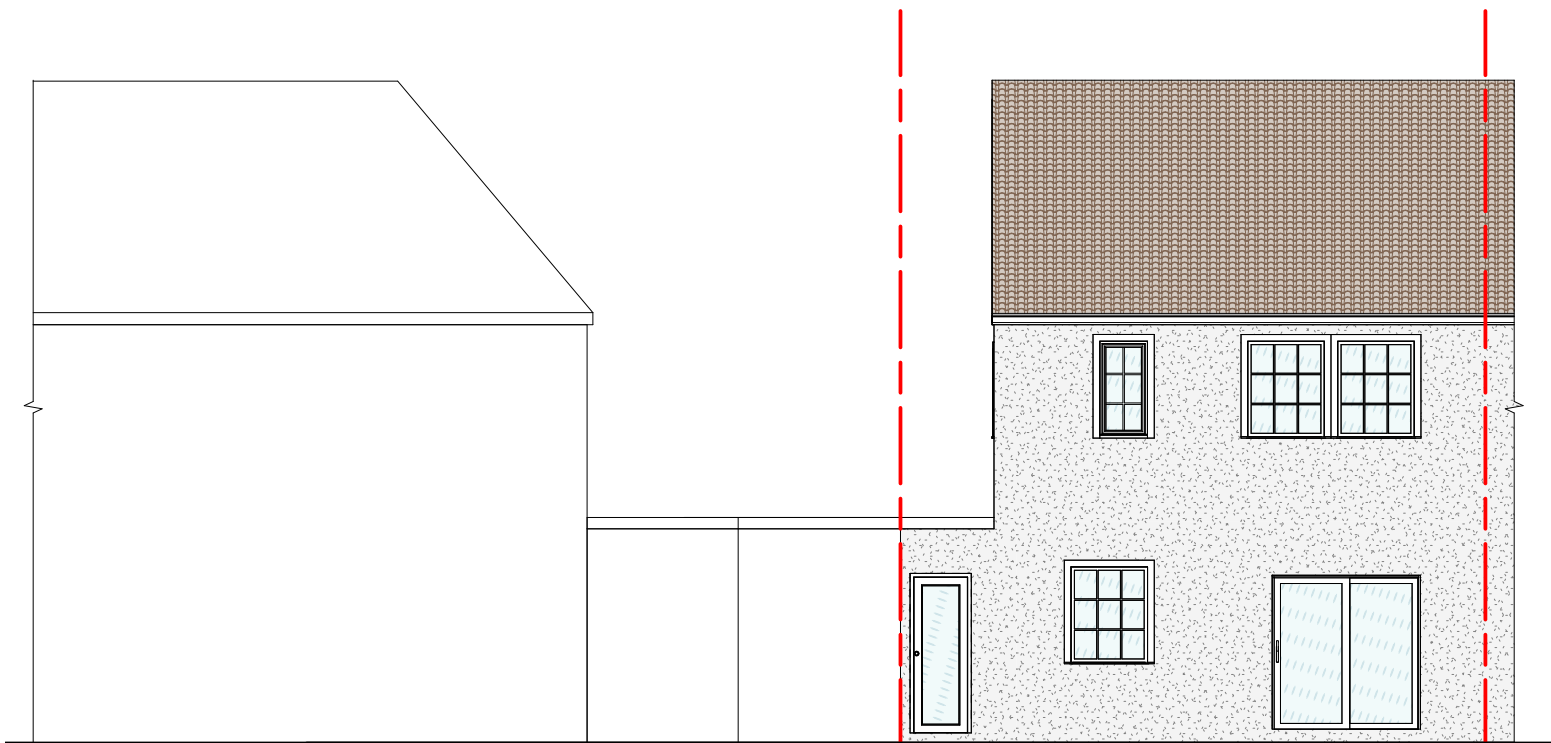

3 Rear Elevation (south-east)
1 : 100

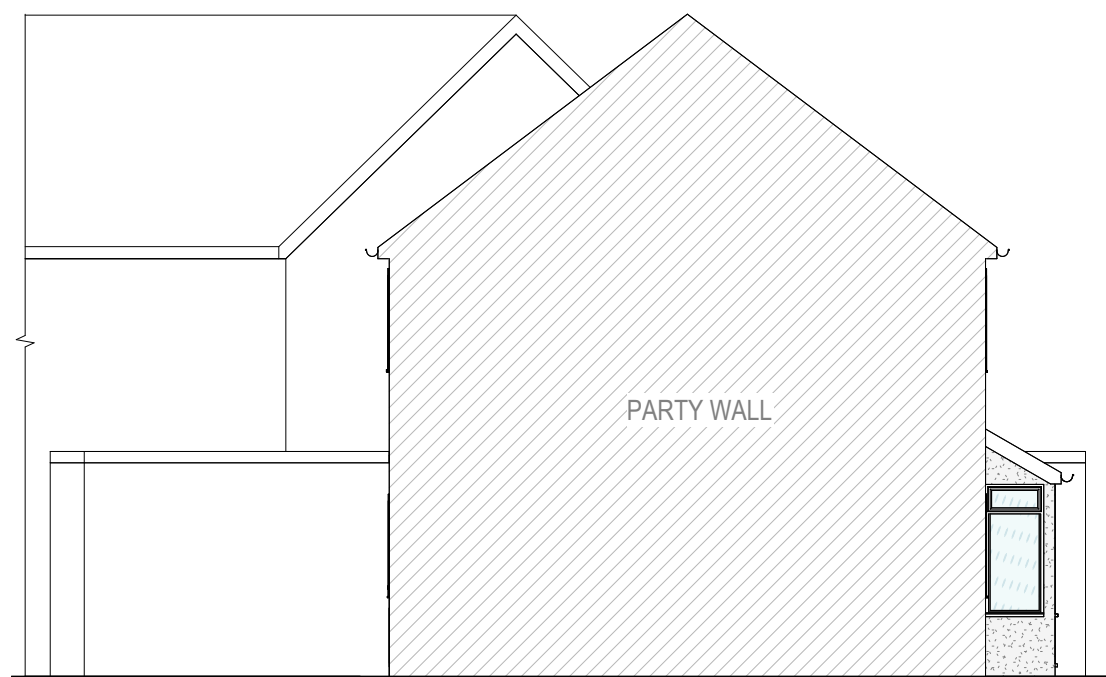

4 Side Elevation (north-east)
1 : 100

This drawing is not for CONSTRUCTION purposes. If no dimension is given, we take no responsibility for any dimension obtained by measuring or scaling from this drawing. This drawing is the property of Maplin Studio Limited. It is copyright protected and is not to be reproduced, disclosed or copied without written permission.

Reference drawings

Drawing No.	Rev	Drawing title.							
D	EXISTING ELEVATIONS					AG	OM	OM	01/06/2026
Rev	Description					Drawn by	Checked by	Appd by	Date
Please check scale bar before scaling this drawing							A2	Scale (at full size)	
012345									
<div></div>									
Project: HOUSE EXTENSION									
Location: 19 Corhampton Crescent, Havant PO9 3BX									
Title: EXISTING ELEVATIONS									
<div>maplinstudio</div>									
Dwg No.		Phase:					Sheet		Rev.
MS24502		PLANNING					1 of 1		D