




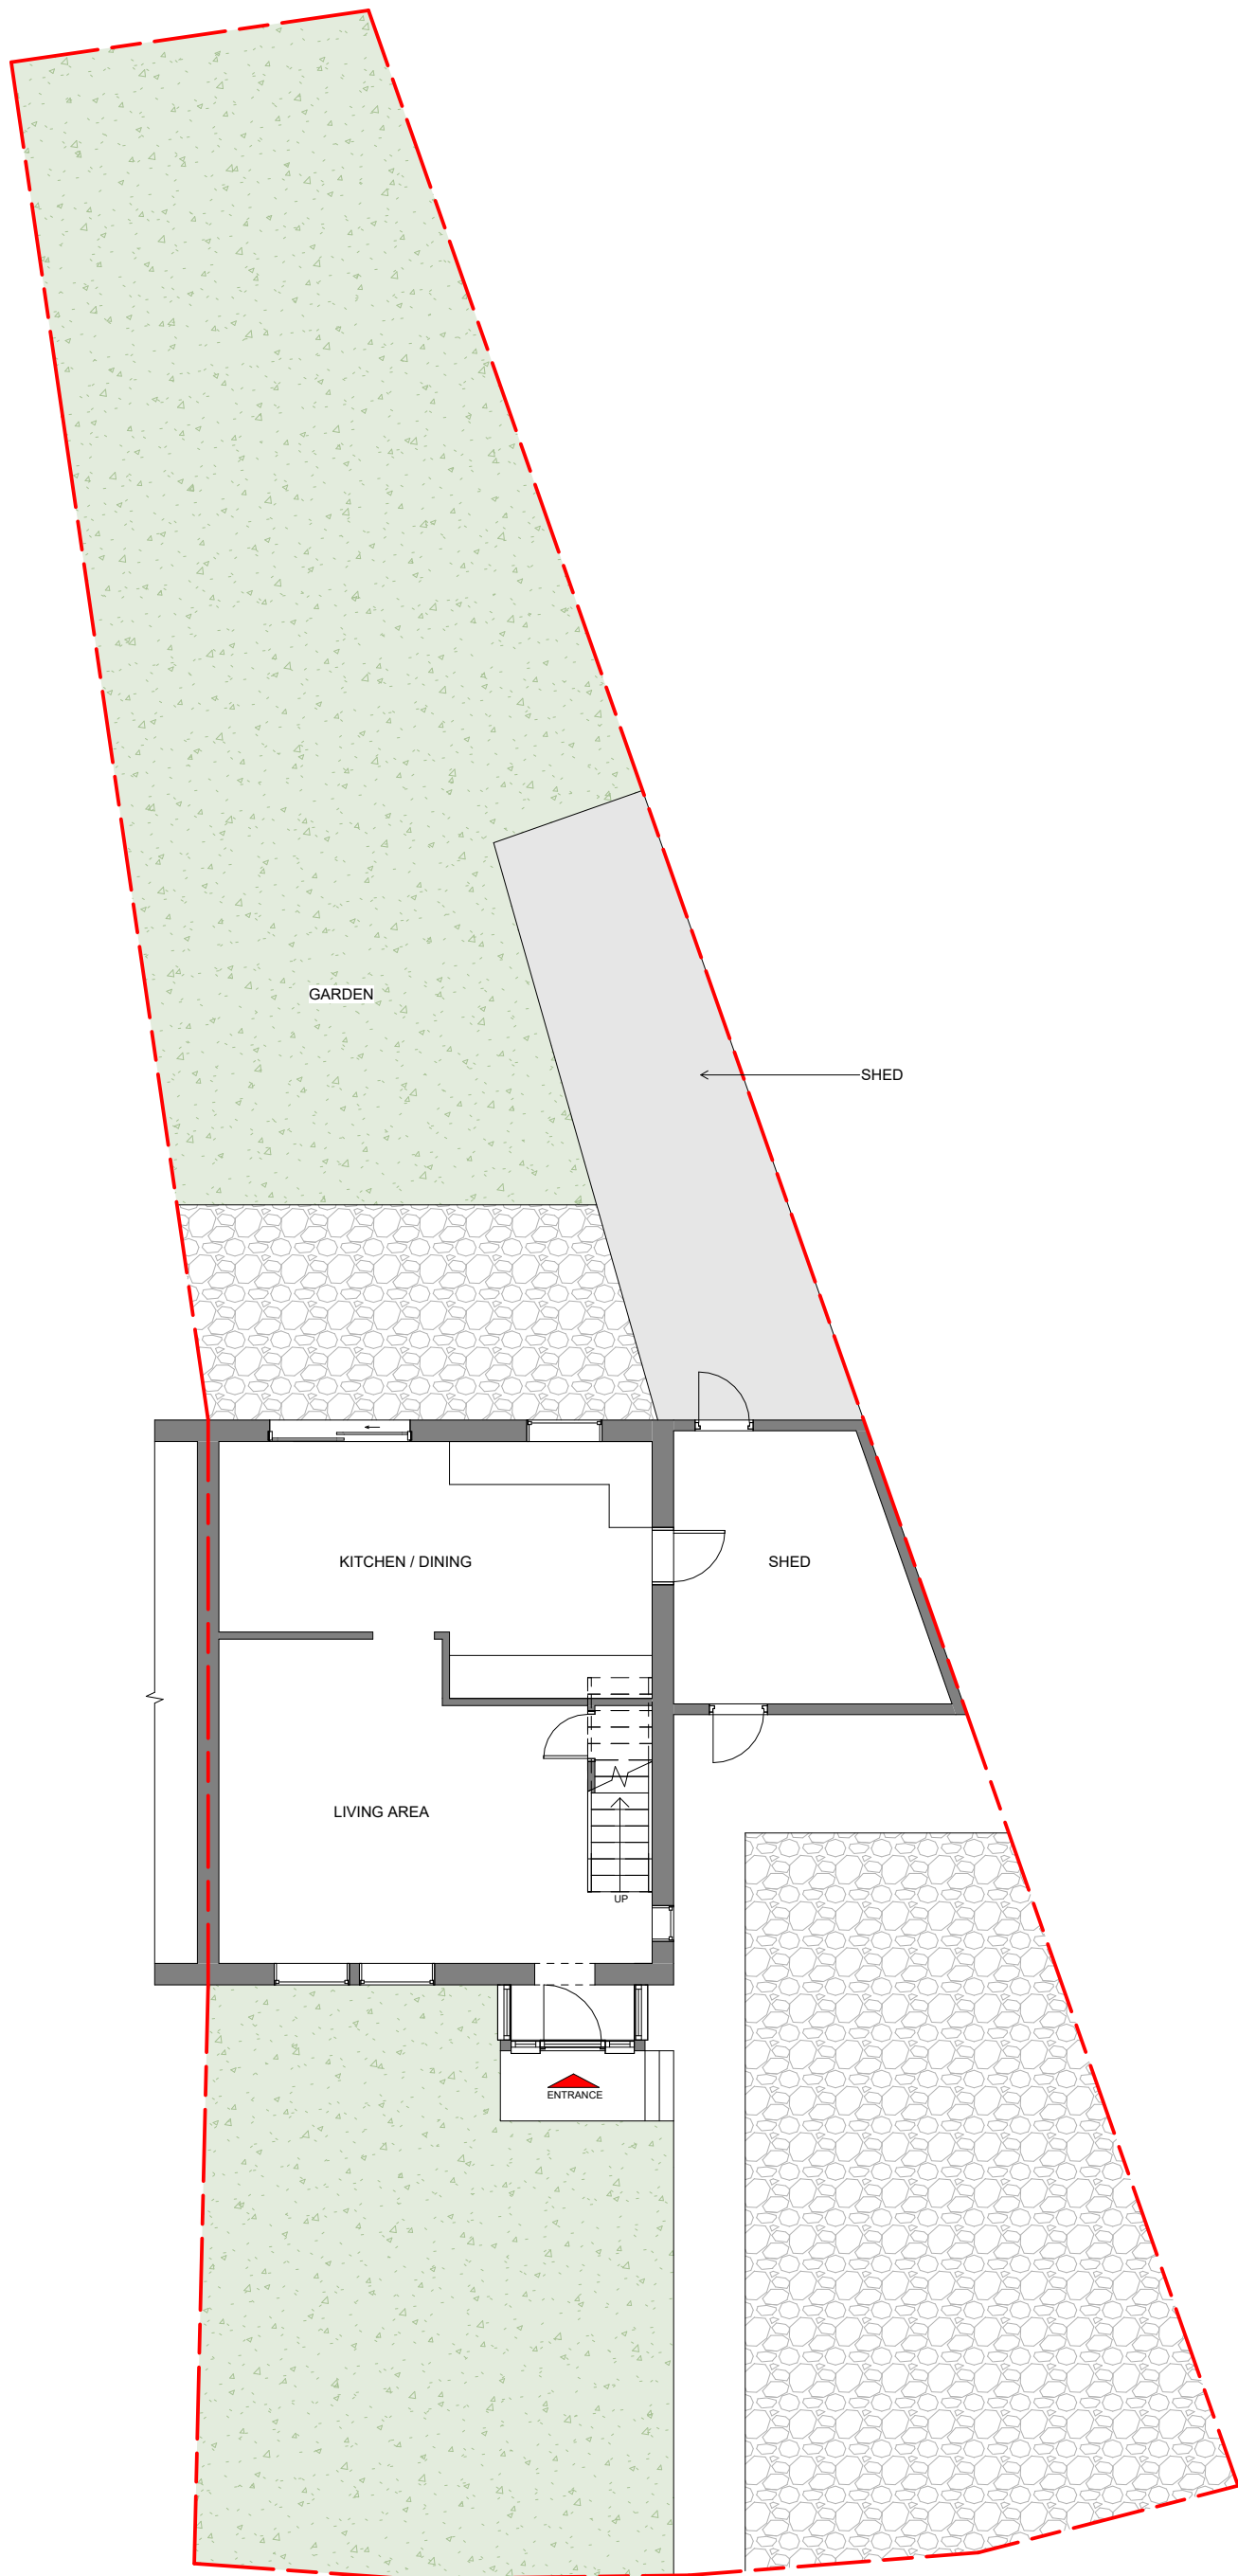



1 Ground Floor Plan
1 : 100

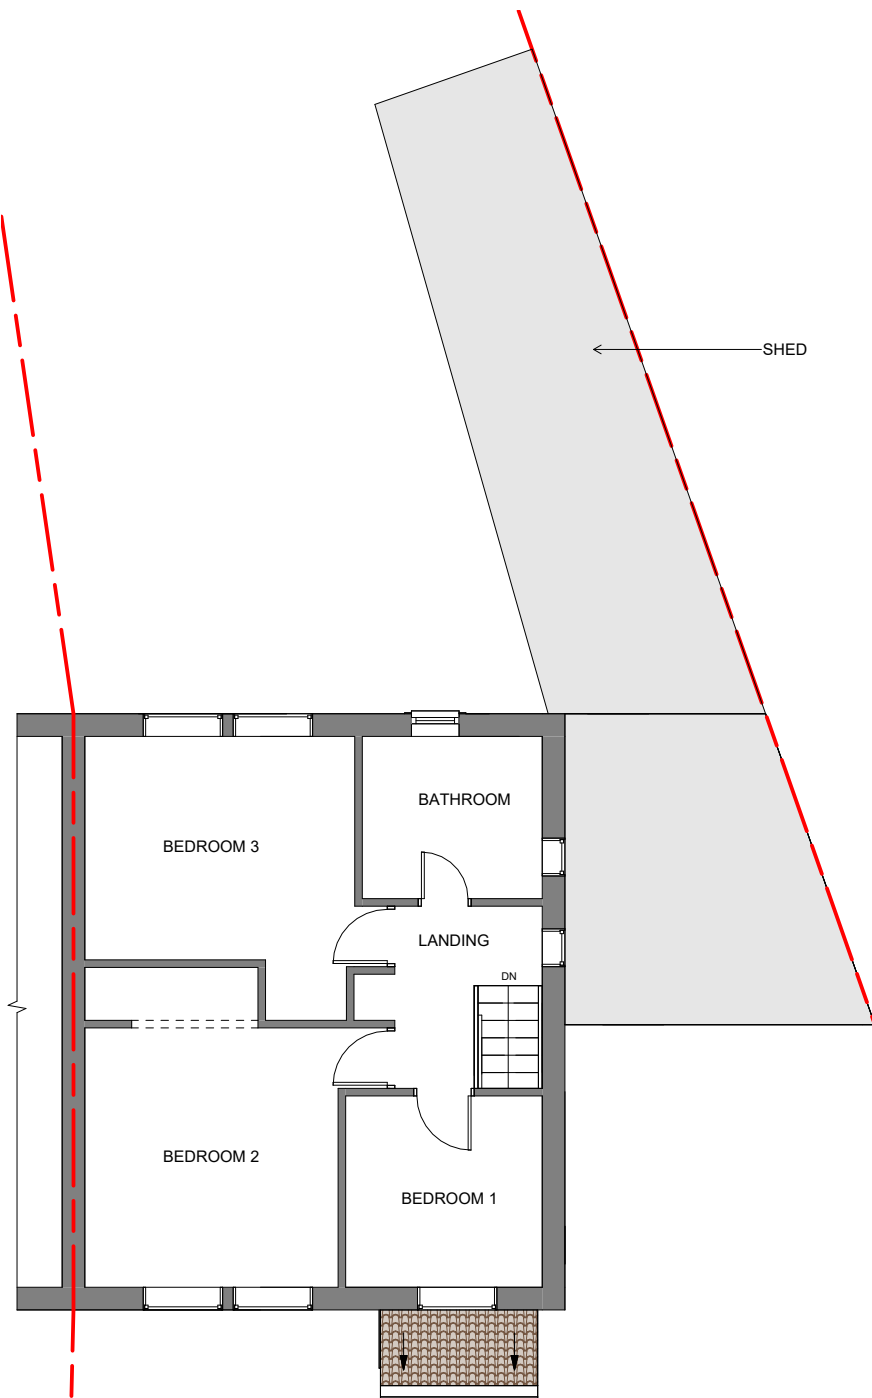

2 First Floor Plan
1 : 100

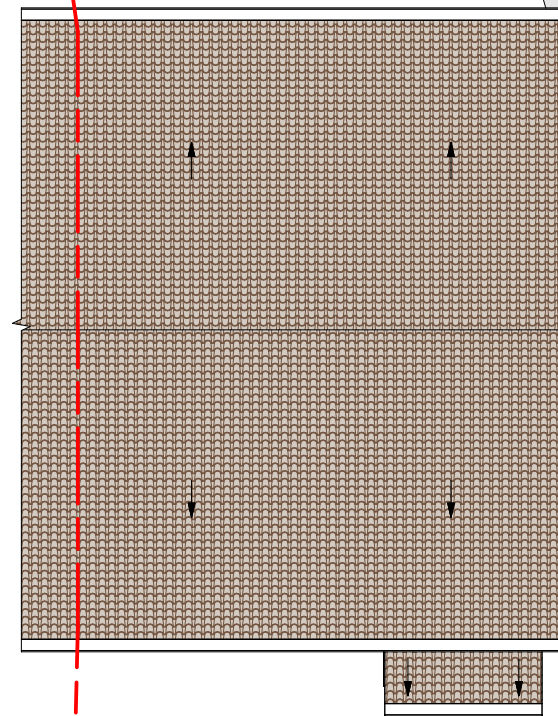

3 Roof Plan
1 : 100

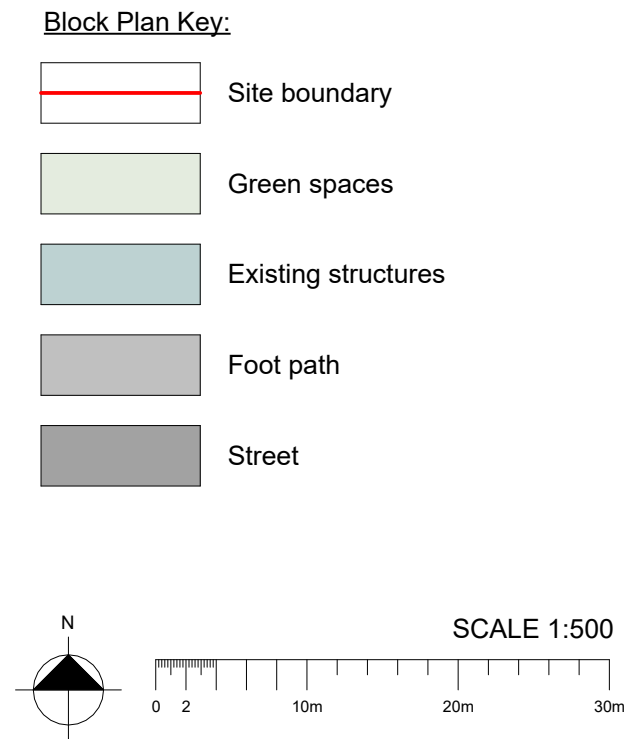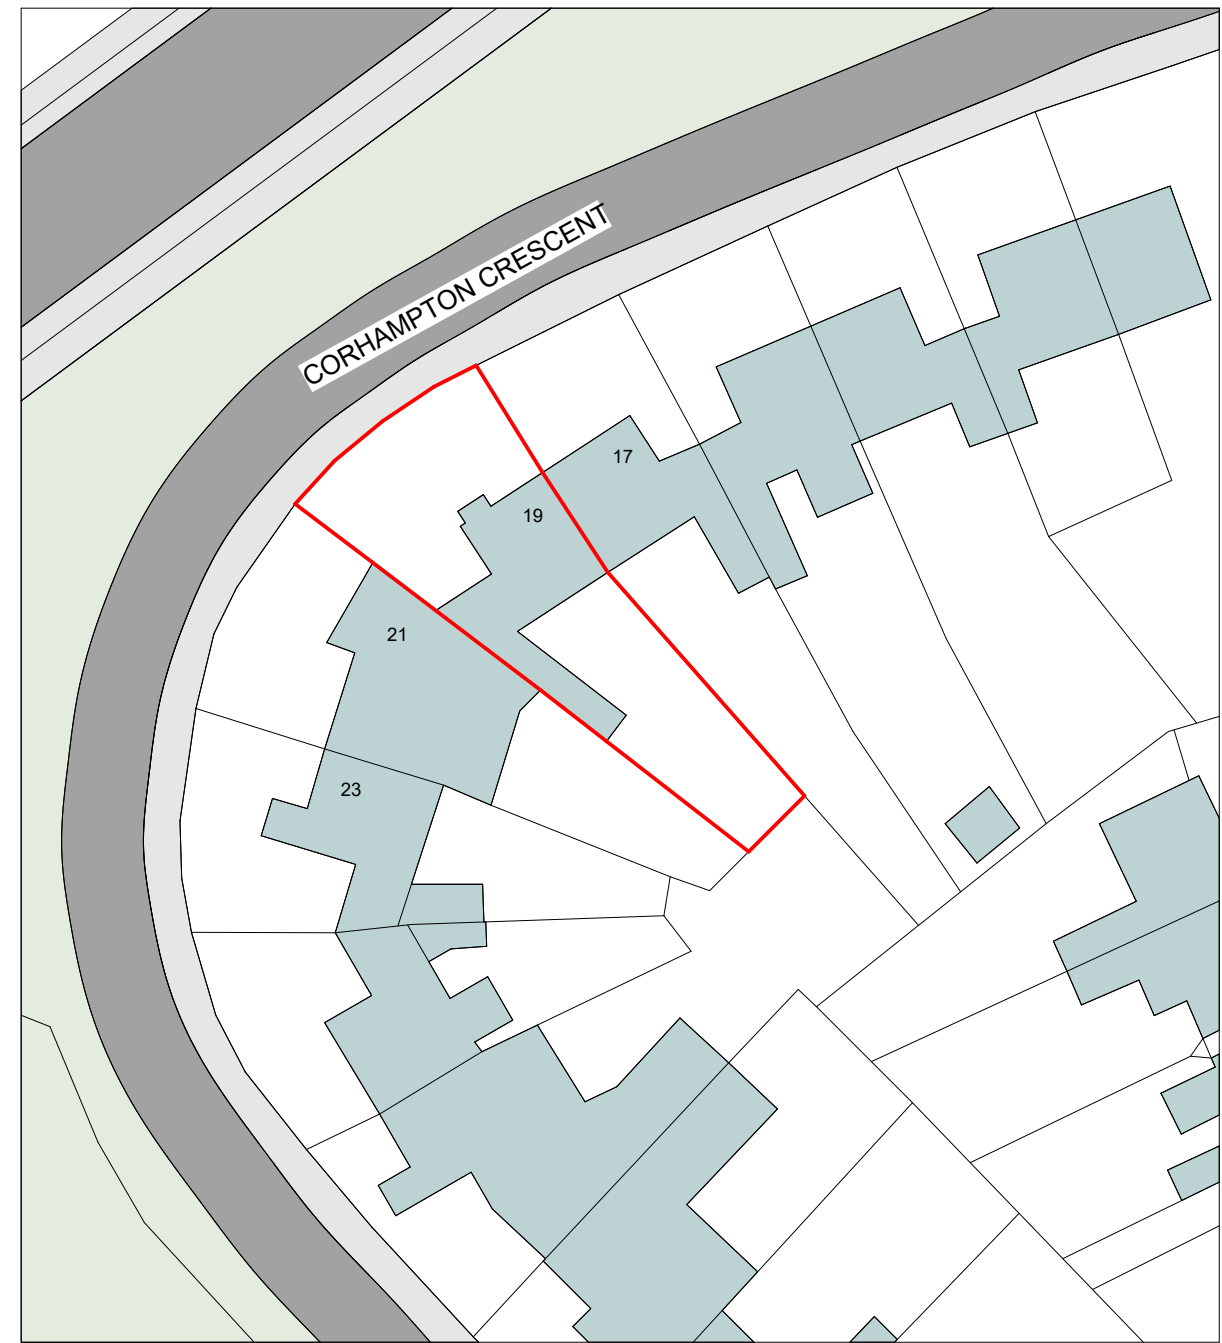

4 Block Plan
1 : 500

This drawing is not for CONSTRUCTION purposes. If no dimension is given, we take no responsibility for any dimension obtained by measuring or scaling from this drawing. This drawing is the property of Maplin Studio Limited. It is copyright protected and is not to be reproduced, disclosed or copied without written permission.

Reference drawings							
Drawing No.		Rev	Drawing title.				
0	EXISTING PLANS AND BLOCK PLAN			AG	OM	OM	01/06/2026
Rev	Description			Drawn by	Checked by	Appd by	Date
Please check scale bar before scaling this drawing					A2		Scale (at full size)
0	1	2	3	4			
Project: HOUSE EXTENSION							
Location: 19 Corhampton Crescent, Havant PO9 3BX							
Title: EXISTING PLANS AND BLOCK PLAN							
Dwg No.		Phase:			Sheet		Rev.
MS24501		PLANNING			1 of 1		D