




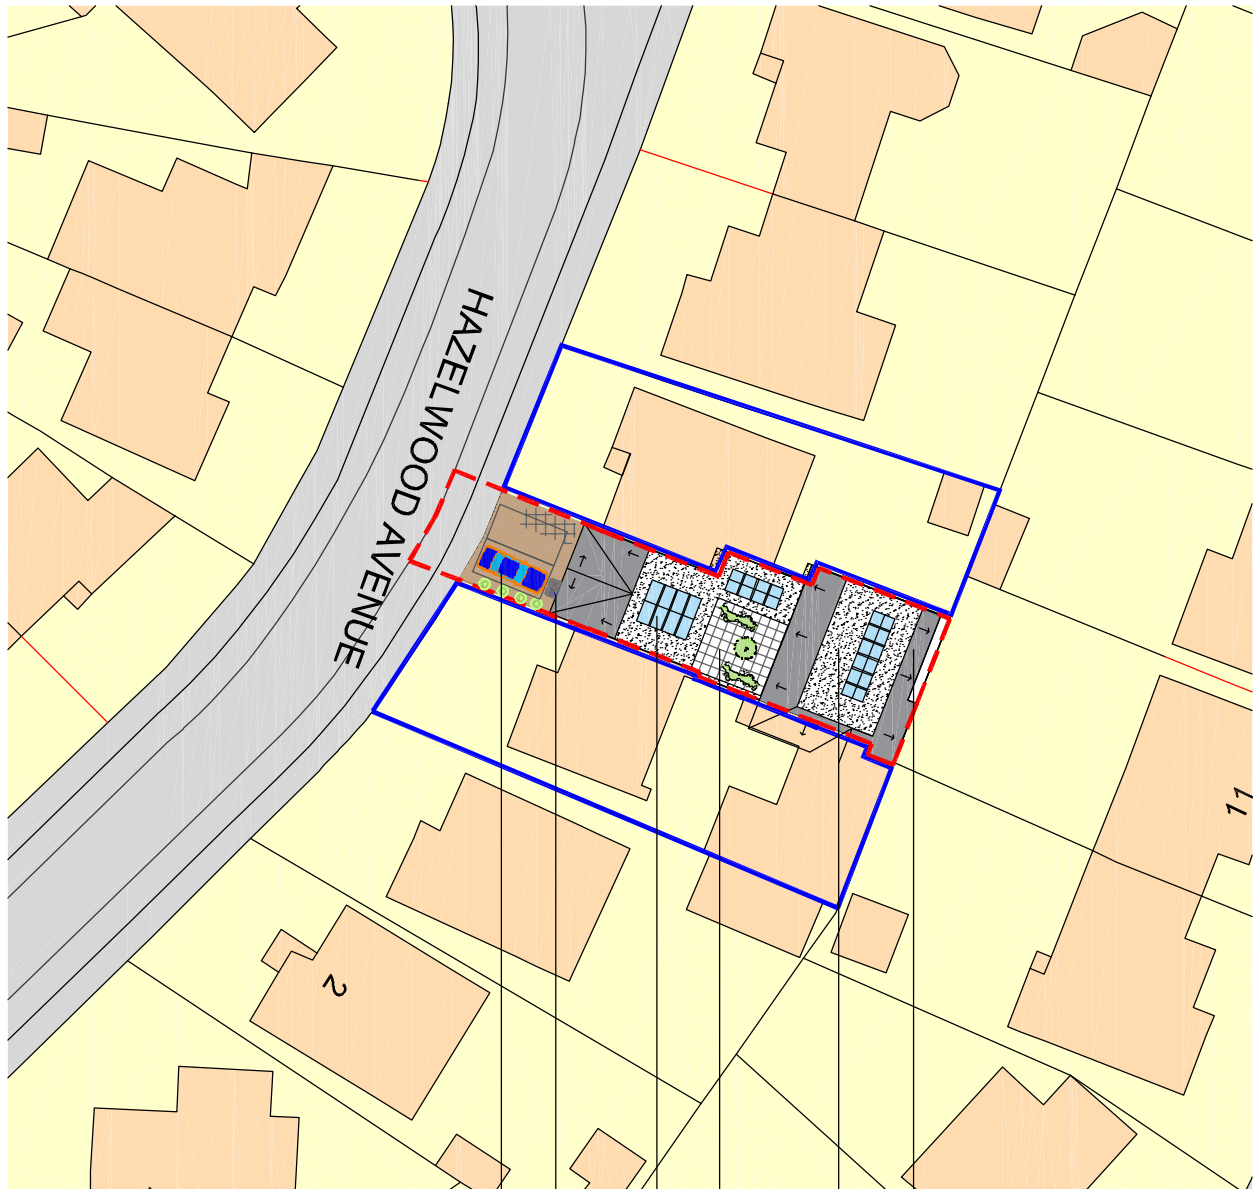


- Pitched roof areas
- Flat roof areas
- Internal Garden Space
- Roof lanterns
- Refuse stores
- Parking spaces

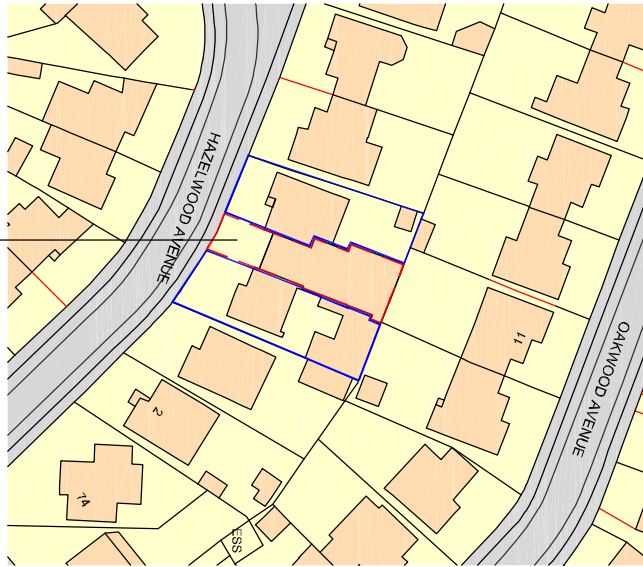


Application Area 239 sqm

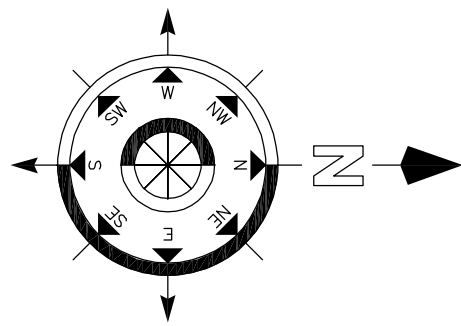


to be used as a shed for no 6

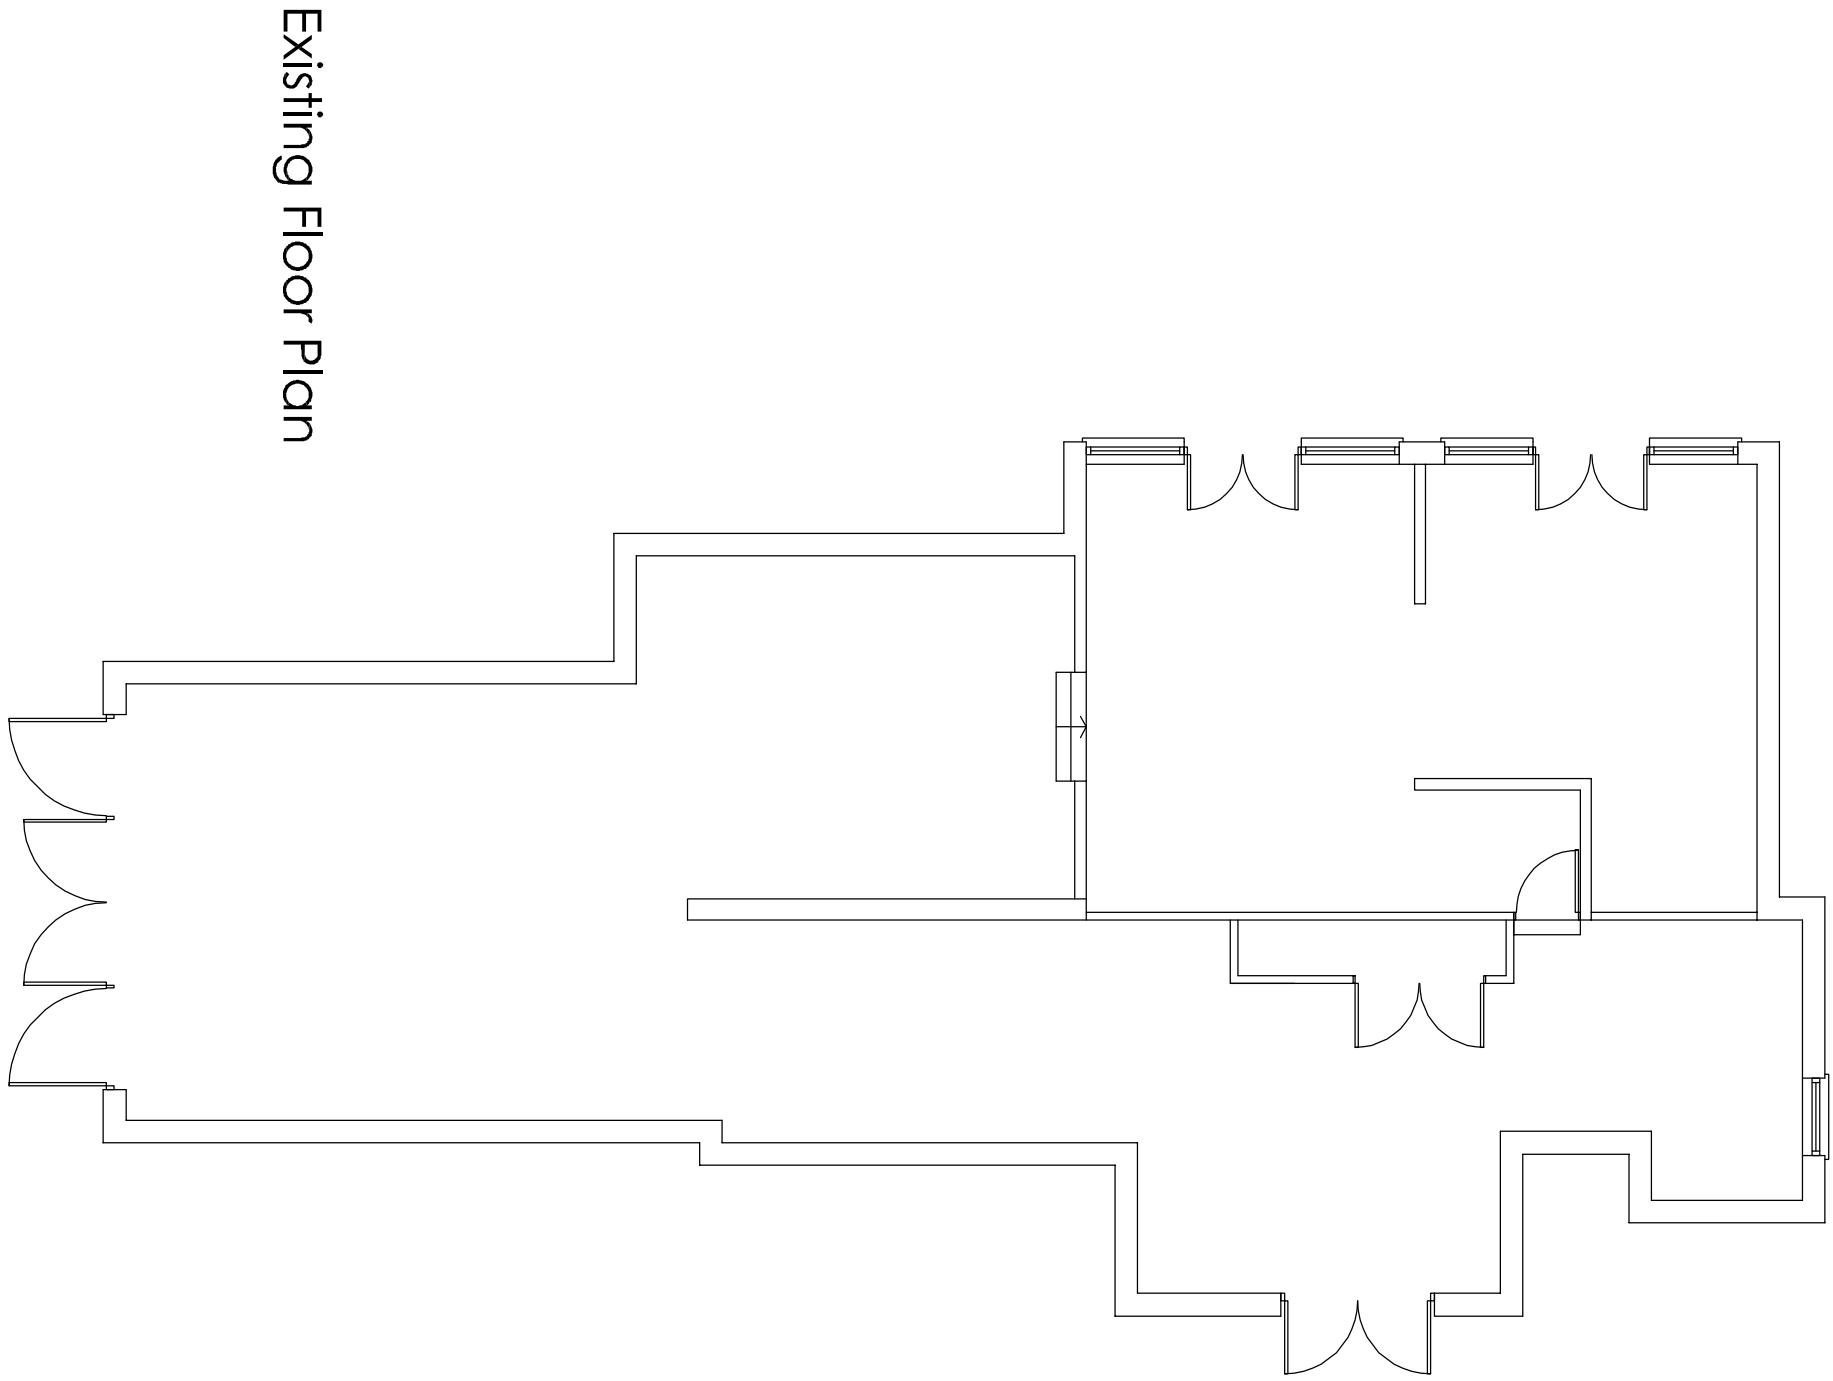


Existing Floor Plan

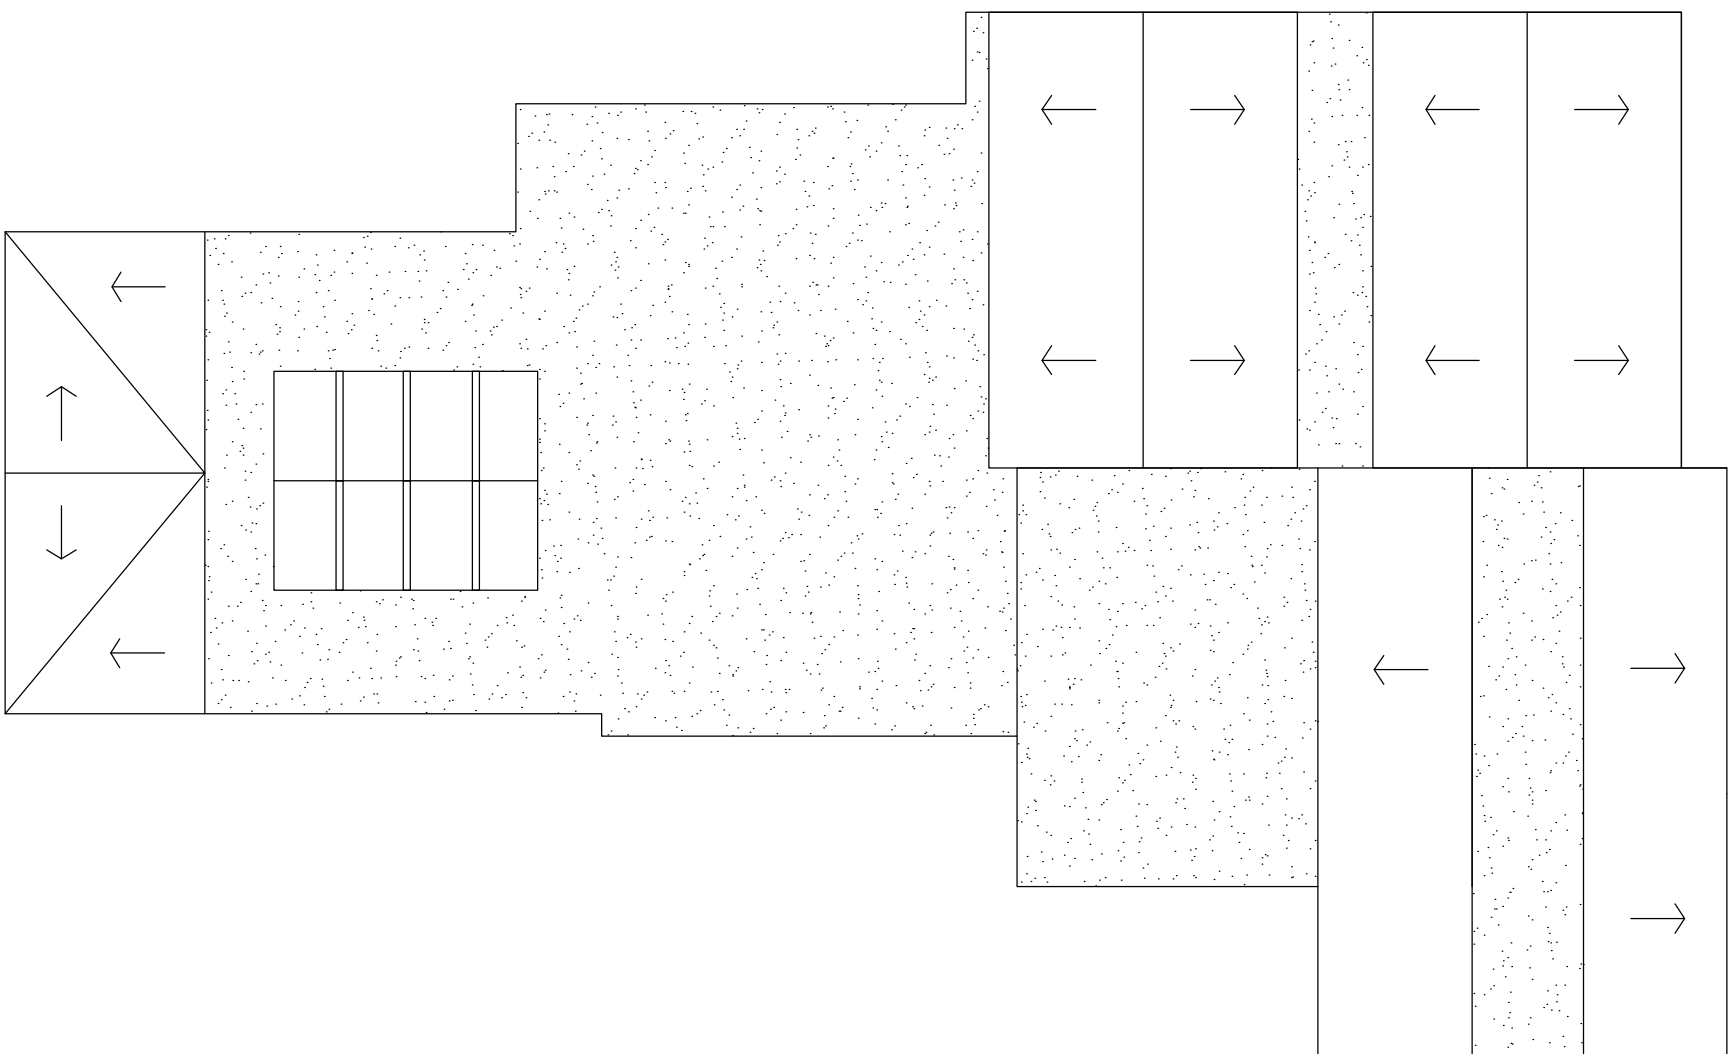

Existing Roof Plan

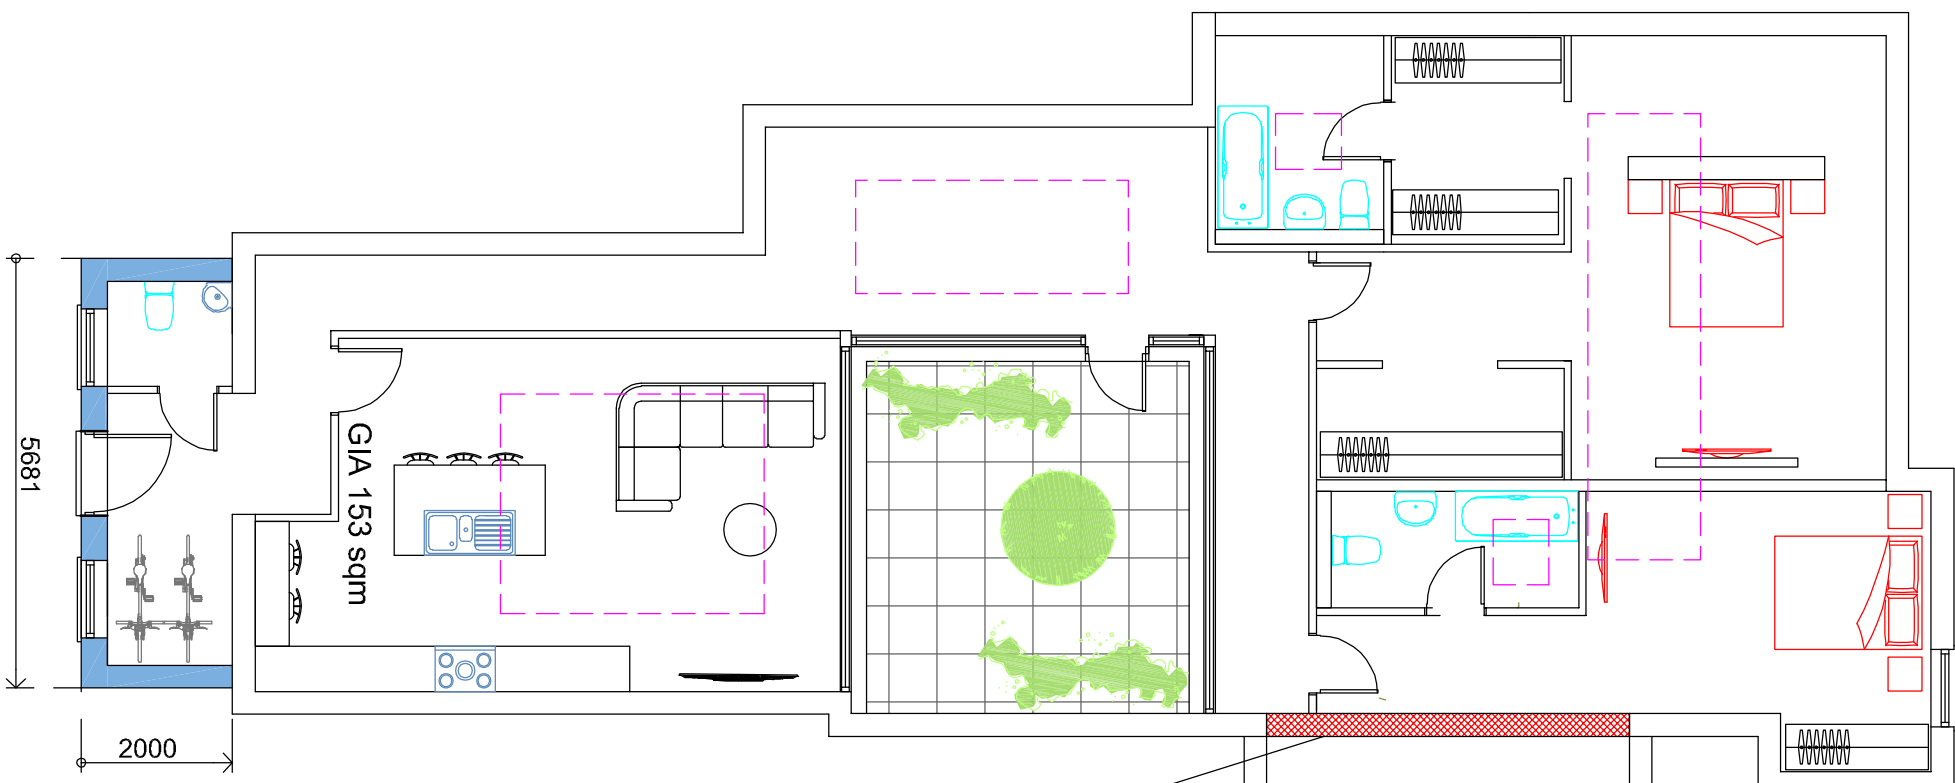

Proposed Floor Plan

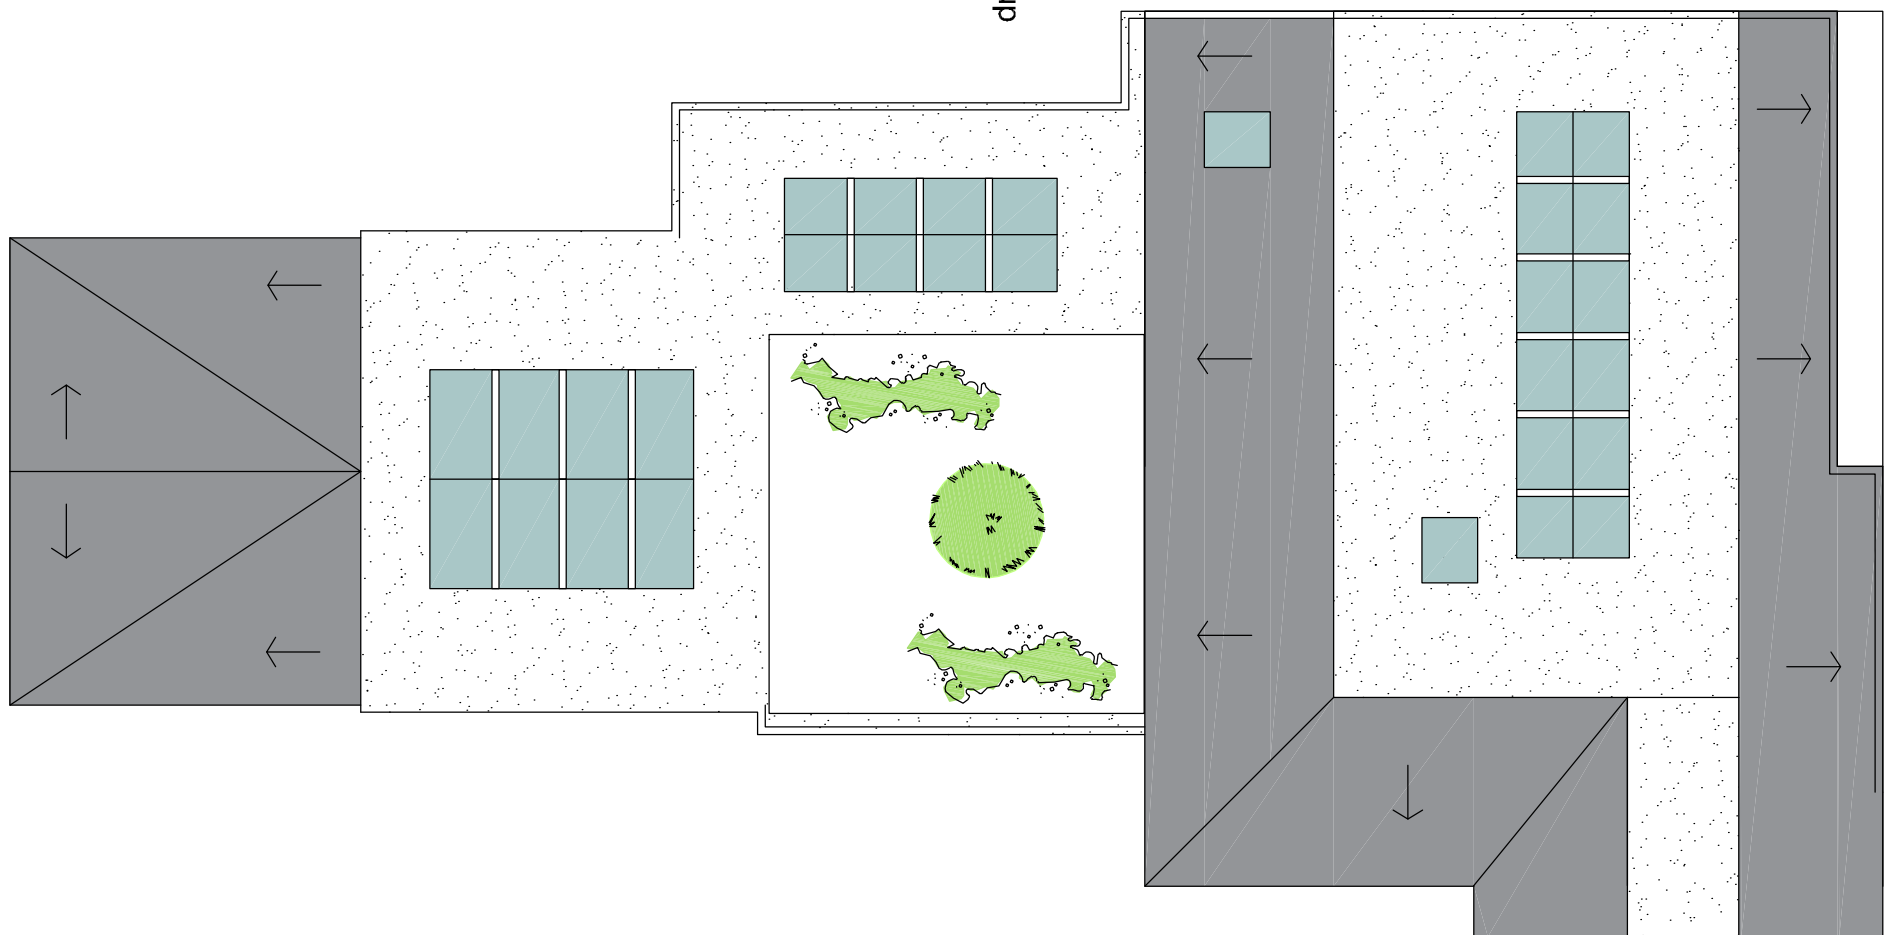

Proposed Roof Plan

|        |                     |          |       |
|--------|---------------------|----------|-------|
| 02     | update for planning | 01/07/26 | CRP   |
| 01     | update for planning | 14/05/26 | CRP   |
| Revise | Description         | Date     | DRAWN |

Project:

Mr S Budd  
6-8 Hazelwood Avenue,  
Havant,  
PO9 3RE

Drawing Title:

Proposed Floor Plans

|                                        |  |  |  |
|----------------------------------------|--|--|--|
| Chris Flint Associates Ltd             |  |  |  |
| CHARTERED SURVEYORS - PROJECT MANAGERS |  |  |  |
| DEVELOPMENT CONSULTANTS                |  |  |  |

|          |          |            |             |
|----------|----------|------------|-------------|
| Drawn By | Date     | SHEET SIZE | Approved By |
| CF       | 31/03/26 | A1         |             |

|             |      |    |       |
|-------------|------|----|-------|
| Drawing No. | 01   | 02 | 1-100 |
| CFA         | FULL |    |       |

PLANNING

HELMWOOD - 20 QUEENS ROAD - WATERLOO TOWER - PO7 3SR

tel: 023 92 43244

Email: chrisflintassociates@gmail.com

Scale in Meters

0 10 20 30 40 50 60 for 1:1250

Scale in Meters

0 5 10 15 20 25 for 1:500

Scale in Meters

0 1 2 3 4 5 for 1:200

Scale in Meters

0 1 2 3 4 5 for 1:100

Scale in Meters

0 1 2 for 1:50

Scale in Meters

0 0.5 1 for 1:20

Scale in Meters

0 0.5 1 for 1:10