


Existing 2-metre-high timber boundary fence
 currently in place around the perimeter of the site.


Land Area 3065m² / 0.3 Ha

REF SPECIES (LATIN)/COMMON NAME

- T1 Prunus avium / Sweet Cherry
- T2 Acer platanoides / Norway Maple
- T3 Salix × sepulcralis 'Chrysocoma' / Golden Willow
- T4 Acer opalus / Italian Maple
- T5 Corylus avellana / Hazel
- T6 Crataegus azarolus / Mediterranean Medlar
- T7 Prunus domestica / European Plum

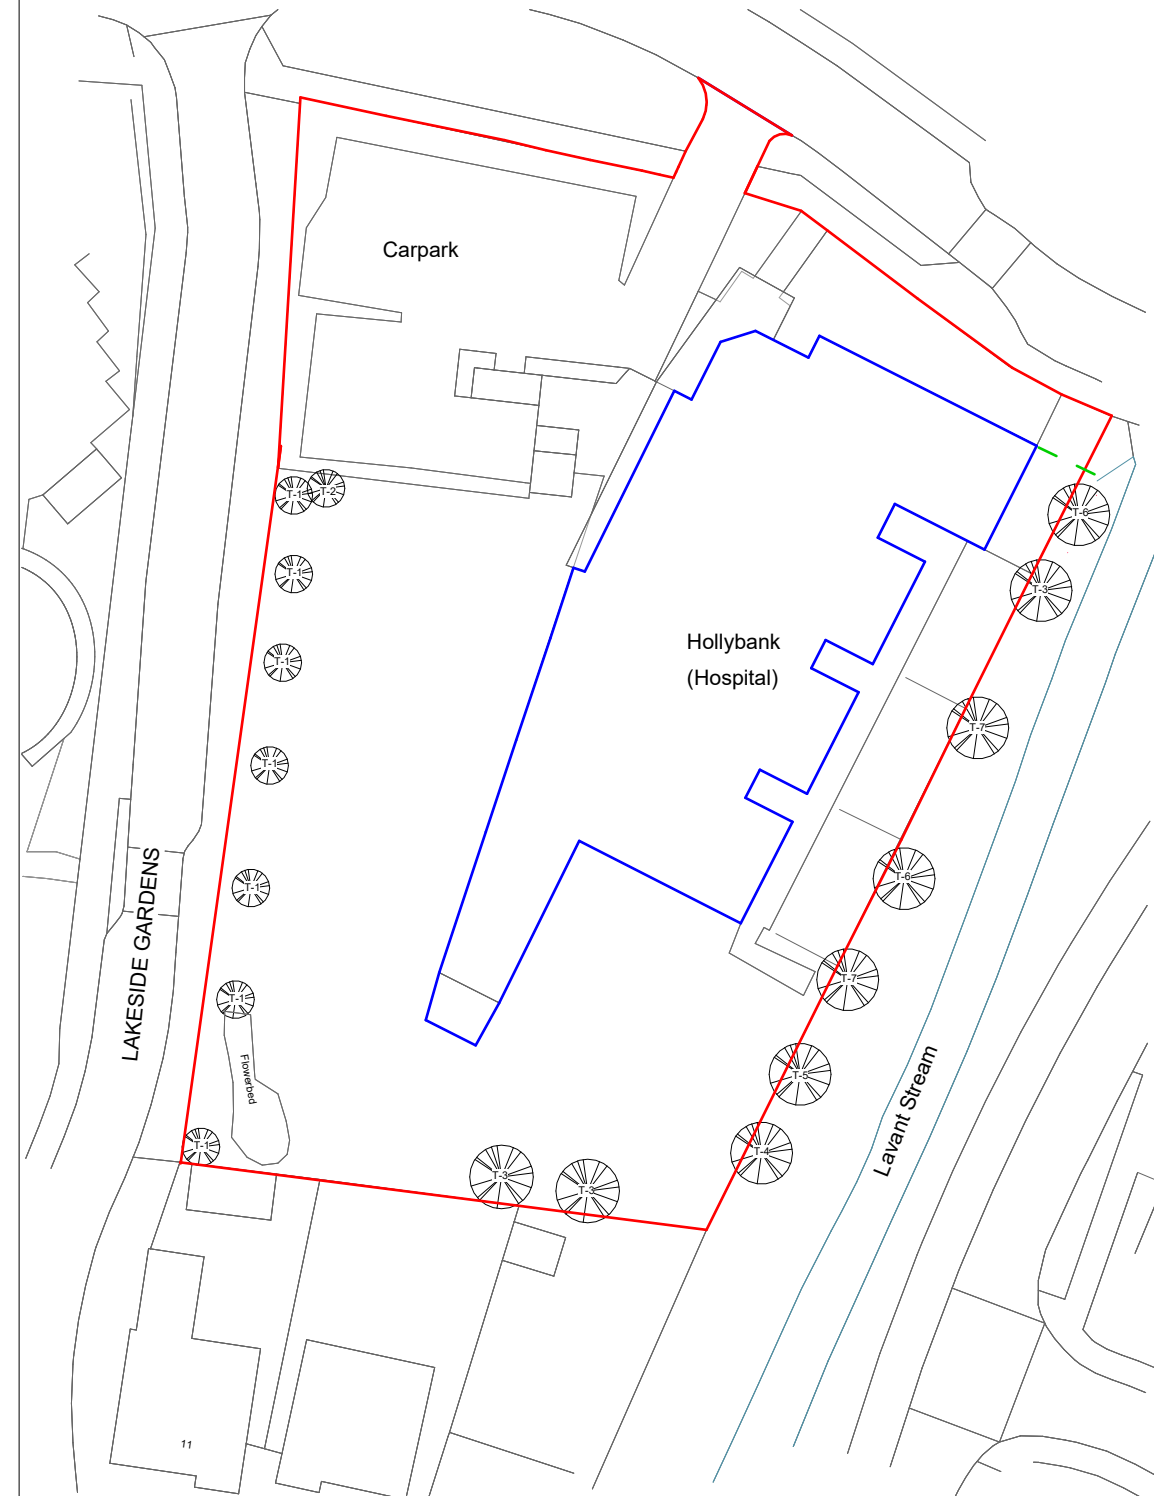

SCALE 1:1250

 

Hollybank Hospital, 10 Lavant Drive, Havant, PO9 2AW PO9 2AW

Hampshire and Isle of Wight
 Healthcare NHS Foundation
 Trust

Capital Projects, Hawthorne
 Lodge,
 Moorgreen Hospital
 Botley Road, West End, SO30 3JB

Telephone: 023 8047 5766
 Fax: 023 8047 5799

Client HIOWH-Hollybank
 Hospital, 10 Lavant Drive,
 Havant, PO9 2AW PO9
 2AW

project 358 Mesh Security Fence

title Existing Site Plan

scale paper drawn checked

1 : 500 A4 JS GR

date Project no. dwg. no. rev. no.

03/12/26 V100 A101 1