



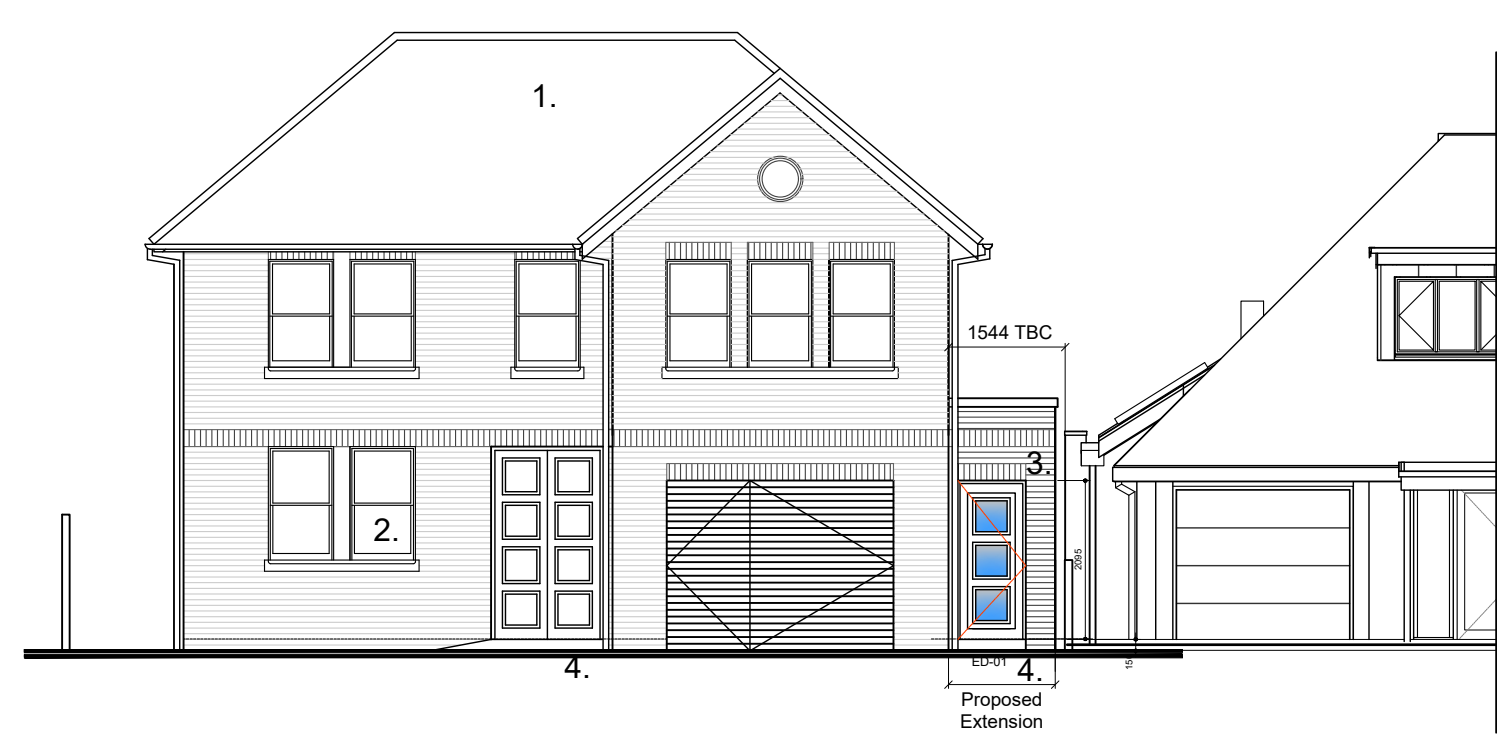


South Elevation

No. 22

No. 24

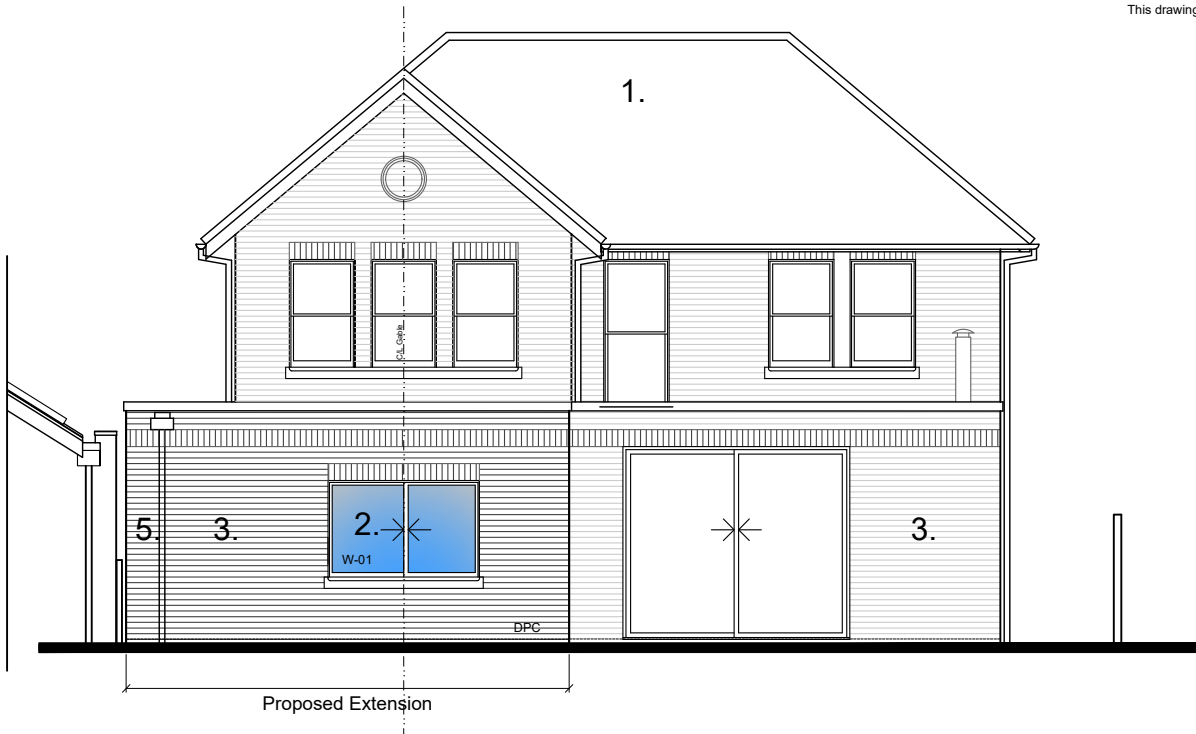

North Elevation

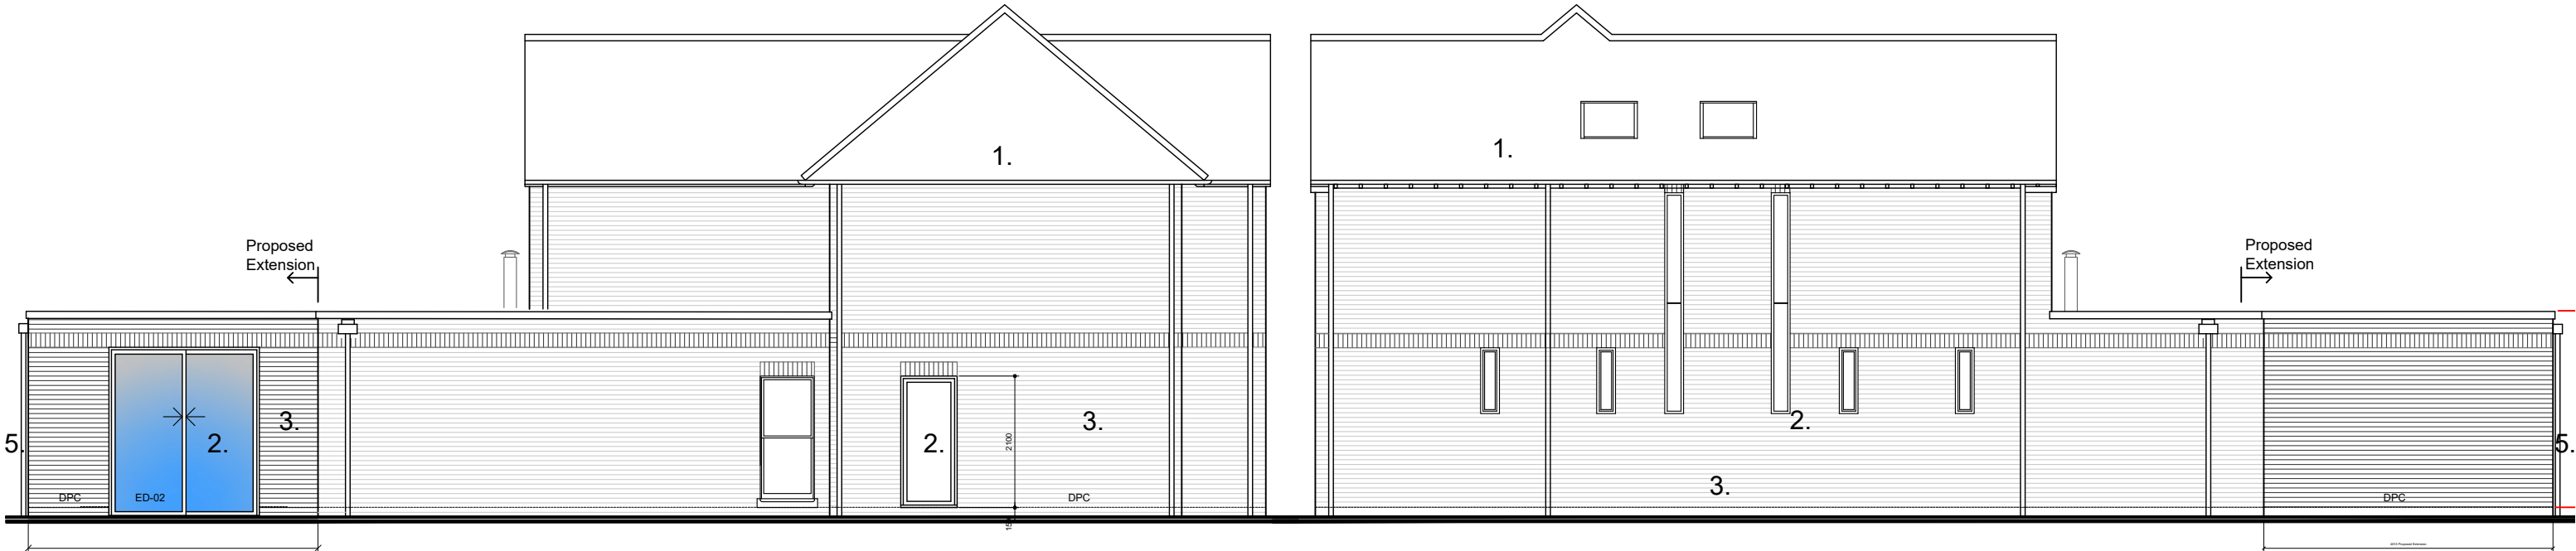

West Elevation

East Elevation

Materials

- 1. Existing Red Clay Tiles
- 2. Light Grey UPVC Windows and doors
- 3. Red / Multi Facing Brick with soldier course feature
- 4. Timber Front Door
- 5. Upvc Rainwater goods to match existing

P2	East elevation amended	RPN	DS	03.07.26
P1	PLANNING ISSUE	RPN	DS	31.03.26
REV	DESCRIPTION	BY	CHK	DATE
<div>Cover Storey Architects</div> <div>Cover Storey Architects LLP The Studio, 18 St Georges Avenue, Havant PO9 2RX Tel. 02392 006266 info@coverstorey.co.uk www.coverstorey.co.uk</div>				
Project no: 26004		Drawing no: V05-300		Revision: P2

Project name: 22 St. George's Avenue	Drawing name: Proposed Elevations	Scale @ A3 1:100	Drawn / Checked: RPN / DS	Date: March 2025	Status: PLANNING	Project no: 26004	Drawing no: V05-300	Revision: P2
---	--------------------------------------	---------------------	------------------------------	---------------------	---------------------	----------------------	------------------------	-----------------