


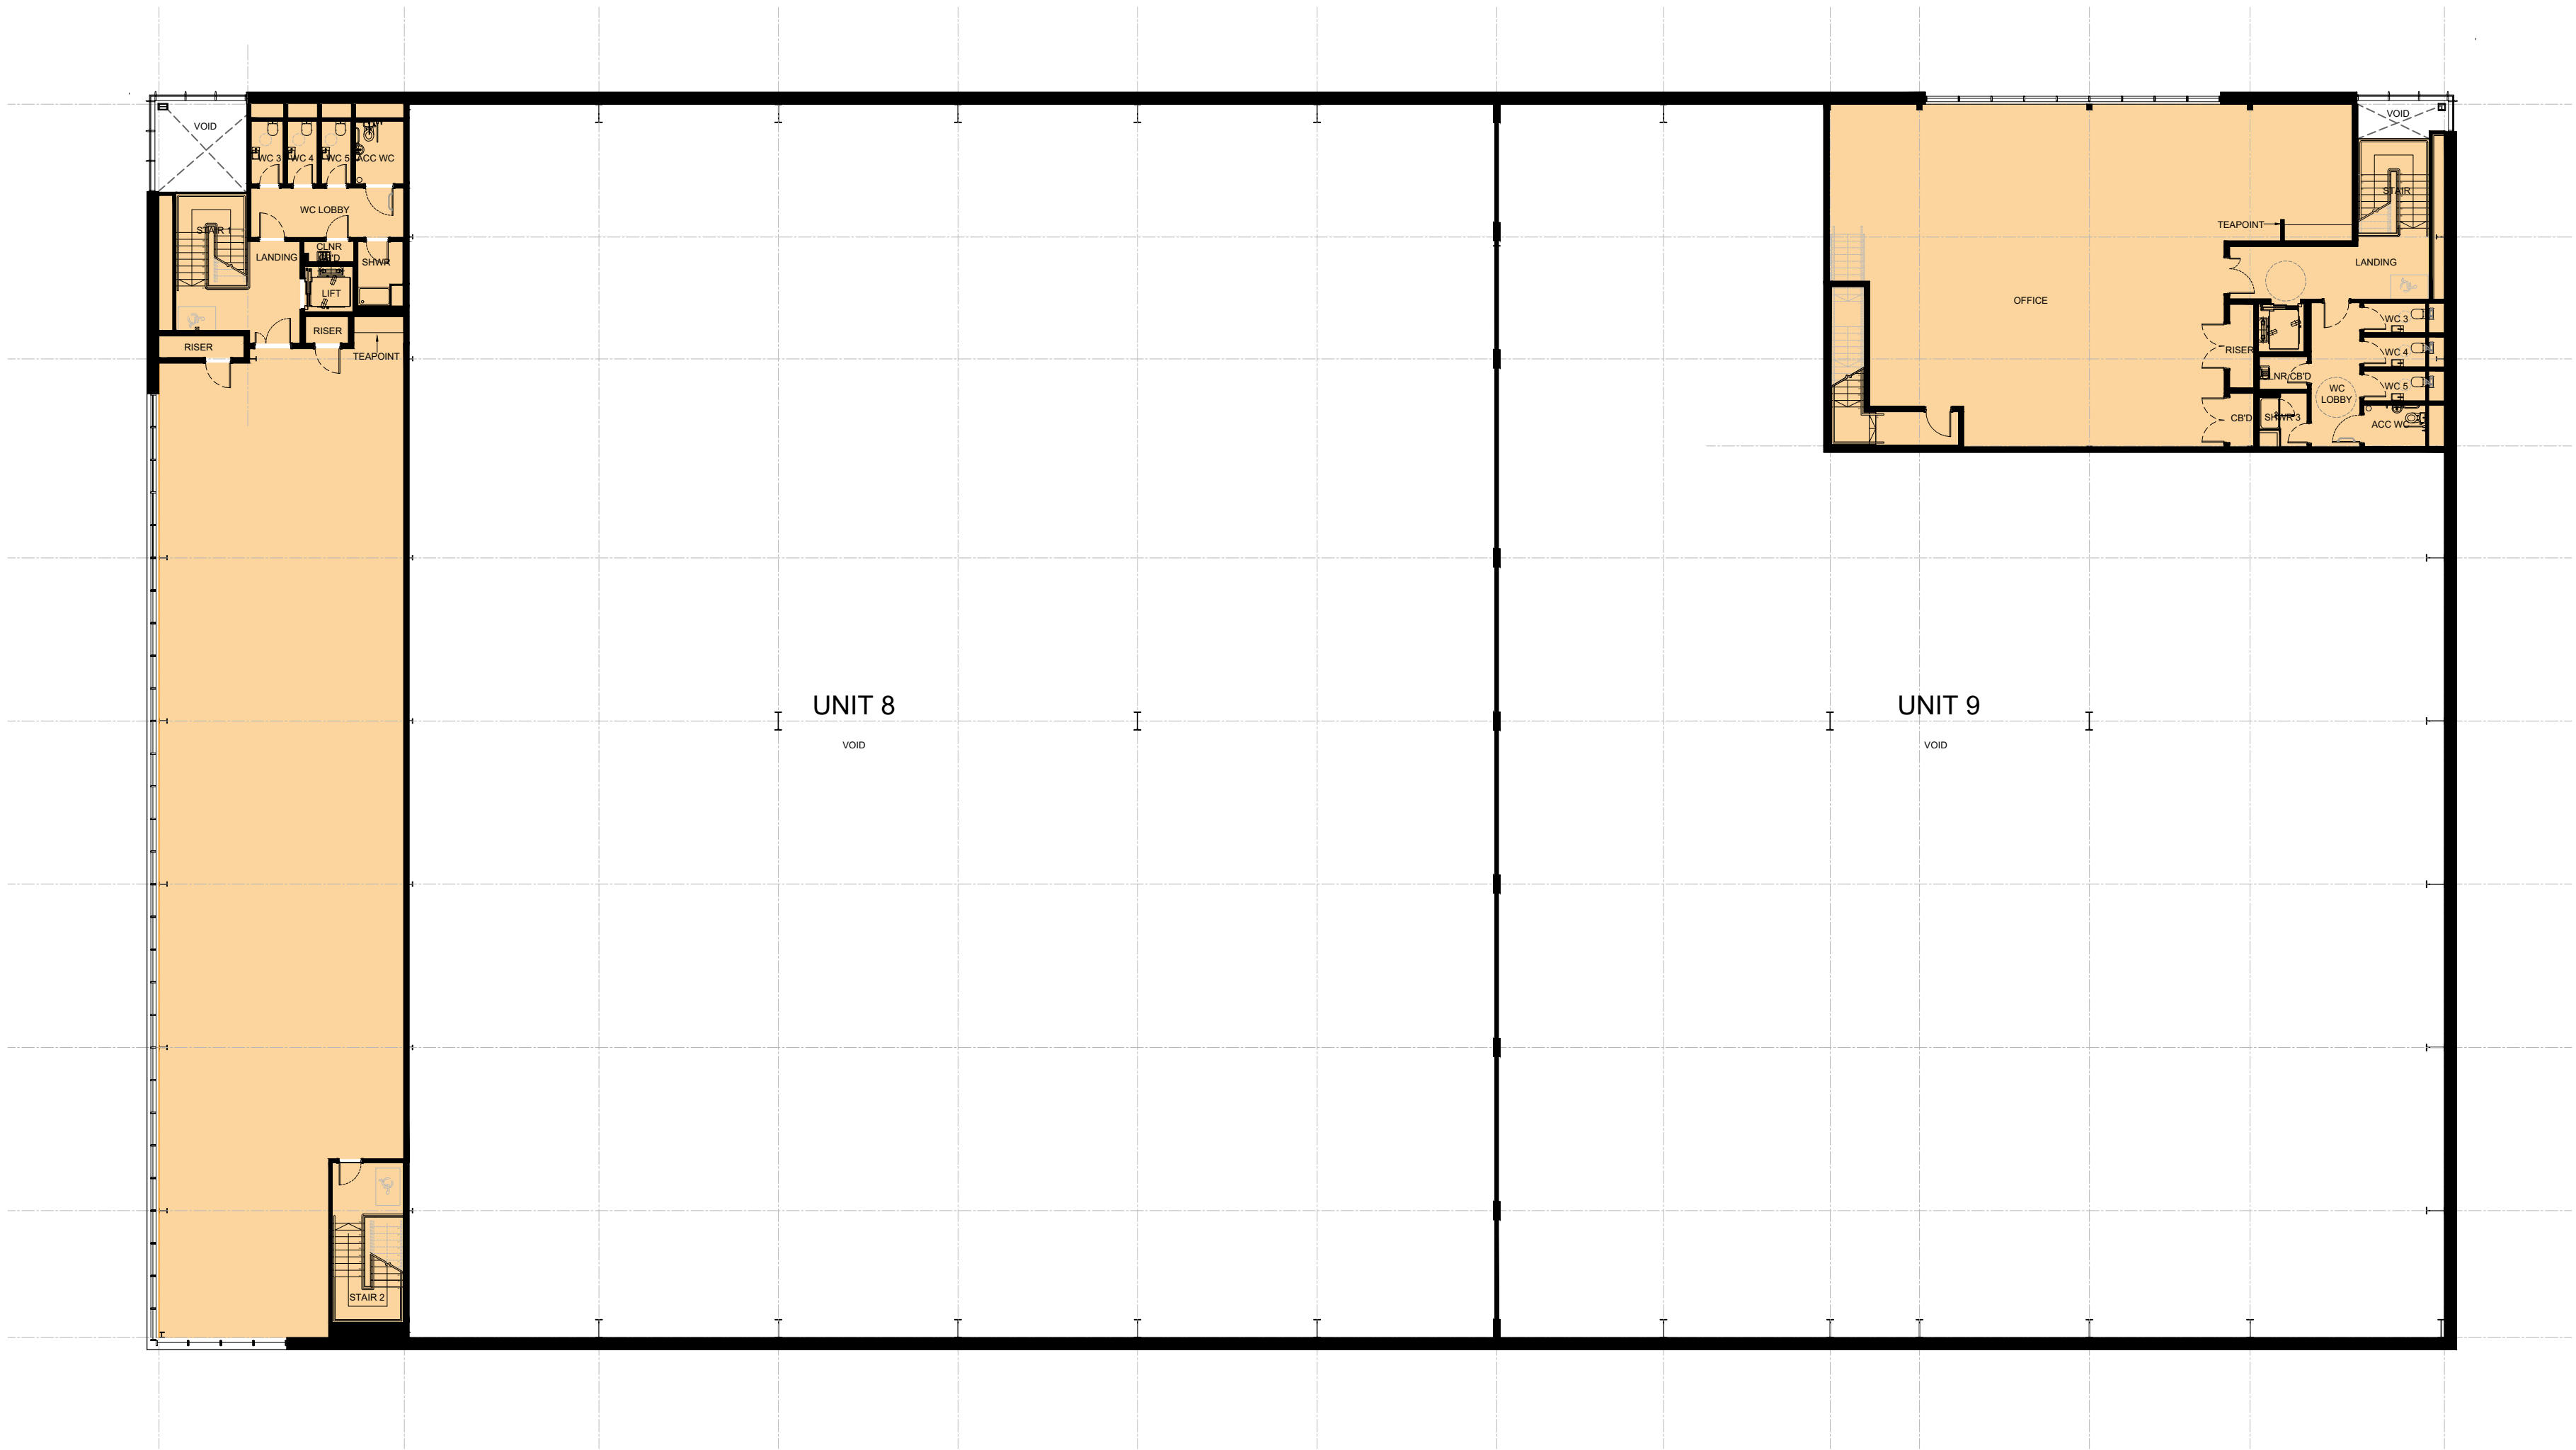


 

Proposed GEA Unit 8		
Ground Floor m²	FF Office m²	Total m² / ft²
2370	447	2817 / 30,321
Proposed GEA Unit 9		
Ground Floor m²	FF Office m²	Total m² / ft²
1685	311	1996 / 21,484

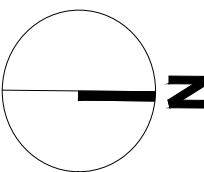

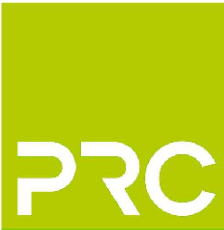

Architecture
Landscape
Town Planning
Masterplanning
Urban Design

London 0203 5953540
info@prc-group.com

Milton Keynes 01908 305246
prc-group.com

Client HAVANT SARL

Project LANGSTONE PHASE 3A / 3B

Drawing Title PROPOSED FIRST FLOOR PLAN
UNITS 8 - 9

Job No:	11747	Project Stage:	PL	Status:	PLANNING
First Issue Date:	MAY 26	Scale:	@A1	Lead/Checker:	ME

Project	Originator	Zone	Level	Type	Role	Orig. No.	Rev.
-	-	-	-	-	-	009	-

BIM File Name: