



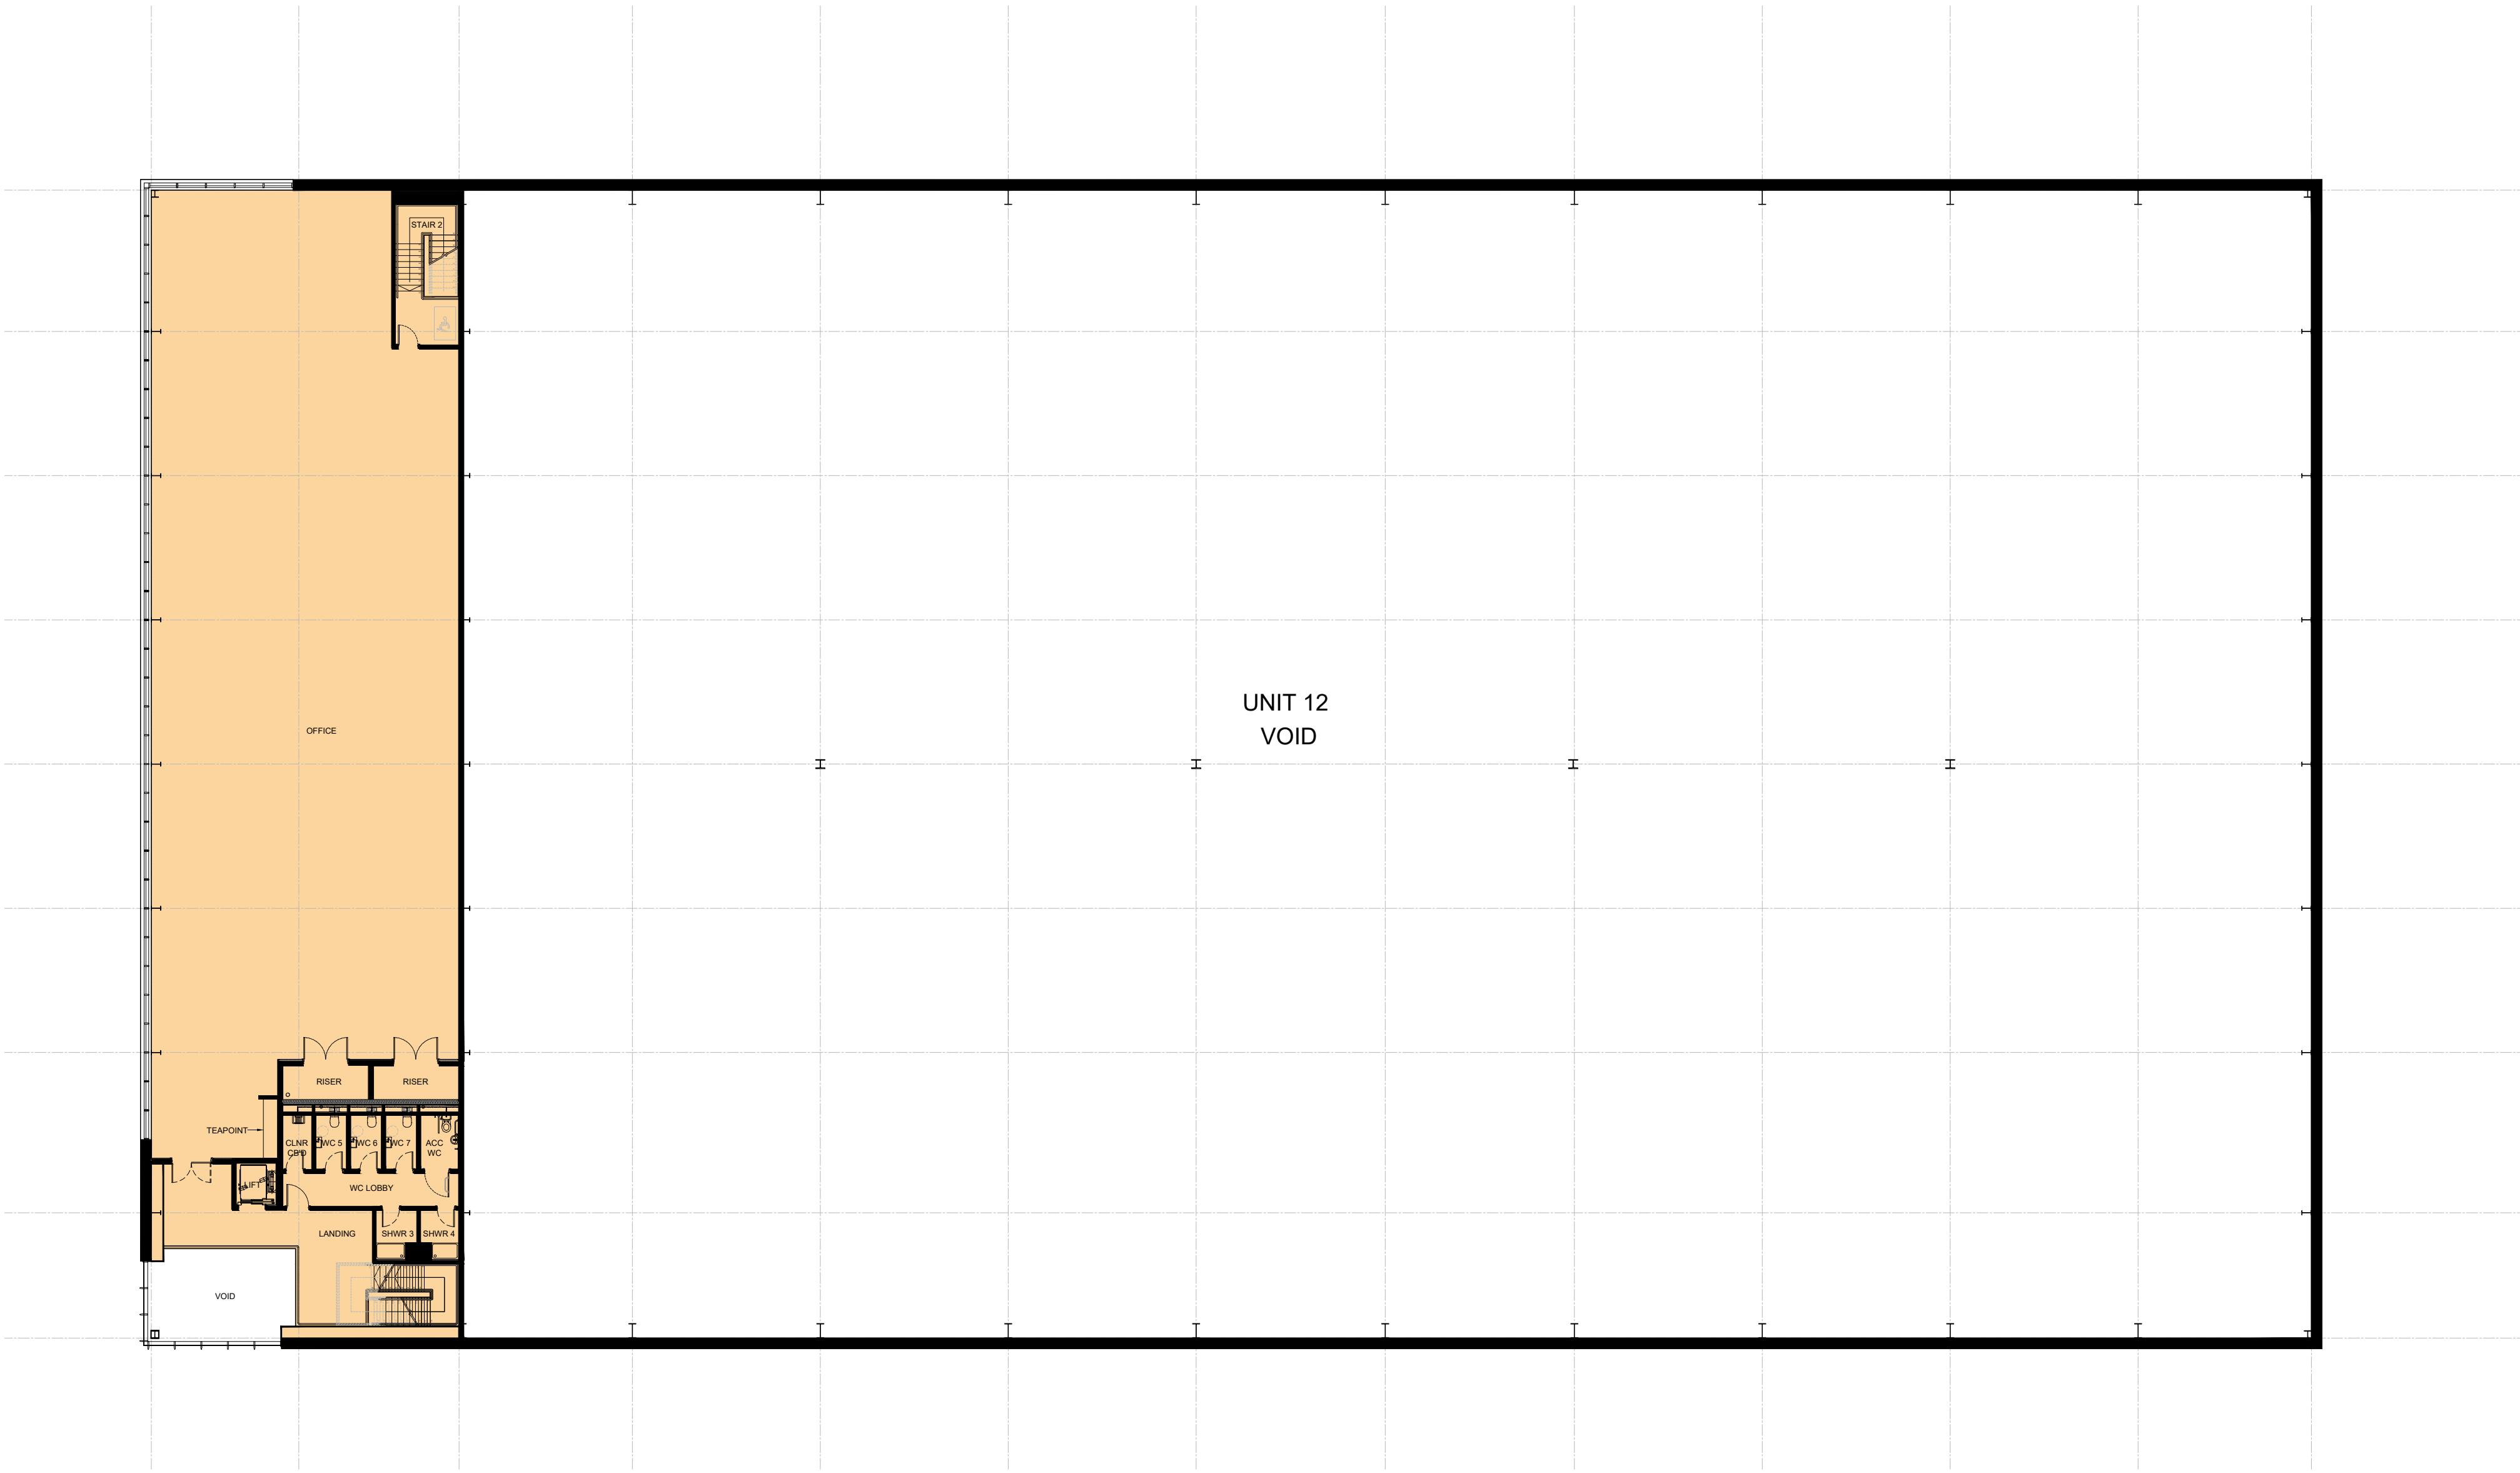

FIRST FLOOR PLAN

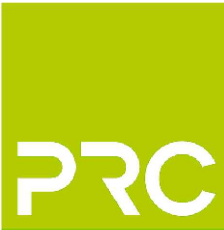

PRC

London 0203 5953540
info@prc-group.com

Architecture
Landscape
Town Planning
Masterplanning
Urban Design

Milton Keynes 01908 305246
prc-group.com

Client HAVANT SARL

Project LANGSTONE PHASE 3A / 3B

Drawing Title PROPOSED FIRST FLOOR PLAN
UNIT 12

Job No:	11747	Project Stage:	PL	Status:	PLANNING
First Issue Date:	MAY 26	Scale:	@A1	Lead/Checker:	ME

Project	Originator	Zone	Level	Type	Role	Orig. No.	Rev.
-	-	-	-	-	-	011	-

BIM File Name:

Proposed GEA Unit 12
Ground Floor m² FF Office m² Total m² / ft²
4551 663 5214 / 56,123

