




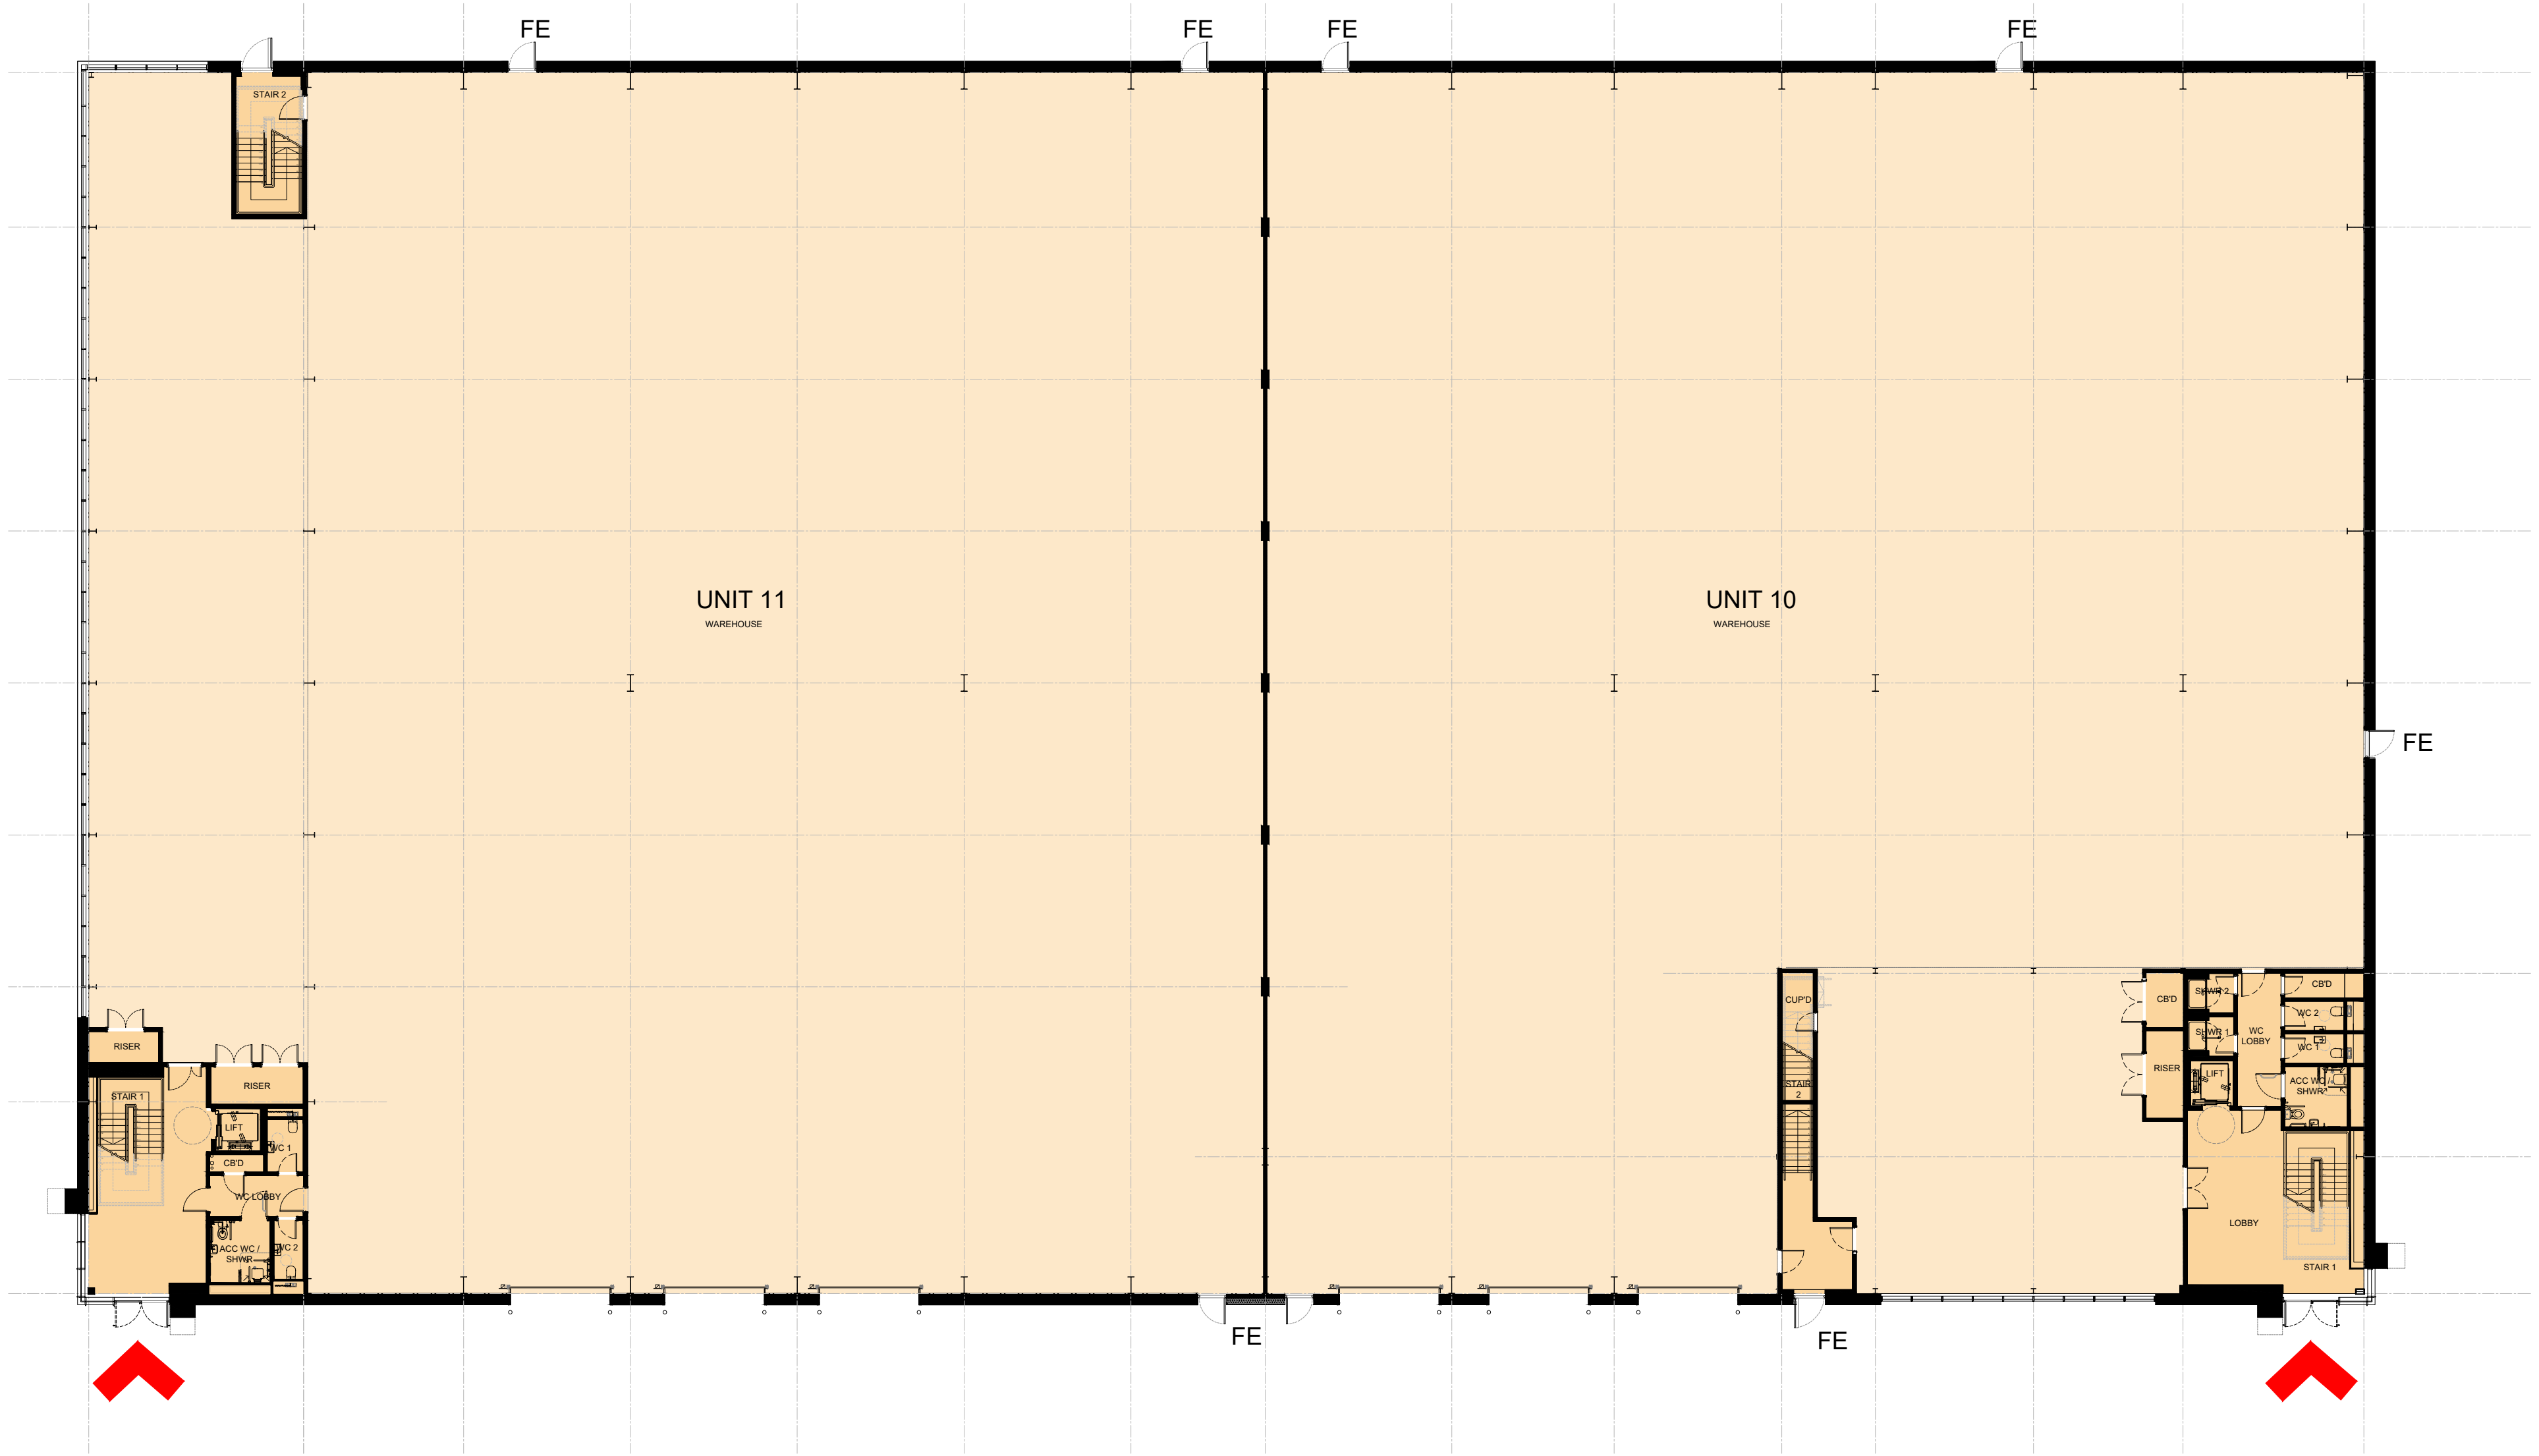

Proposed GEA Unit 10		
Ground Floor m²	FF Office m²	Total m² / ft²
2225	321	2546 / 27,404
Proposed GEA Unit 11		
Ground Floor m²	FF Office m²	Total m² / ft²
2384	450	2832 / 30,483

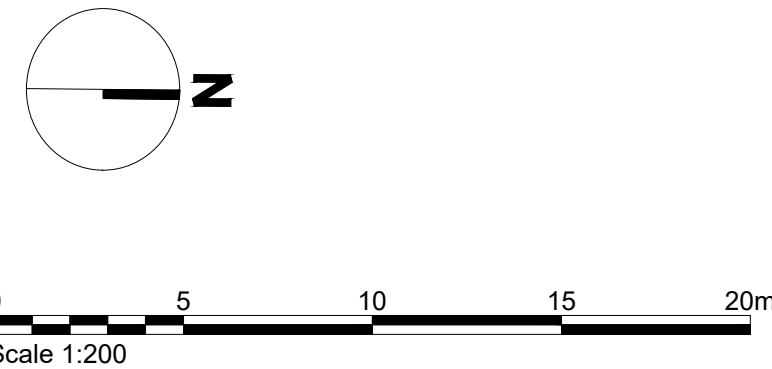

 

Architecture
Landscape
Town Planning
Masterplanning
Urban Design

London 0203 5953540
info@prc-group.com

Milton Keynes 01908 305246
prc-group.com

Client: HAVANT SARL

Project: LANGSTONE PHASE 3A / 3B

Drawing Title: PROPOSED GROUND FLOOR PLAN
UNITS 10-11

Job No:	11747	Project Stage:	PL	Status:	PLANNING
First Issue Date:	MAY 26	Scale:	GA1	Lead/Checker:	ME

Project:	Originator:	Zone:	Level:	Type:	Role:	Eng. No.	Rev.
-	-	-	-	-	-	007	-

BM File Name: